



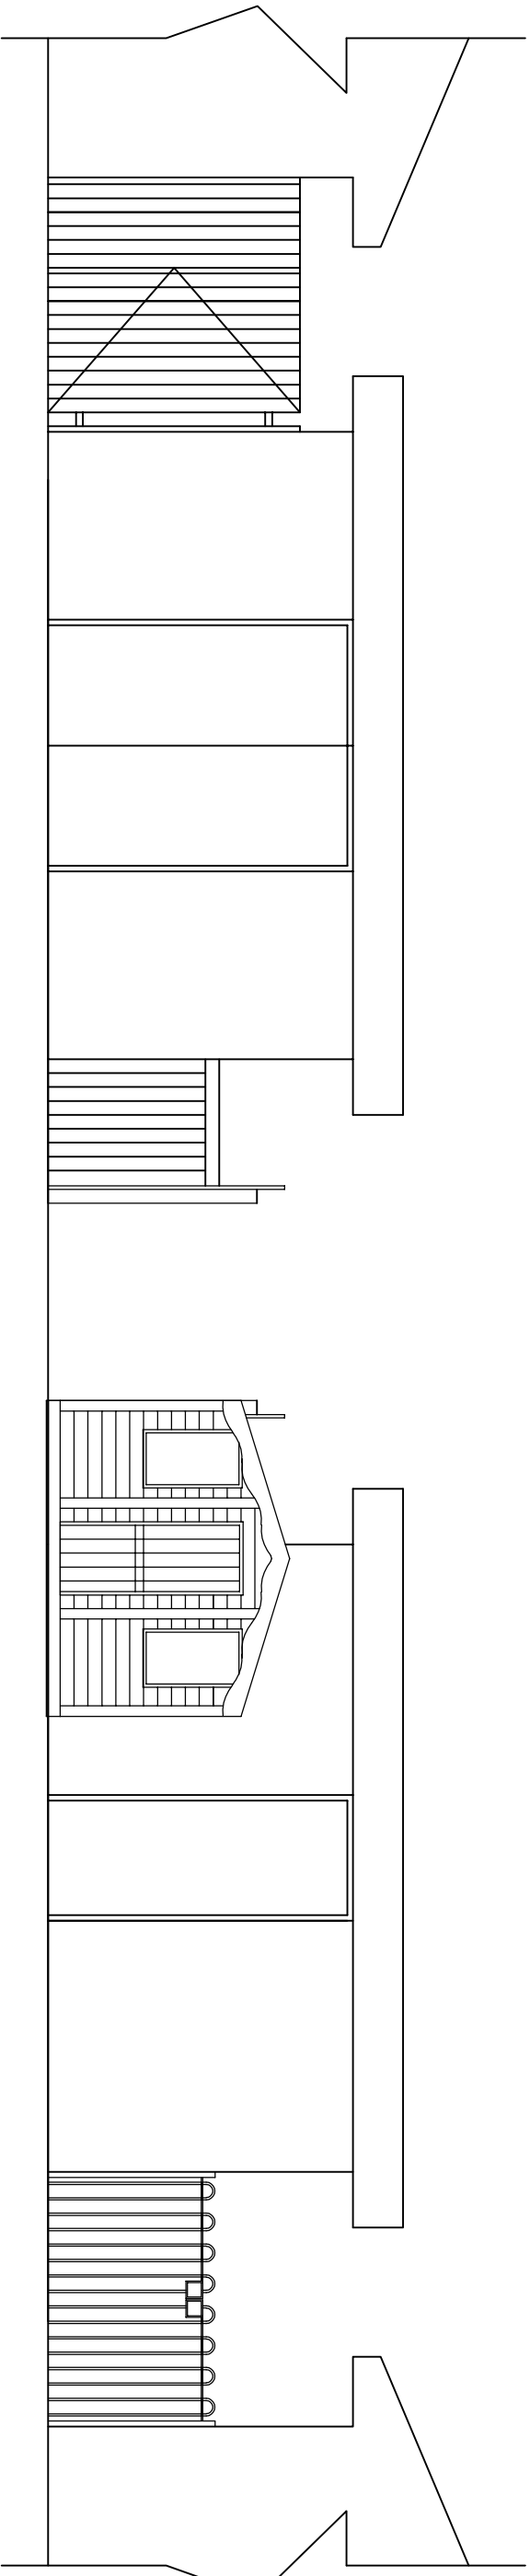


Existing South-West Elevation

Existing North-East Elevation

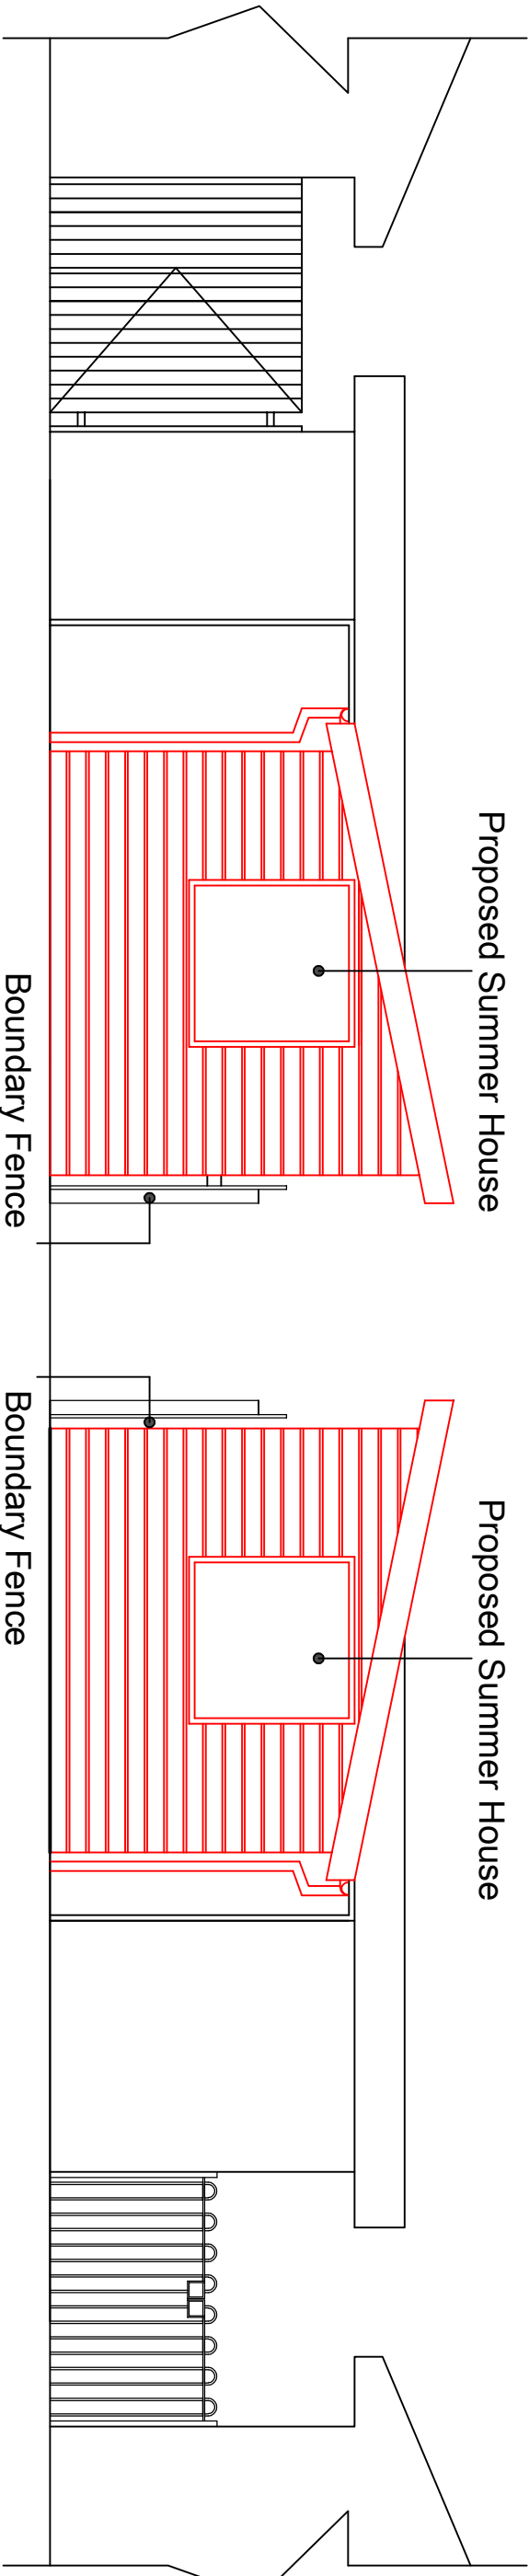

Proposed South-West Elevation

Proposed North-East Elevation

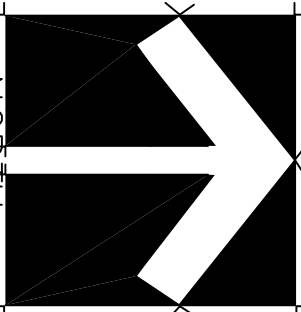Corporate Property Unit 5 Triangle Business Park Pentrebach Merthyr Tydfil CF48 4TQ		Job	New Summer House		Title	Proposed Summer House with existing stored sheds in background	
			Cwm Golau Dyffryn Rd Pentrebach Merthyr Tydfil CF48 4BN				
		Scale	1/50				
		Date	December 21				
		Drawn	Alun Roberts				
		Checked					
		Job. Ref.	2021-104		Dwg. No.	03(P)	
					Rev.		