



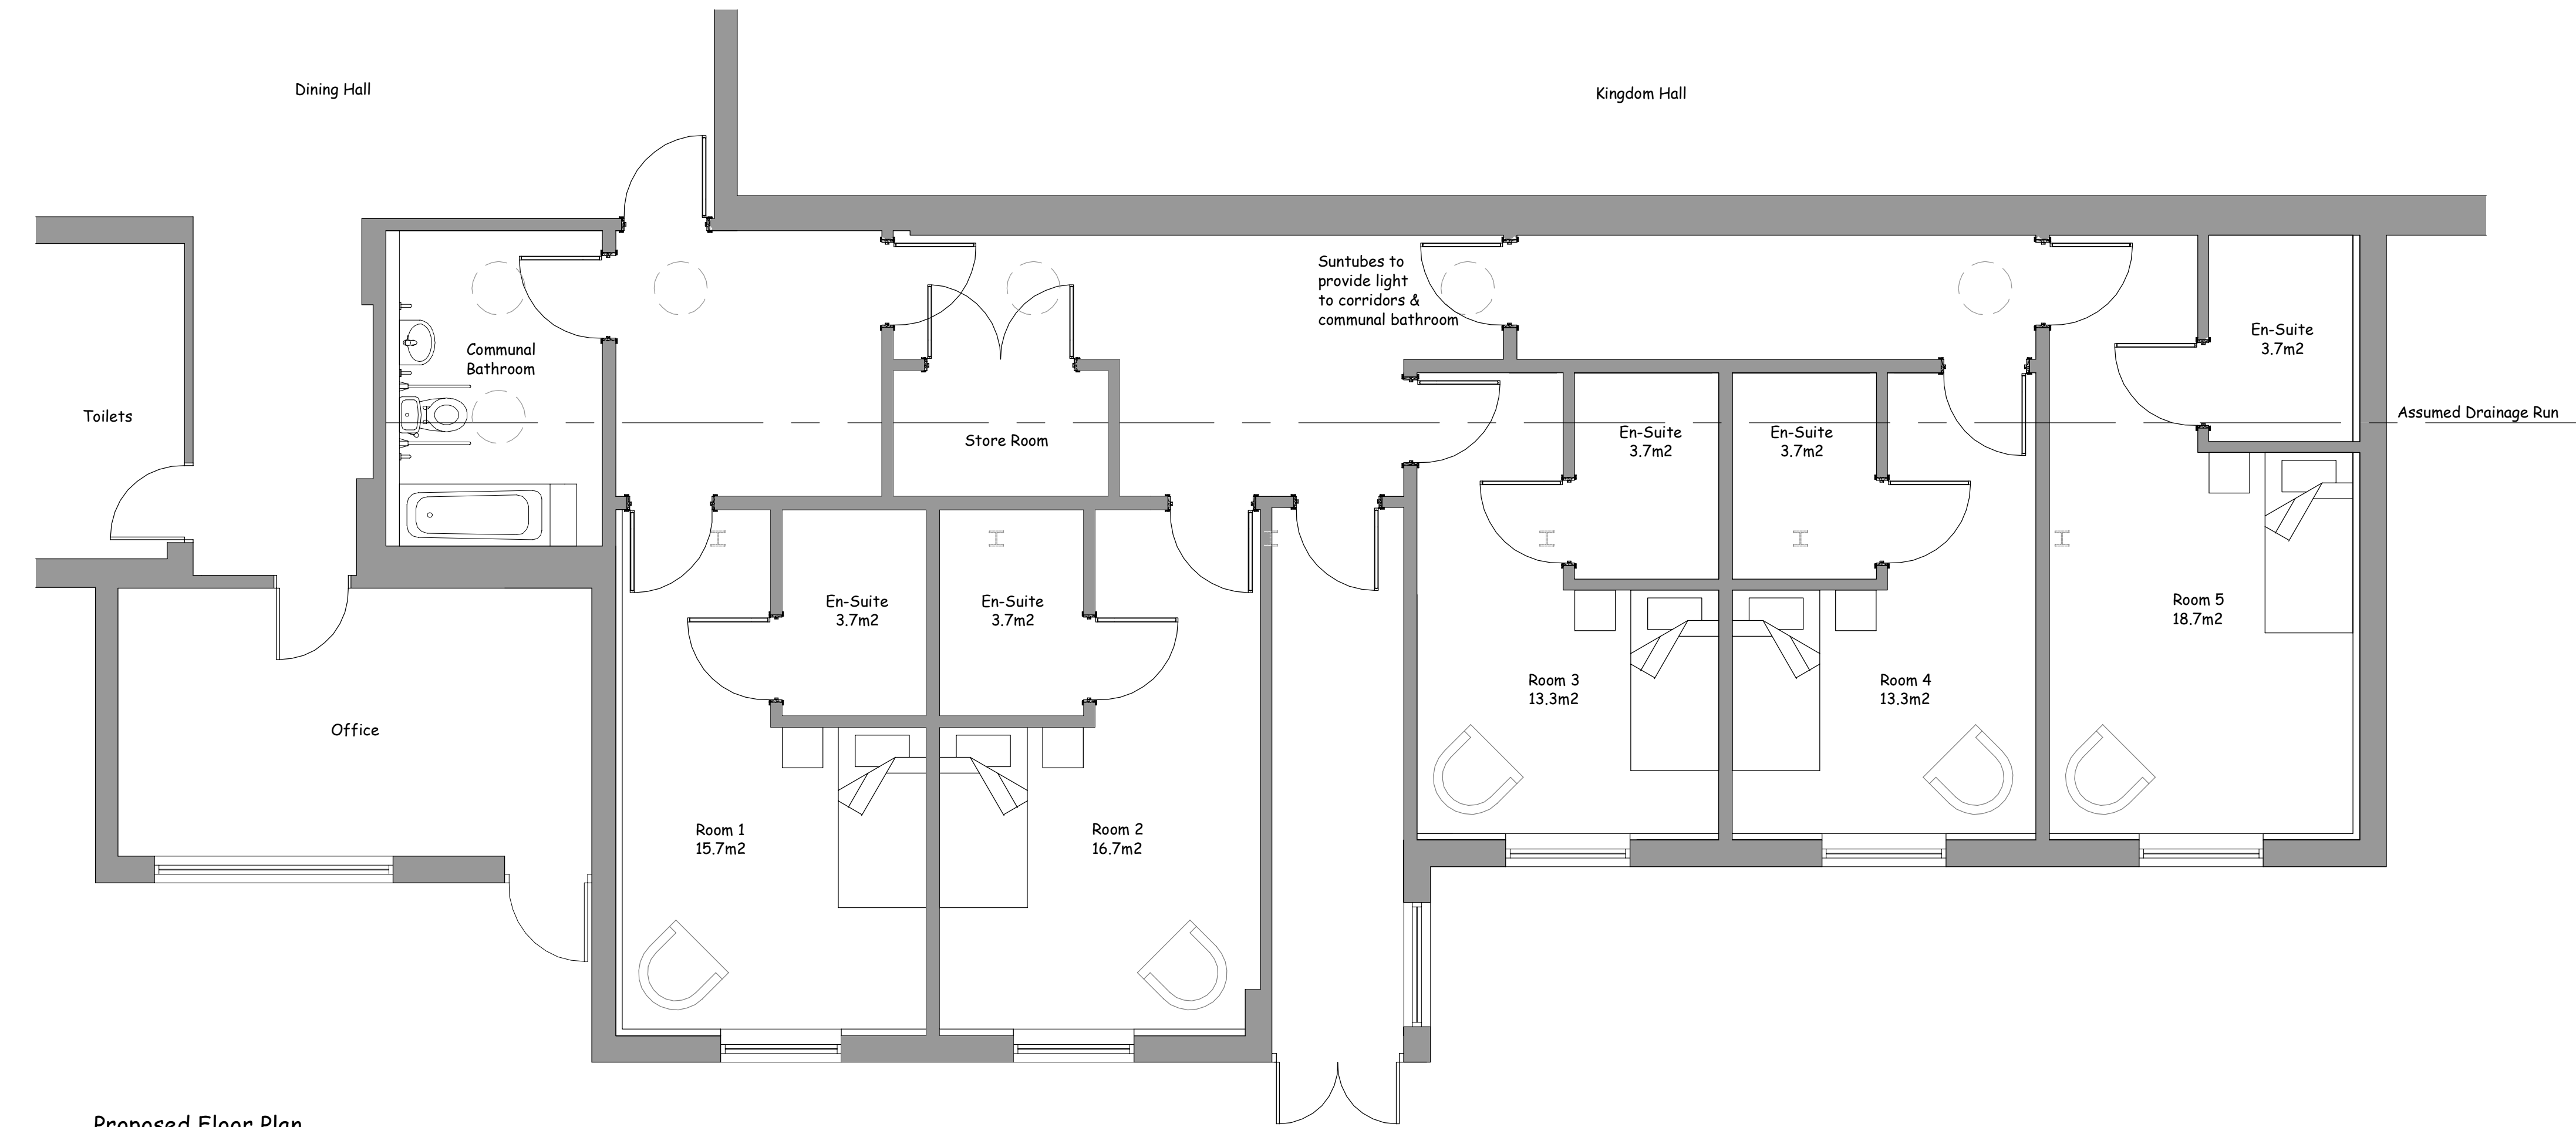


Proposed Floor Plan

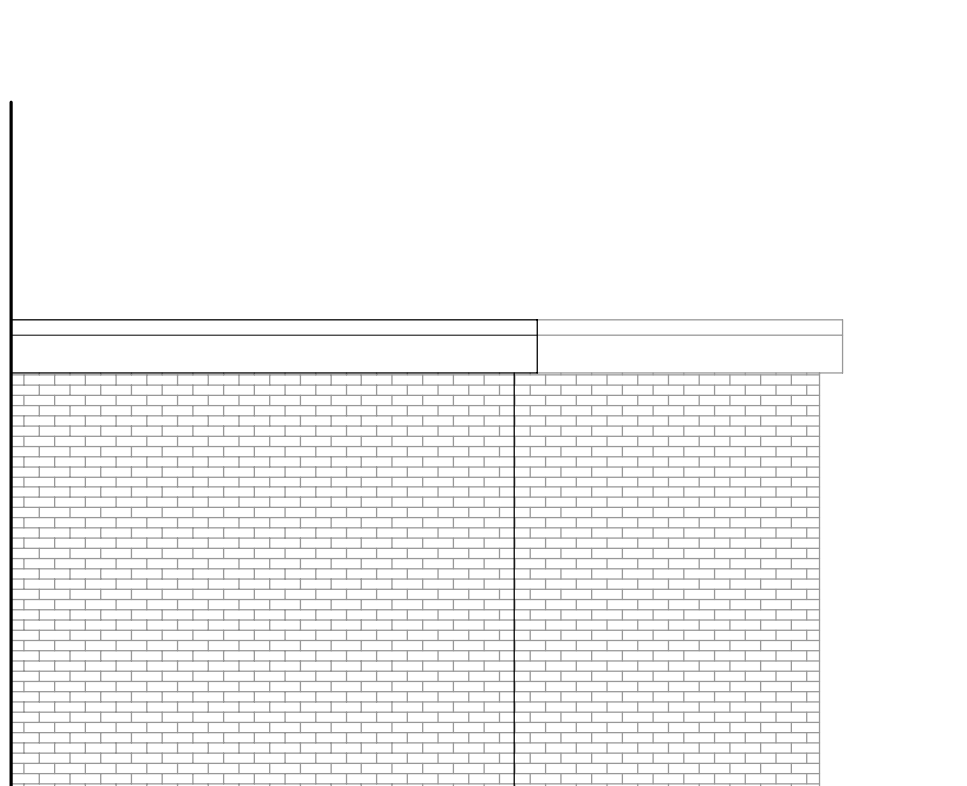


Proposed Front Elevation



Proposed Side Elevation

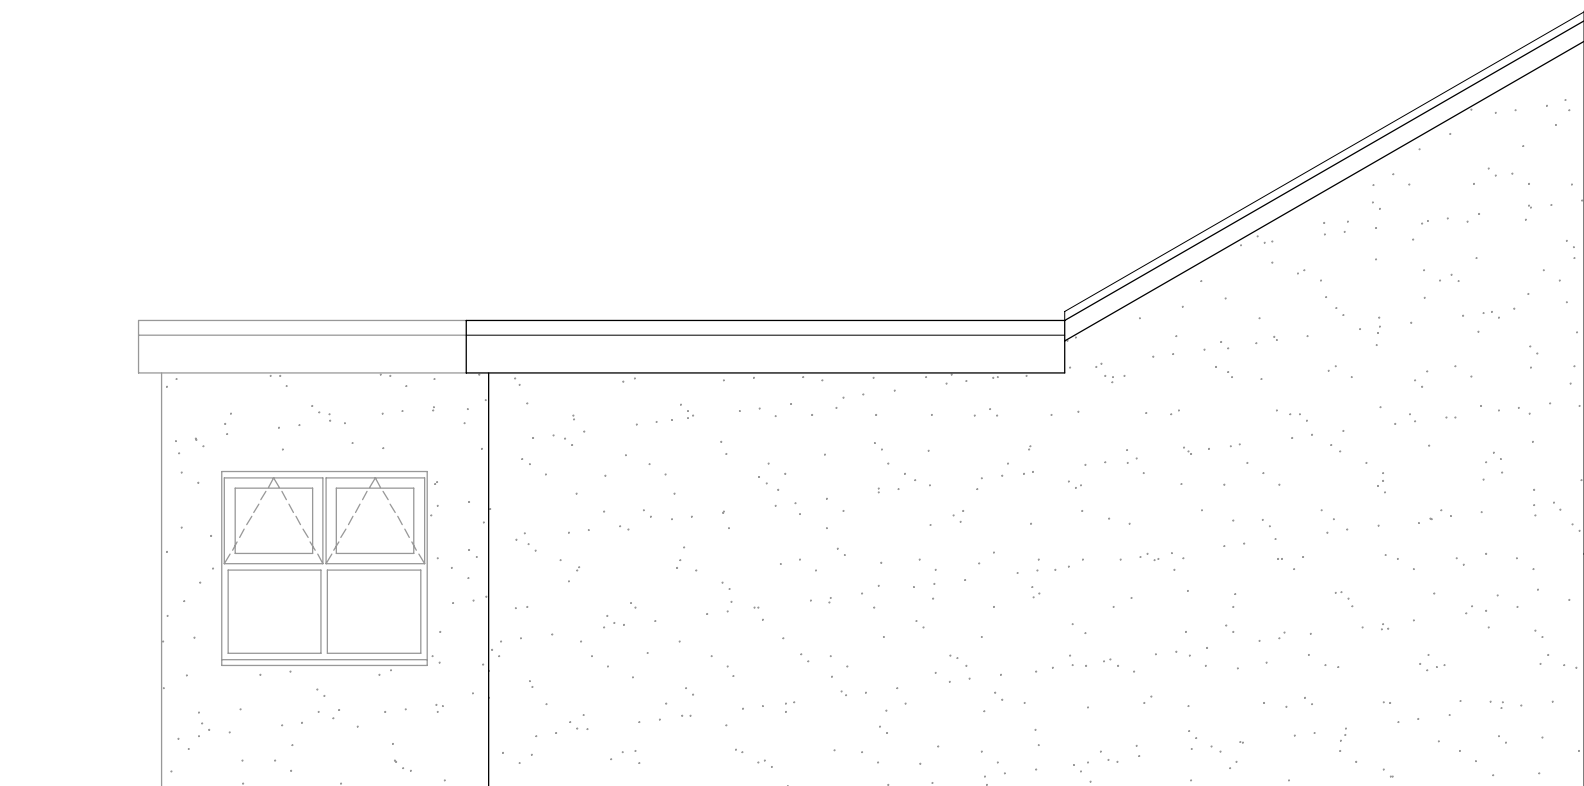

Proposed Side Elevation

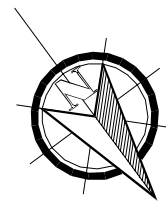

Notes:

Lapider
Chartered Surveyors

Chartered Building Surveyors & Architectural Services
41 High Street
Penarth
Vale of Glamorgan
CF64 1EY
t: 029 2070 6242
www.lapider.co.uk

Client
Jah-Jireh (Charity) Homes

Project
Jar-Jireh (Charity) Homes
Heads of the Valley Road
Merthyr Tydfil
CF44 0LX

Drawing Title
Proposed Plan & Elevations

Job Number
1906/25

Drawing Number
1906 / 110

Purpose of Issue
Information ☒ Tender ☐
Comment ☐ Construction ☐

Scale	1:50@A1	Date	May 25
Drawn By	SJ	Checked By	MN