


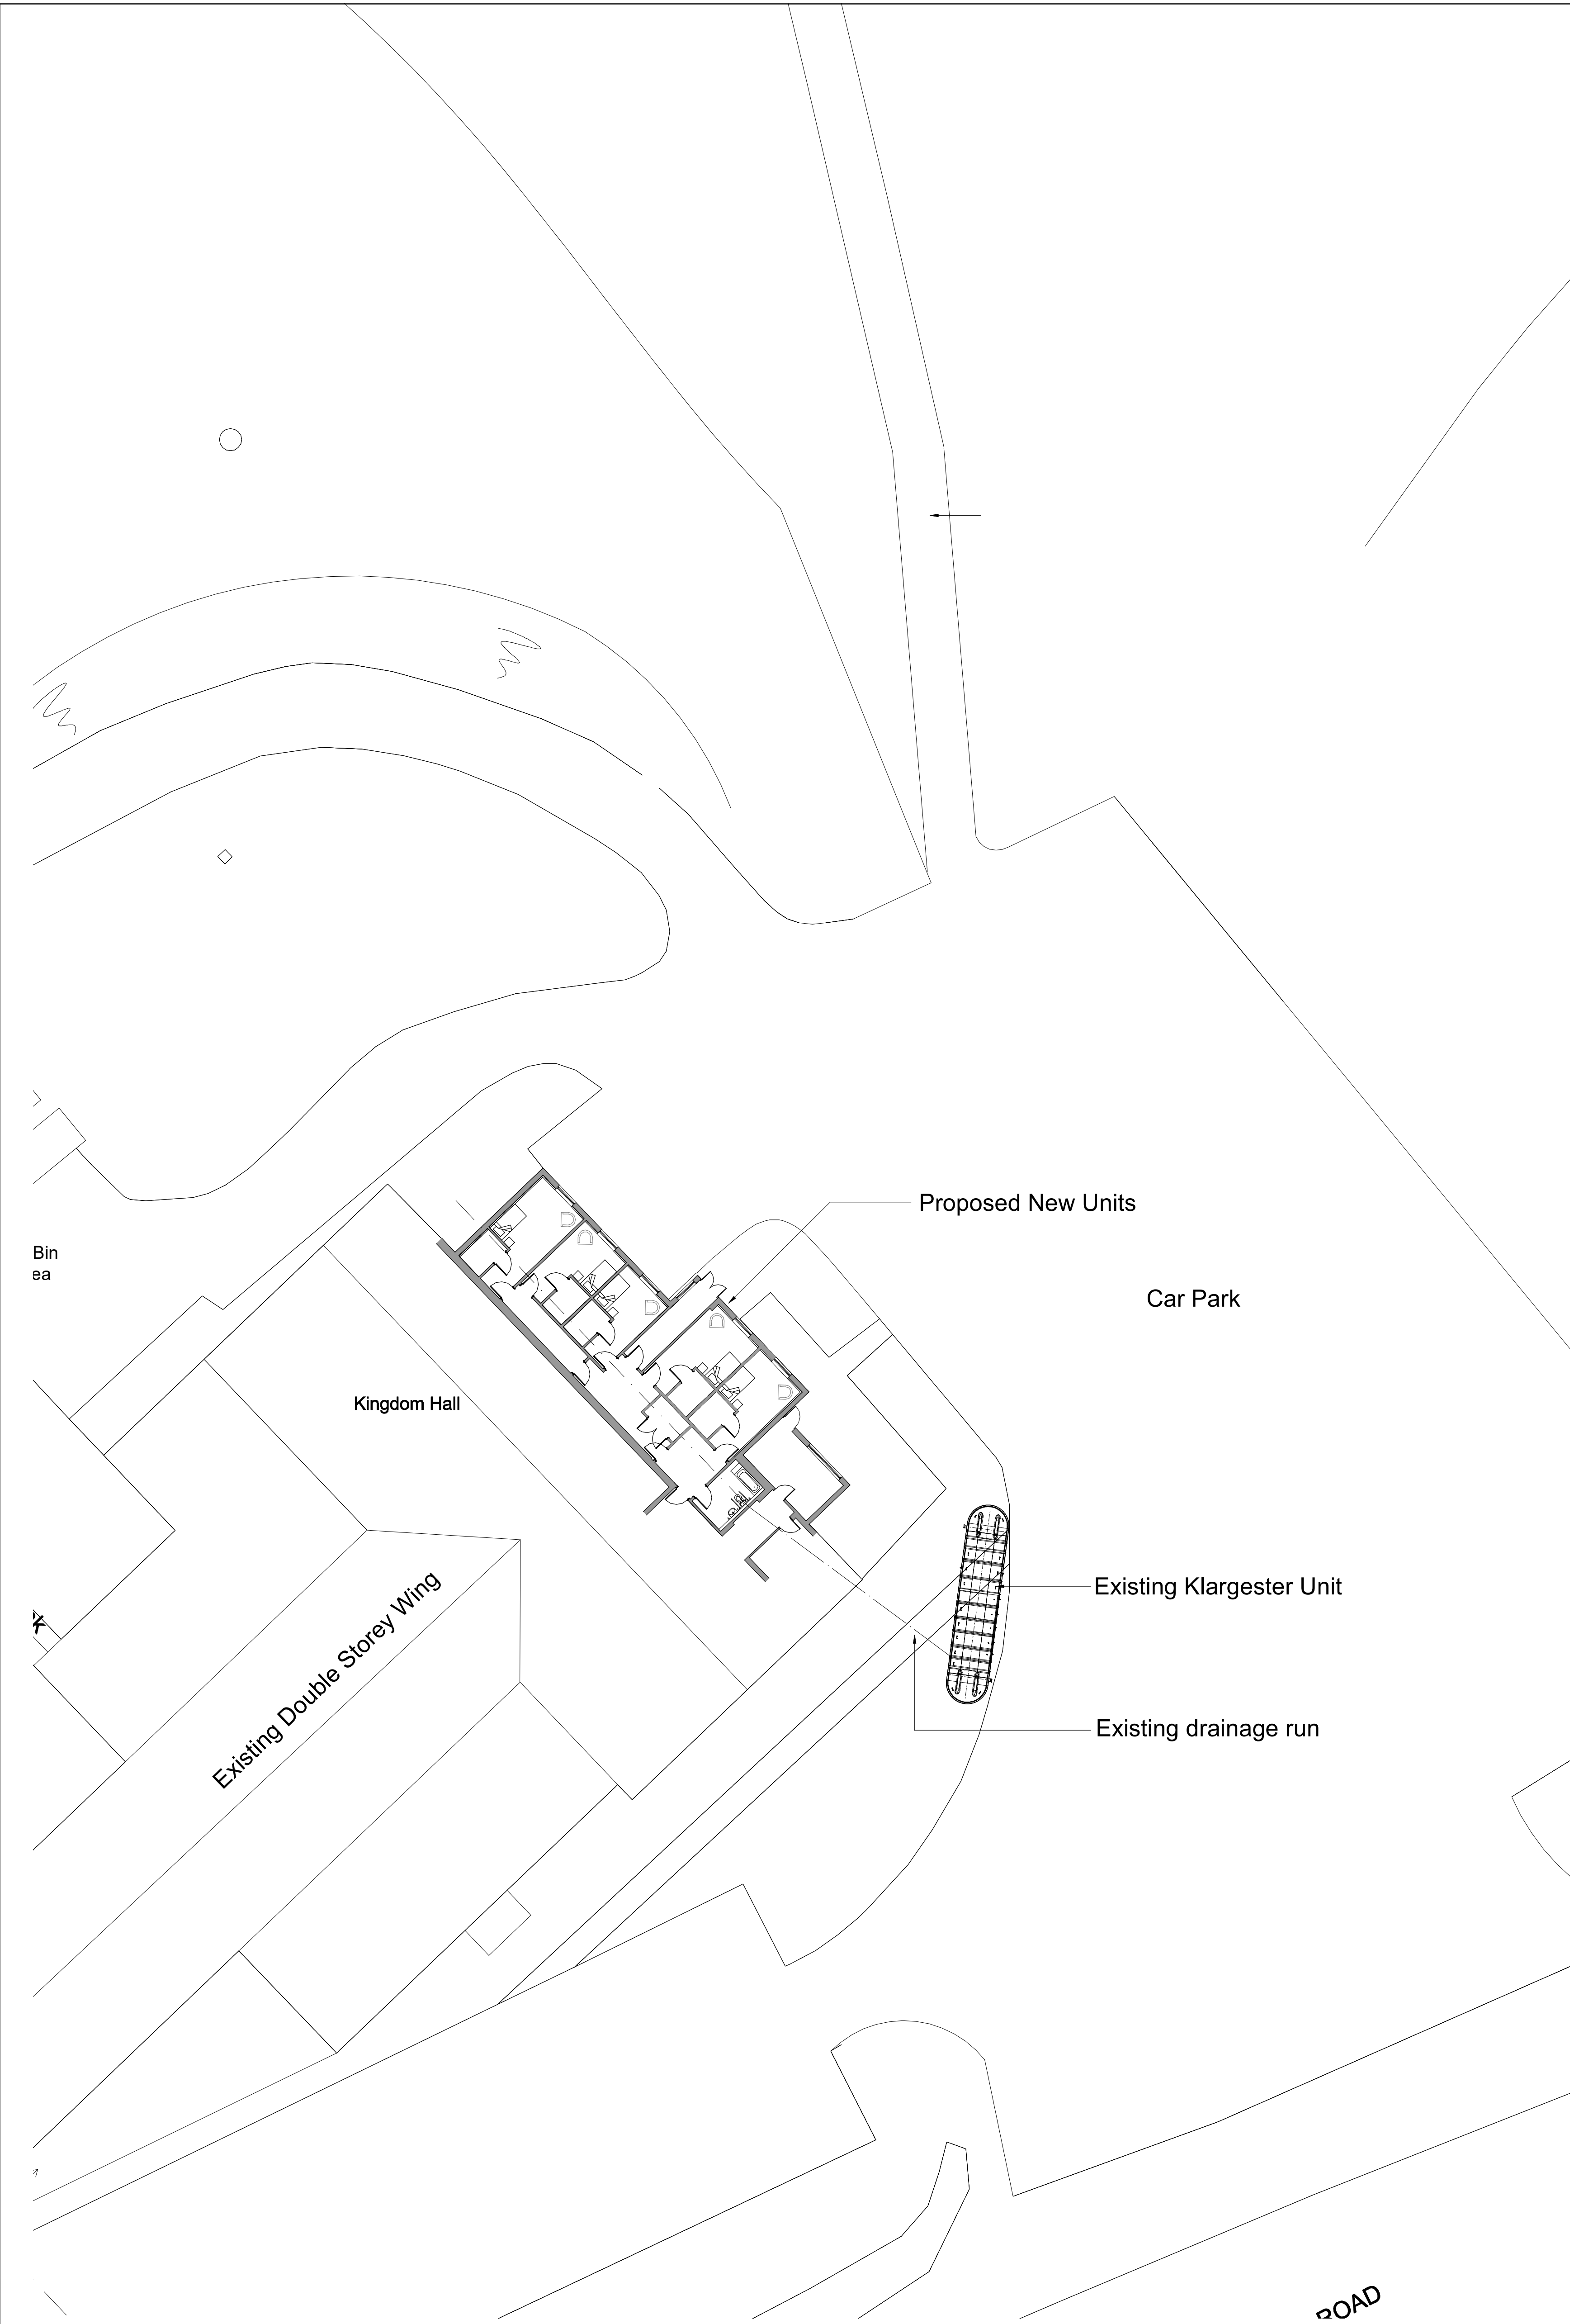

DRAINAGE PLAN



Notes:

Rev	Item	Date
Lapider Chartered Surveyors		
Chartered Building Surveyors & Architectural Services 41 High Street Penarth Vale of Glamorgan CF64 1EY t: 029 2070 6242 www.lapider.co.uk		
Client	Jar-Jireh (Charity) Homes	
Project	Jar-Jireh (Charity) Homes Heads of the Valley Road Merthyr Tydfil CF44 0LX	
Drawing Title	Drainage Plan	
Job Number	1906/25	
Drawing Number	1906 / 115	Rev
Purpose of Issue		
Information	☒	Tender ☐
Comment	☐	Construction ☐
Scale	1:200@A1	Date May 25
Drawn By	SJ	Checked By MN