


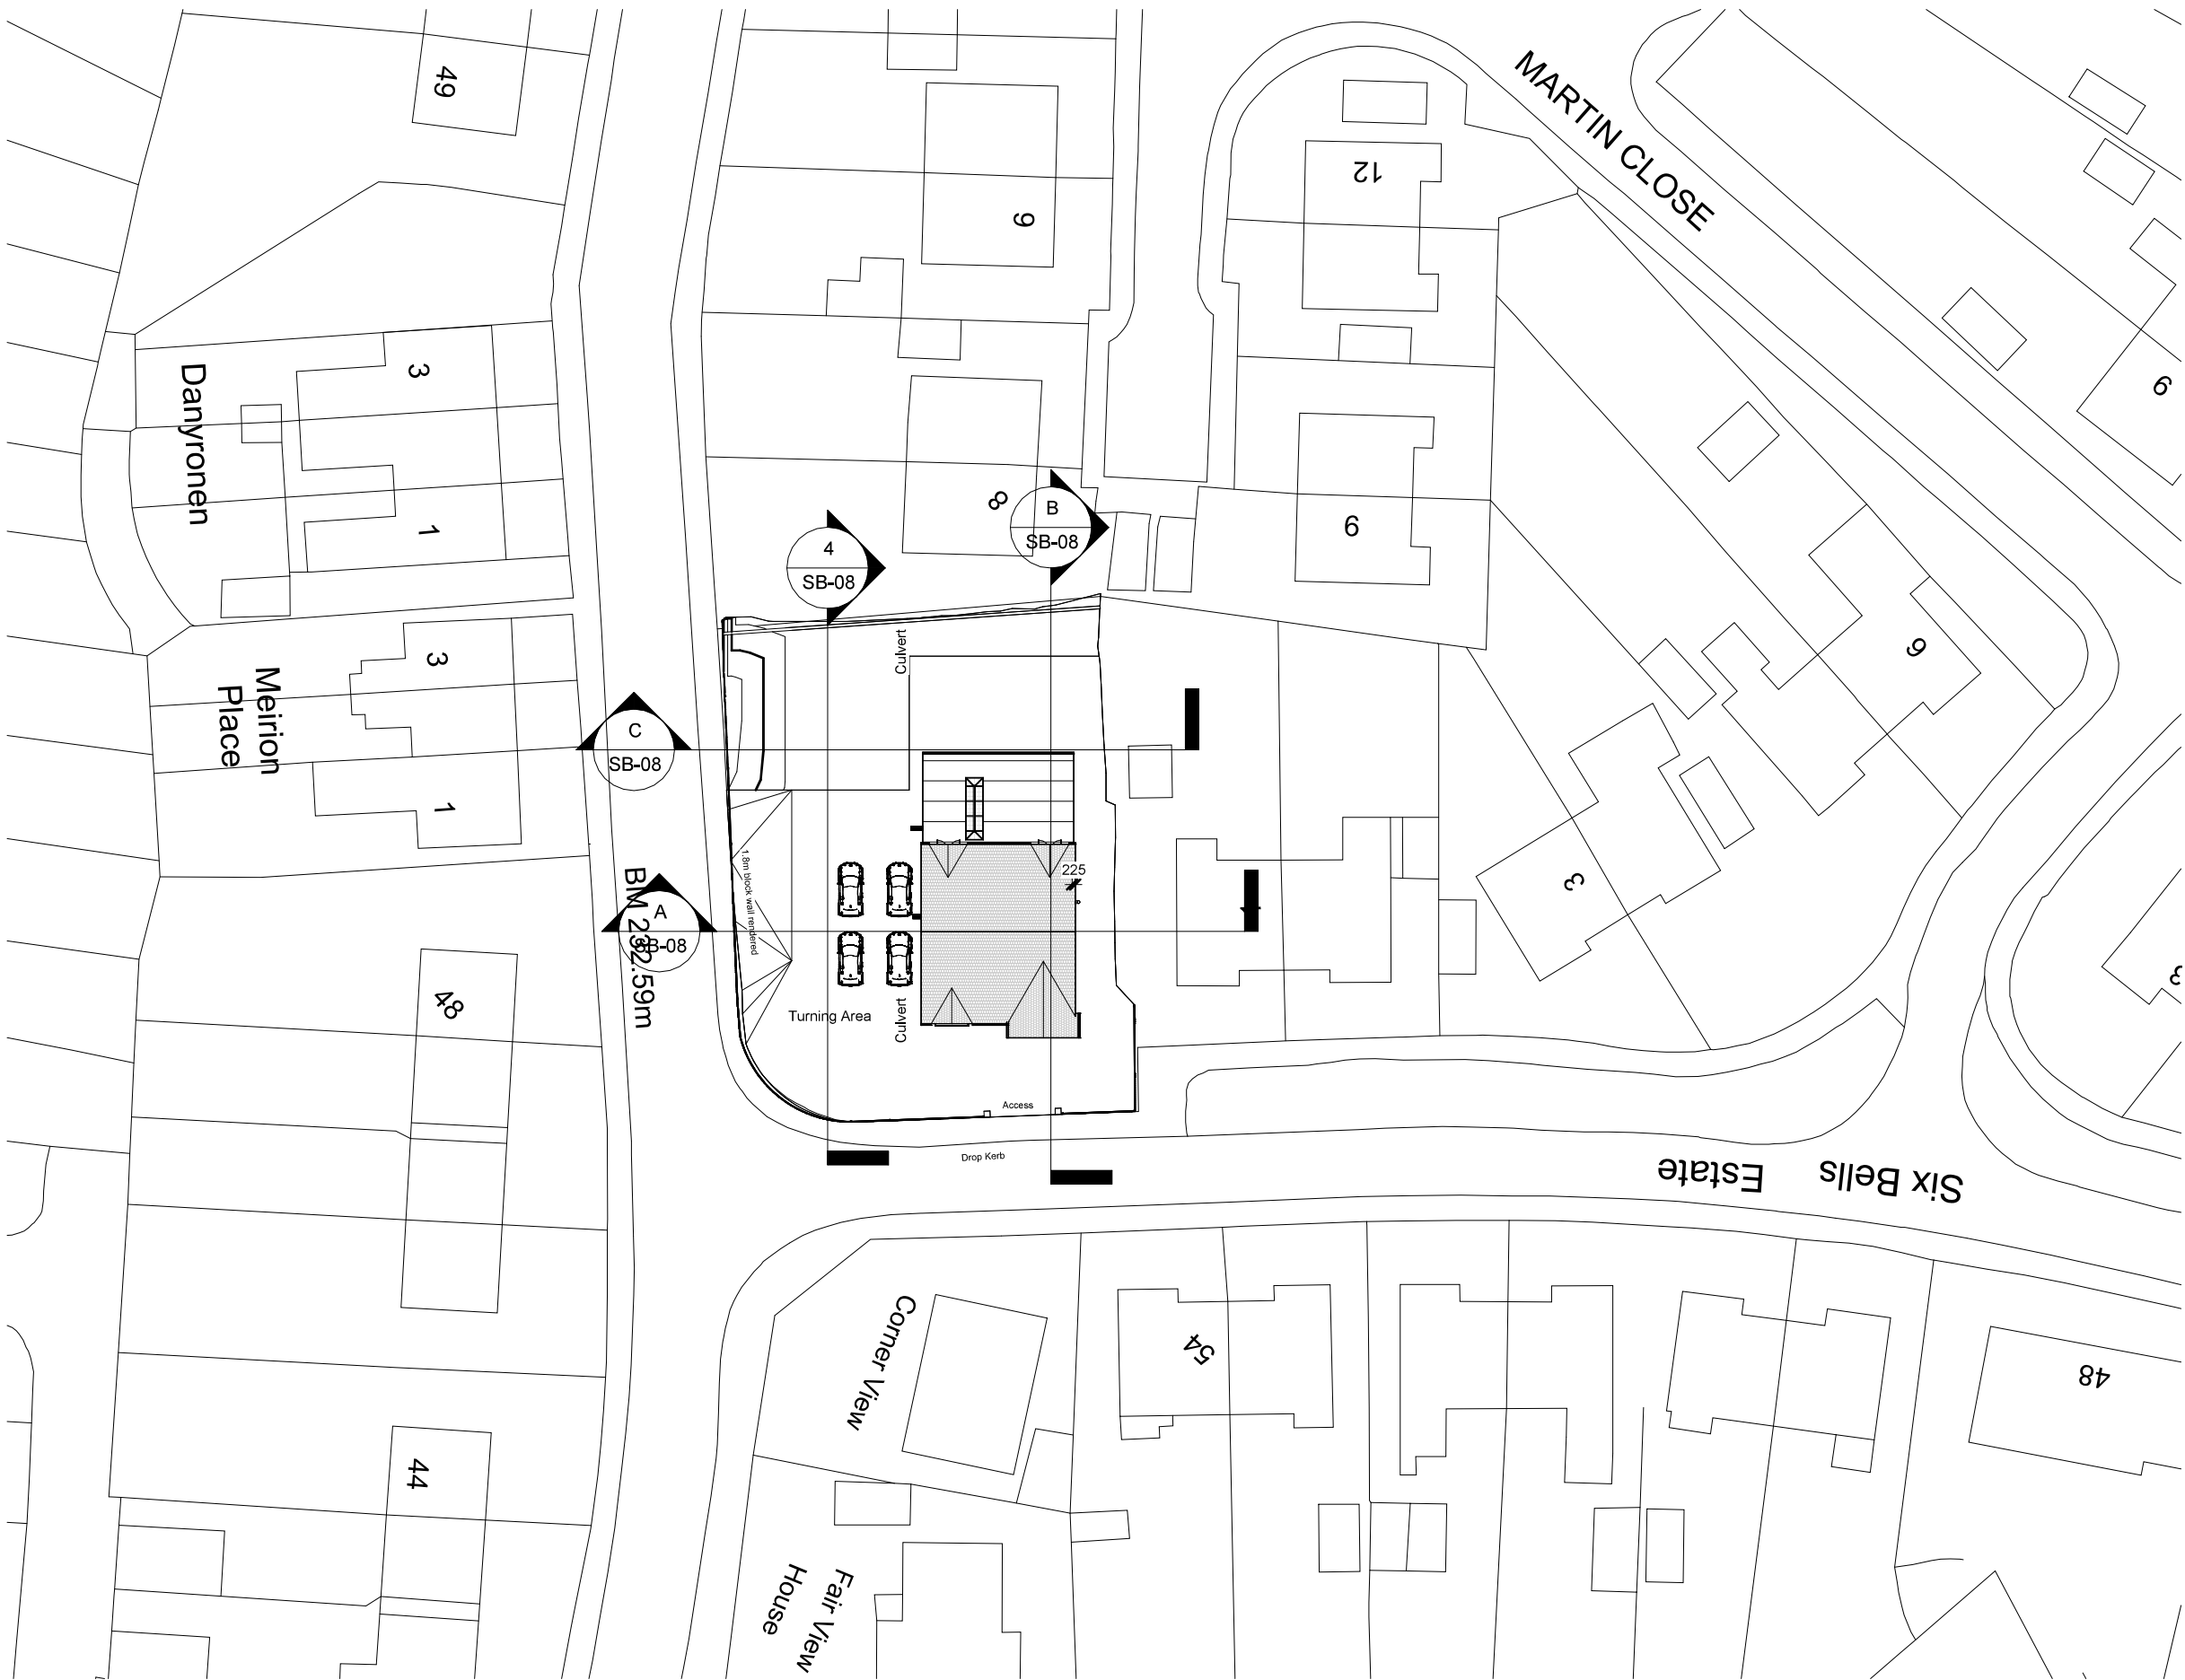

1 Proposed Site
1 : 500

INDIGO DESIGN (Part of 3dcadwales Ltd) 5 Ashlea Drive,
Merthyr Tydfil, CF47 0NY Tele 01685 385746 Mob -
07940913216 Email: philip@3dcadwales.co.uk

This Drawing is Copyright,
Dimensions to be checked
on site and not scaled from
this drawing



PURPOSE OF ISSUE	DRWAING NUMBER
Planning Approval	SB-05

PROJECT
New Dwelling

SHEET
Site Plan

Address
LAND NEAR SIX BELLS, HEOLGERRIG, MERTHYR TYDFIL

Checked by	Drawn by	Scale (@ A3)
JH	PH	1 : 500

Rev No	Description	Date
A	Issue	4/04/2025
B	Revision 2House width reduce & reposition on plot	14/07/2025