


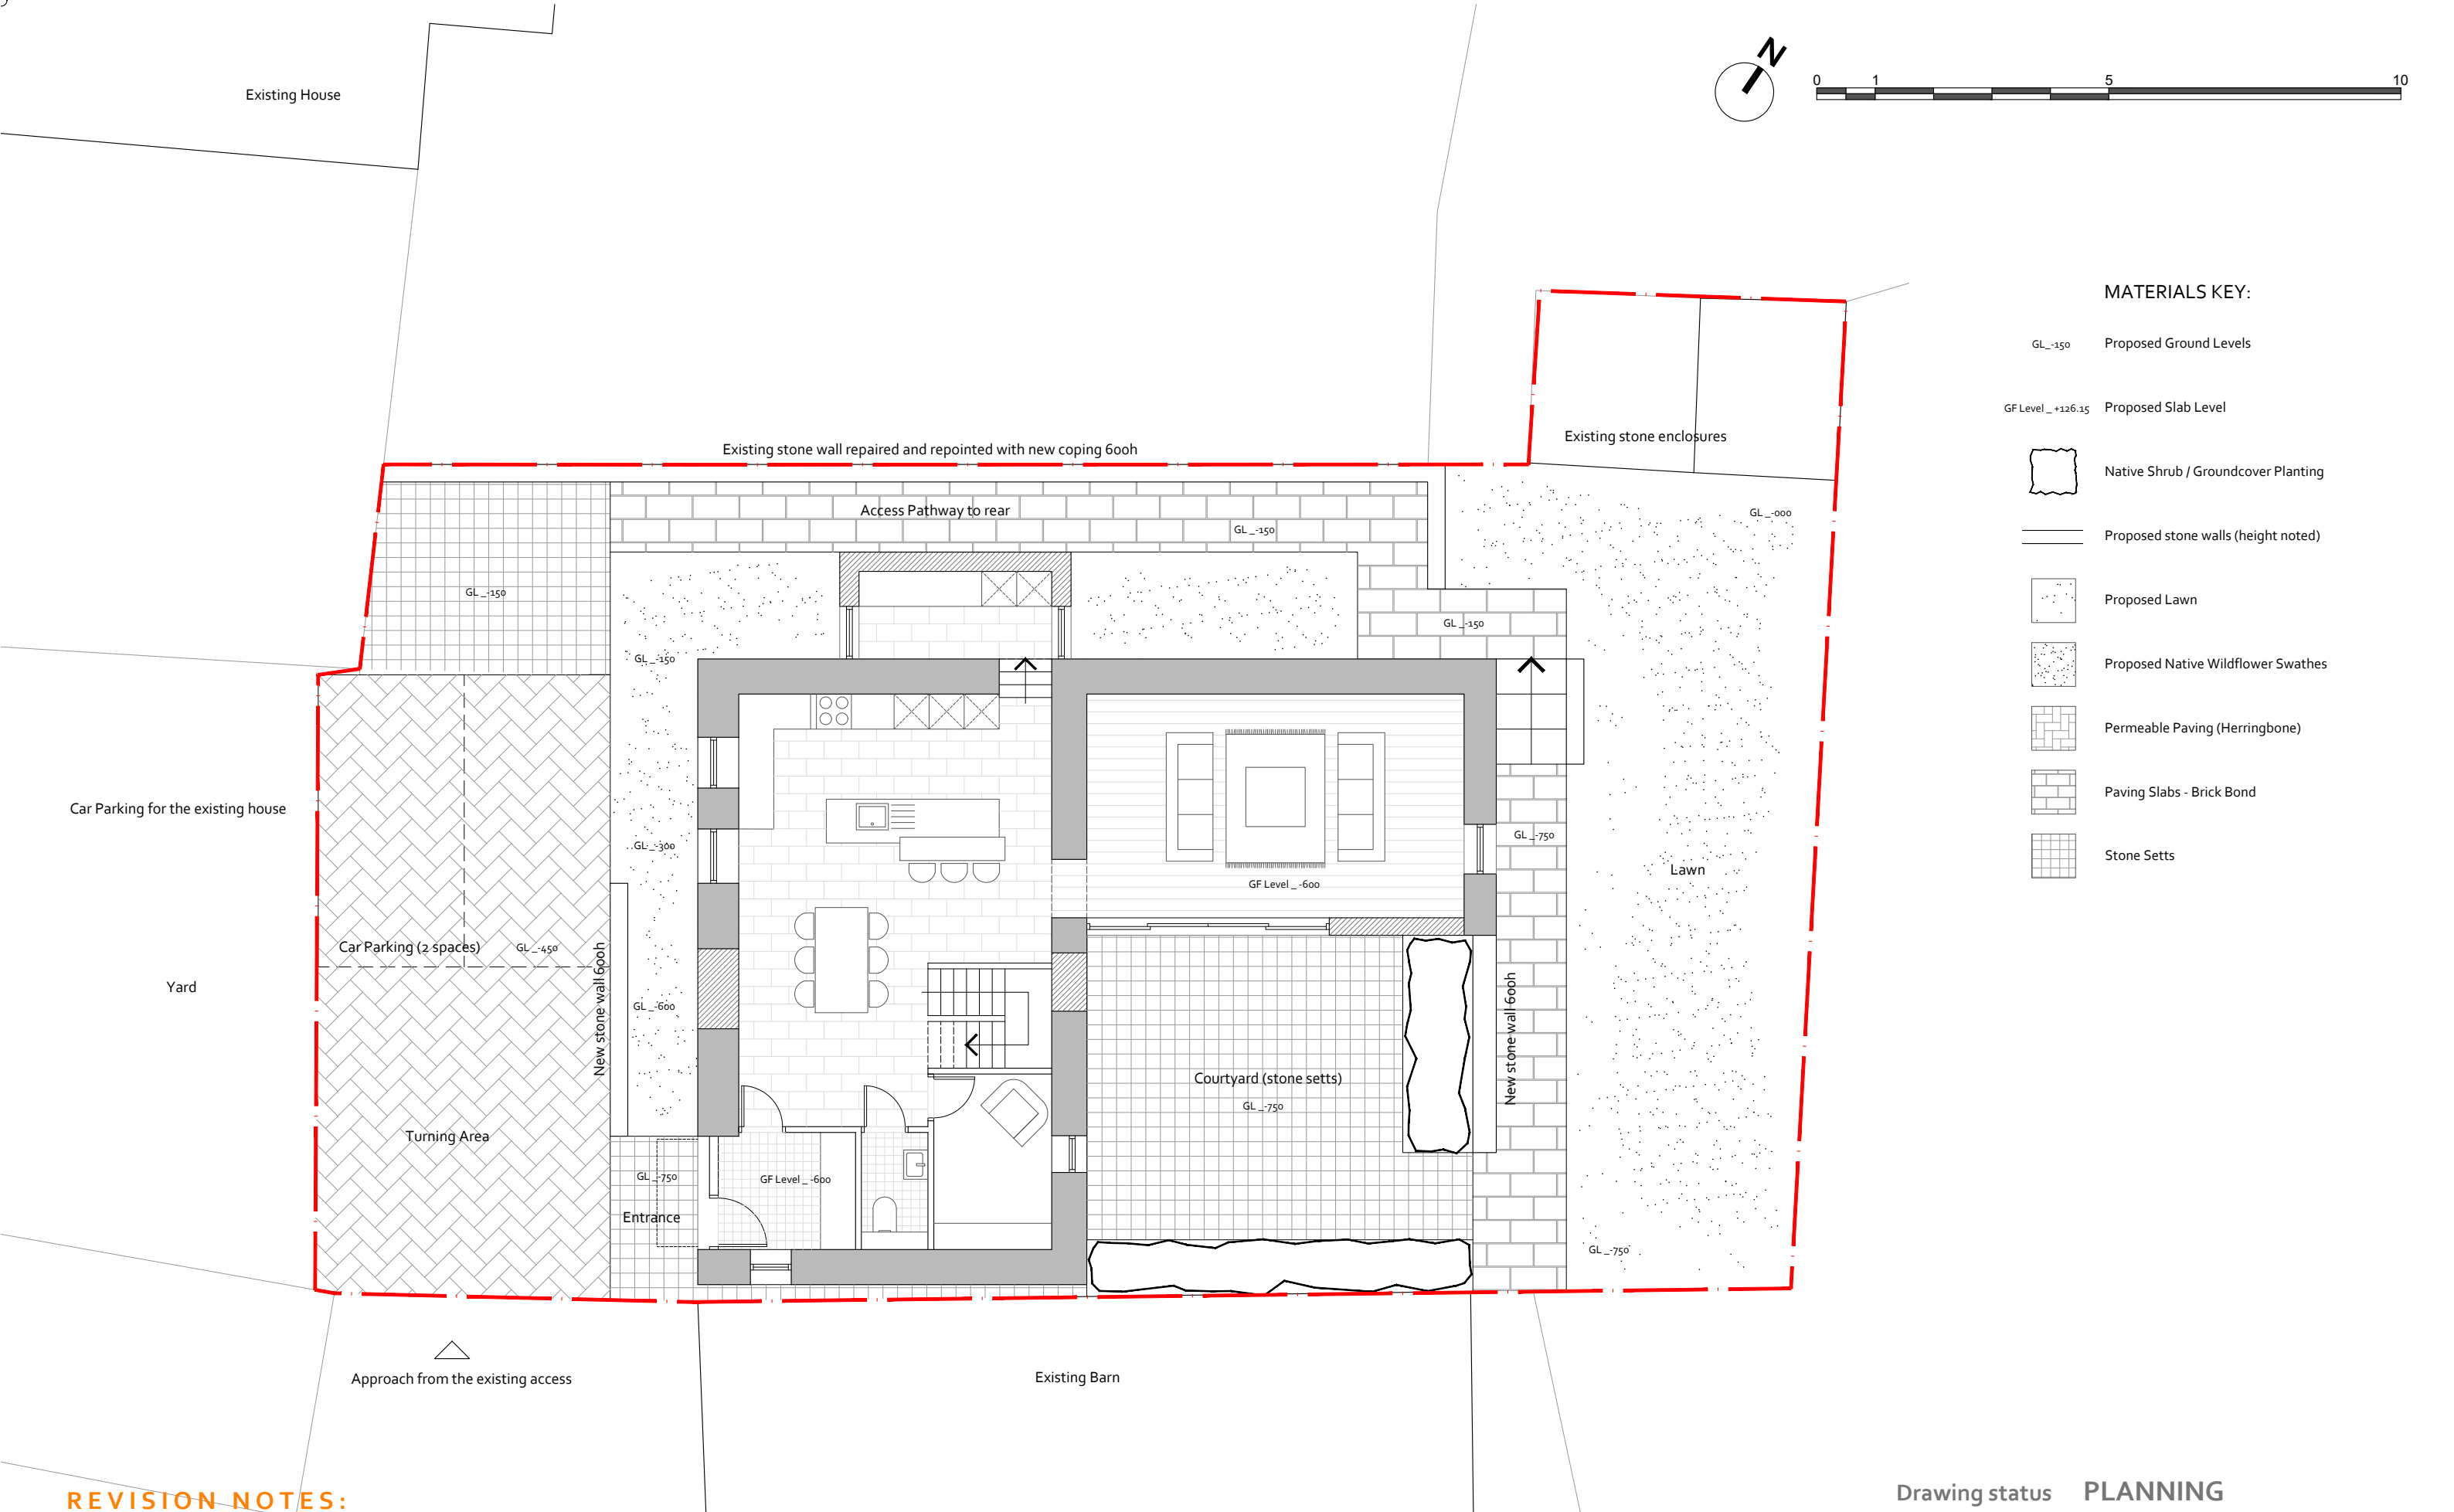

MATERIALS KEY:

- GL_-150 Proposed Ground Levels
- GF Level _ +126.15 Proposed Slab Level
-  Native Shrub / Groundcover Planting
-  Proposed stone walls (height noted)
-  Proposed Lawn
-  Proposed Native Wildflower Swathes
-  Permeable Paving (Herringbone)
-  Paving Slabs - Brick Bond
-  Stone Setts

REVISION NOTES:

REVISION _ PLANNING	
Rev : -	Date : 18th August 2021 Notes: Planning submission

Drawing status **PLANNING**

Project Name **Goitre Coed Fach Barn Conversion**
Project Ref **OAD_5206**
Drawing Ref **1101**
Drawing Name **Proposed Site Plan**
Drawn By **WS**
Date **18.08.2021**

Scale **1:100** Paper Size **A3** Rev **-**