



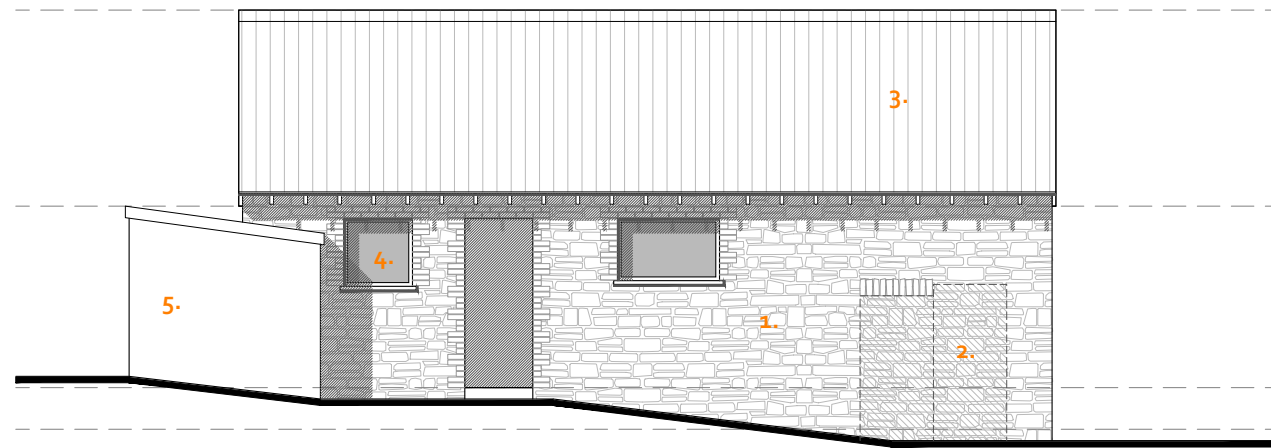


Front Elevation (West)

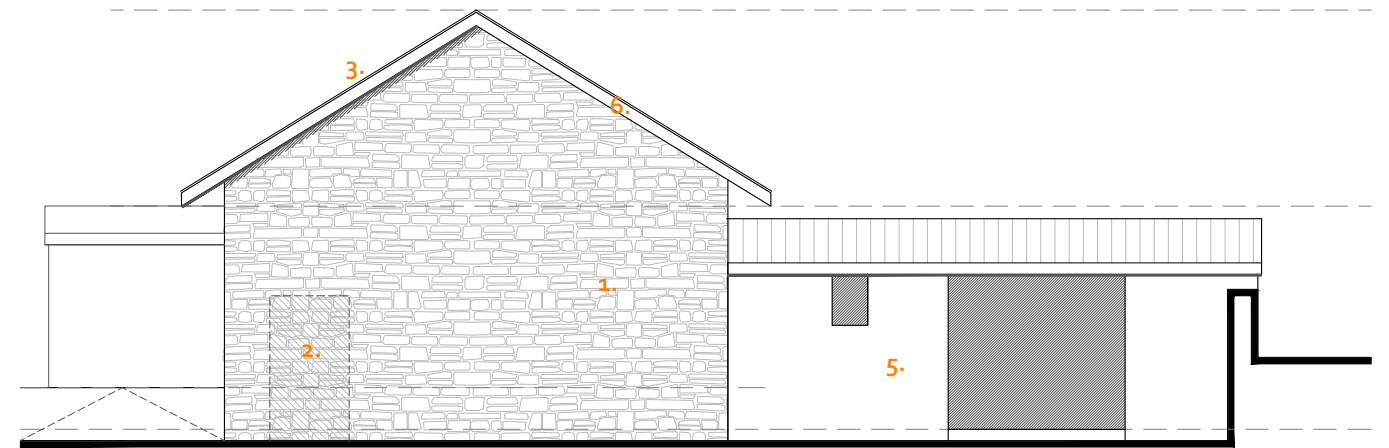

Side Elevation (South)



Rear Elevation (East)

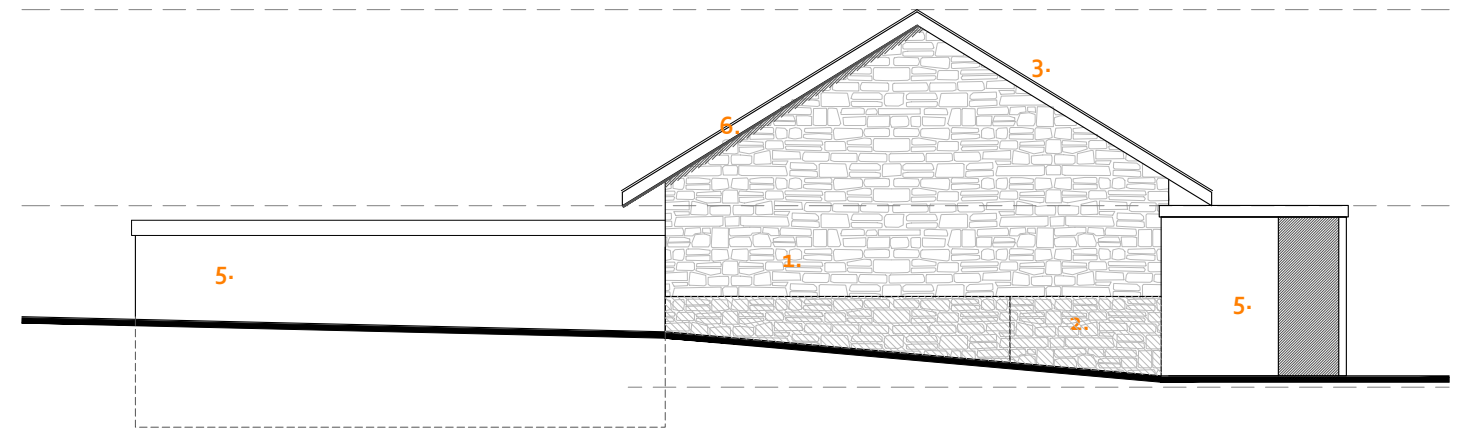

Side Elevation (North)

Materials Schedule:

- 1. Existing Stonework
- 2. Damaged / infill stonework
- 3. Steel Sheet Roof
- 4. Painted timber windows
- 5. Blockwork - unfinished
- 6. Timber Bargeboard

REVISION NOTES:

REVISION_PLANNING

Rev : - Date : 18th August 2021 Notes: Planning submission

Drawing status **PLANNING**



Project Name **Goitre Coed Fach Barn Conversion**
Project Ref **OAD_5206**
Drawing Ref **1301**
Drawing Name **Existing Elevations**
Drawn By **WS** Date **18.08.2021**
Scale **1:100** Paper Size **A3** Rev **-**