



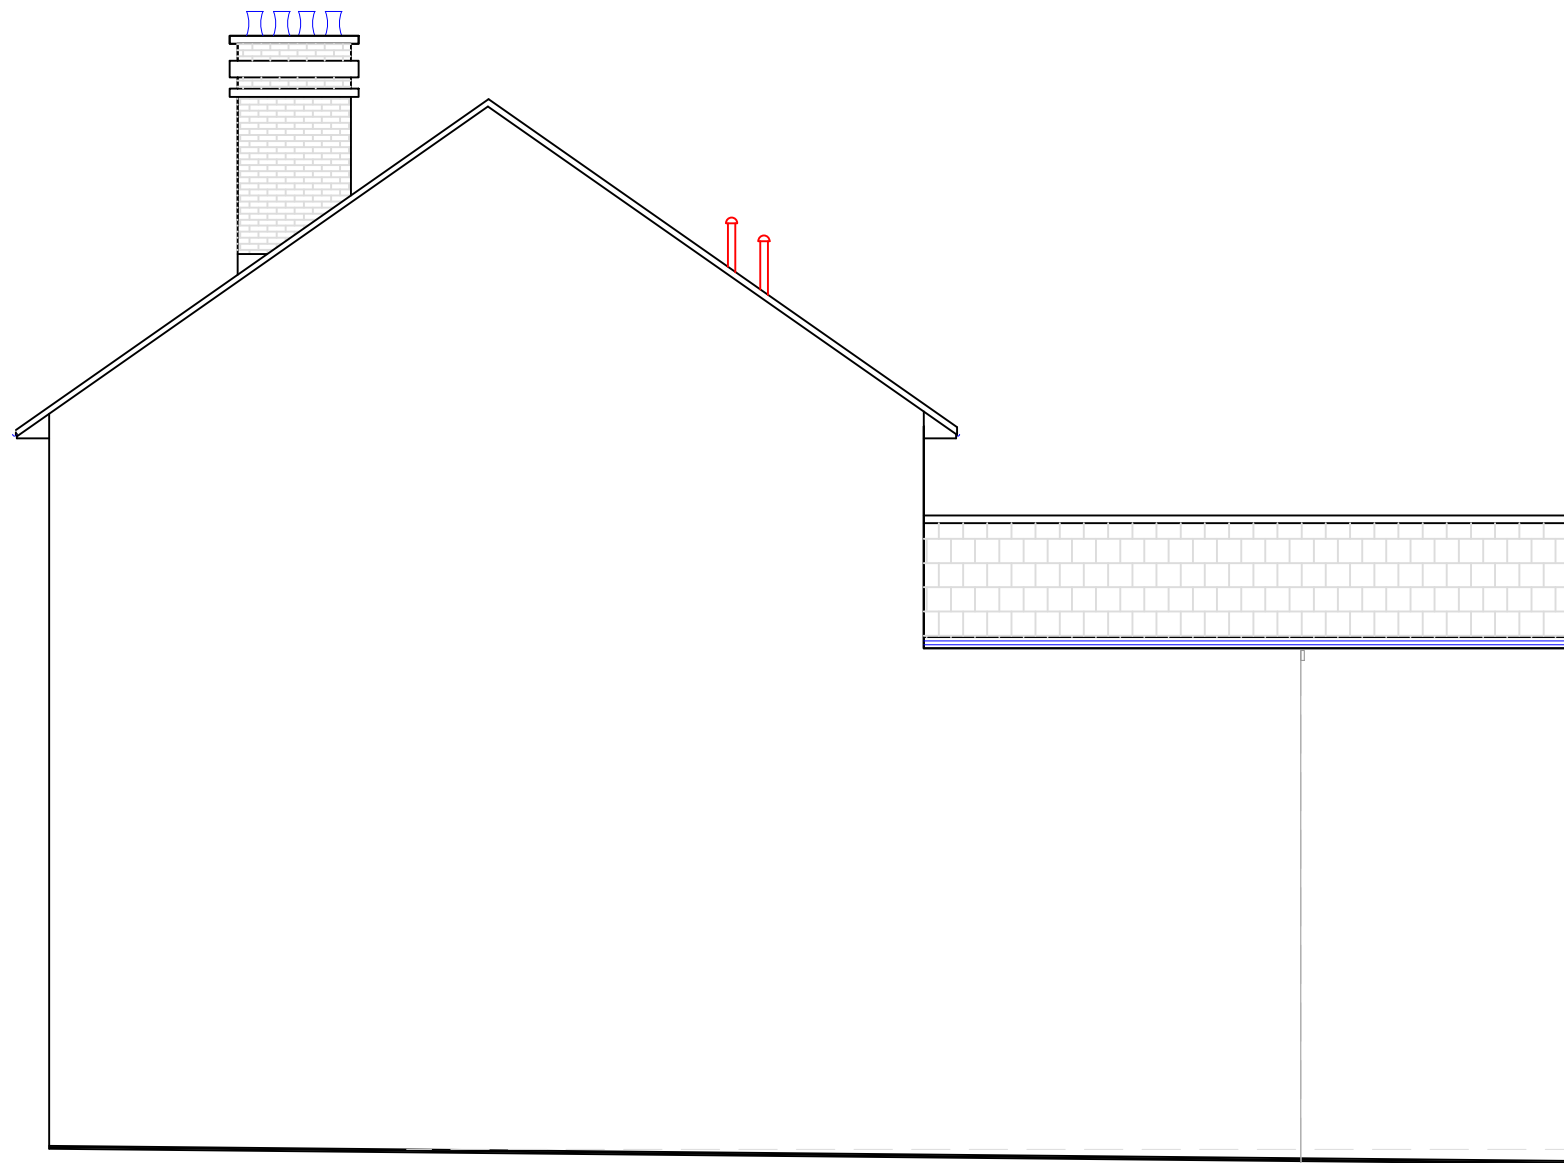


Existing Side Elevation
1:100

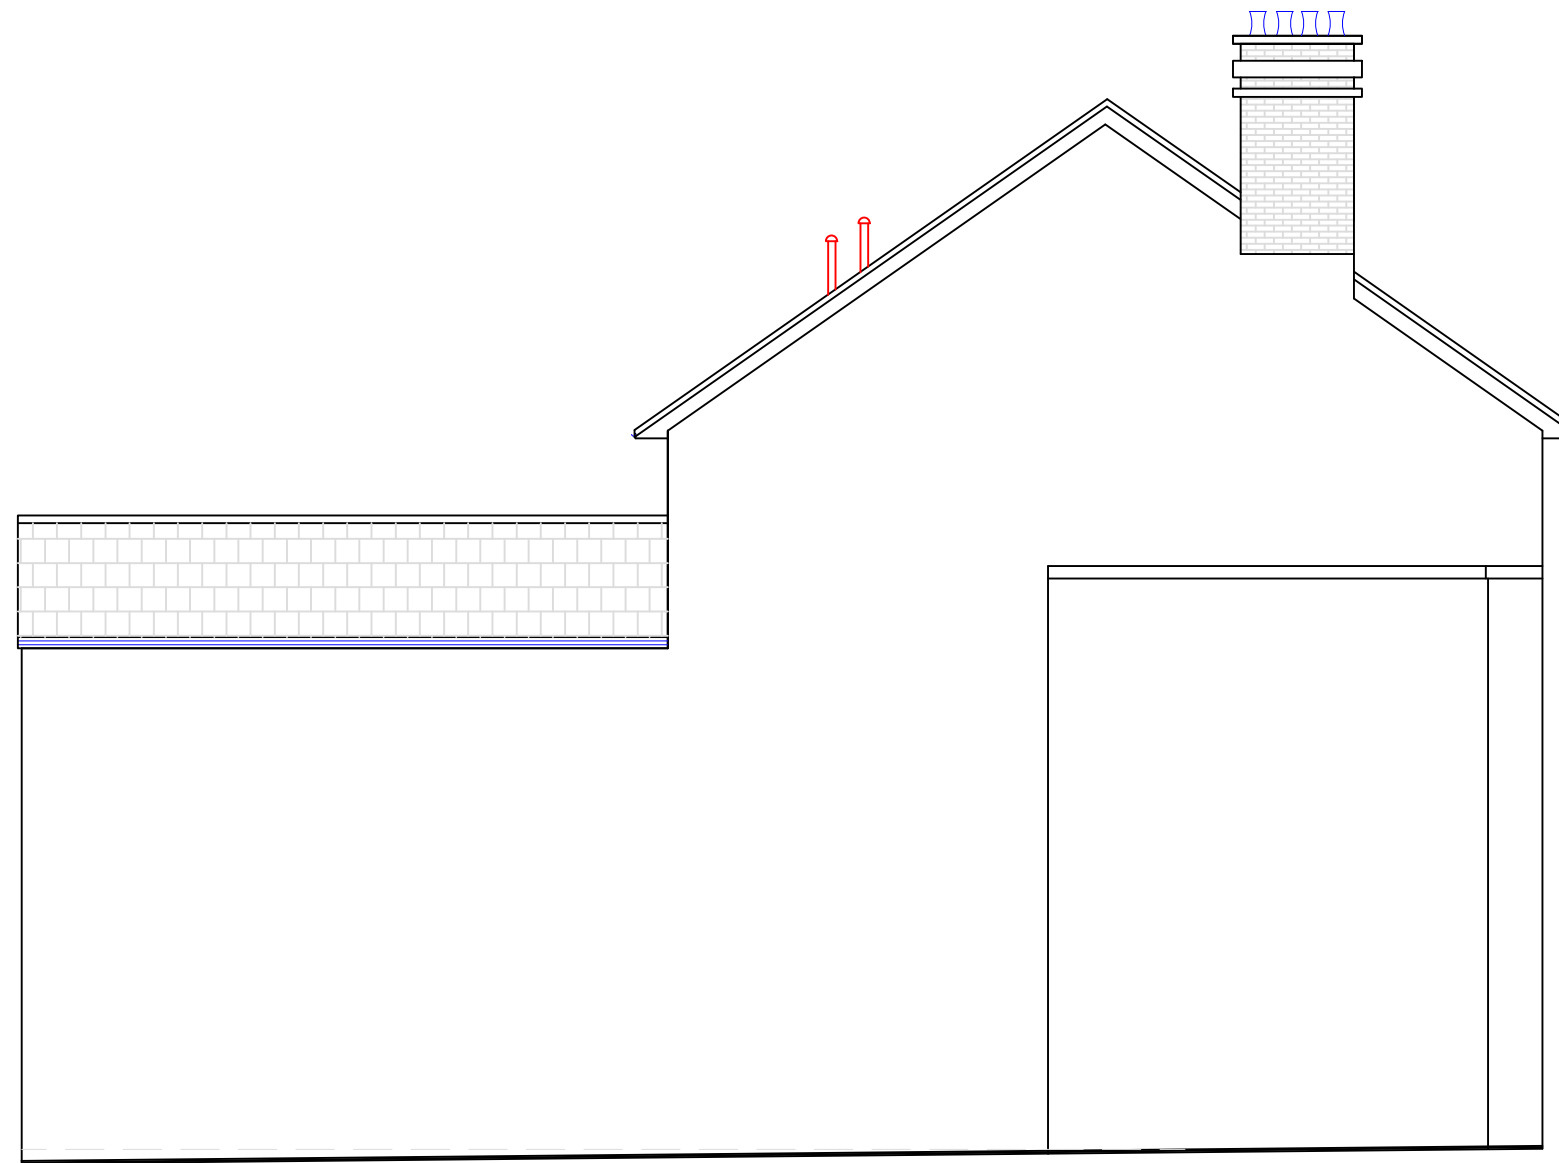


Existing Side Elevation
1:100



Existing Front Elevation
1:100

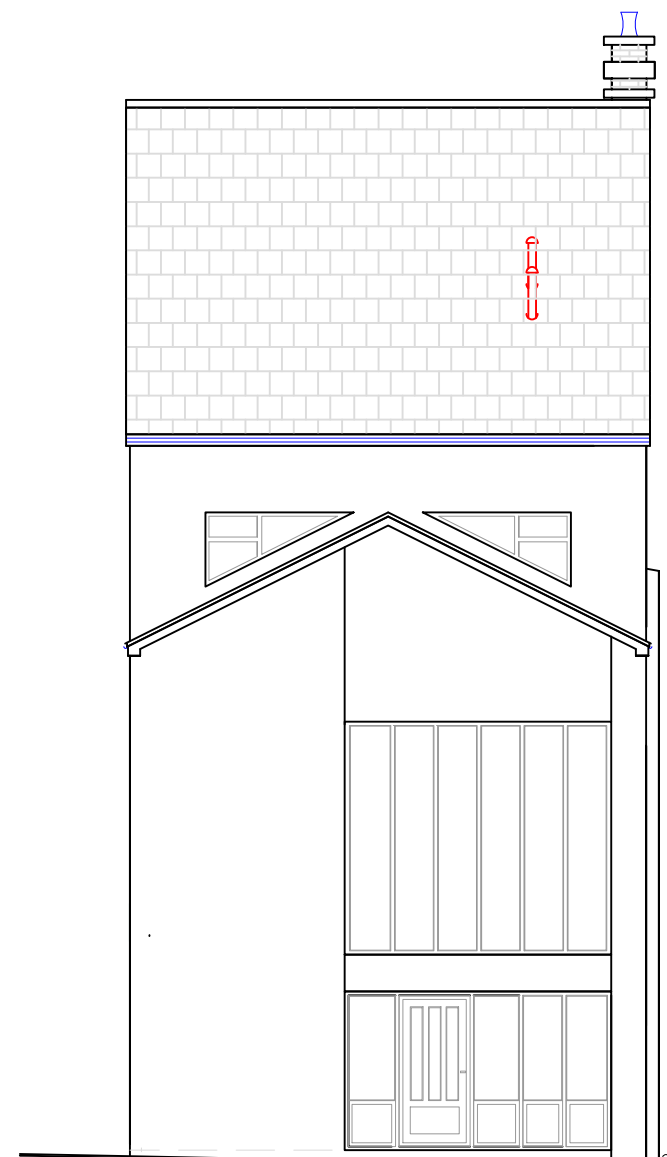

Existing Rear Elevation
1:100

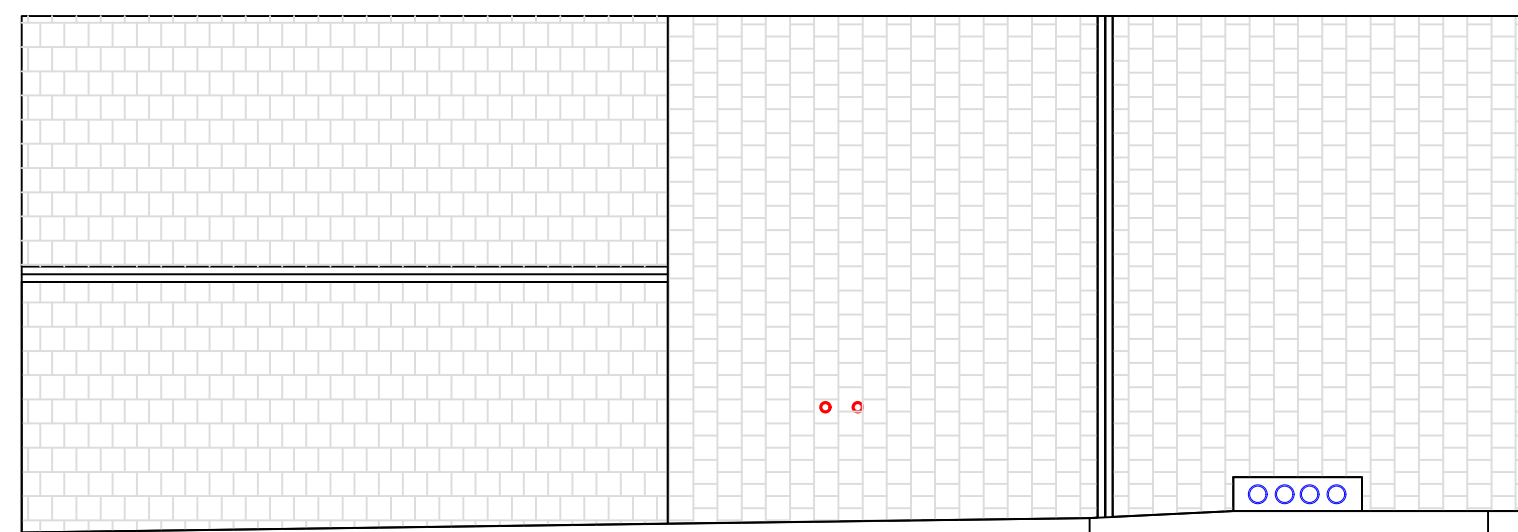

Existing Roof Plan
1:100

All dimensions and datums to be checked
on site by contractor.

Utopia Design Architectural Services	
Issued Only for Purpose Indicated	
Drawing Status: FOR PLANNING PURPOSES ONLY	
Address	Hairport 97, High Street Merthyr Tydfil CF47 8UD
Project	
Proposed Solar Panels on Roof	
Existing Plans & Elevations	Title
	Date JUNE 24
	Scale 1:100
	Paper A2
Drwg No HAIRPORT 97 01	