




FLAG FRONT SIDE (Scale 1:10)



FLAG BACK SIDE (Scale 1:10)

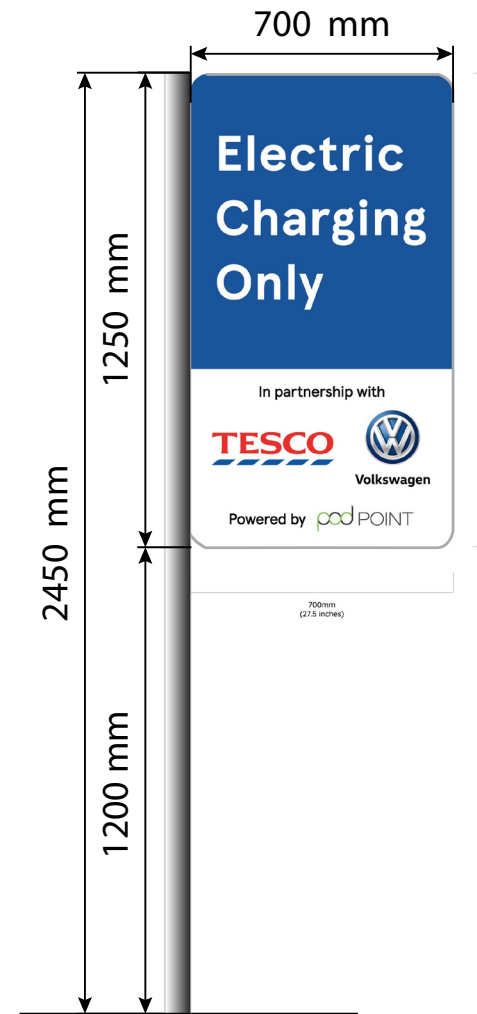


FLAG POLE-FRONT ELEVATION
(Scale 1:20)



FLAG POLE-REAR ELEVATION
(Scale 1:20)

BAR SCALE

1:20

 

SCALE
1:20@A4

DATE
07.01.2020

DETAIL TYPE

TYPICAL DETAIL

CHECKED BY

ANDY HORWOOD

DRAWN BY

SHIKHA

DETAIL NAME

FLAG DETAILS-ENGLISH-SIGNAGE 1

TESCO

FEASIBILITY ARCHITECTURE

TESCO STORES LIMITED EXPRESS GROUP
OMEGA BUILDING, KESTREL WAY, HERTFORDSHIRE,
WELWYN GARDEN CITY, HERTFORDSHIRE, AL7 1GA
TELEPHONE : 01707 395150

THE COPYRIGHT IN ALL RIGHTS RESERVED IN THIS PUBLICATION
BELONGS TO AND ARE THE SOLE PROPERTY OF TESCO STORES LIMITED.
ALL RIGHTS ARE RESERVED. NO PART OF THIS PUBLICATION MAY BE
REPRODUCED OR TRANSMITTED IN ANY FORM OR BY ANY
ELECTRONIC OR MECHANICAL MEANS INCLUDING PHOTOCOPYING AND RECORDING
OR FROM ANY INFORMATION SYSTEM WITHOUT THE PRIOR WRITTEN CONSENT FROM THE OWNER.
© 2020 TESCO STORES LIMITED