
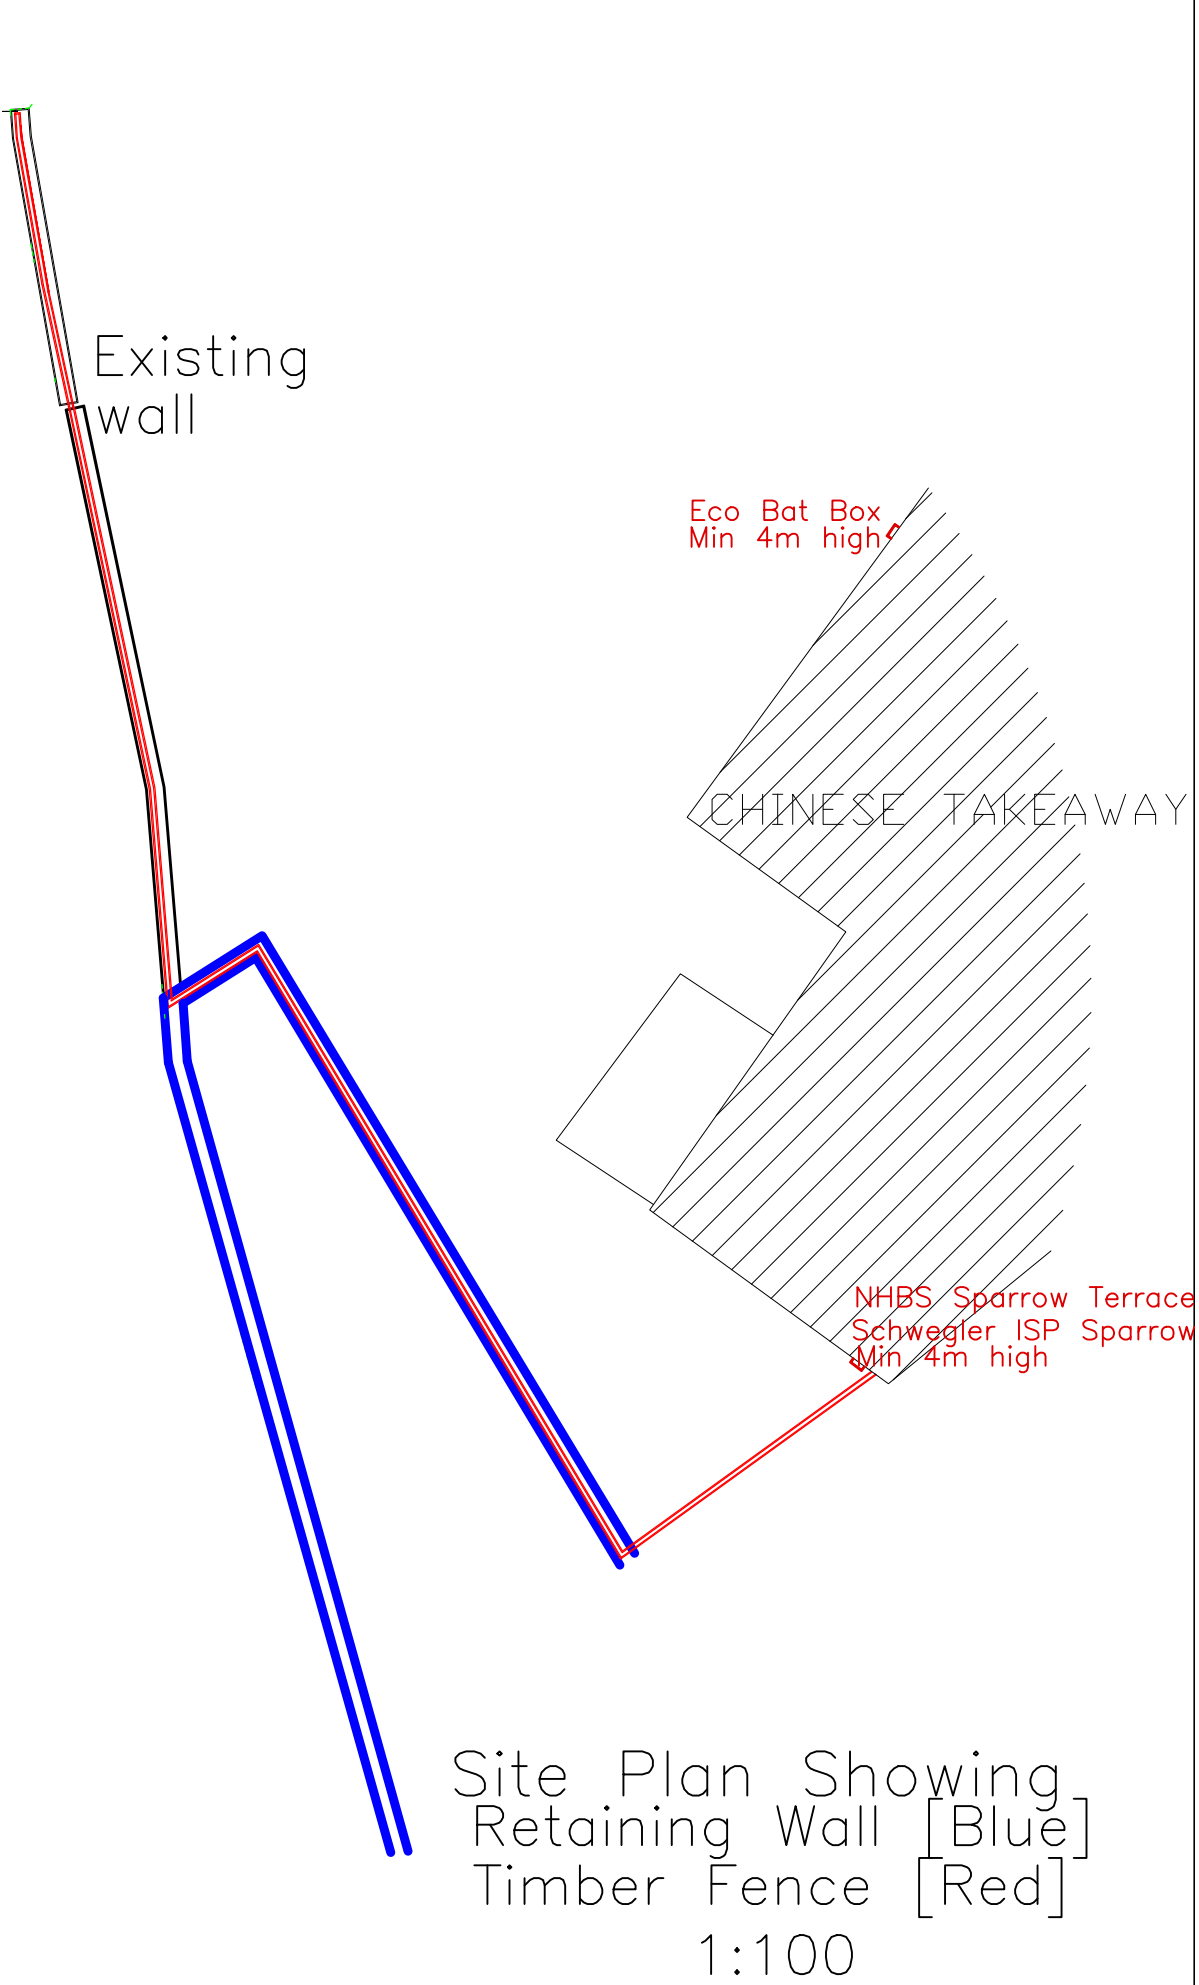


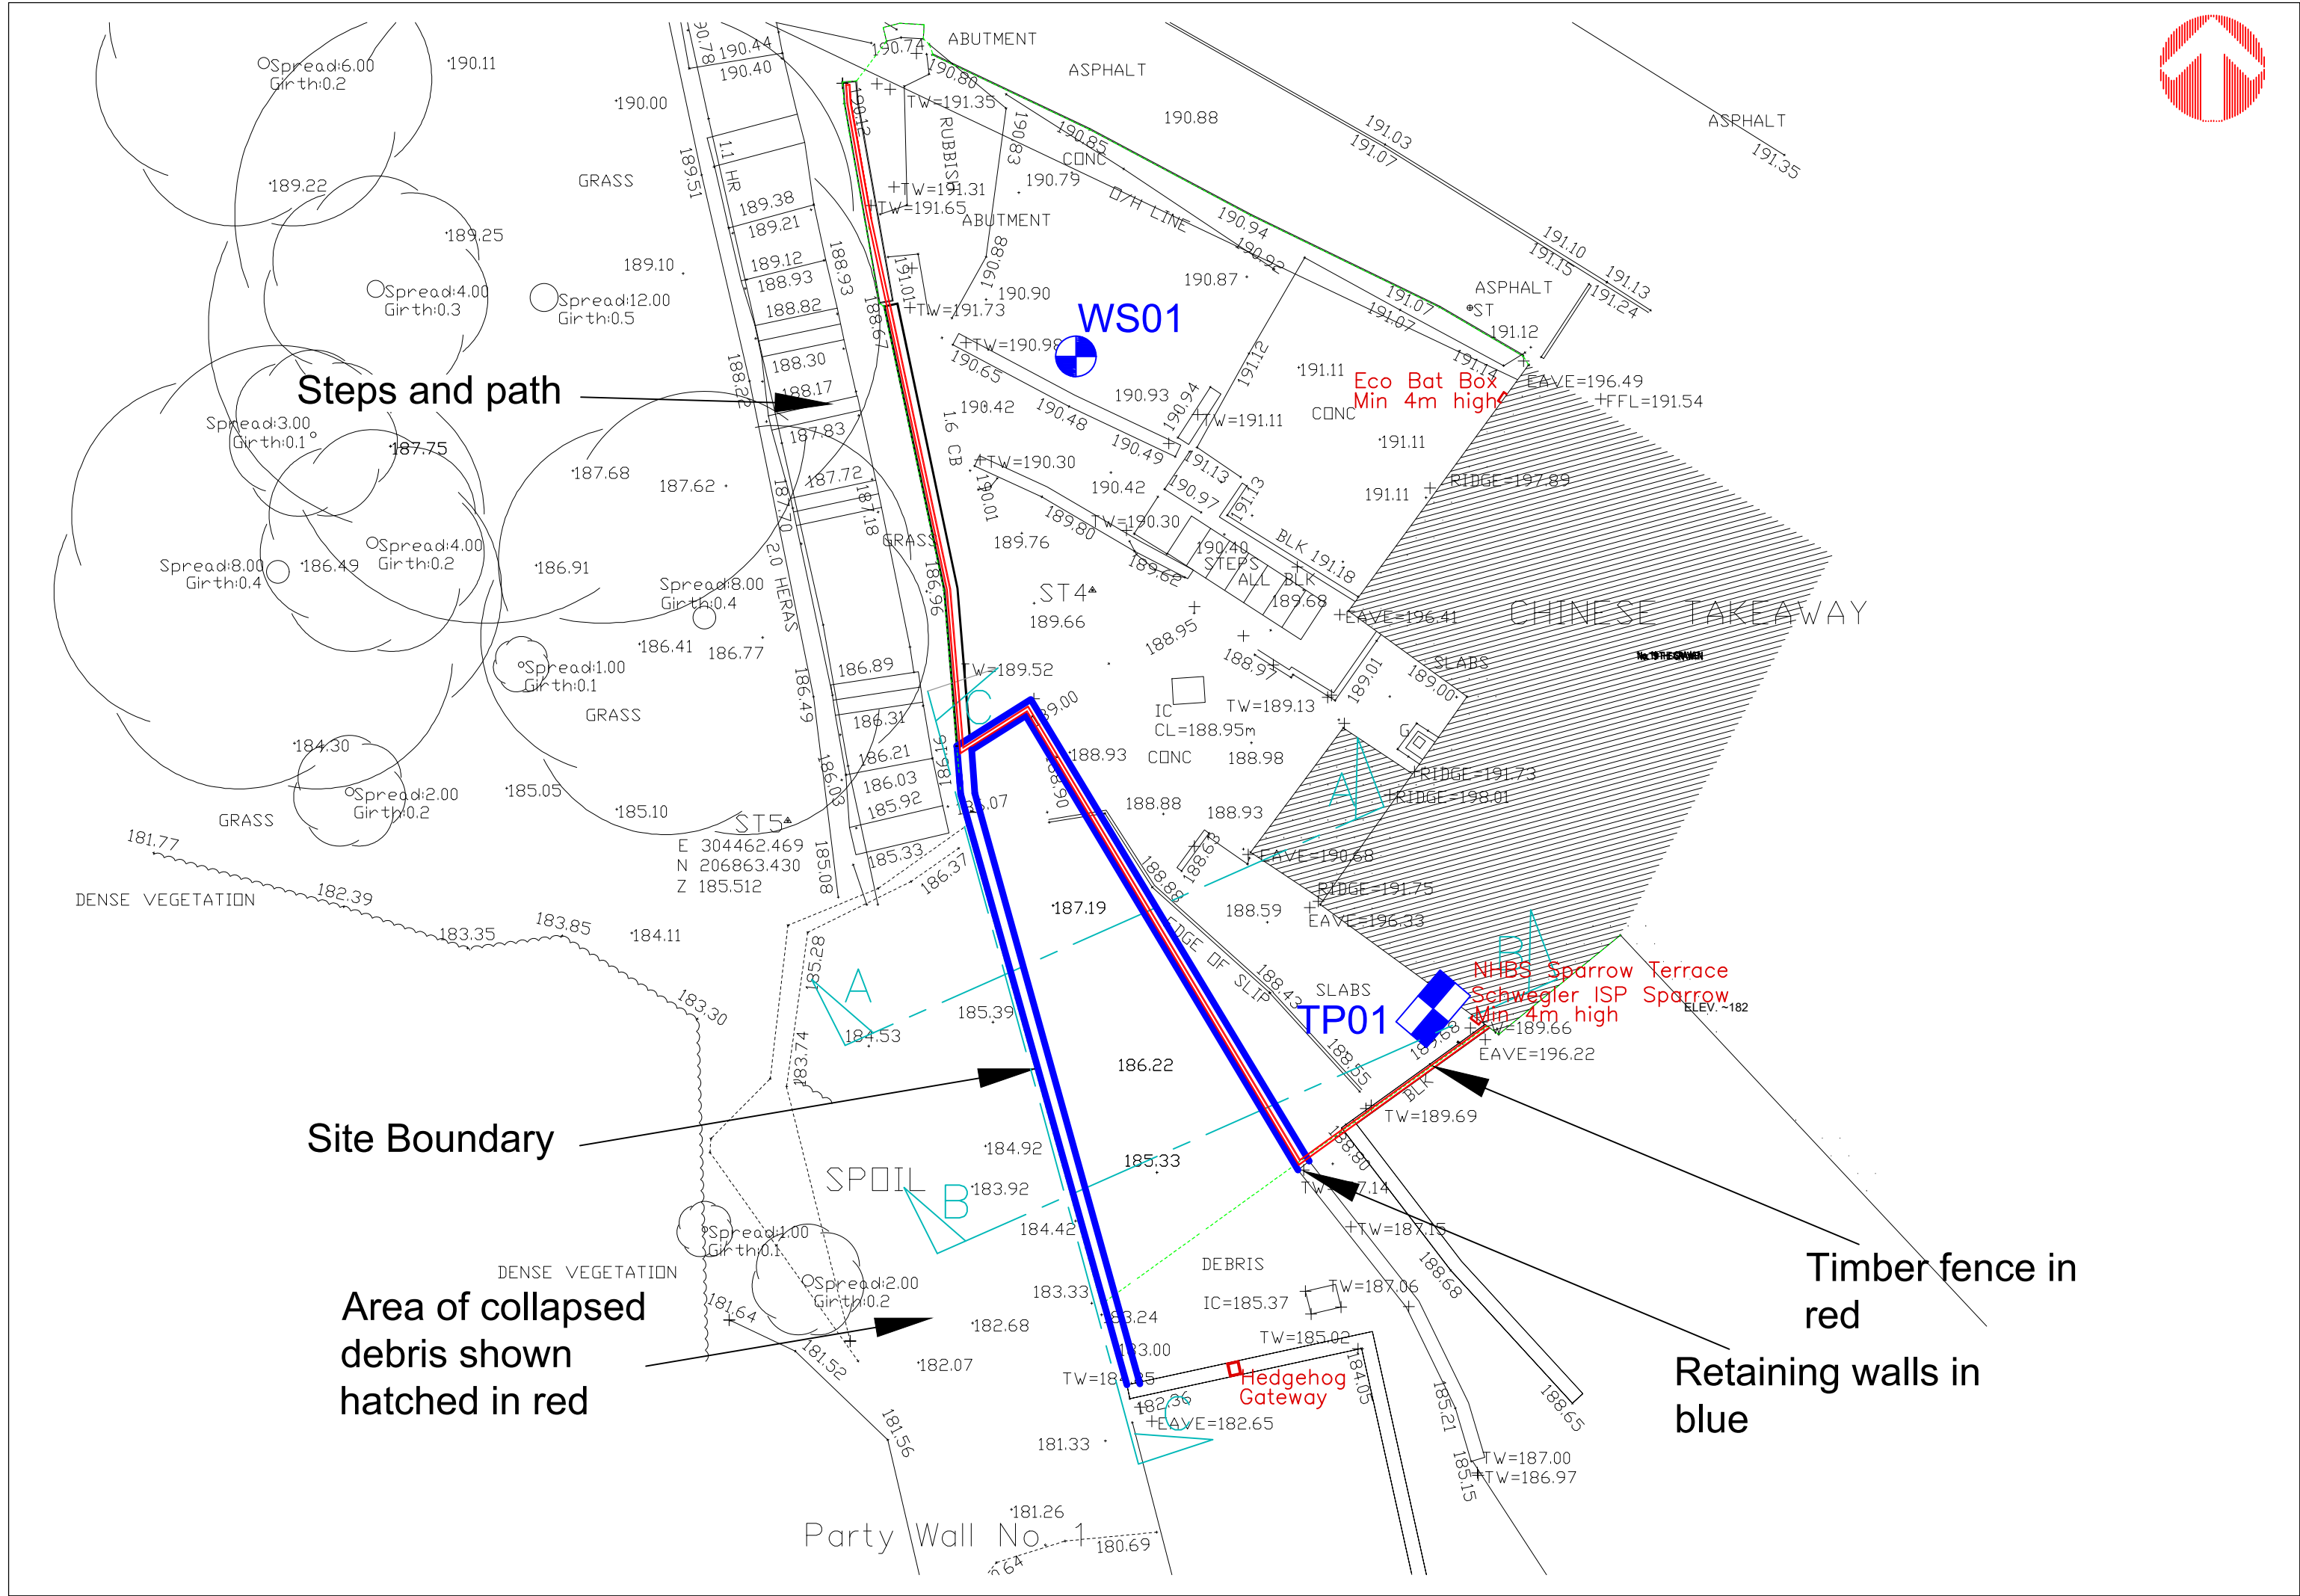

Topographical Site Plan 1:100

Notice needs to be served regarding THE PARTY WALL ACT i.e. Excavation of adjacent founds

Utopia Design Architectural Services		
Utopia Design Architectural Services		
Building Planning Application Support Paul Thomas: BSc (Hons) Tel: 01685 559230. Mob: 07908 725065		
Issued Only for Purpose Indicated		
Drawing Status: FOR PLANNING PURPOSES ONLY		
Address	The Grawen Takeaway 19 Brecon Road Merthyr Tydfil CF47 8NR	
Project	Retaining Works with Associated Re-profiling of Land & New Boundary Treatments	
Drawn by	Date	Paper
PT	SEPT 24	A2
Title	Scale	
	1:100	
	Drwg No	
Topographical Site Plan	GRAWEN 19 03C	