




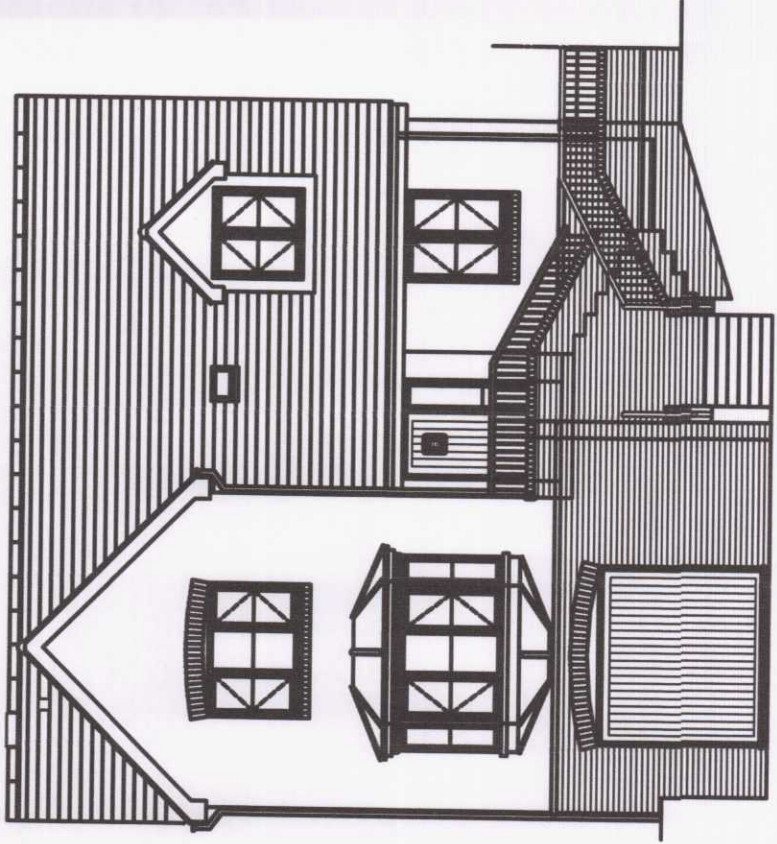


Existing Front Elevation

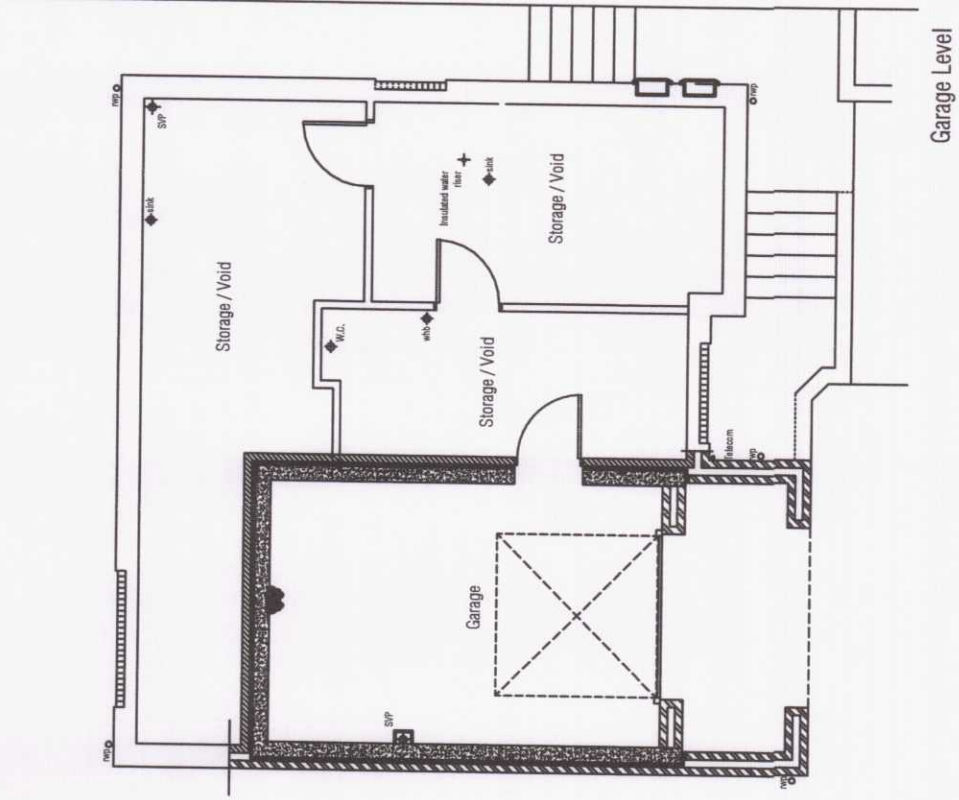


Existing Floor Plan

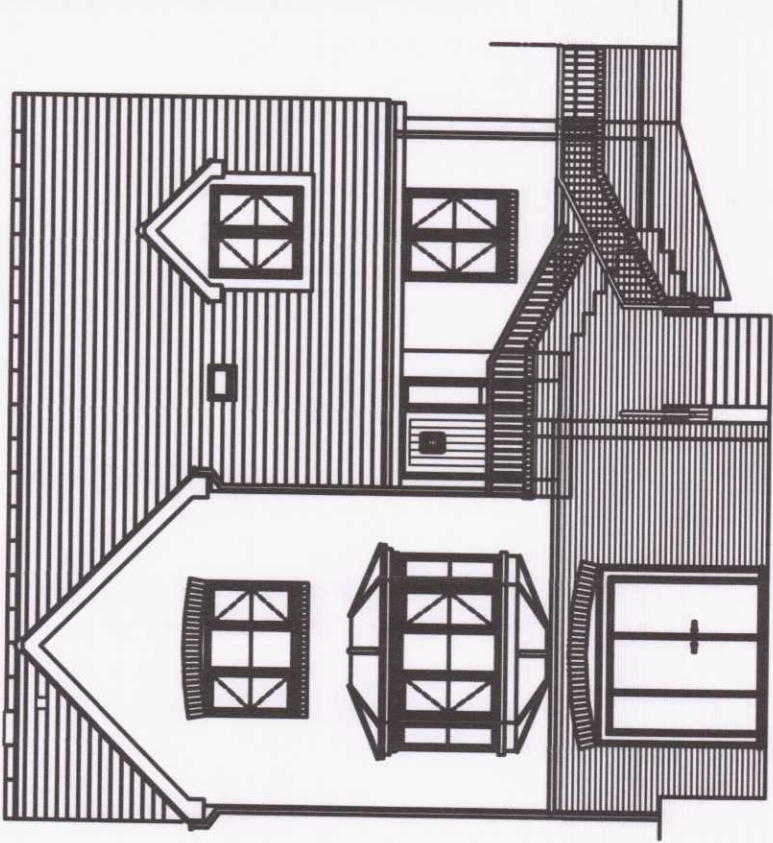

Proposed Front Elevation

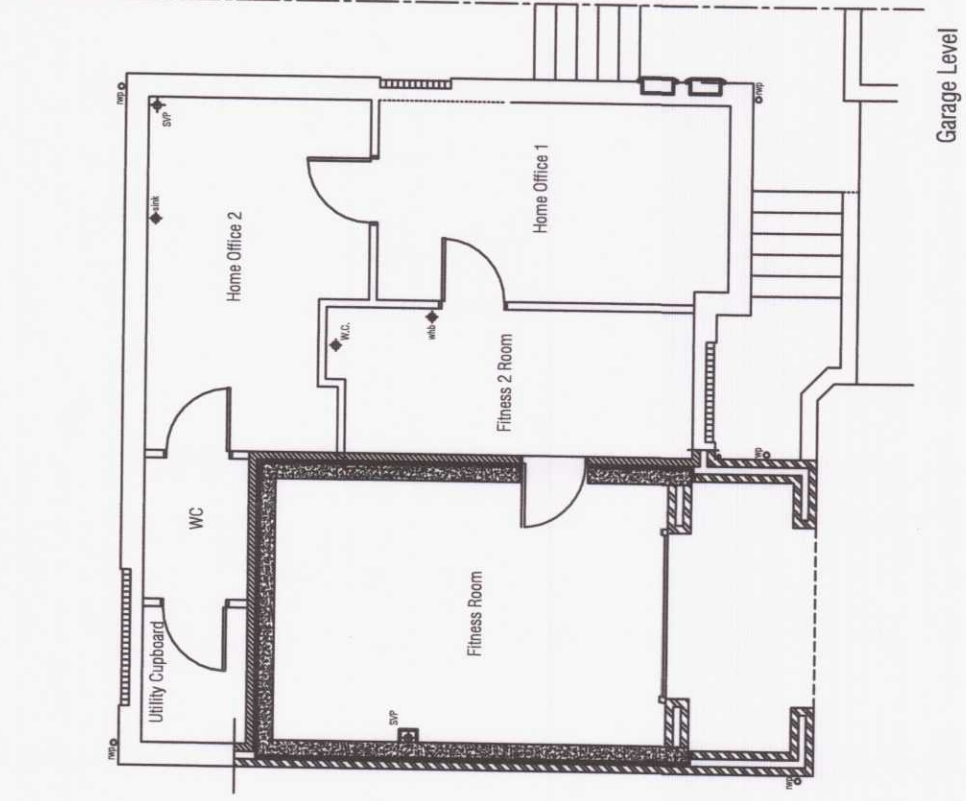

Proposed Floor Plan

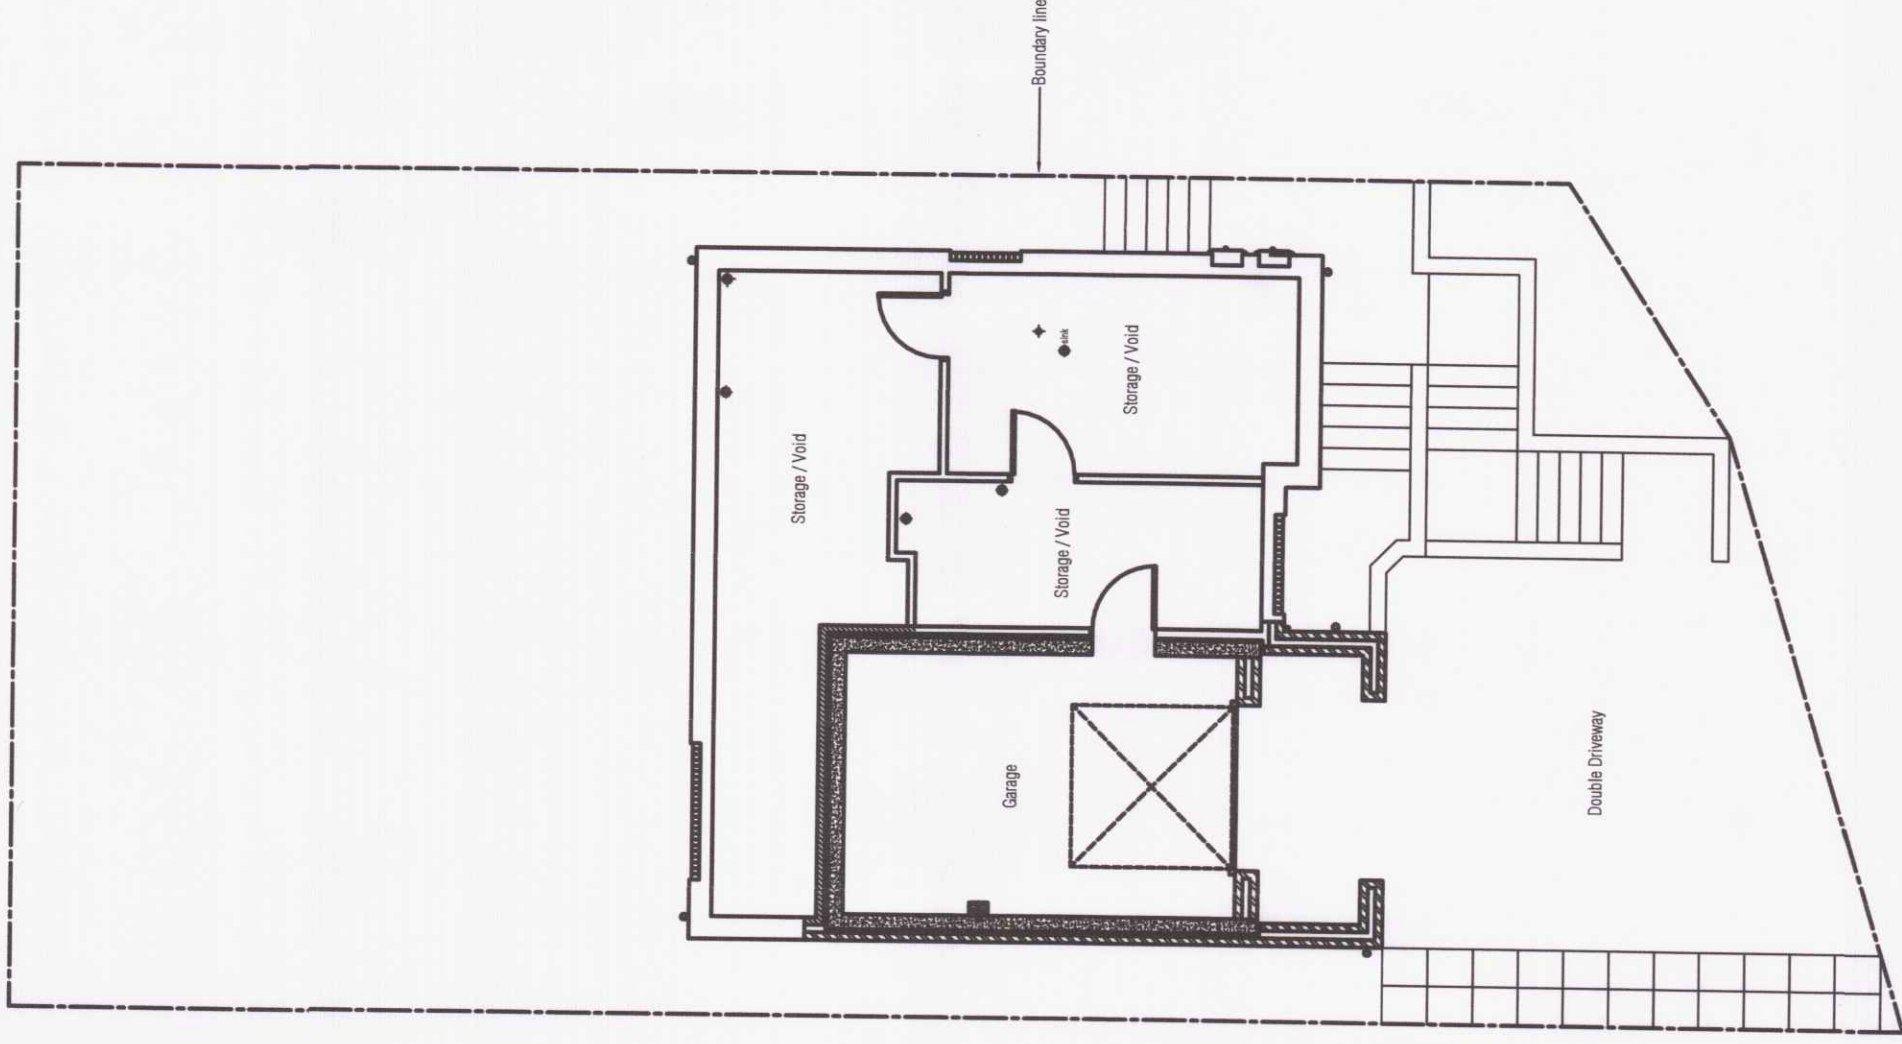

Site plan

210077

MTGEO  
PLANNING DEPARTMENT  
- 8 MAR 2021  
RECEIVED

|                      |  |  |  |  |
|----------------------|--|--|--|--|
| Job Title            |  |  |  |  |
| 53 Cwrt Bevan        |  |  |  |  |
| Drawing Title        |  |  |  |  |
| Garage Change of Use |  |  |  |  |
| Basement Floor       |  |  |  |  |
| Scale @ A1           |  |  |  |  |
| 1:100                |  |  |  |  |
| Date                 |  |  |  |  |
| 1 Feb 20             |  |  |  |  |
| Proposed & Existing  |  |  |  |  |
| Revision             |  |  |  |  |
| P01                  |  |  |  |  |
| Number               |  |  |  |  |
| 5353-P-01            |  |  |  |  |