


Notes


- 1 THIS DRAWING IS COPYRIGHT AND MAY NOT BE REPRODUCED WITHOUT PERMISSION.
- 2 UNTIL TECHNICAL APPROVAL HAS BEEN OBTAINED FROM THE RELEVANT AUTHORITY, IT SHOULD BE UNDERSTOOD THAT ALL DRAWINGS & DETAILS ISSUED ARE PRELIMINARY AND NOT FOR CONSTRUCTION. SHOULD THE CONTRACTOR COMMENCE SITE WORK PRIOR TO APPROVAL BEING GIVEN, IT IS ENTIRELY AT HIS OWN RISK.
- 3 ALL DIMENSIONS ARE IN MILLIMETERS UNLESS NOTED OTHERWISE.
- 4 ANY AMBIGUITIES OR DISCREPANCIES BETWEEN THIS DRAWING AND ANY OTHER INFORMATION GIVEN ELSEWHERE MUST BE REPORTED TO THE ENGINEER FOR CLARIFICATION BEFORE WORK PROCEEDS.
- 5 ALL WORKS TO BE IN ACCORDANCE WITH THE LATEST RELEVANT BRITISH STANDARDS, CODES OF PRACTICE, PROJECT SPECIFICATIONS AND SPECIALIST SUB-CONTRACTORS DETAILS




EXISTING FRONT ELEVATION
(SCALE 1:50)

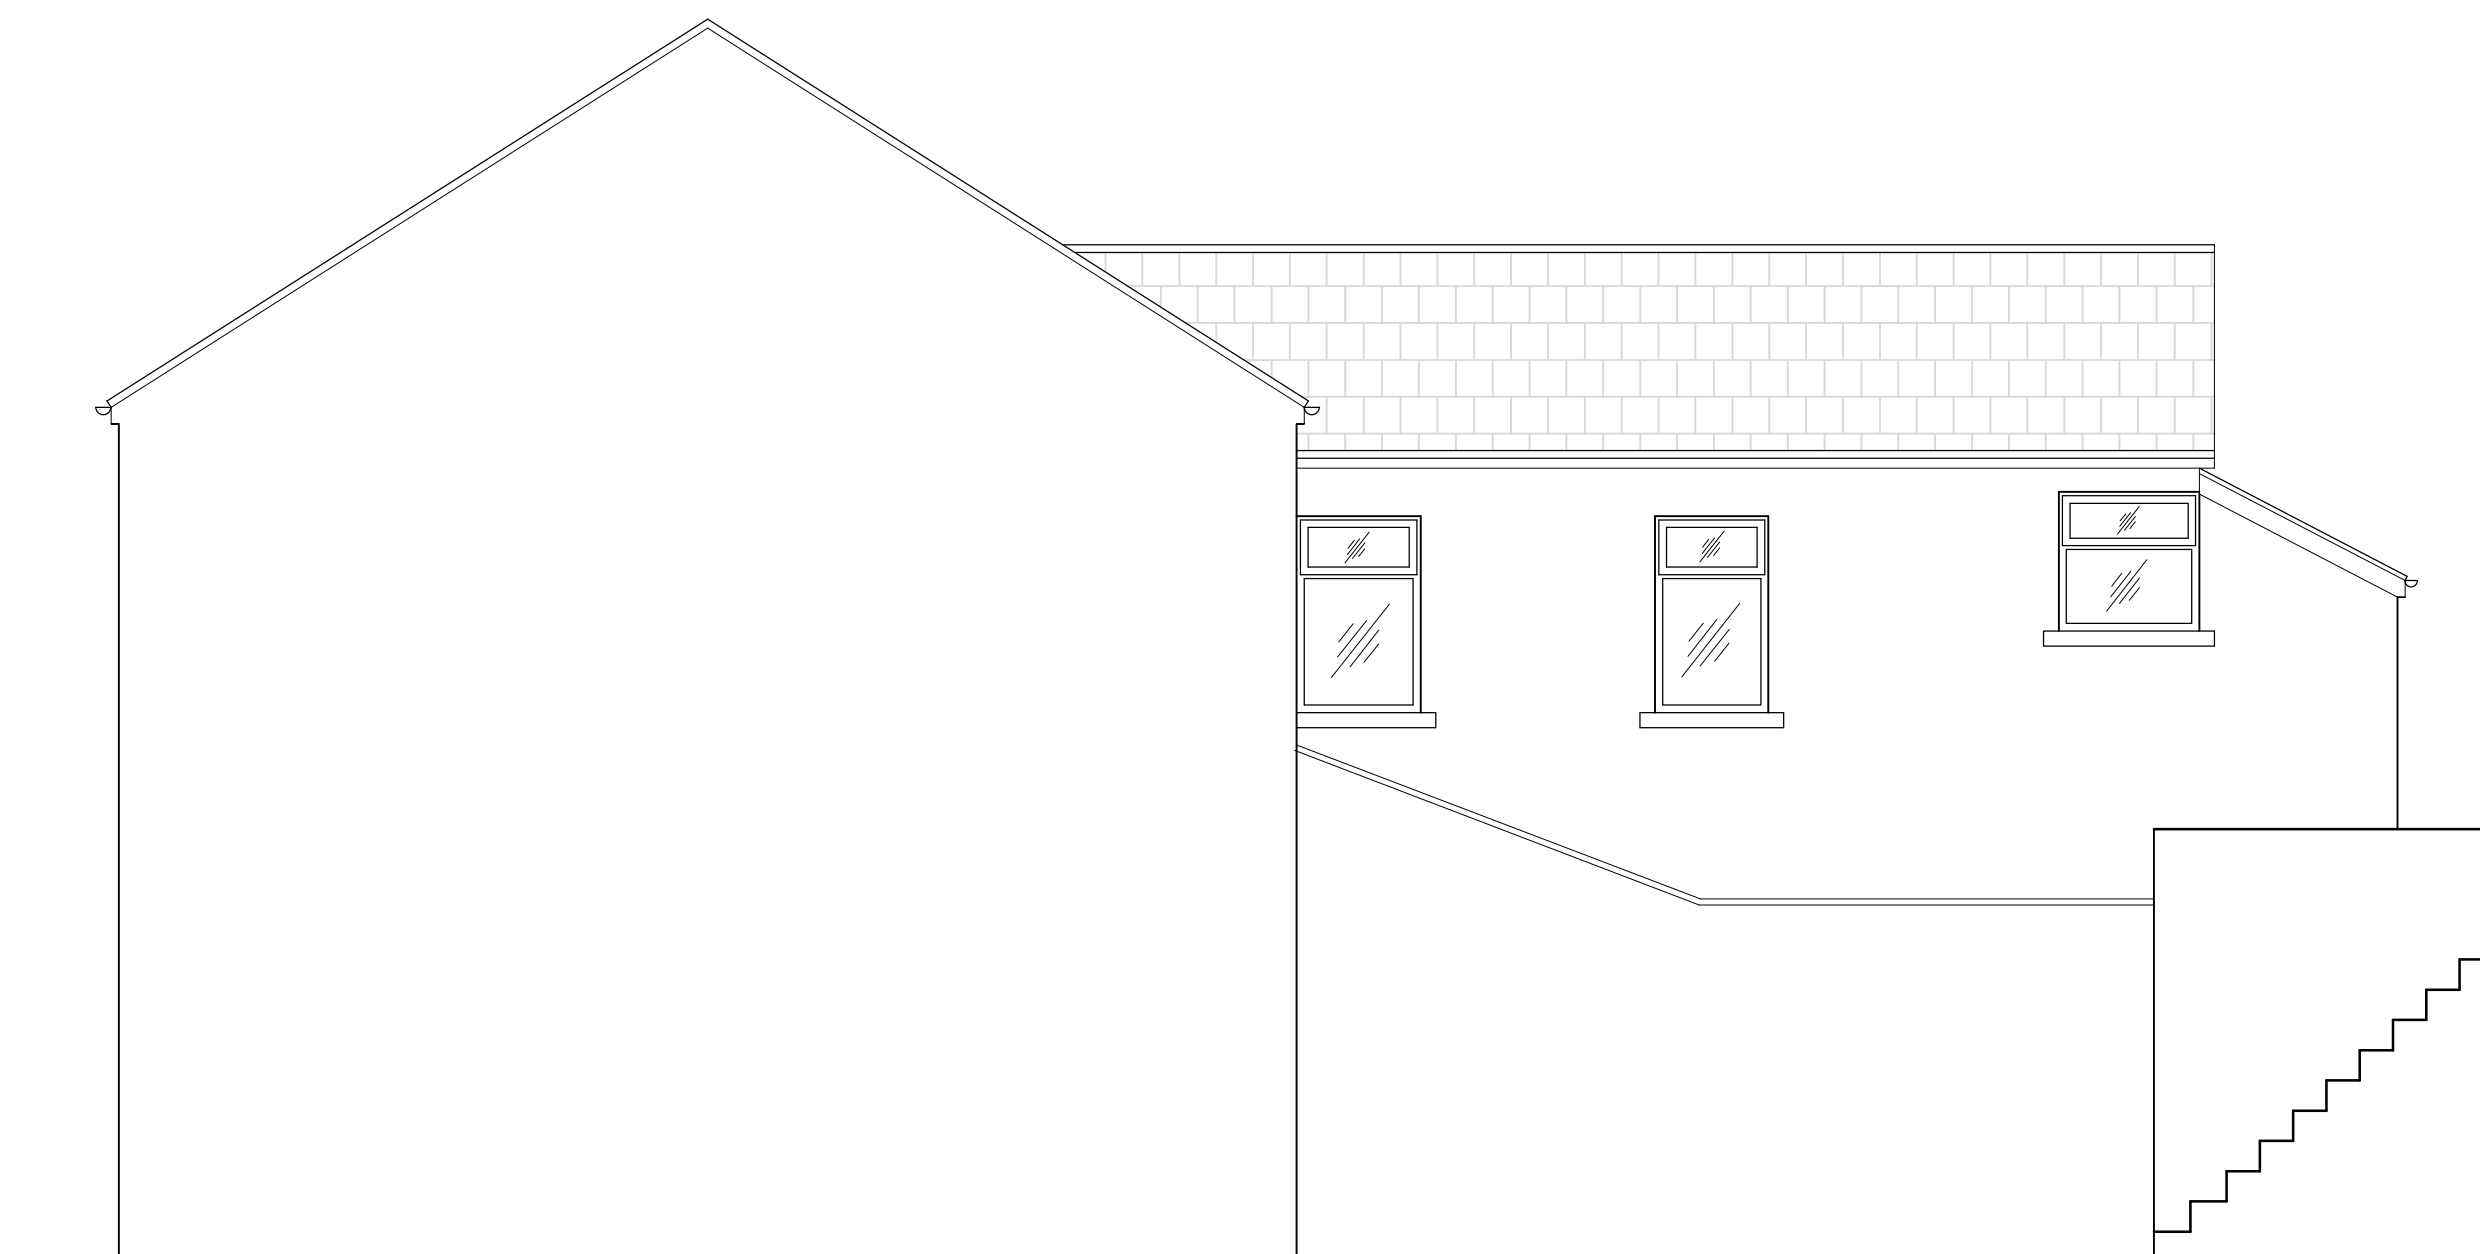

EXISTING SIDE ELEVATION 1
(SCALE 1:50)

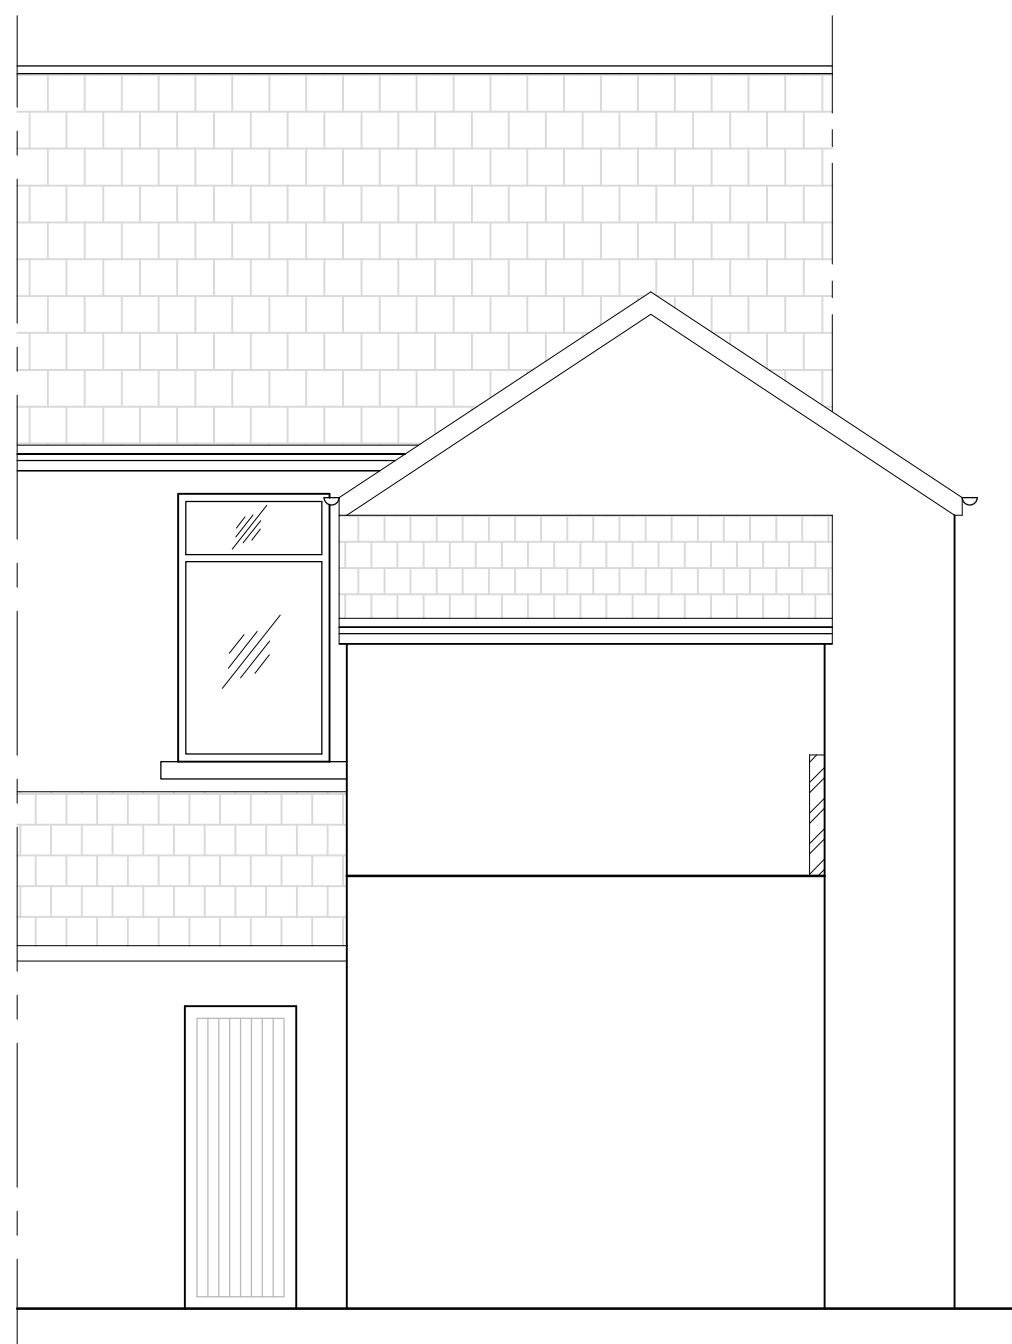


EXISTING REAR ELEVATION
(SCALE 1:50)

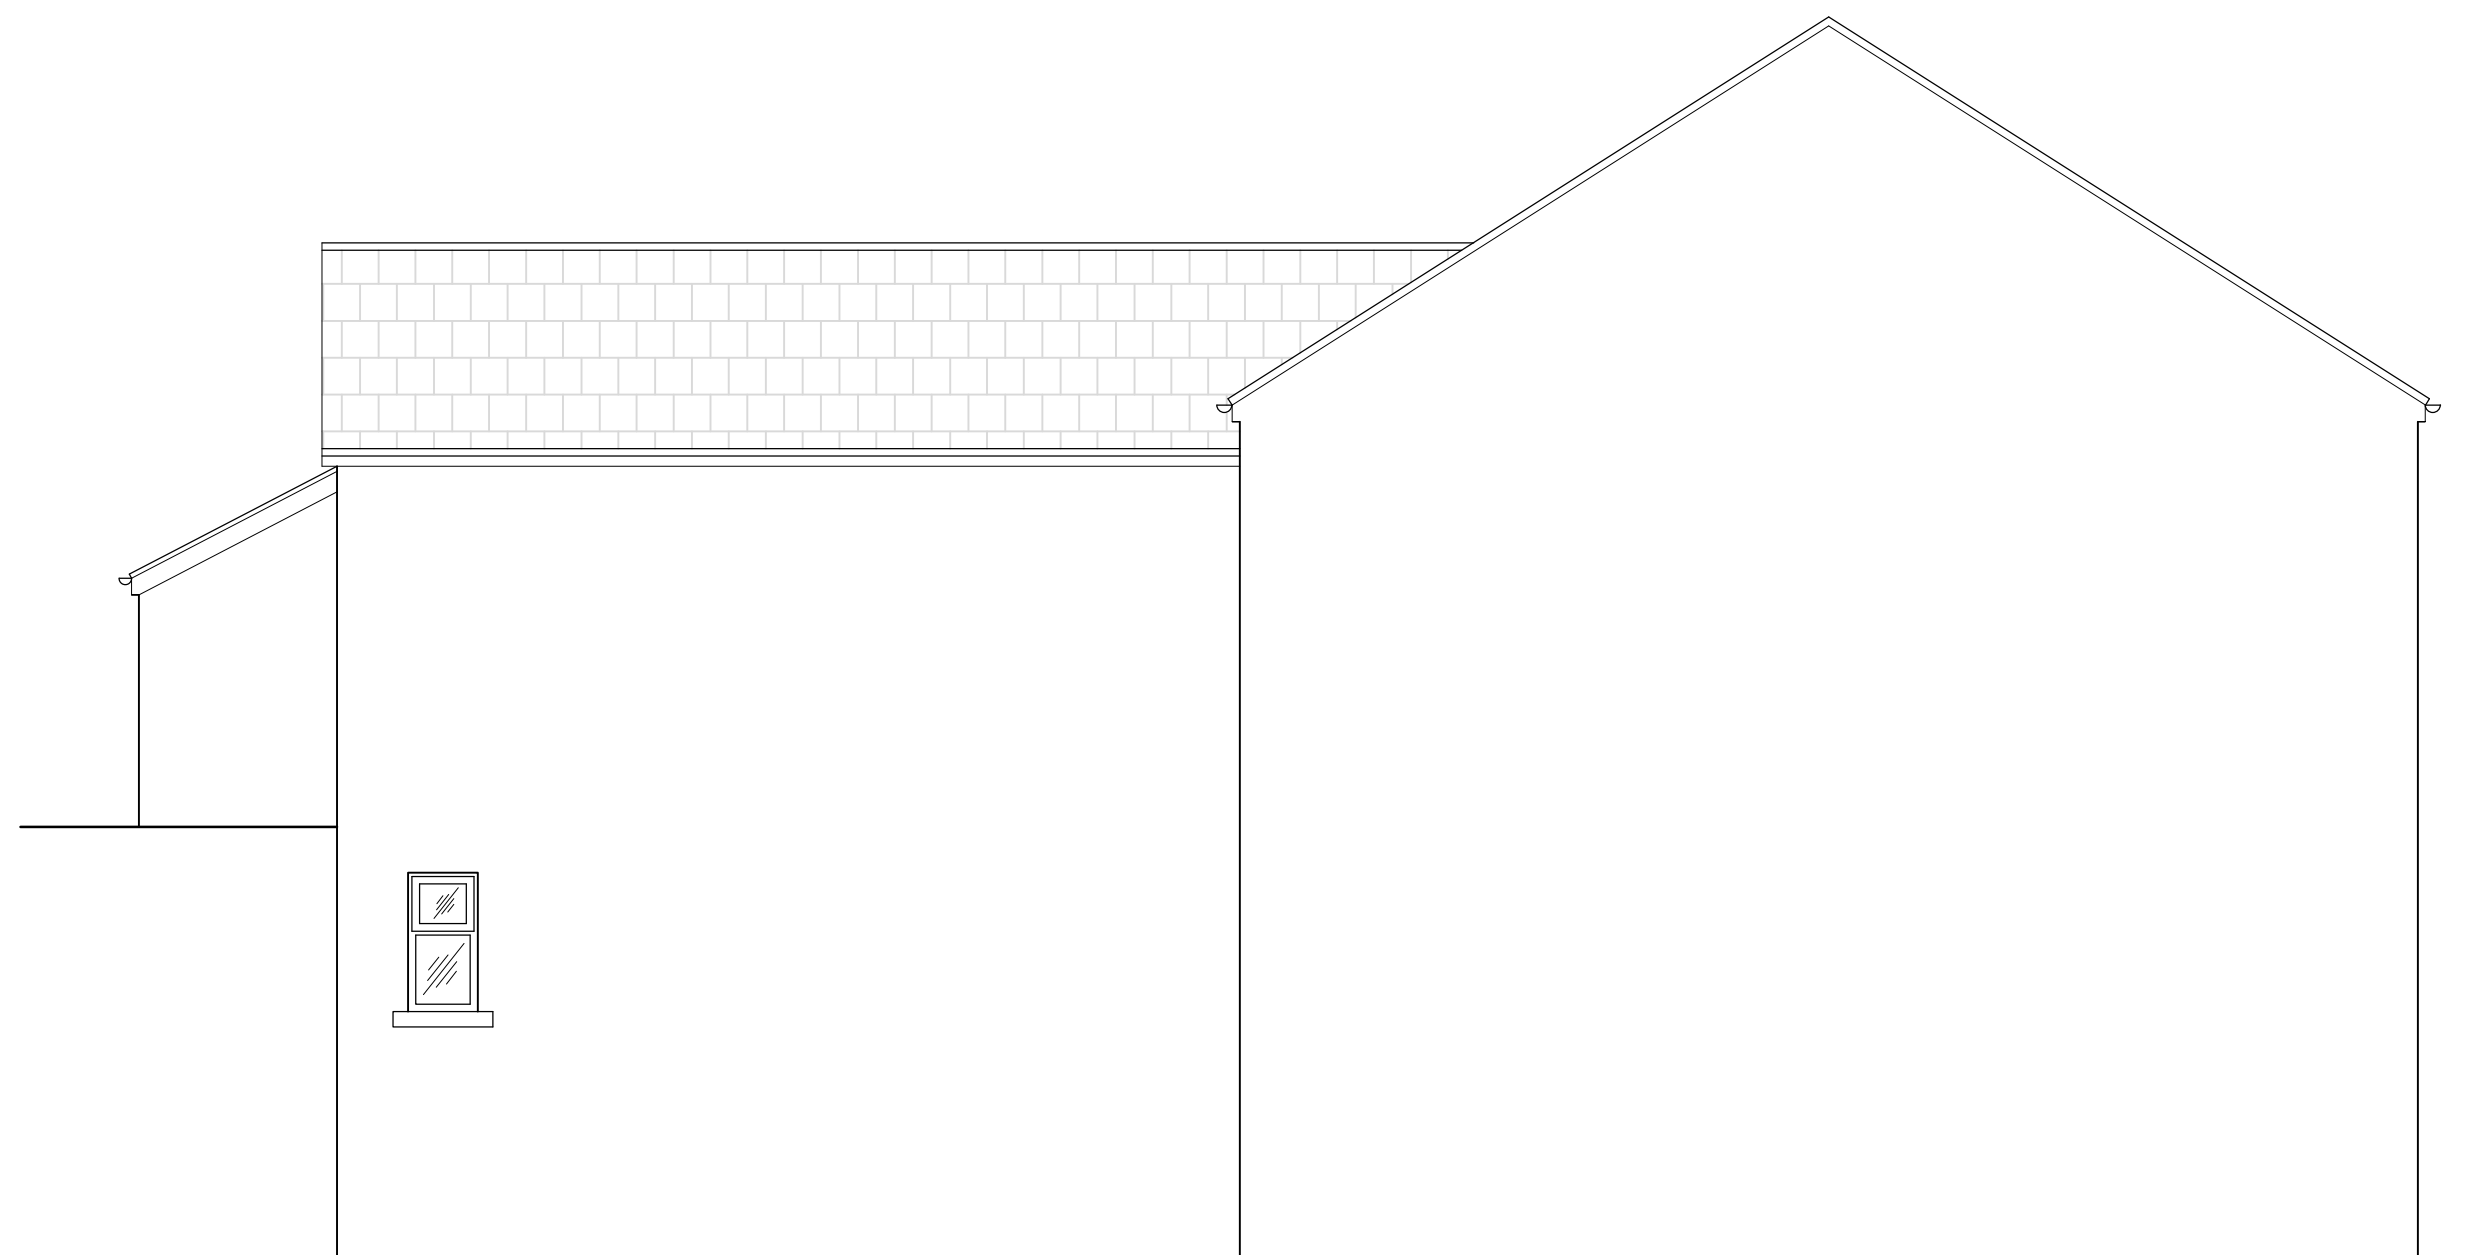

EXISTING SIDE ELEVATION 2
(SCALE 1:50)

EXISTING MATERIALS
WALLS - RENDER / STONWORK
ROOF - PLAIN CONCRETE ROOF TILES
WINDOWS - WHITE WOOD / PVCu
DOORS - WHITE WOOD / PVCu
RAINWATER GOODS - PLASTIC

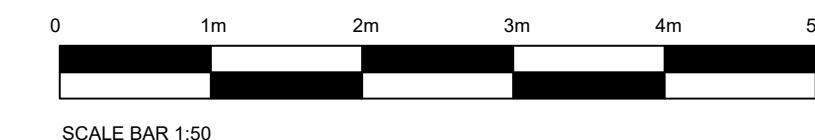

FOR PLANNING PERMISSION

Client

Mr. Ian Jones

Contract

Proposed Flats
6, Fox Street, Treharris,
CF46 5HE

Drawing Title

Existing Elevations

Scales @ A1 1:50

Drawn Date OCTOBER 2022

Drawing No.

02