



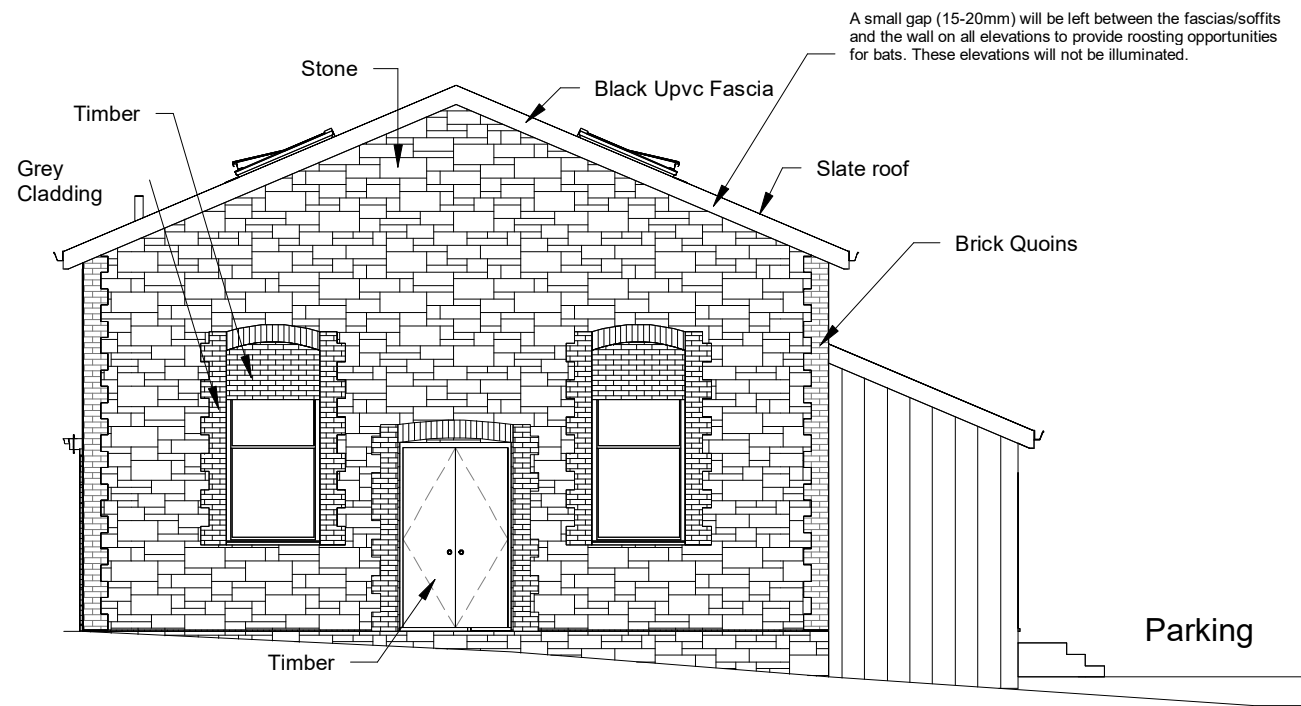


1 Proposed Front Elevation
1 : 100

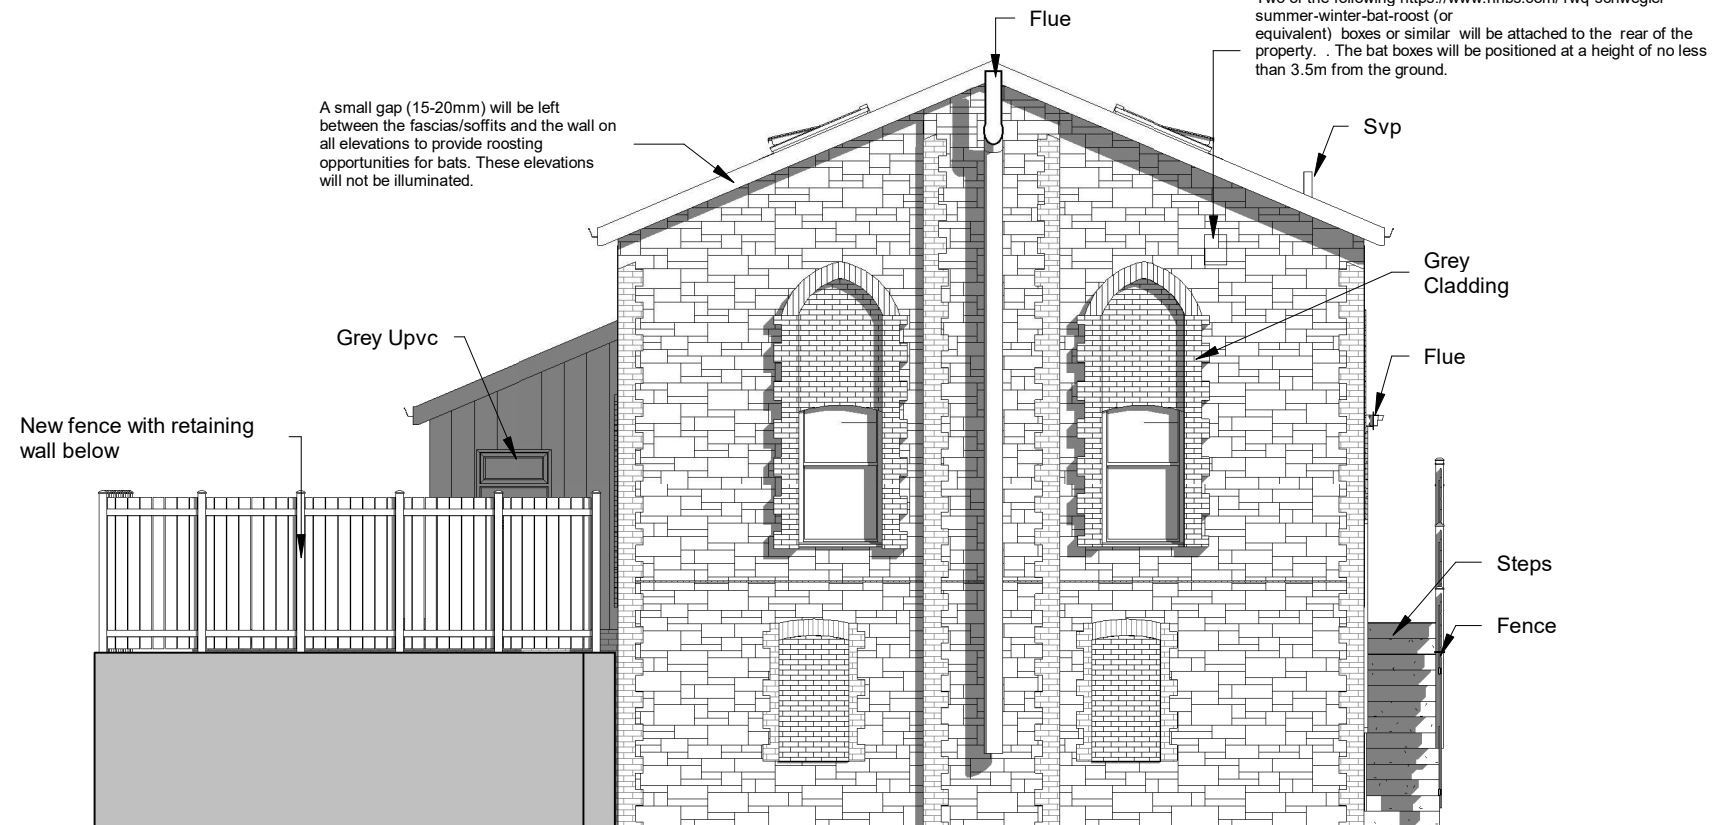

2 Proposed Rear Elevation
1 : 100



3 Proposed Side 1 Elevation
1 : 100

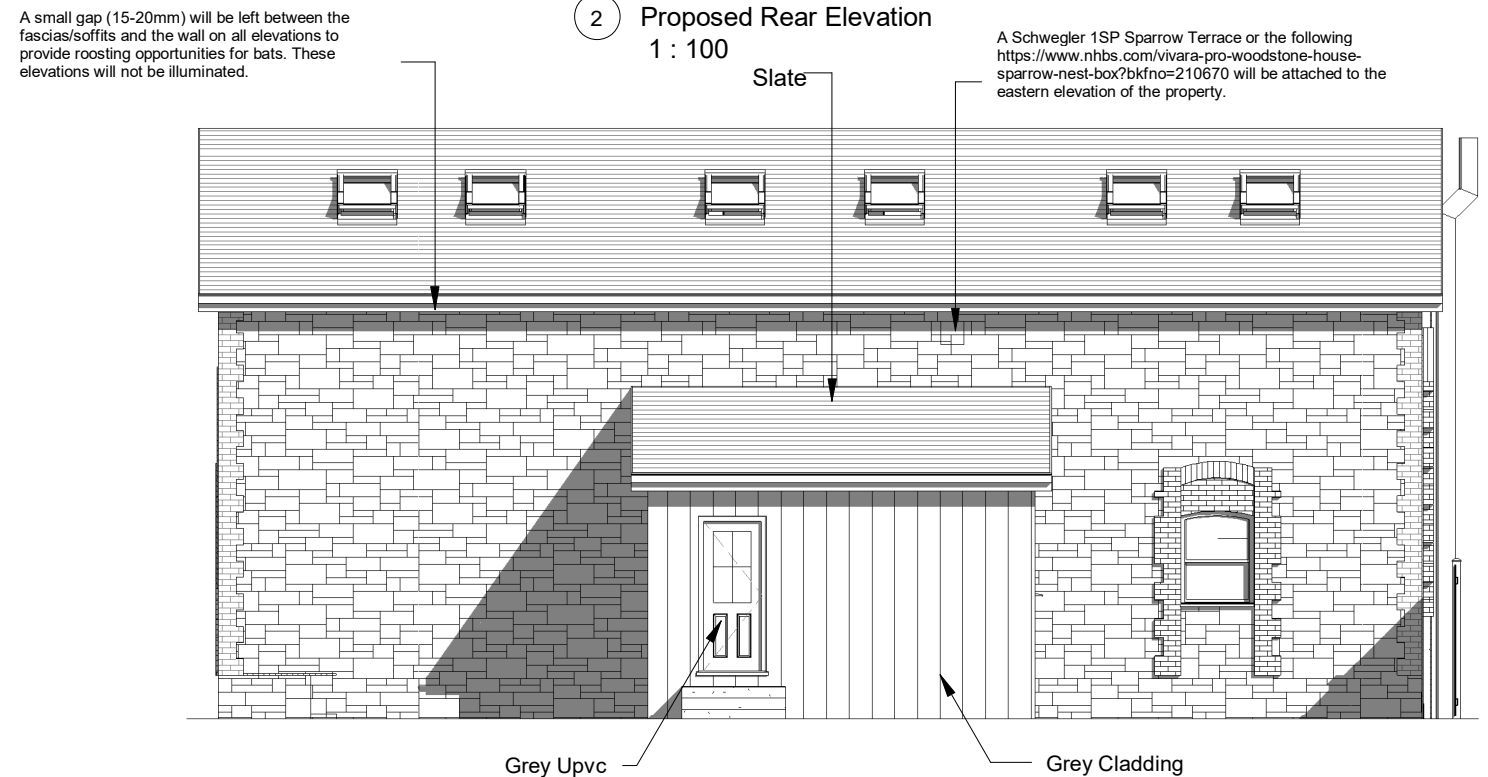

4 Proposed Side 2 Elevation
1 : 100

There will be no external lighting

PROJECT	SHEET
Change of use to dwelling	Proposed Elevations
INDIGO DESIGN (Part of 3dcadwales Ltd) 5 Ashlea Drive, Merthyr Tydfil, CF47 0NY Tele 01685 385746 Mob - 07940913216 Email: philip@3dcadwales.co.uk	Address 84 Church Street, Penydarren, Merthyr Tydfil

This Drawing is Copyright, Dimensions to be checked on site and not scaled from this drawing		Indigo 3d Design		Checked by JH	Drawn by PH	Scale (@ A3) 1 : 100
PURPOSE OF ISSUE	DRWAING NUMBER	Rev No	Description	Date		
Planning Approval	CS-04	B	Finishes Updated	06/04/2023		
		C	Sections and garden walls added	07/07/2023		
		D	Ecological enhancements added	16/09/2023		
		E	Ecological enhancements added	28/09/2023		
		F	Cladding added	24/11/2023		
		G	Finishes added	08/01/2023		