




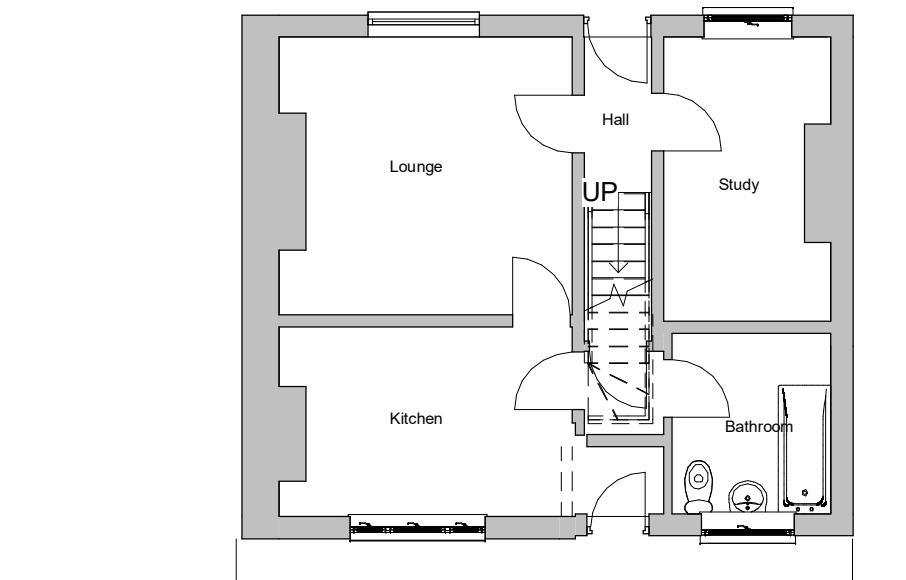


1 Existing Ground Floor
1 : 100

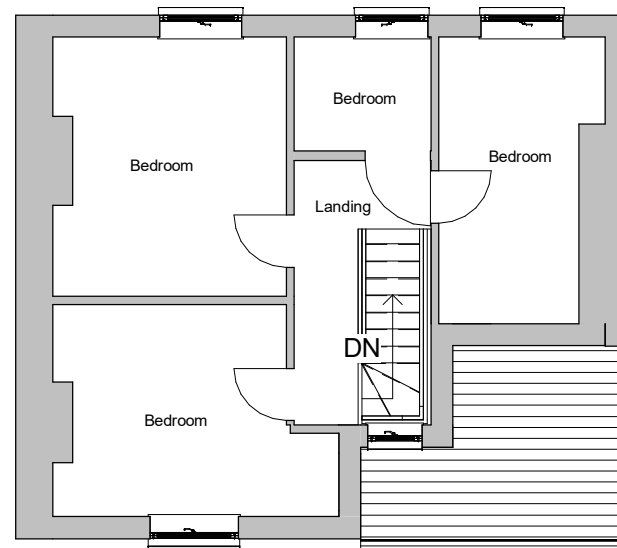


2 Existing First Floor
1 : 100

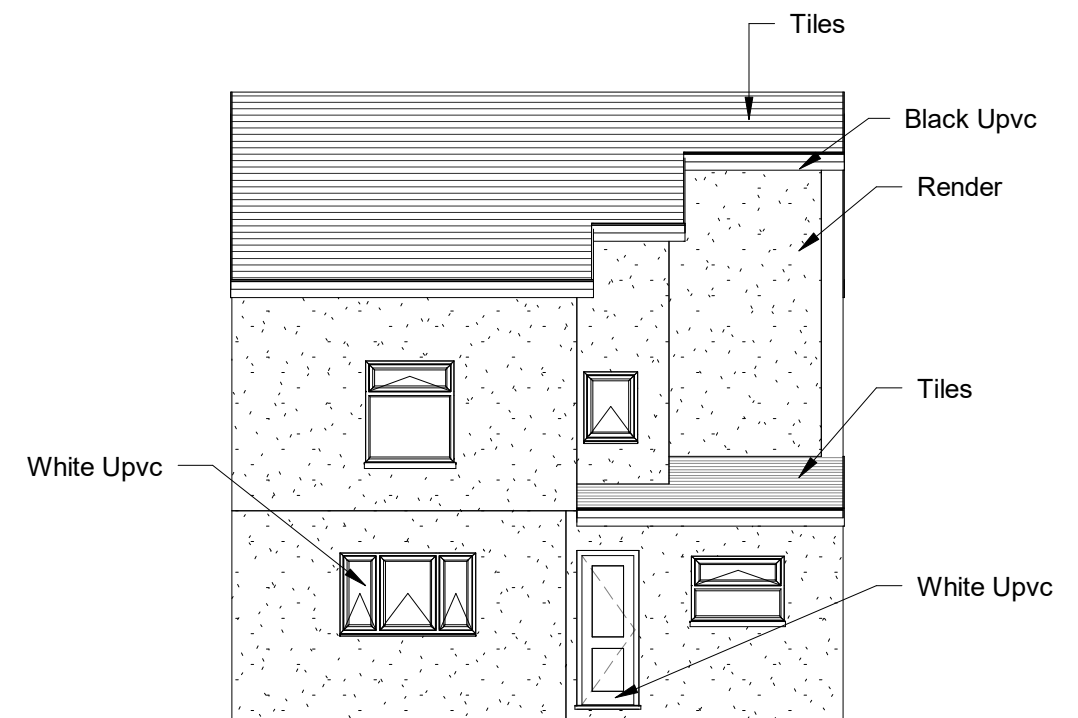

4 Existing Rear Elevation
1 : 100

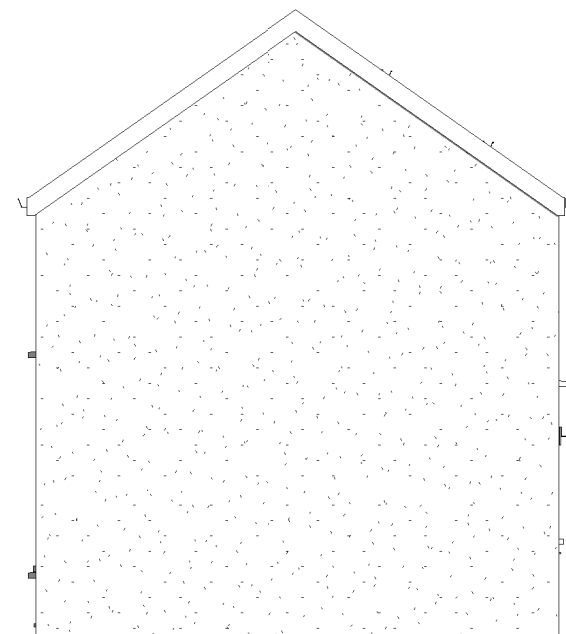

5 Existing Side 1 Elevation
1 : 100

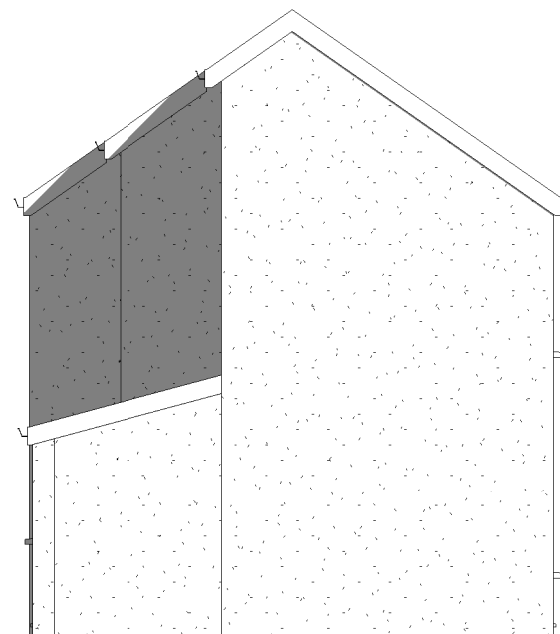

6 Existing Side 2 Elevation
1 : 100



3 Existing Front Elevation
1 : 100

INDIGO DESIGN (Part of 3dcadwales Ltd) 5 Ashlea Drive,
Merthyr Tydfil, CF47 0NY Tele 01685 385746 Mob -
07940913216 Email: philip@3dcadwales.co.uk

This Drawing is Copyright,
Dimensions to be checked
on site and not scaled from
this drawing



PURPOSE OF ISSUE	DRWAING NUMBER
Planning Approval	GT-01


PROJECT	Single storey extension to rear
---------	---------------------------------

SHEET	Existing Plans & Elevations
-------	-----------------------------


Address	4 Gladstone Terrace, Merthyr Tydfil, CF47 0UU
---------	--

Checked by	Drawn by	Scale (@ A3)
JH	PH	1 : 100

Rev No	Description	Date
A	Issue	16/09/2021

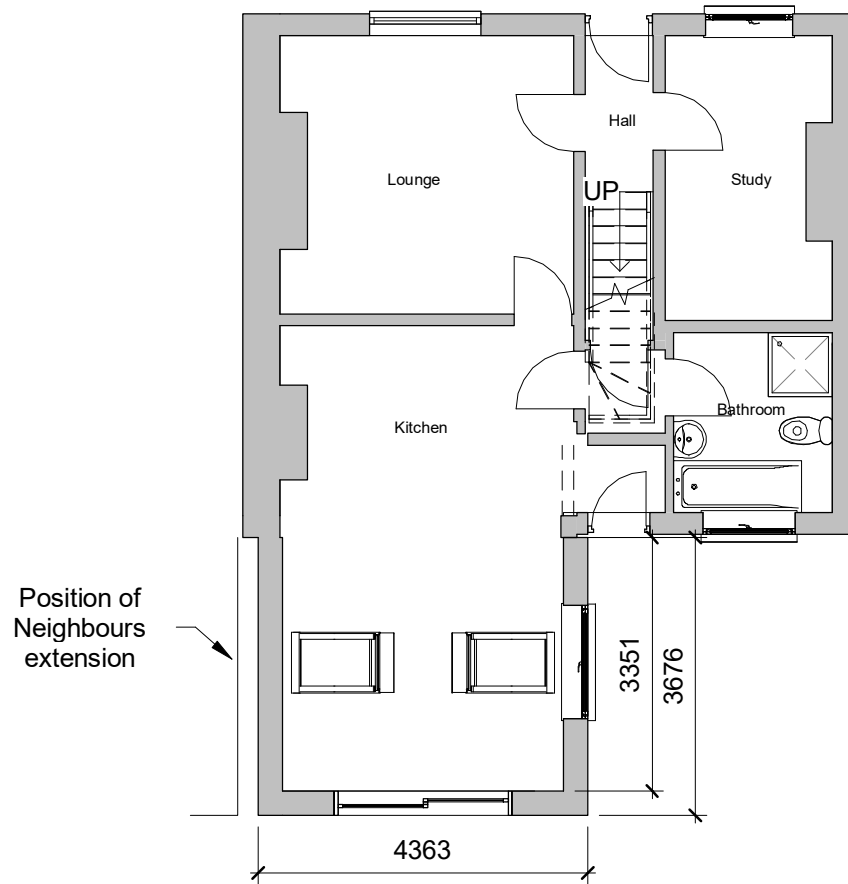


1 Proposed Ground Floor
1 : 100

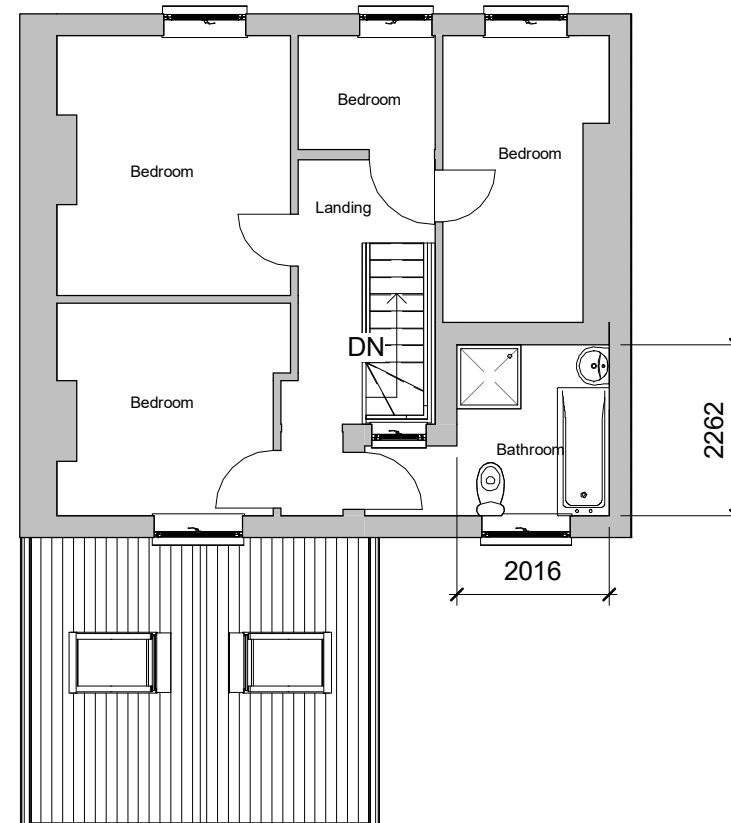


2 Proposed First Floor
1 : 100


All finished to match existing

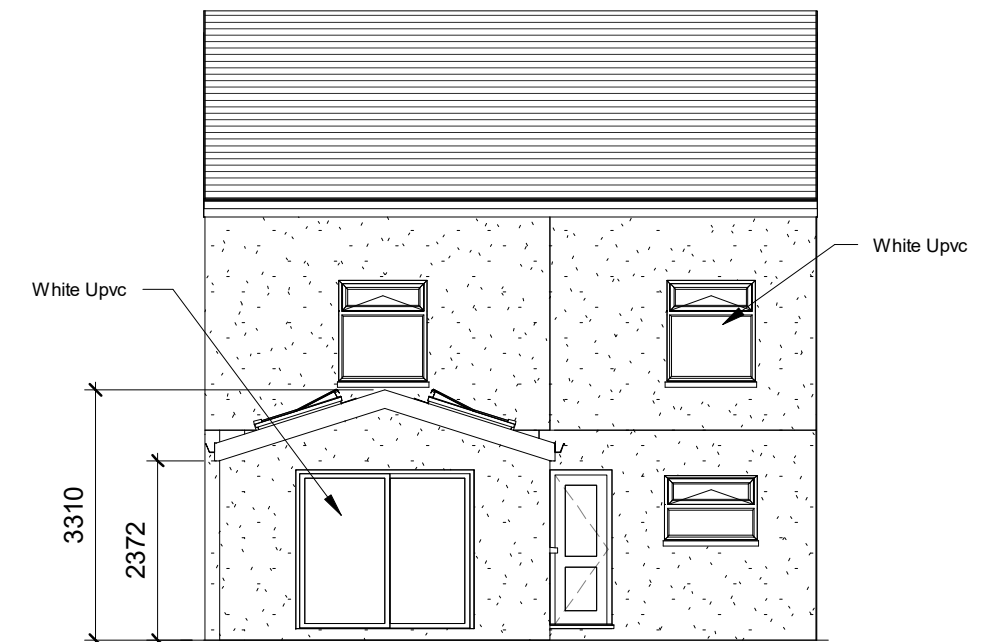

4 Proposed Rear Elevation
1 : 100

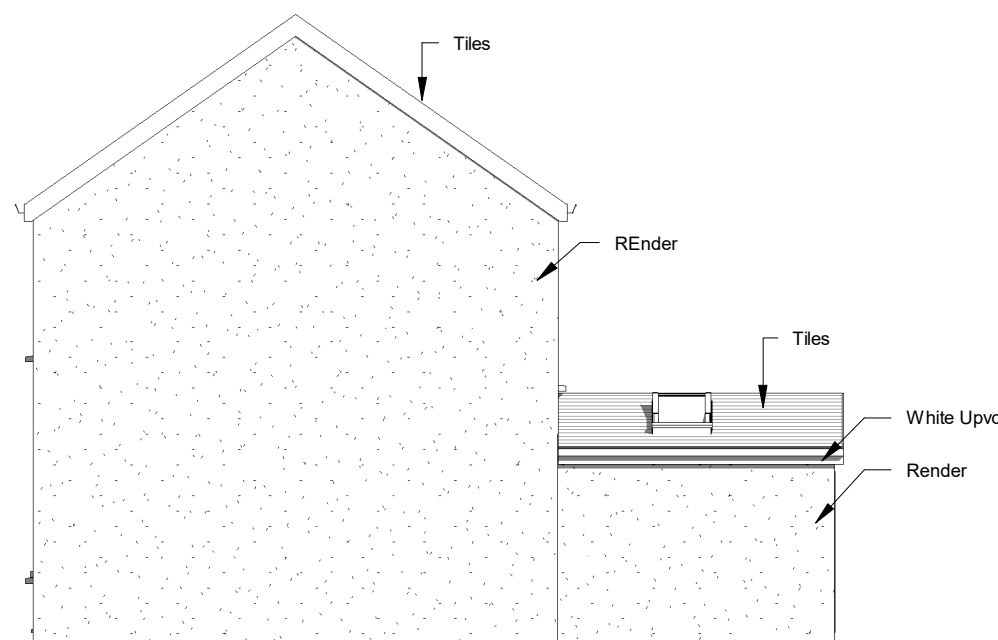

5 Proposed Side 1 Elevation
1 : 100

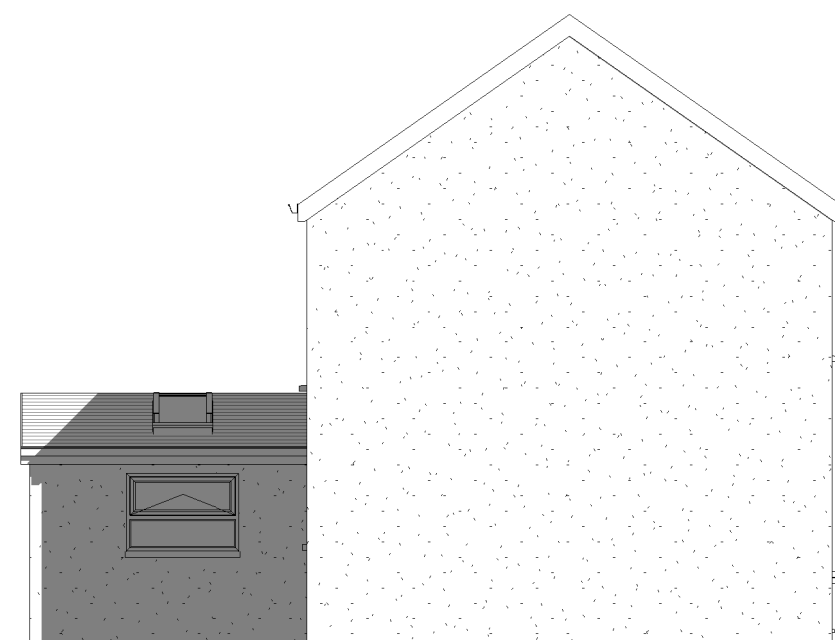

6 Proposed Side 2 Elevation
1 : 100



3 Proposed Front Elevation
1 : 100

INDIGO DESIGN (Part of 3dcadwales Ltd) 5 Ashlea Drive,
Merthyr Tydfil, CF47 0NY Tele 01685 385746 Mob -
07940913216 Email: philip@3dcadwales.co.uk

This Drawing is Copyright,
Dimensions to be checked
on site and not scaled from
this drawing



PURPOSE OF ISSUE	DRWAING NUMBER
Planning Approval	GT-02


PROJECT	Single storey extension to rear
---------	---------------------------------

SHEET	Proposed Plans and Elevations
-------	-------------------------------


Address	4 Gladstone Terrace, Merthyr Tydfil, CF47 0UU
---------	--

Checked by	Drawn by	Scale (@ A3)
JH	PH	1 : 100

Rev No	Description	Date
A	Issue	16/09/2021

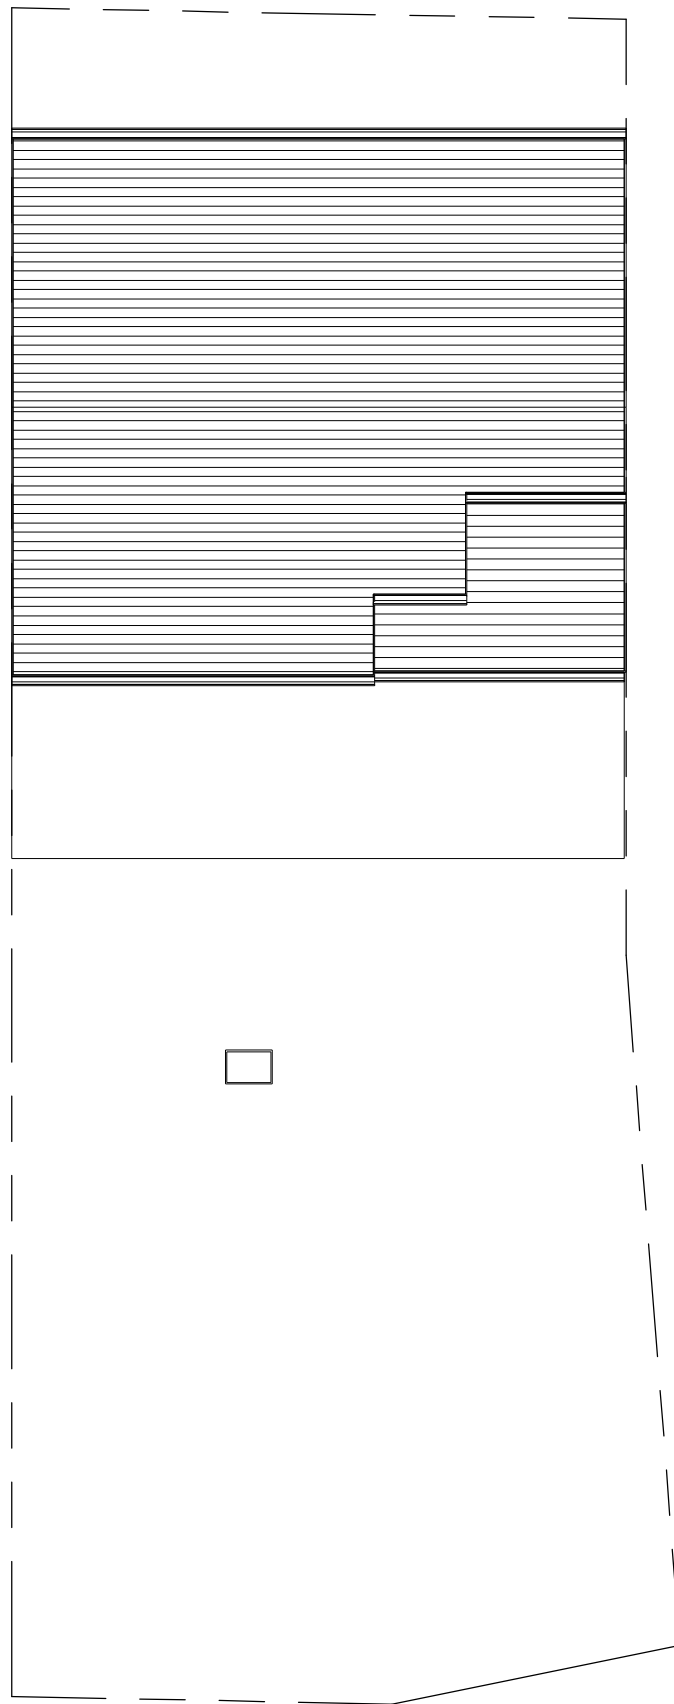

1 Existing Site
1 : 100

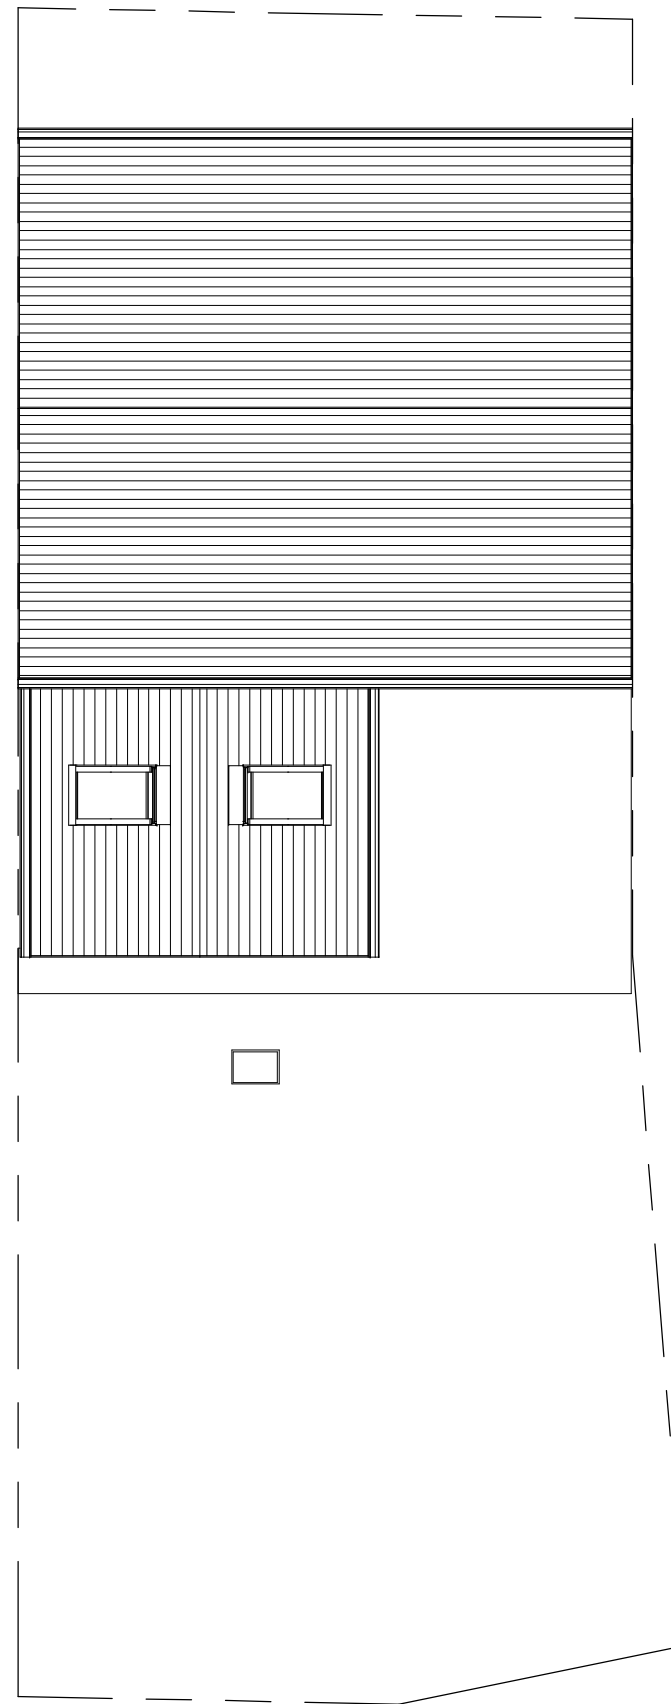

2 Proposed Site
1 : 100

INDIGO DESIGN (Part of 3dcadwales Ltd) 5 Ashlea Drive, Merthyr Tydfil, CF47 0NY Tele 01685 385746 Mob - 07940913216 Email: philip@3dcadwales.co.uk		
This Drawing is Copyright, Dimensions to be checked on site and not scaled from this drawing		
PURPOSE OF ISSUE Planning Approval		DRWAING NUMBER GT-03
PROJECT Single storey extension to rear		
SHEET Site Plans		
Address 4 Gladstone Terrace, Merthyr Tydfil, CF47 0UU		
Checked by JH	Drawn by PH	Scale (@ A3) 1 : 100
Rev No A	Description Issue	Date 16/09/2021