



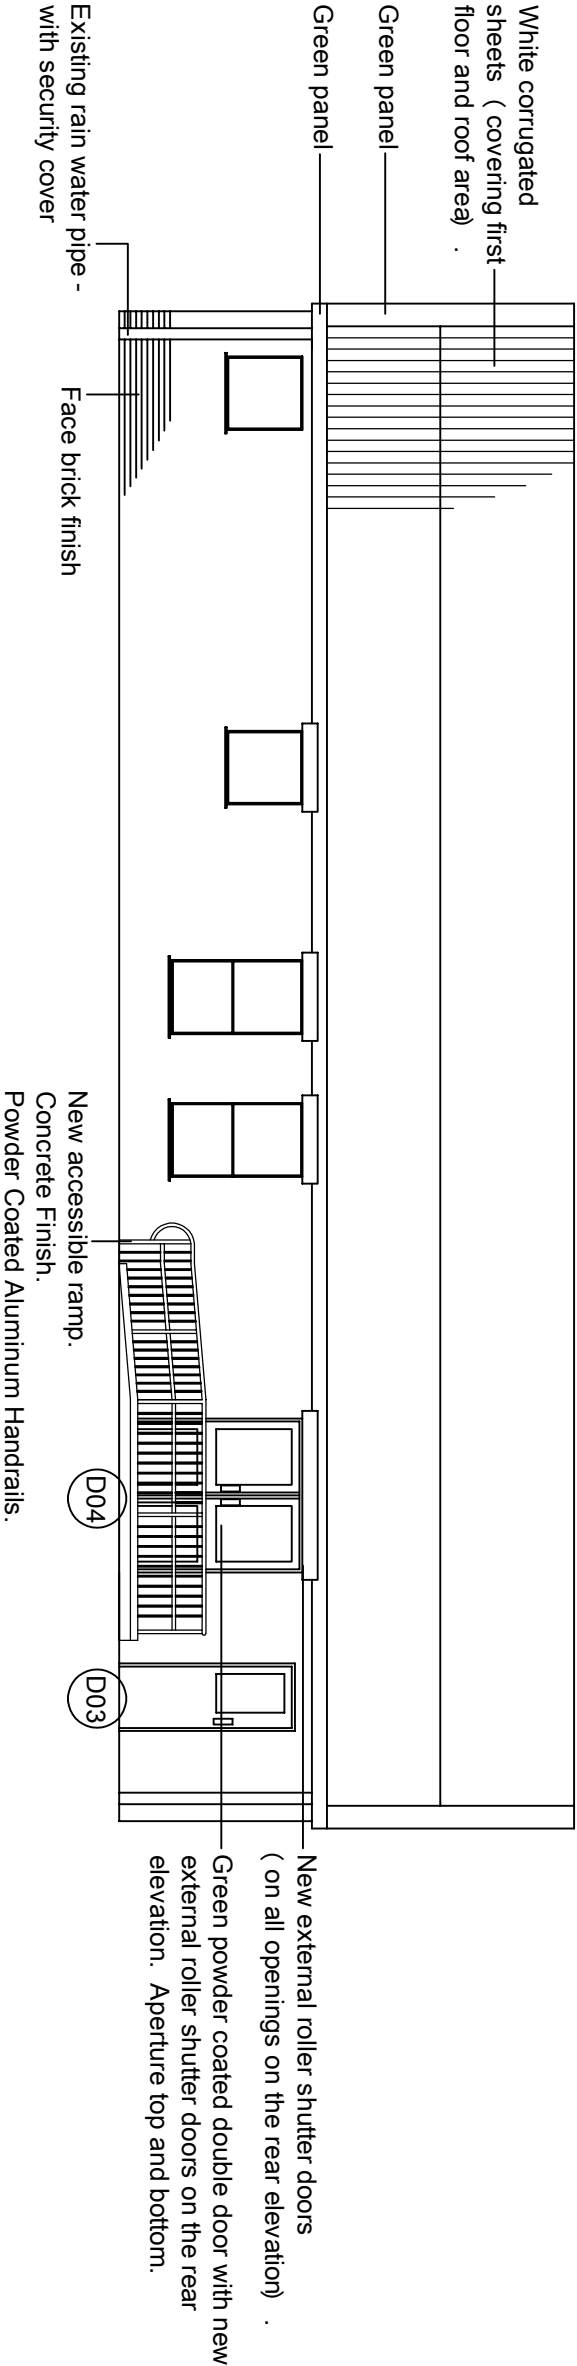

Existing Rear Elevation

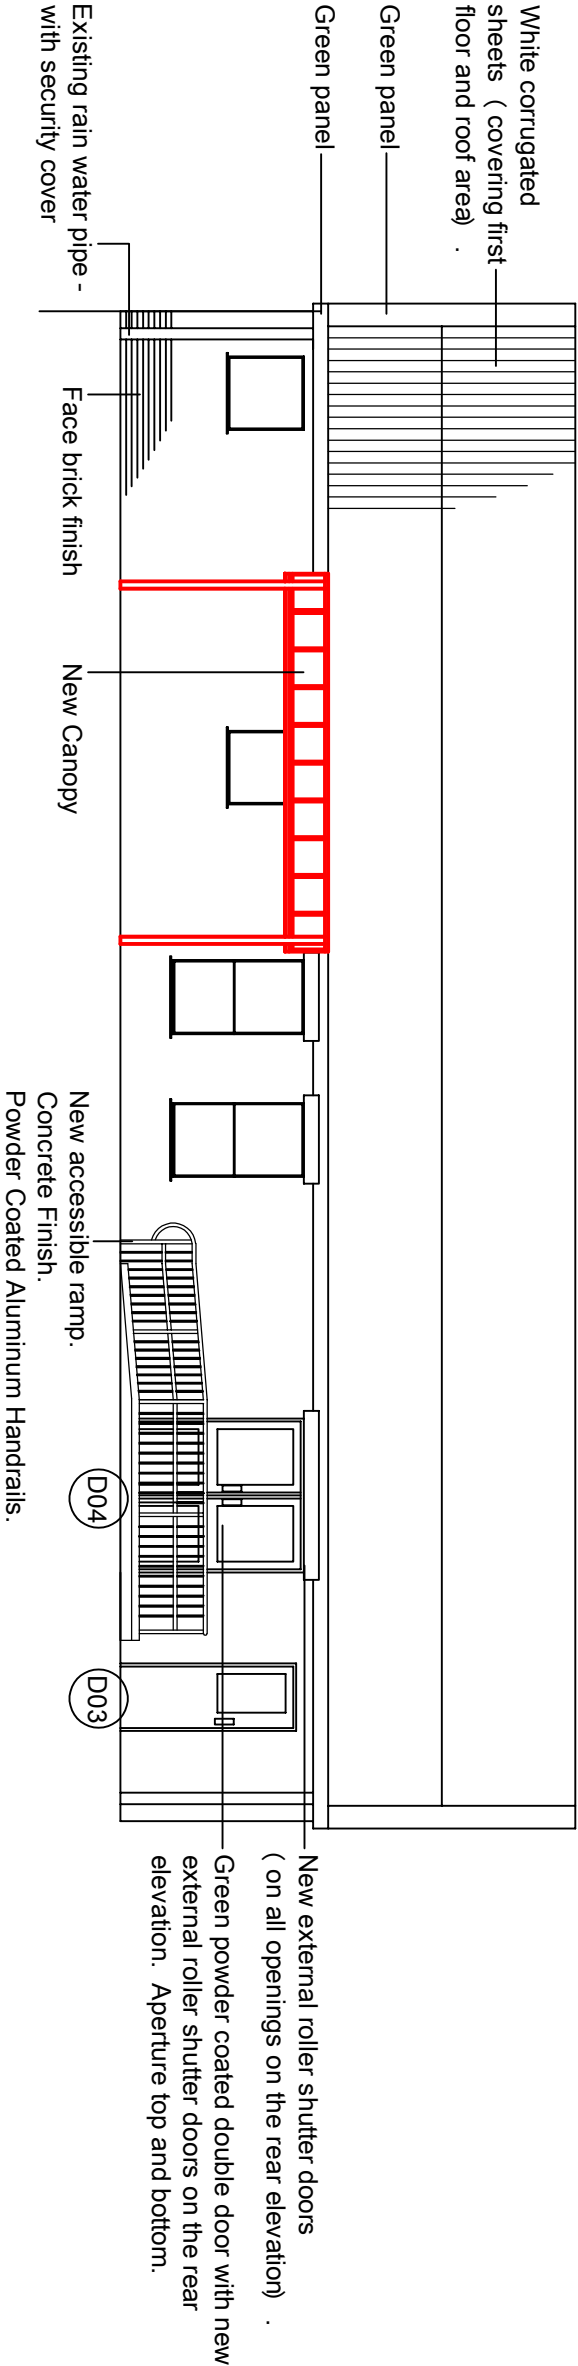

Proposed Rear Elevation

| Job. Ref.   | Dwg. No. | Rev.              | Job  | Title | Rev | Corporate Property<br><br>Unit 5<br>Triangle Business Park<br>Pentrebach<br>Merthyr Tydfil<br>CF48 4TQ |  |
|---|----------|-------------------|------|-------|-----|---|--|
|   |          |                   |      |       |     |   |  |
| FIGURED DIMENSIONS MUST BE TAKEN<br>NOT SCALED MEASUREMENTS.<br>ANY DISCREPANCIES IN THIS DRAWING<br>MUST BE REPORTED IMMEDIATELY TO<br>THE ARCHITECT.<br>CONTRACTORS MUST CHECK ALL<br>DIMENSIONS ON SITE. |          |                   |      |       |     |   |  |
| New Canopy<br><br>Trelewis Community Centre<br>Mackintosh Terrace<br>Trelewis<br>CF46 6DA   |          |                   |      |       |     |   |  |
| Existing and Proposed<br>Floor Plan   |          |                   |      |       |     |   |  |
| Scale 1:200 @ A3   |          |                   |      |       |     |   |  |
| Date September 2021   |          |                   |      |       |     |   |  |
| Drawn   |          |                   |      |       |     |   |  |
| Checked   |          |                   |      |       |     |   |  |
| Job. Ref.<br>2021-069-TL   |          | Dwg. No.<br>02(P) | Rev. |       |     |   |  |