
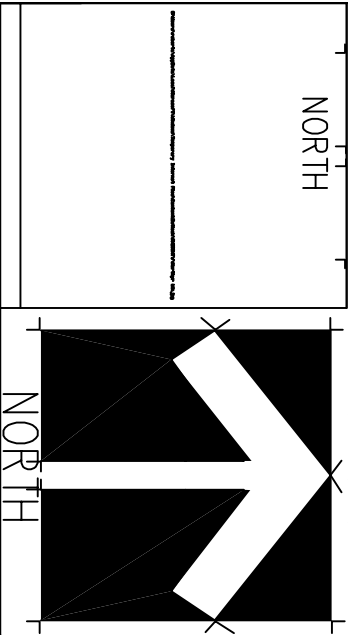


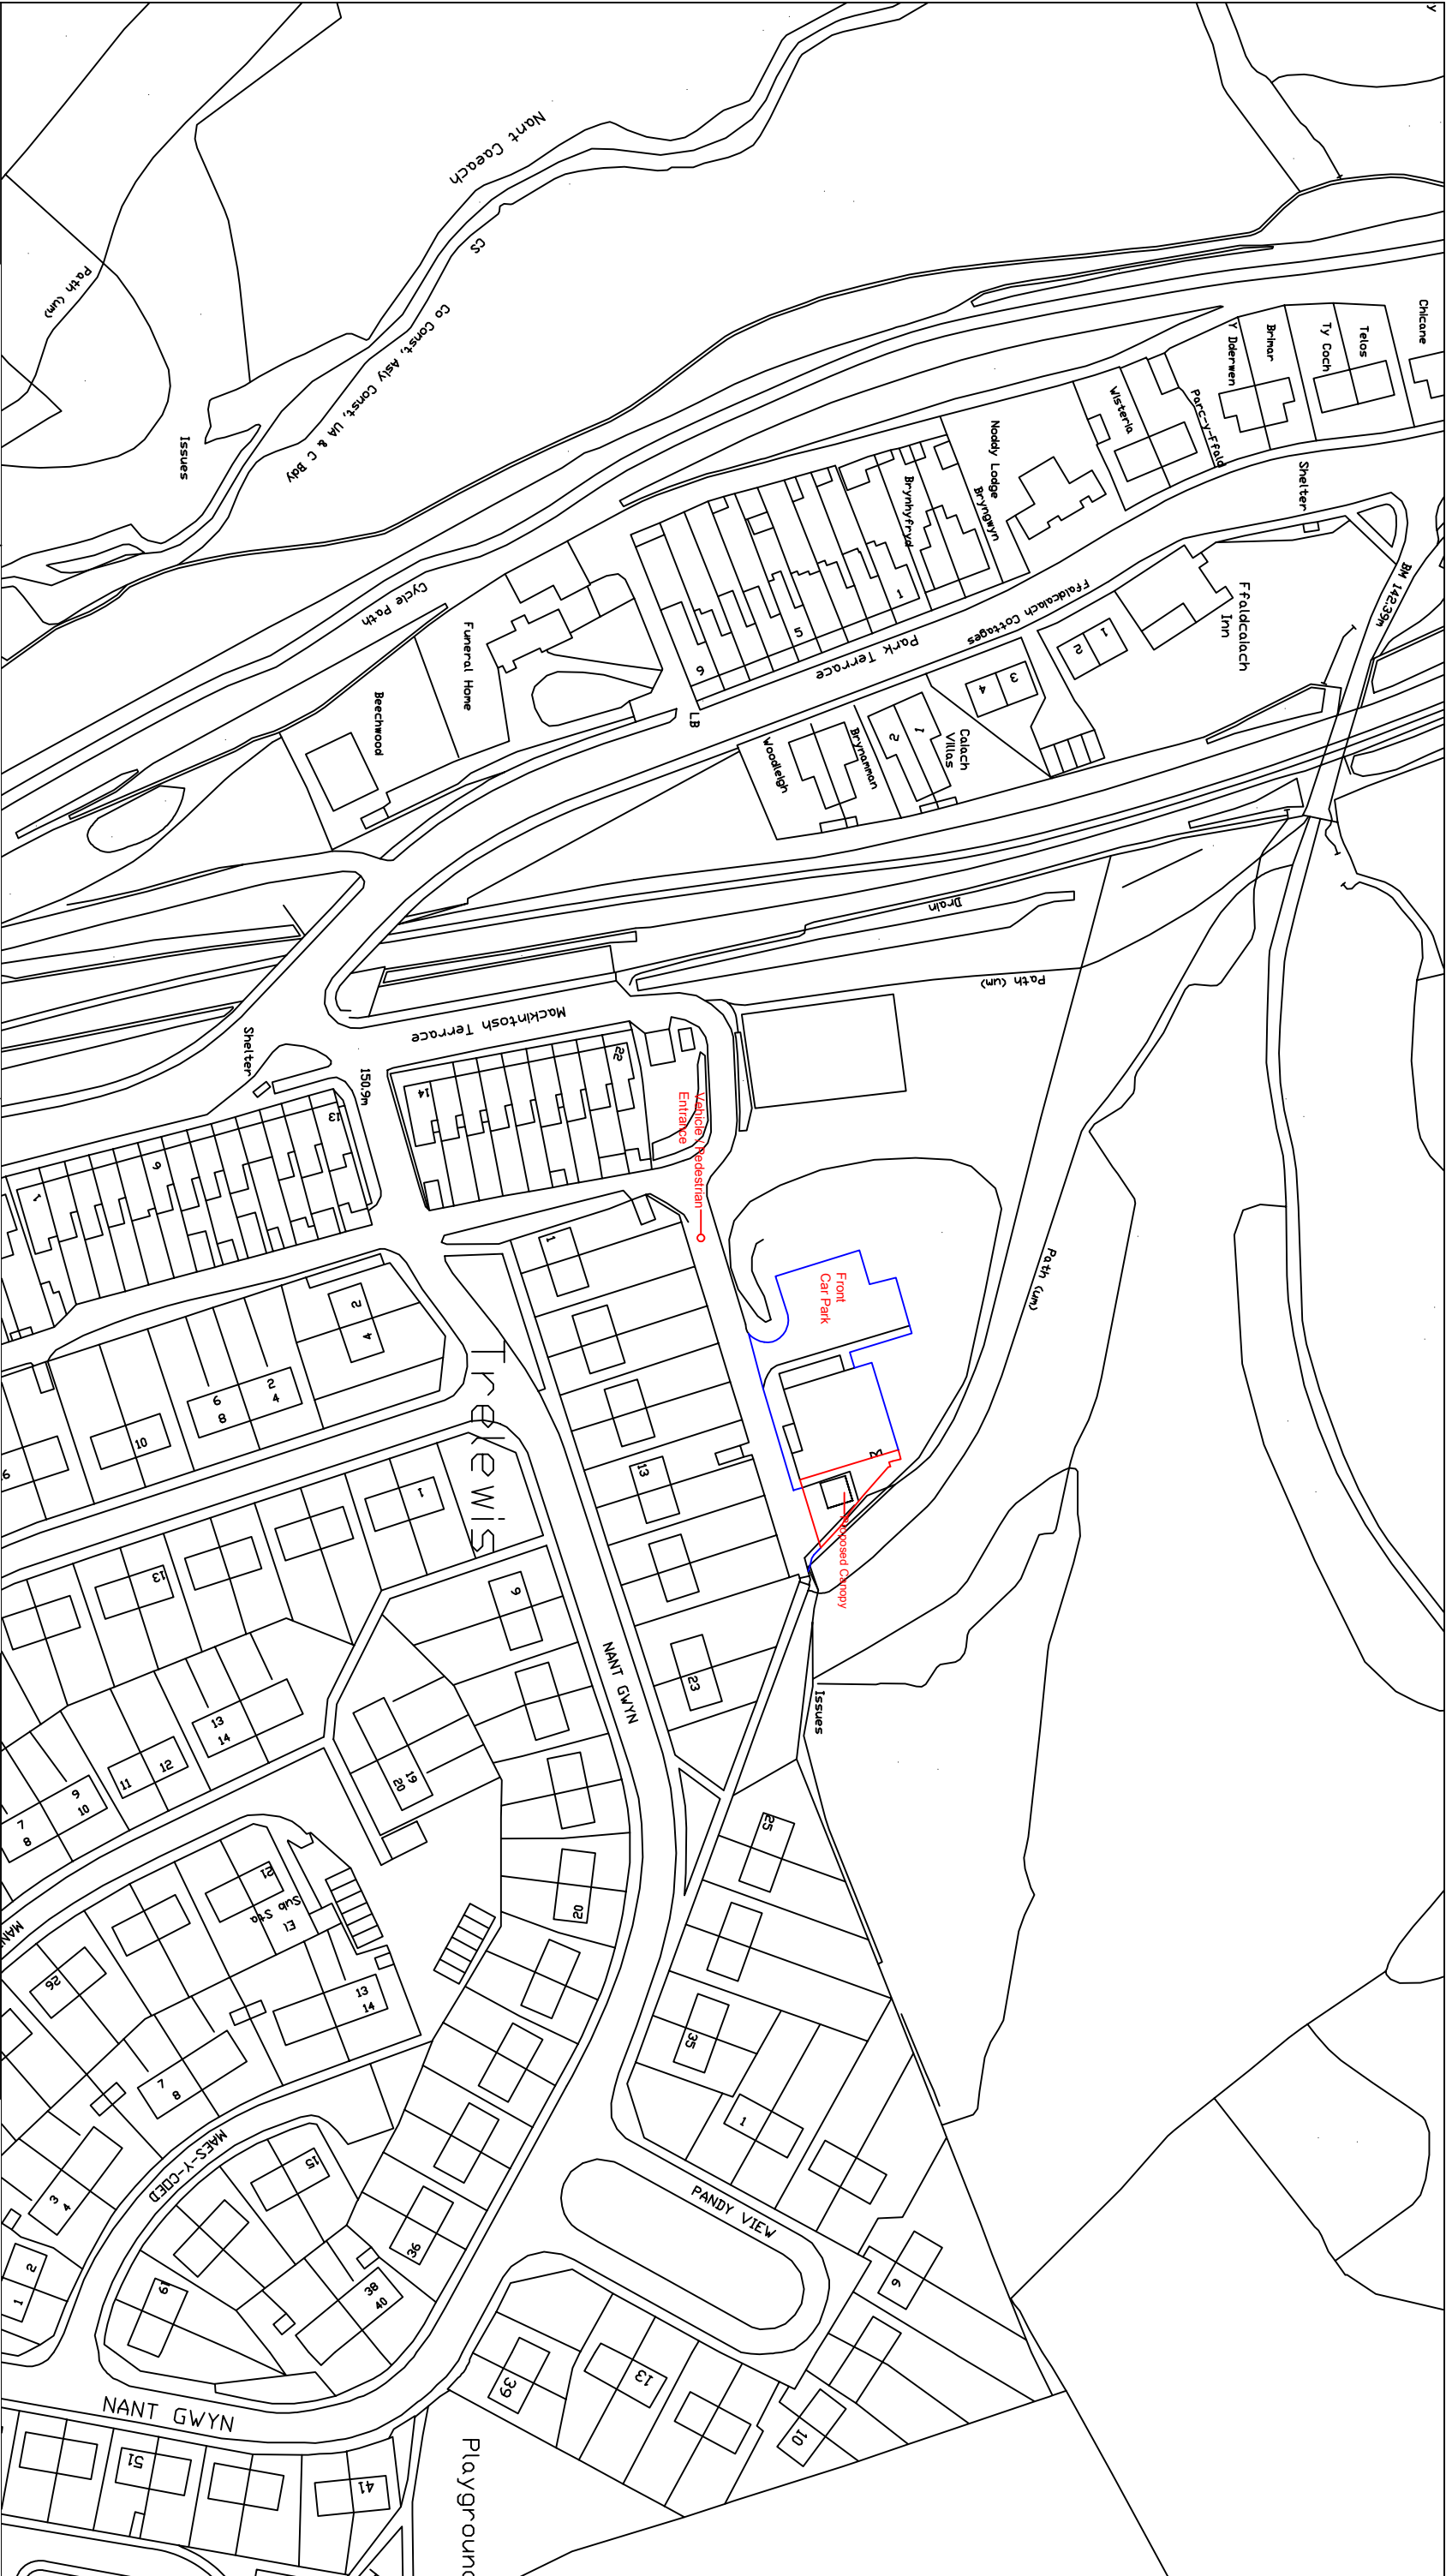

Job

New Canopy

Trelewis Community Centre
Mackintosh Terrace
Trelewis
CF46 6DA

Title

Site Plan

Scale	1/1250		
Date	September 21		
Drawn	Alun Roberts		
Checked			
Job. Ref.	Dwg. No.	Rev.	
2021-069	06(P)		