



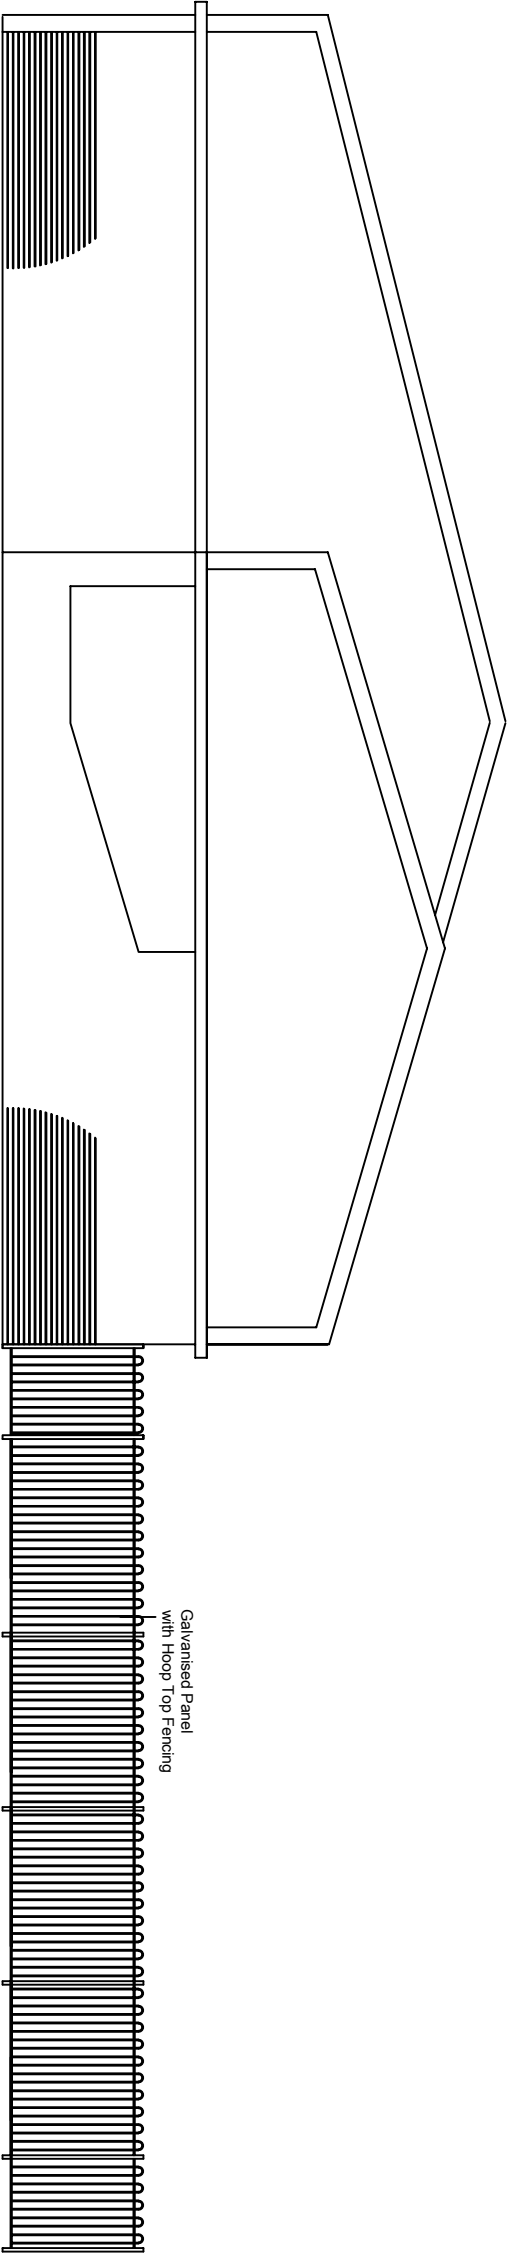

Existing Side Elevation

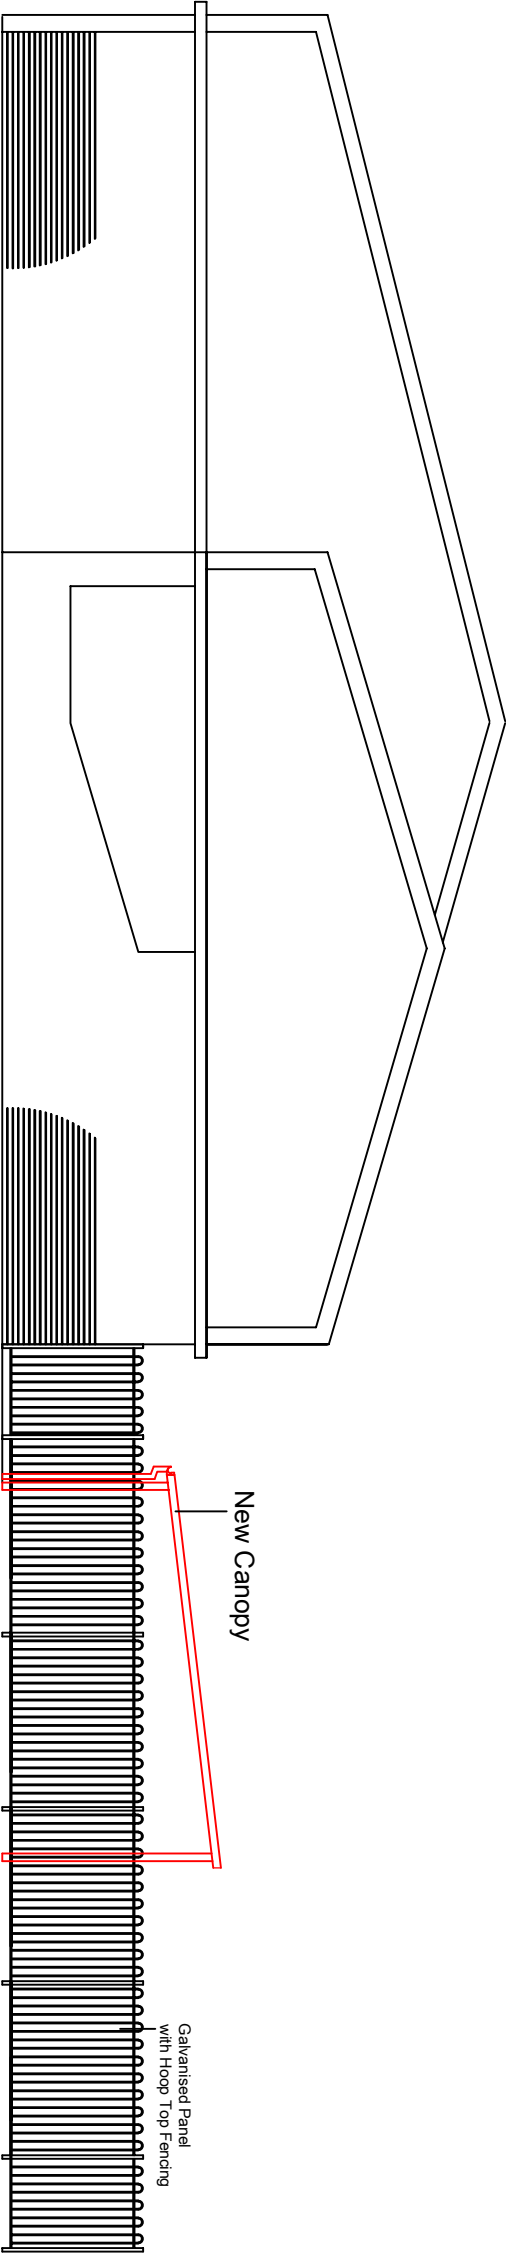

Proposed Side Elevation

Job. Ref.	Dwg. No.	Rev.	Job	Title	Rev		
			New Canopy Trelewis Community Centre Mackintosh Terrace Trelewis CF46 6DA	Existing and Proposed Floor Plan			
FIGURED DIMENSIONS MUST BE TAKEN NOT SCALED MEASUREMENTS. ANY DISCREPANCIES IN THIS DRAWING MUST BE REPORTED IMMEDIATELY TO THE ARCHITECT. CONTRACTORS MUST CHECK ALL DIMENSIONS ON SITE.							
Scale			1-200	@	A3		
Date			September 2021				
Drawn							
Checked							
Job. Ref.	Dwg. No.	Rev.					
2021-069-TL	03(P)						
			Corporate Property				
			Unit 5				
			Triangle Business Park				
			Pentrebach				
			Merthyr Tydfil				
			CF48 4TQ				