


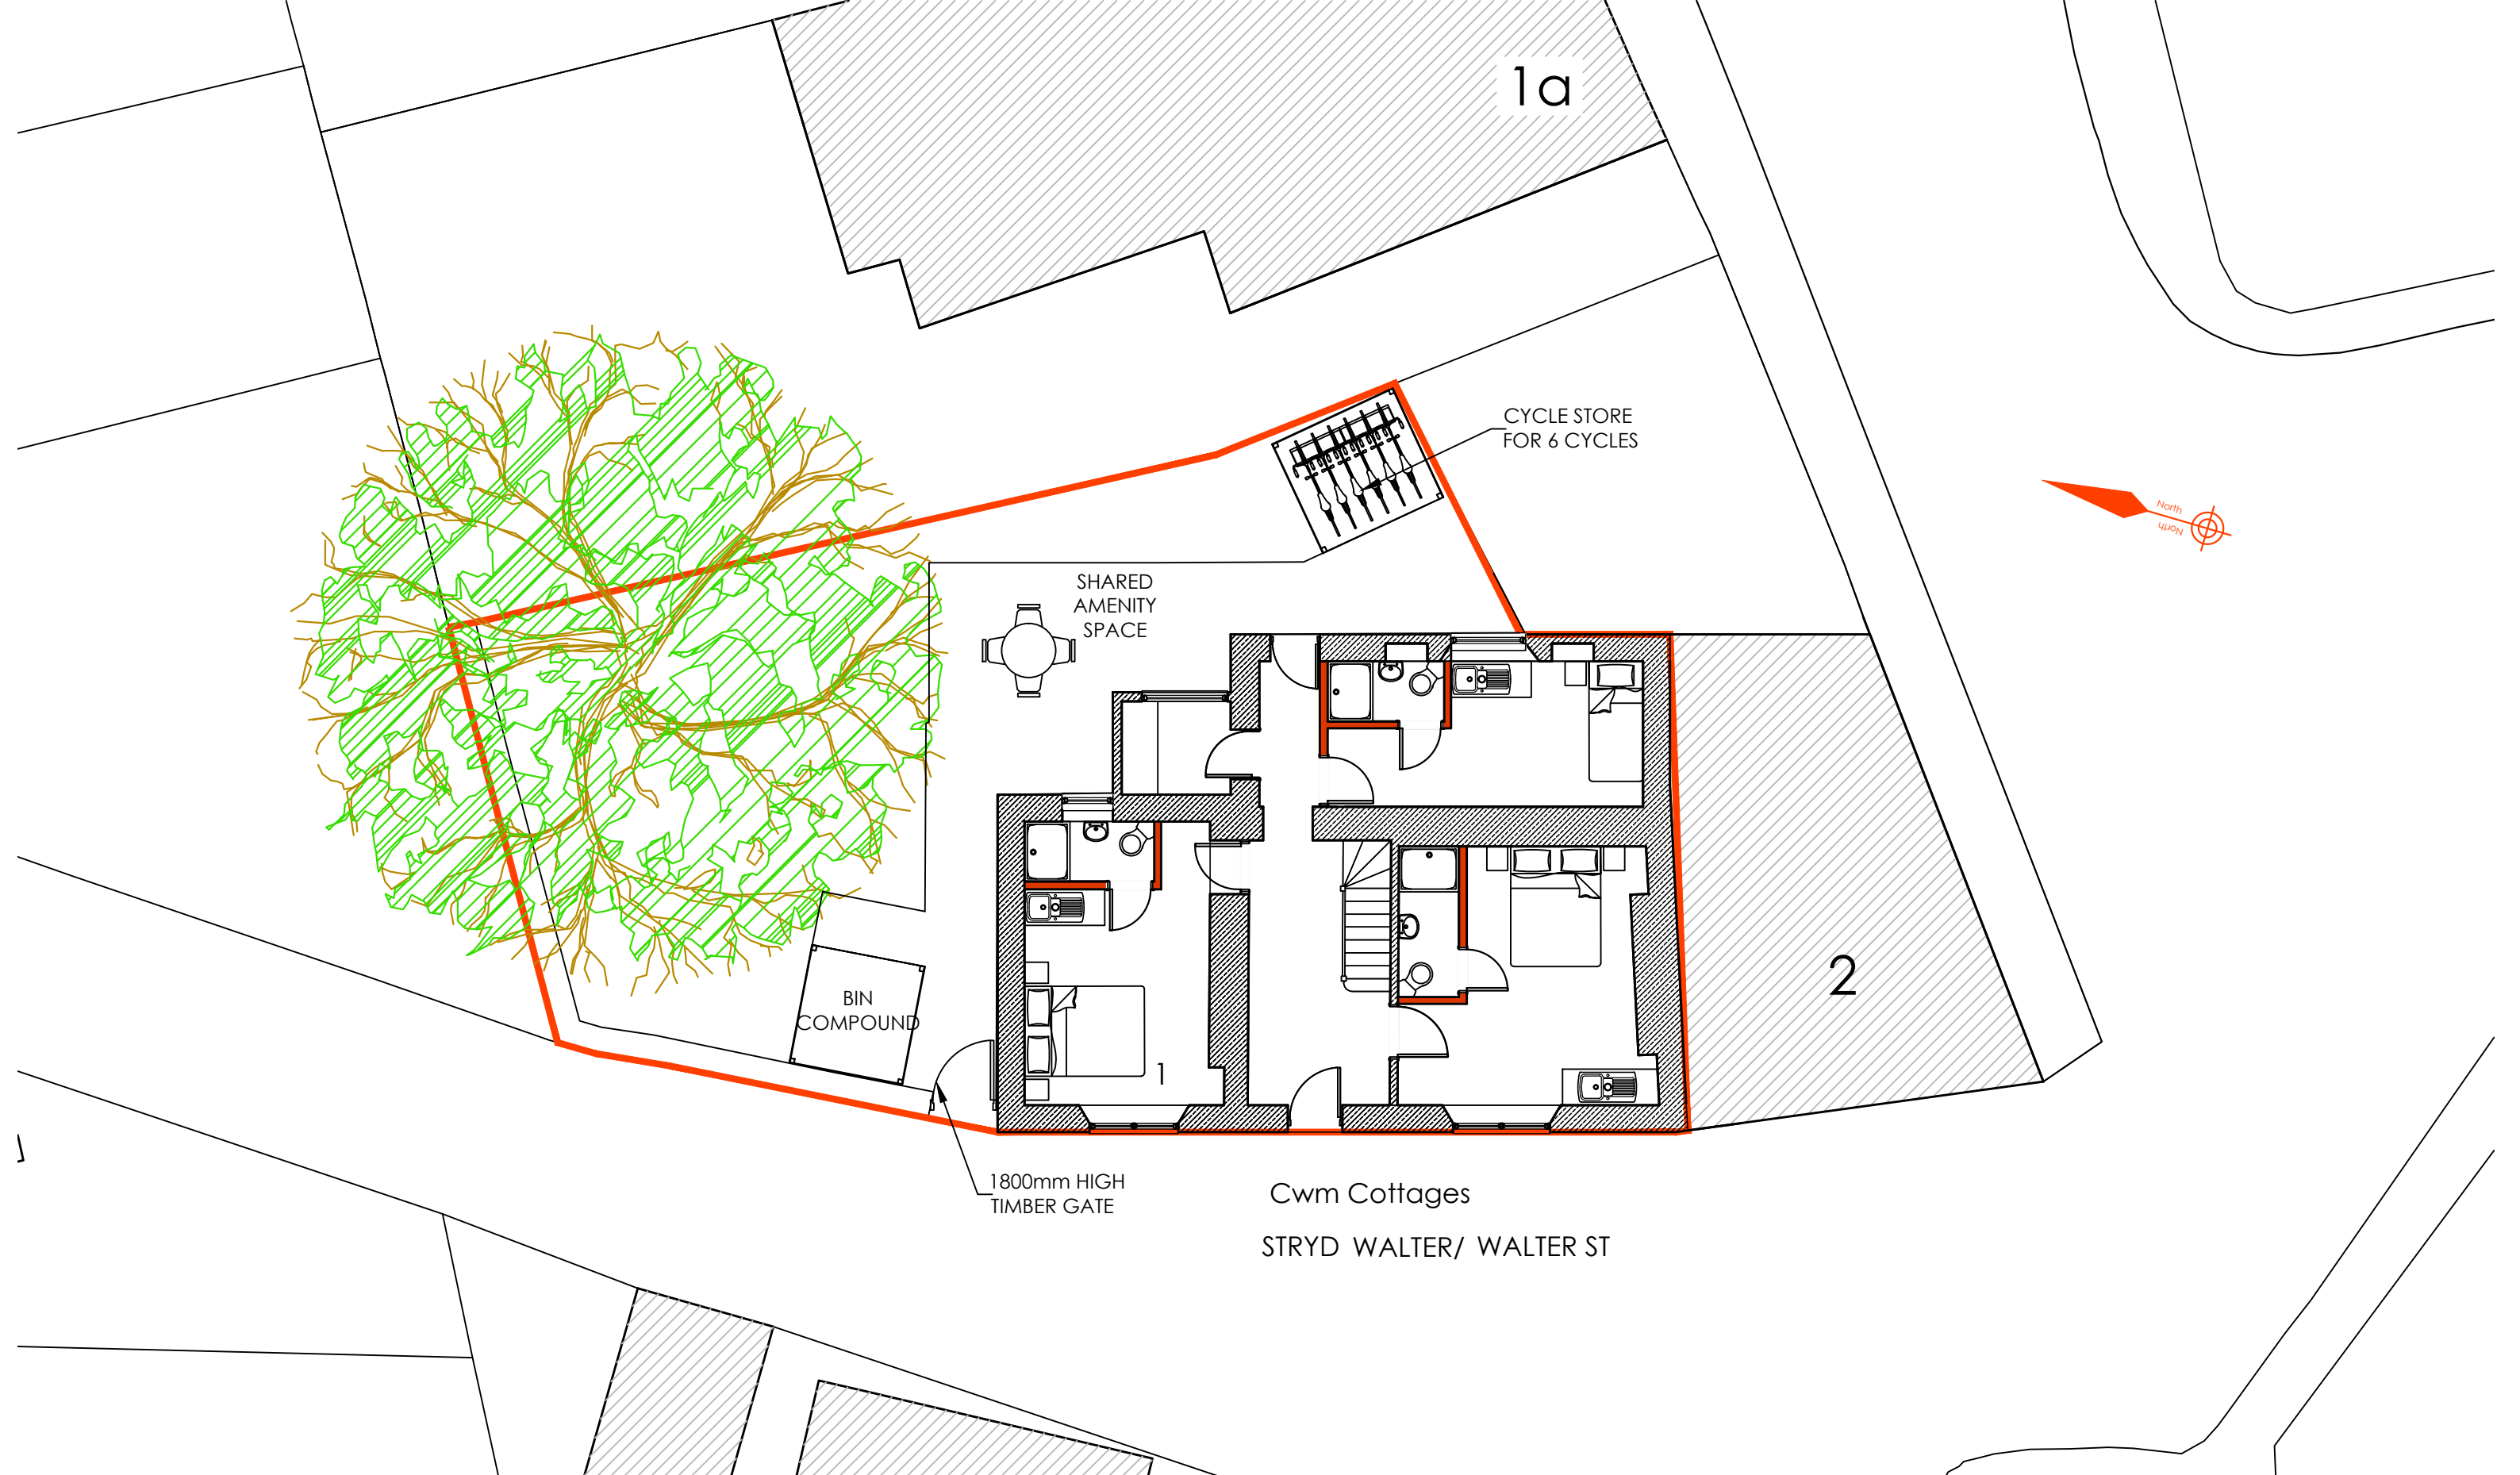

ISSUED FOR:

**PLANNING
APPLICATION
USE**

 **Creation Design**
Creation Design - Wales
Tel: 01495 616277 / 07508890294
www.creationdesign-wales.com
E-mail: info@creationdesign-wales.com

PROPOSED H.M.O
1 CWM COTTAGES. WALTER ST.
DOWLAIS. MERTHYR TYDFIL
CF48 3AP

SITE PLAN AS PROPOSED

DATE: September 2024	DRAWN BY: P.P.
SCALE(S): 1:100 @ A3	DRAWING NO: 24-014/P/06
	REV: