

In addition to the hazards/risks normally associated with the types of work detailed on this drawing, note the following:

CONSTRUCTION

Read in conjunction with project Hazard Elimination Management Schedule (HEMS) as provided by ASH Health & Safety Consulting Ltd.


MAINTENANCE/CLEANING

Read in conjunction with project Hazard Elimination Management Schedule (HEMS) as provided by ASH Health & Safety Consulting Ltd. and Cleaning & Maintenance Strategy BCA-ATK-V1-ZZ-RP-A-060001

DECOMMISSIONING/DEMOLITION

Read in conjunction with project Hazard Elimination Management Schedule (HEMS) as provided by ASH Health & Safety Consulting Ltd.


It is assumed that all works will be carried out by a competent contractor working, where appropriate, to an approved method statement

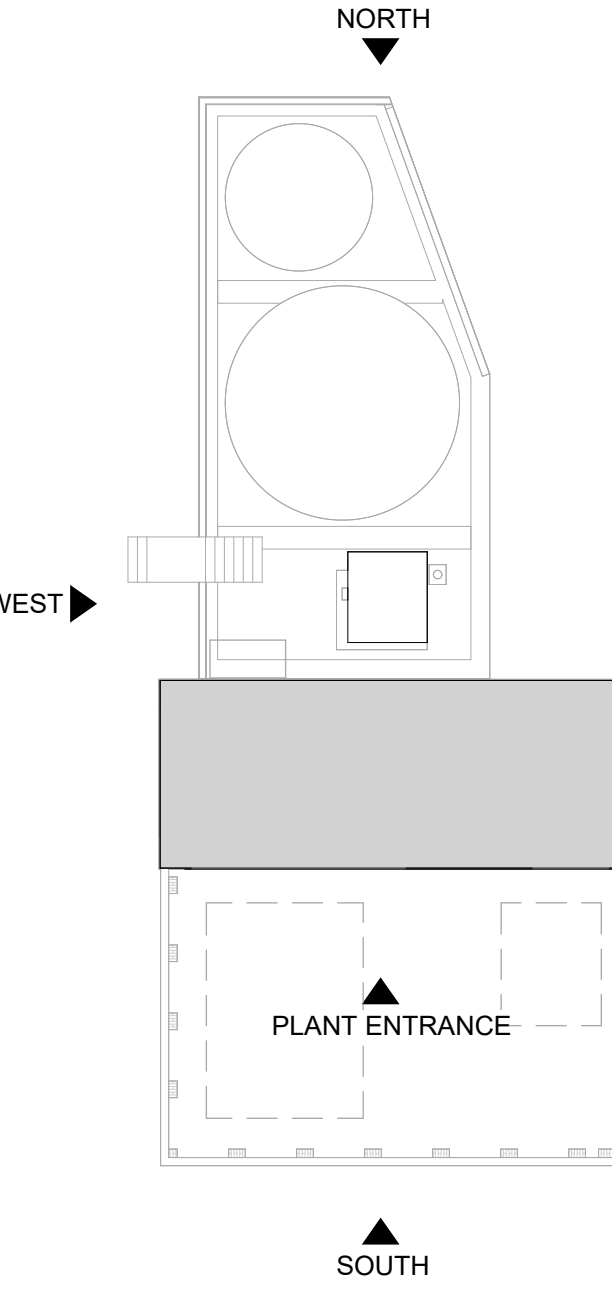

SITE PLAN KEY

NOTES:
- ALL LEVELS INDICATED ARE TO BE REVIEWED AGAINST THE CIVIL ENGINEERS LEVELS DRAWING BCA-CAM-VX-XX-DR-C-0611 (LATEST REVISION - THE INFORMATION ON THIS DRAWING IS BASED ON REVISION C06) AND ANY DISCREPANCIES TO BE RAISED TO THE DESIGN TEAM FOR CLARIFICATION.
- ALL DIMENSIONS SHOWN FOR THE SPRINKLER COMPOUND AREA AND ASSOCIATED EQUIPMENT MUST BE REVIEWED AGAINST COMPCO DRAWING BCA-COM-ZZ-XX-DR-X-0100 (LATEST REVISION - THE INFORMATION ON THIS DRAWING IS BASED ON REVISION C02) AND ANY DISCREPANCIES TO BE RAISED TO THE DESIGN TEAM FOR CLARIFICATION.

KEY PLAN

 

CR1	24/06/2026	CONSTRUCTION RECORD	SM	AH	TH
C2	19/06/2025	FINAL CONSTRUCTION ISSUE	CH	AH	TH
C1	04/06/2025	For Construction	AH	AH	TH
P1	25/04/2025	For Information	AH	AH	TH

Rev.	Date	Description	By	CHK'd	App'd
------	------	-------------	----	-------	-------

Drawing Subtitle	Status
CONSTRUCTION RECORD	CR

**SNC • LAVALIN**

**ATKINS**

Member of the SNC-Lavalin Group

The HUB
500 Park Avenue
Almondsbury
Bristol
BS32 4RZ
Tel: +44 1454 616217
www.atkinsglobal.com
© SNC-Lavalin (2019)

Client
Willmott Dixon Construction Ltd

Project Title
Blessed Carlo Acutis Catholic School


Drawing Title
**Plant Compound - GA
Elevations 2 of 2**

Indicated	Designed	Drawn	Checked	Authorised
	AH	AH	AH	TH
Size A0	Date	Date	Date	Date
	09/12/2024	07/04/2025	25/04/2025	25/04/2025

Final Construction Issue:
THIS DRAWING / DOCUMENT RECORDS THE FINAL DESIGN INFORMATION ISSUED TO THE MAIN CONTRACTOR IN ACCORDANCE WITH THE PROJECT DESIGN RESPONSIBILITY MATRIX. CONSTRUCTION MAY HAVE VARIED FROM THE ARRANGEMENTS SHOWN AND TOLERANCE ZONES MAY HAVE BEEN UTILISED DURING CONSTRUCTION. ANY DISCREPANCIES MUST BE CHECKED ON SITE.


2 South Elevation

013011 SCALE 1 : 50

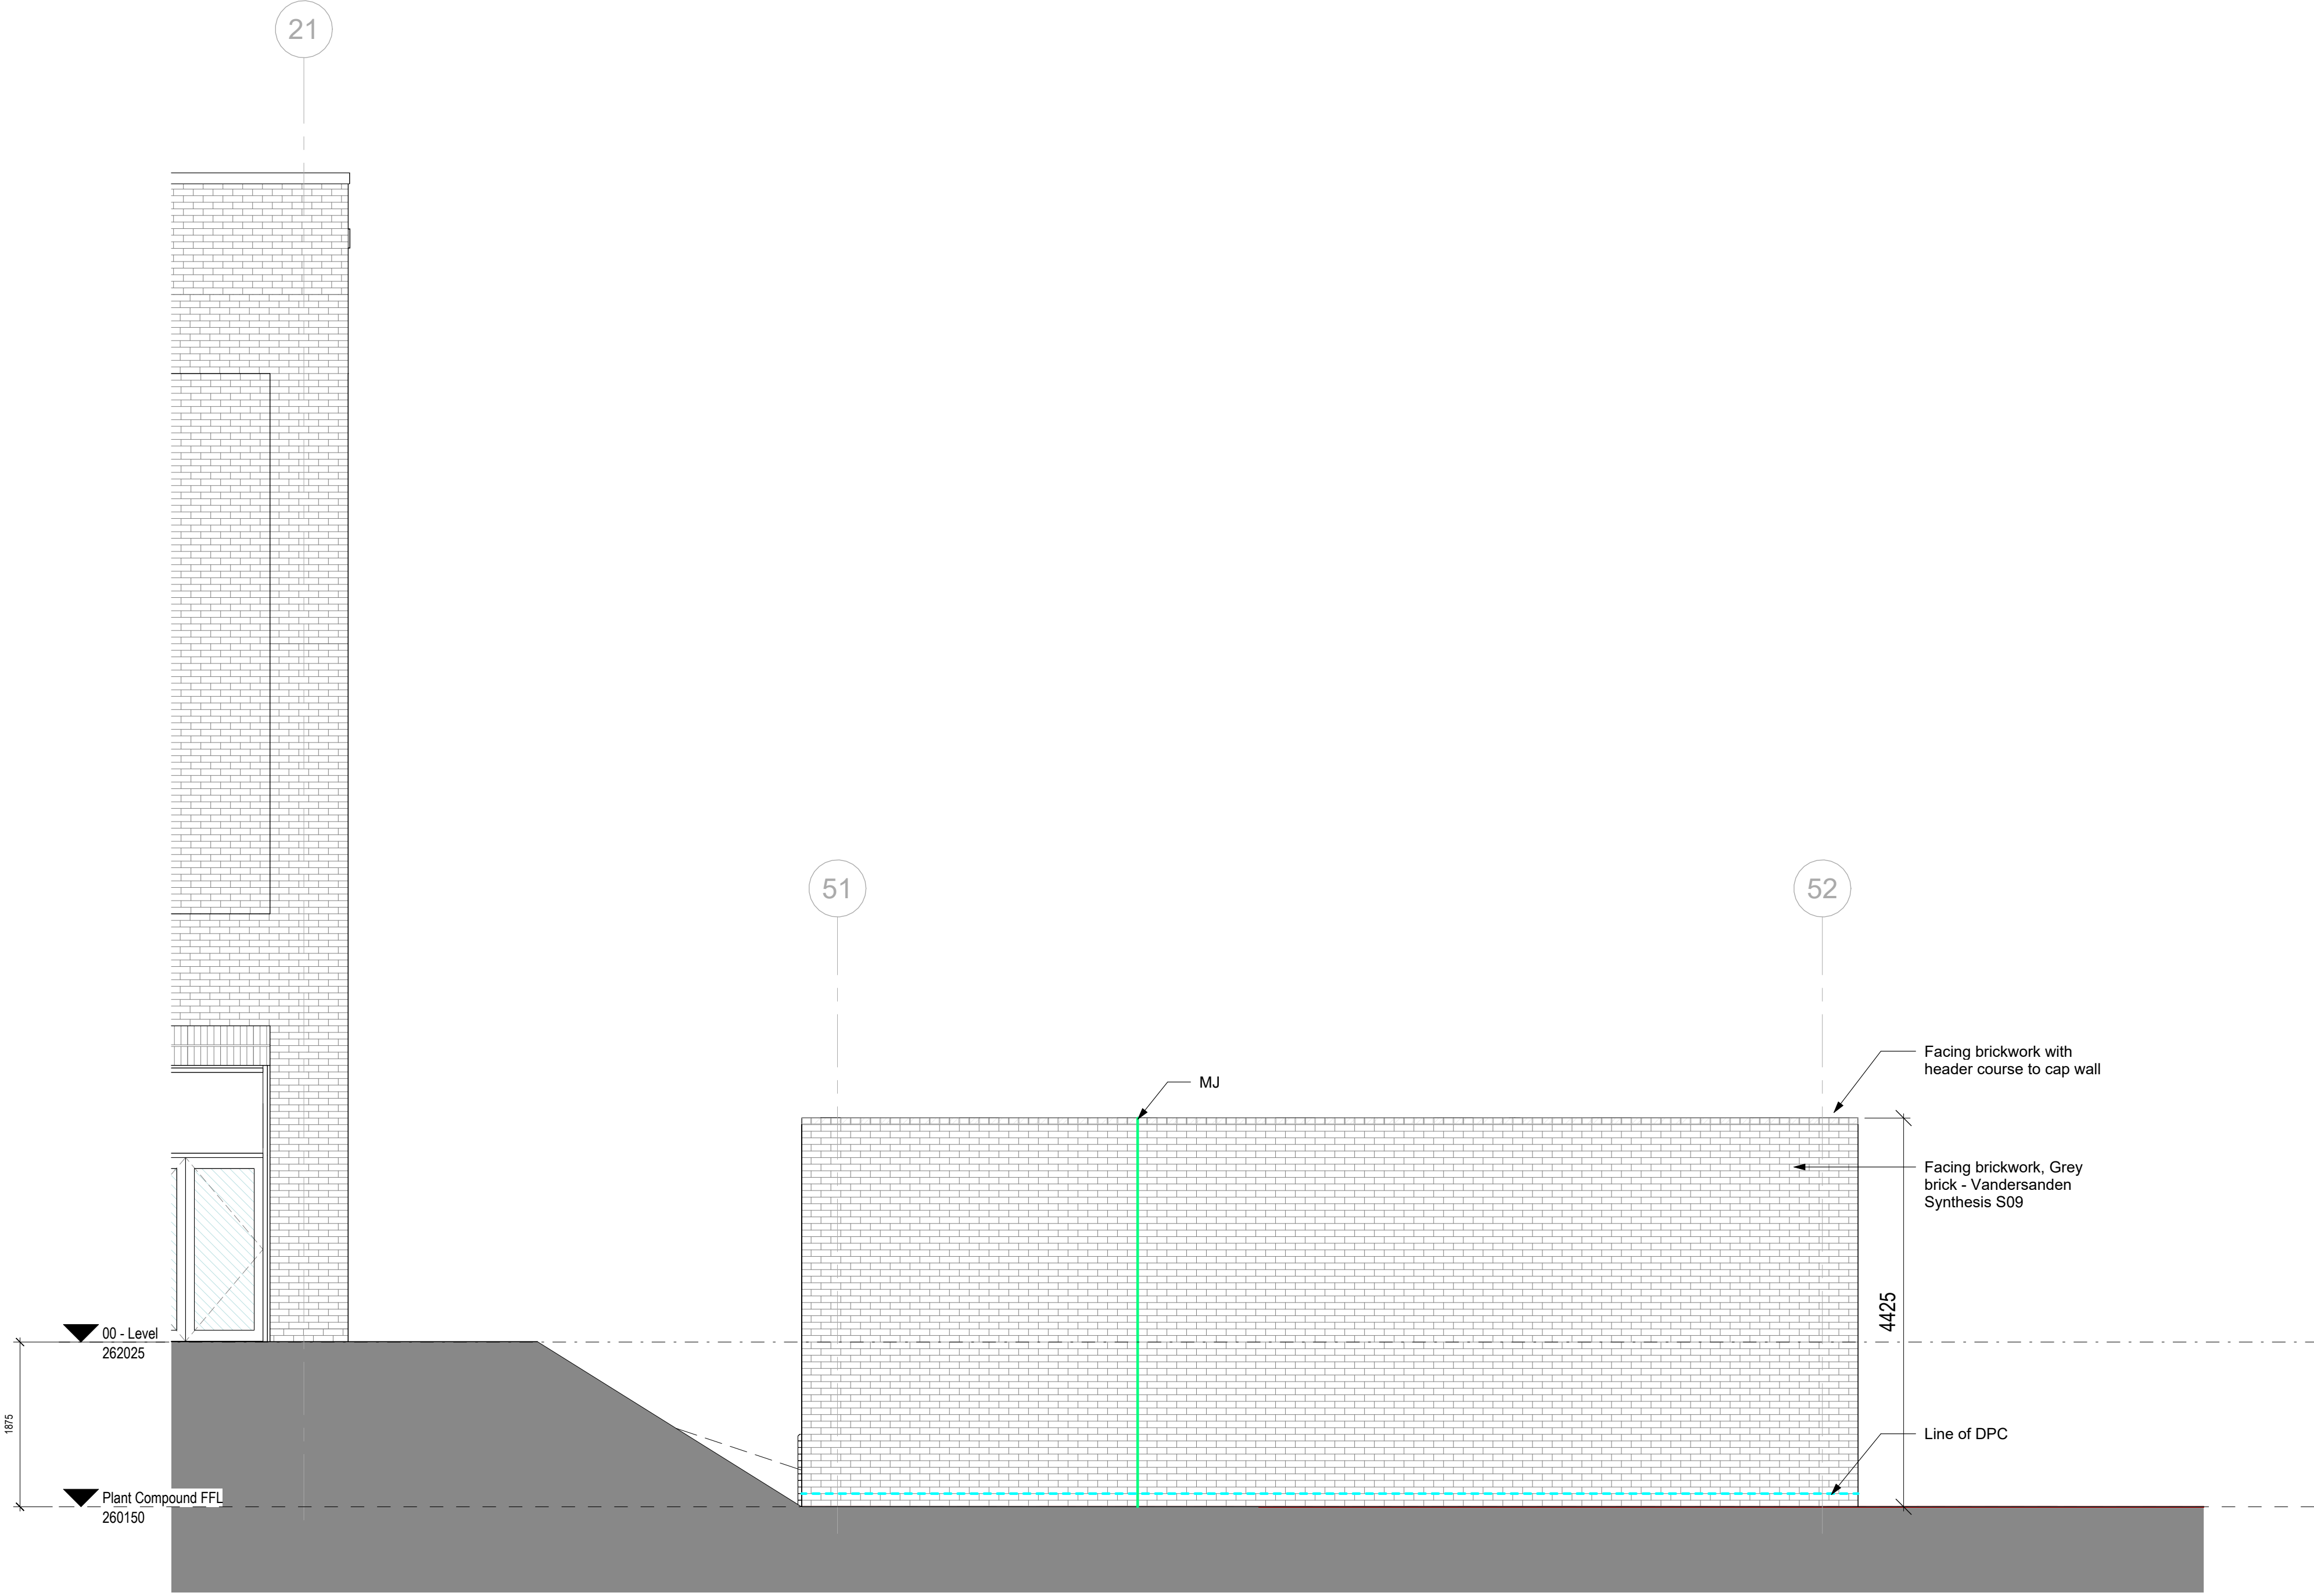

3 Plant Entrance Elevation

013011 SCALE 1 : 50

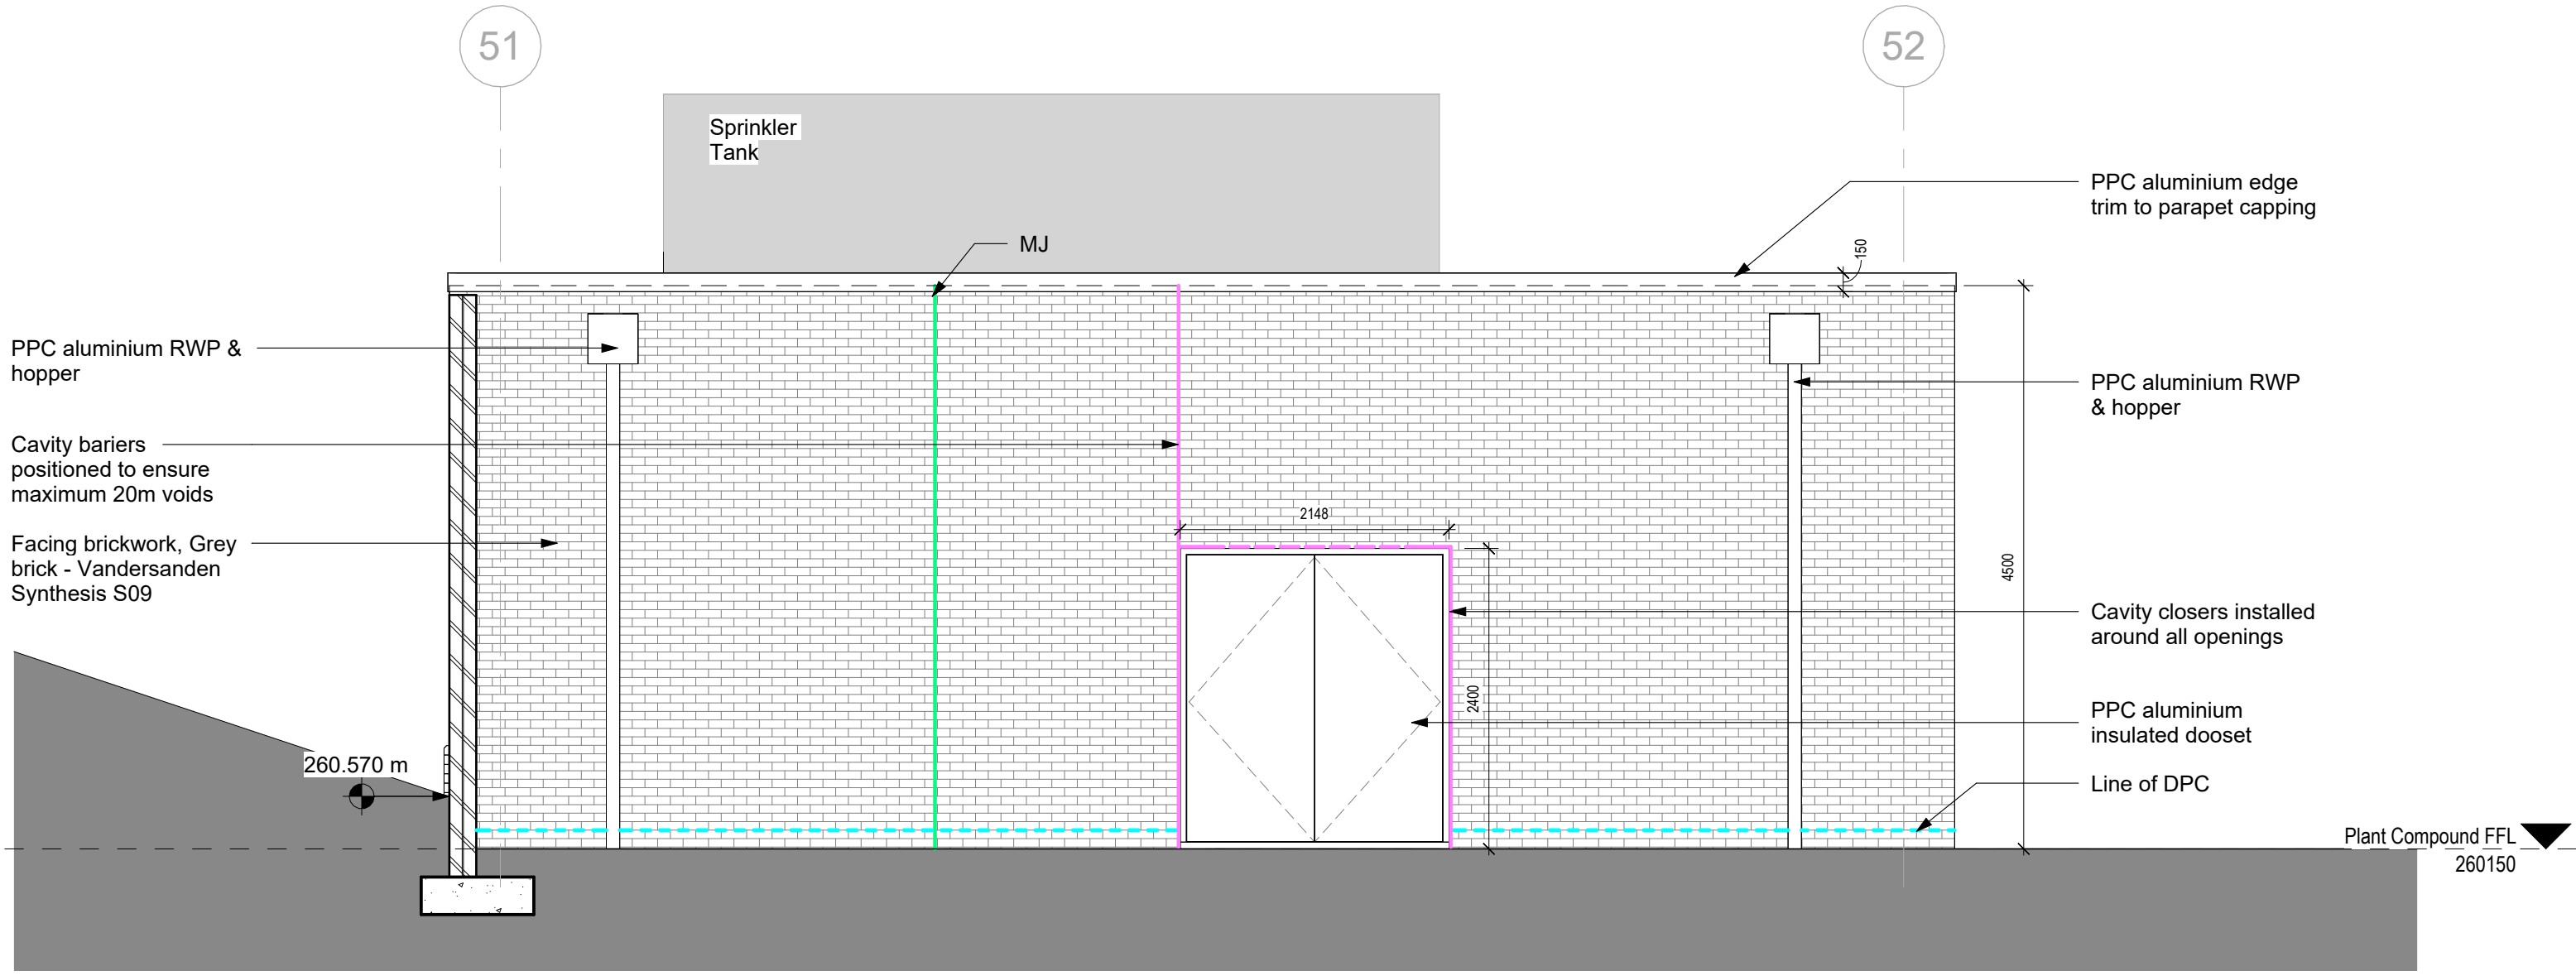

1 North Elevation

013011 SCALE 1 : 50

