


Heat pump for 1 River Ave, CF466ef

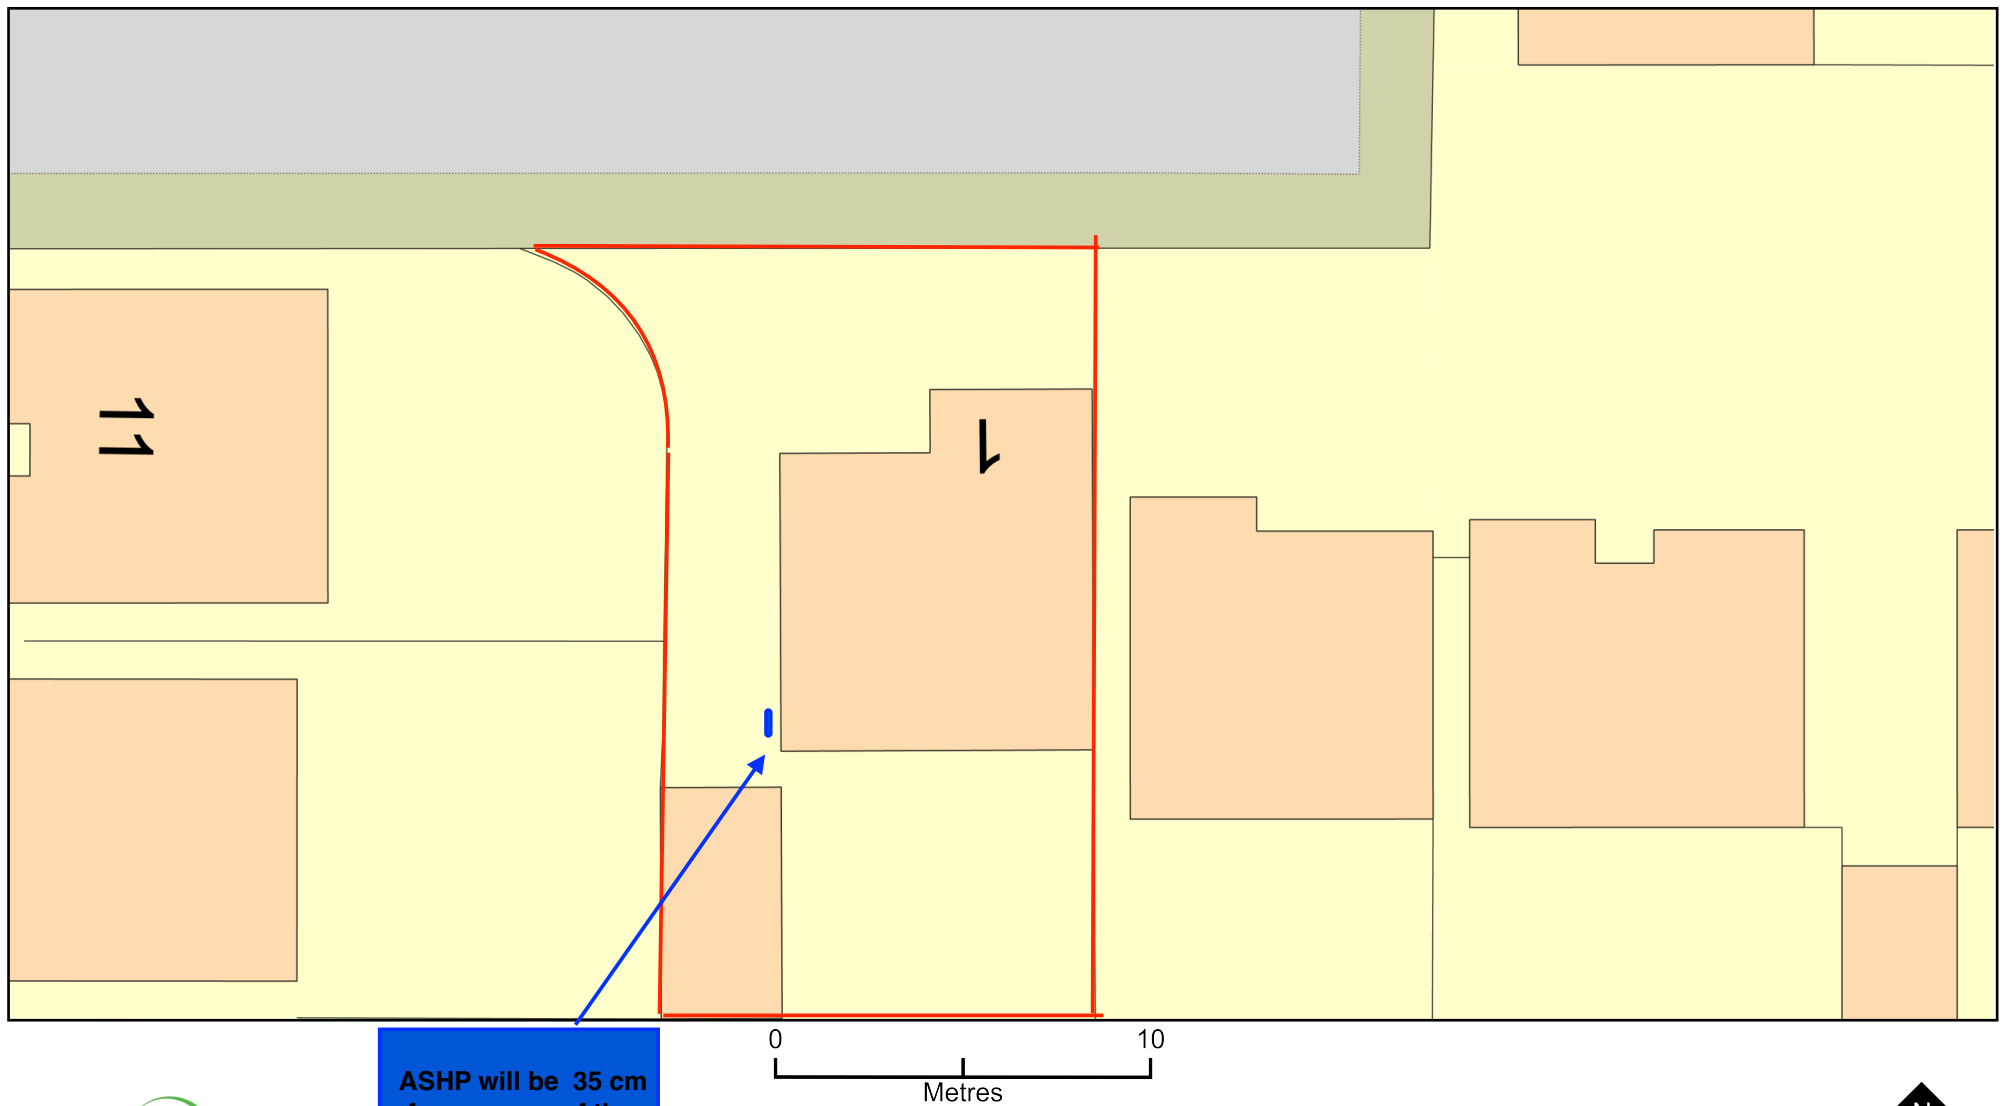

**ASHP will be 35 cm
from corner of the
rear elevation**



Plan Produced for: Merthyr planning department

Date Produced: 09 Oct 2024

Plan Reference Number: TQRQM24283093143087

Scale: 1:200 @ A4

© Crown copyright and database rights 2023 OS 100042766