


IN CASE OF DOUBT OR DISCREPANCIES PLEASE REFER TO ARCHITECT FOR INSTRUCTIONS.
USE GIVEN DIMENSIONS ONLY. DO NOT SCALE
THIS DRAWING IS COPYRIGHT.

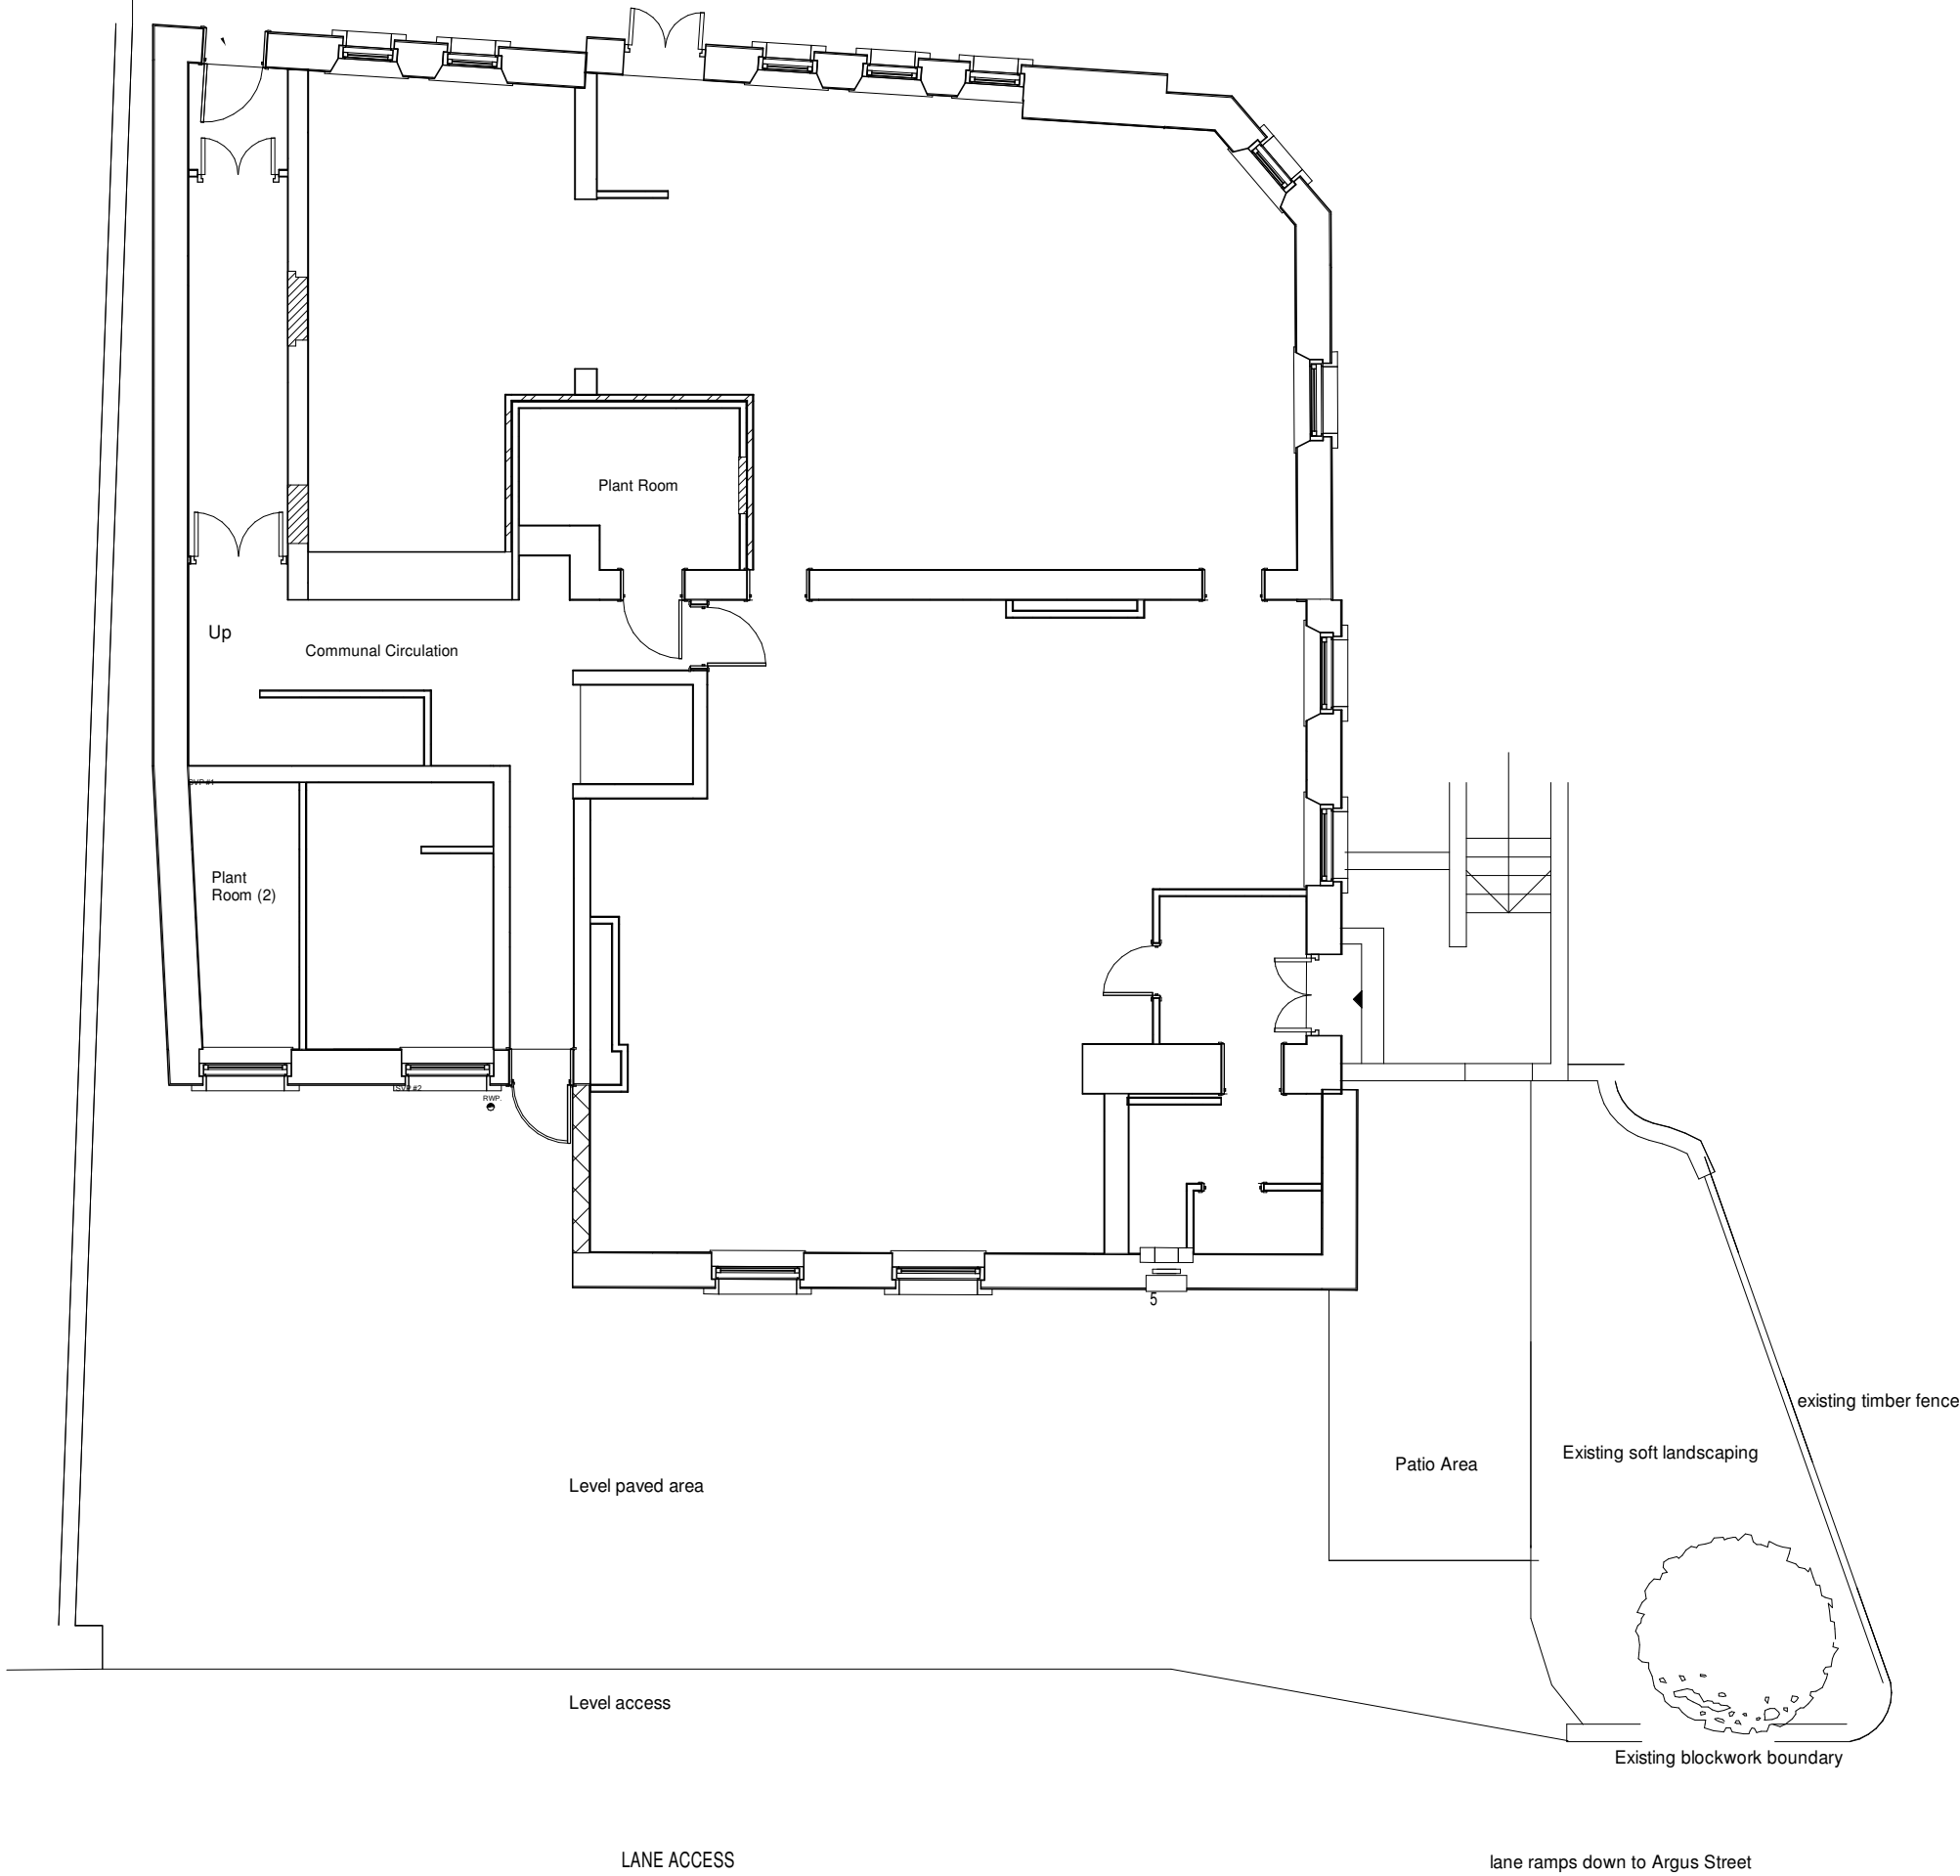

Purpose of Drawing: **PLANNING**

Stanwell Architects			
Project			
The Mackintosh			
Date	Drawing No.	Drawn by	Scale (@ A3)
Sept 21	F101	GCP	1 : 100
Client	Drawing Name		REV
Linda Hamer	Ground Floor Plan- Existing		2
gary@stanwellarchitects.co.uk M:07980865879			
Company No.:13506844 Reg address:7 Herbert Terrace, Penarth, CF64 2AH			