


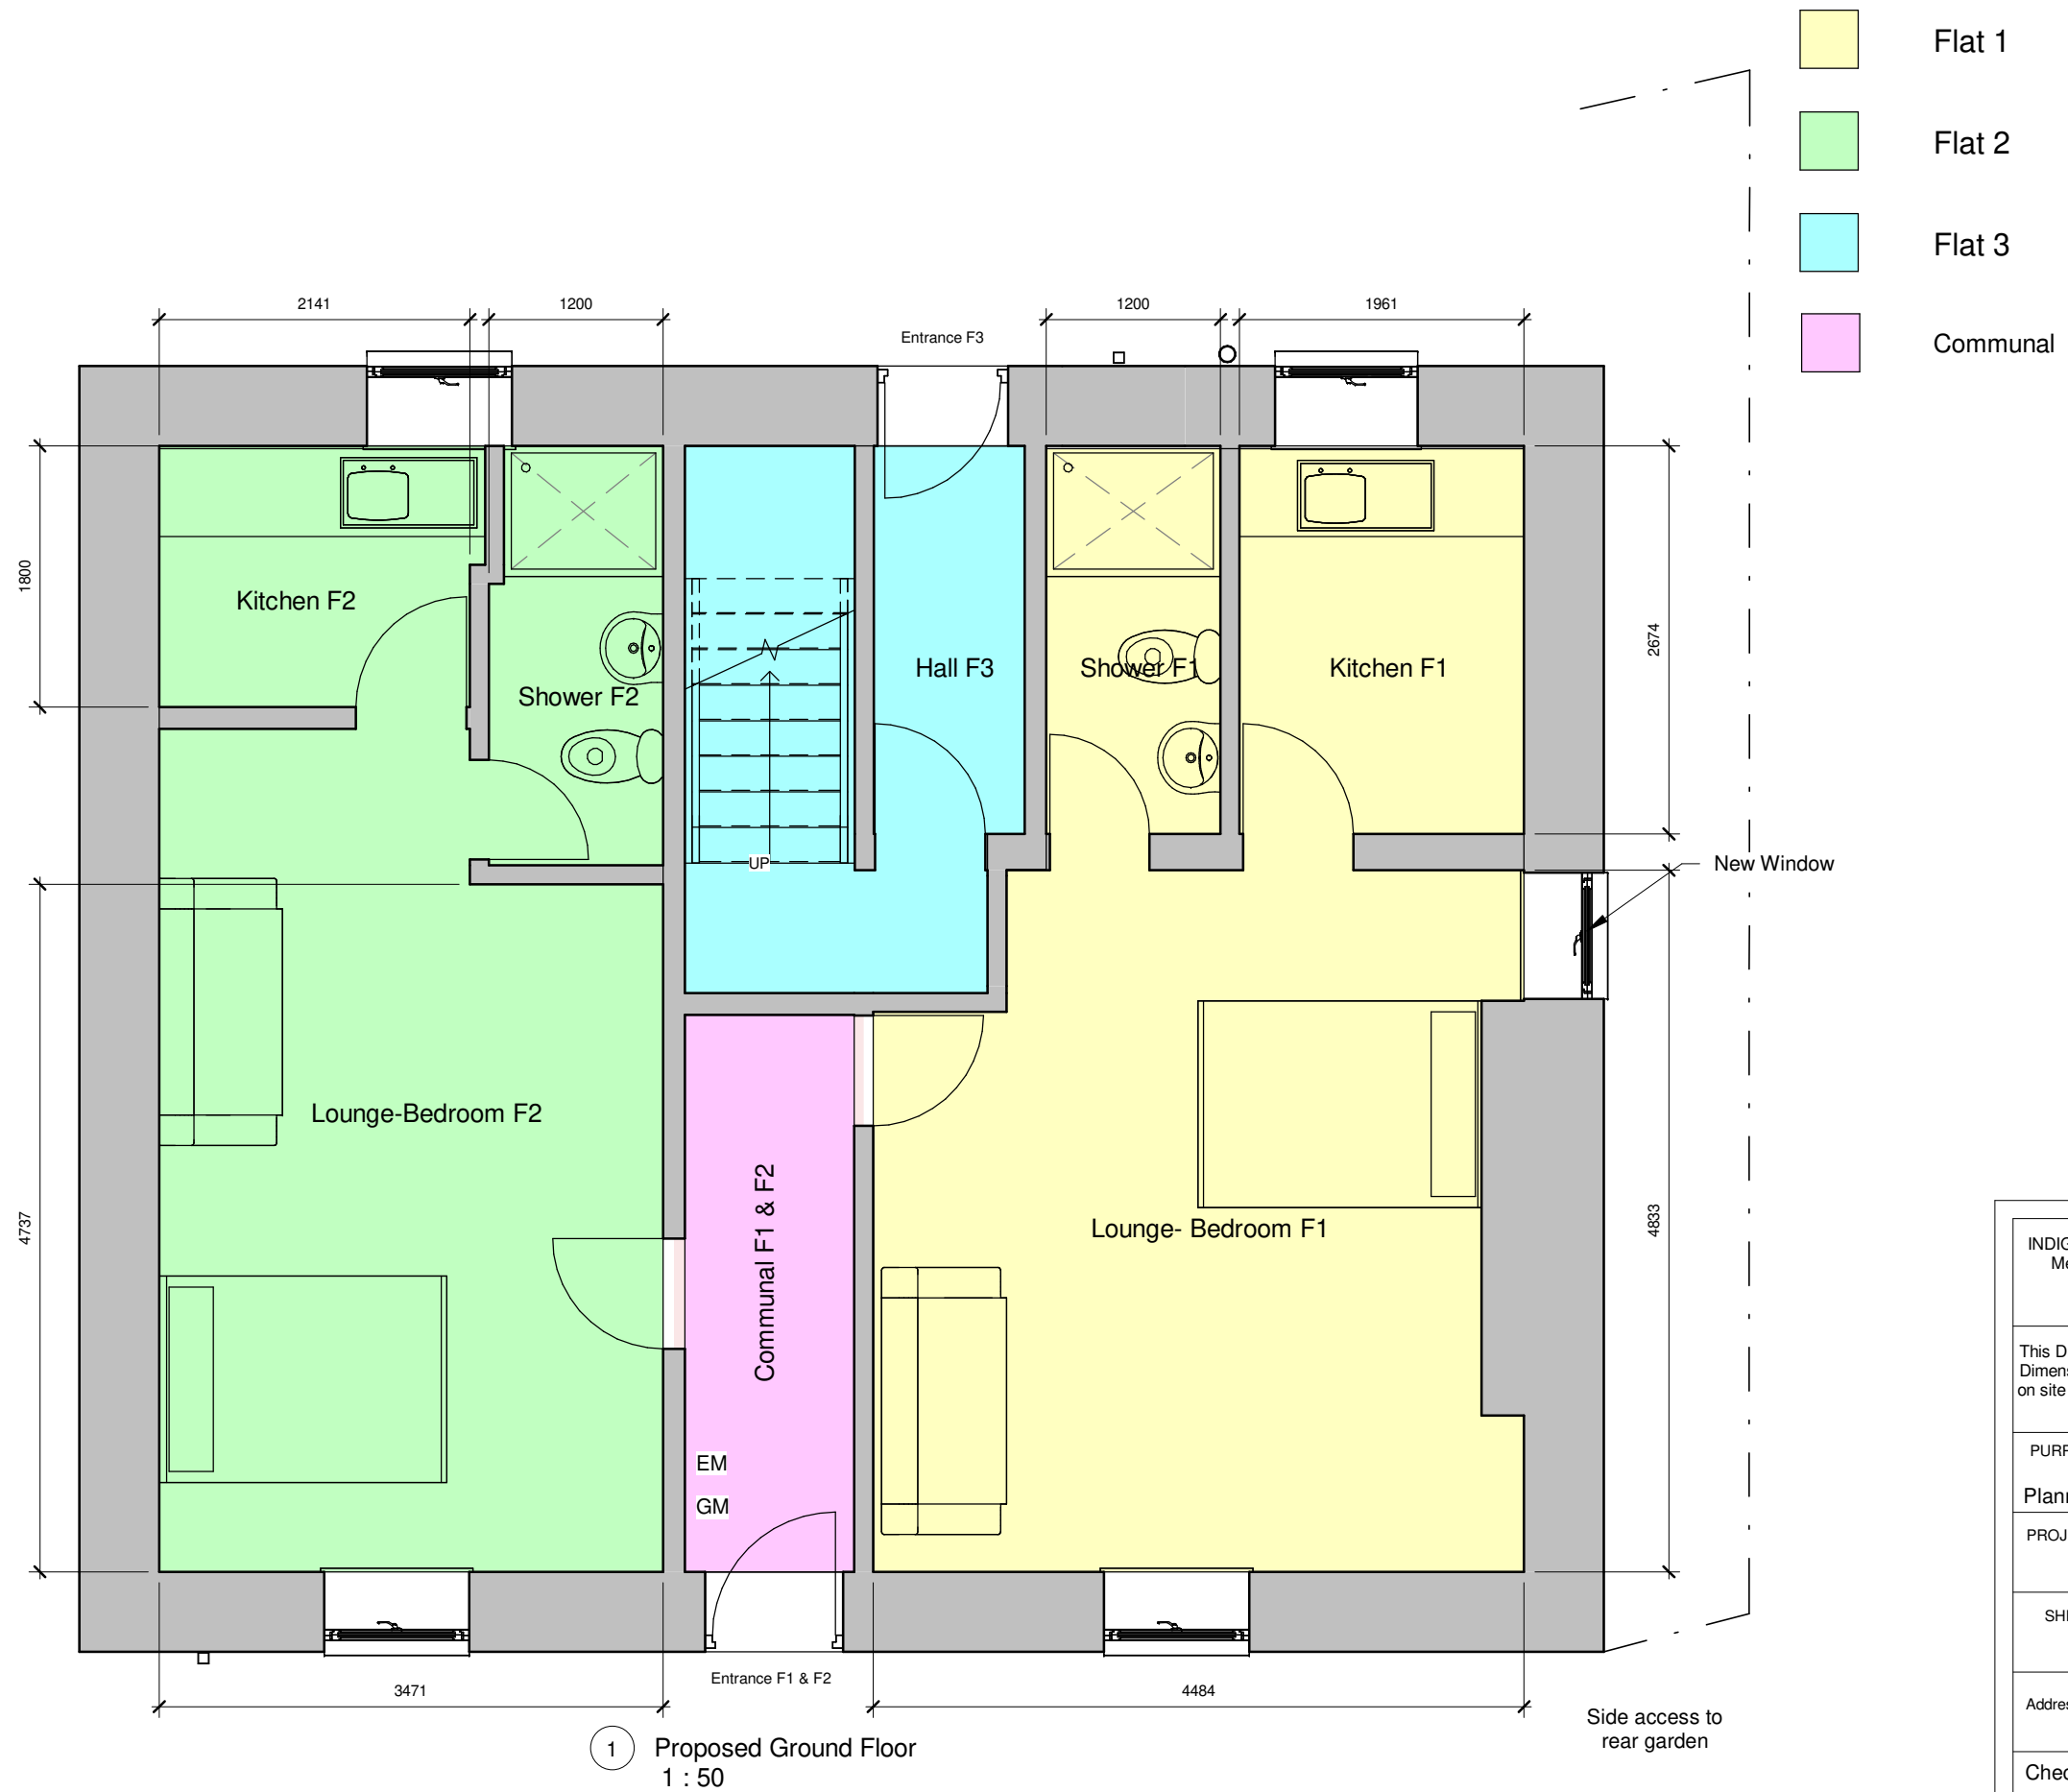

1 Proposed Ground Floor
1 : 50

INDIGO DESIGN (Part of 3dcadwales Ltd) 5 Ashlea Drive,
Merthyr Tydfil, CF47 0NY Tele 01685 385746 Mob -
07940913216 Email: philip@3dcadwales.co.uk

This Drawing is Copyright.
Dimensions to be checked
on site and not scaled from
this drawing



PURPOSE OF ISSUE	DRWAING NUMBER
Planning Approval	HS-02

PROJECT	Change of use to Flats
---------	------------------------

SHEET	Proposed Ground Floor Plan
-------	----------------------------

Address	32, High Street, Cefn Coed, CF48 2PG
---------	--------------------------------------

Checked by	Drawn by	Scale (@ A3)
JH	PH	1 : 50

Rev No	Description	Date
A	Issue	20/08/2026