



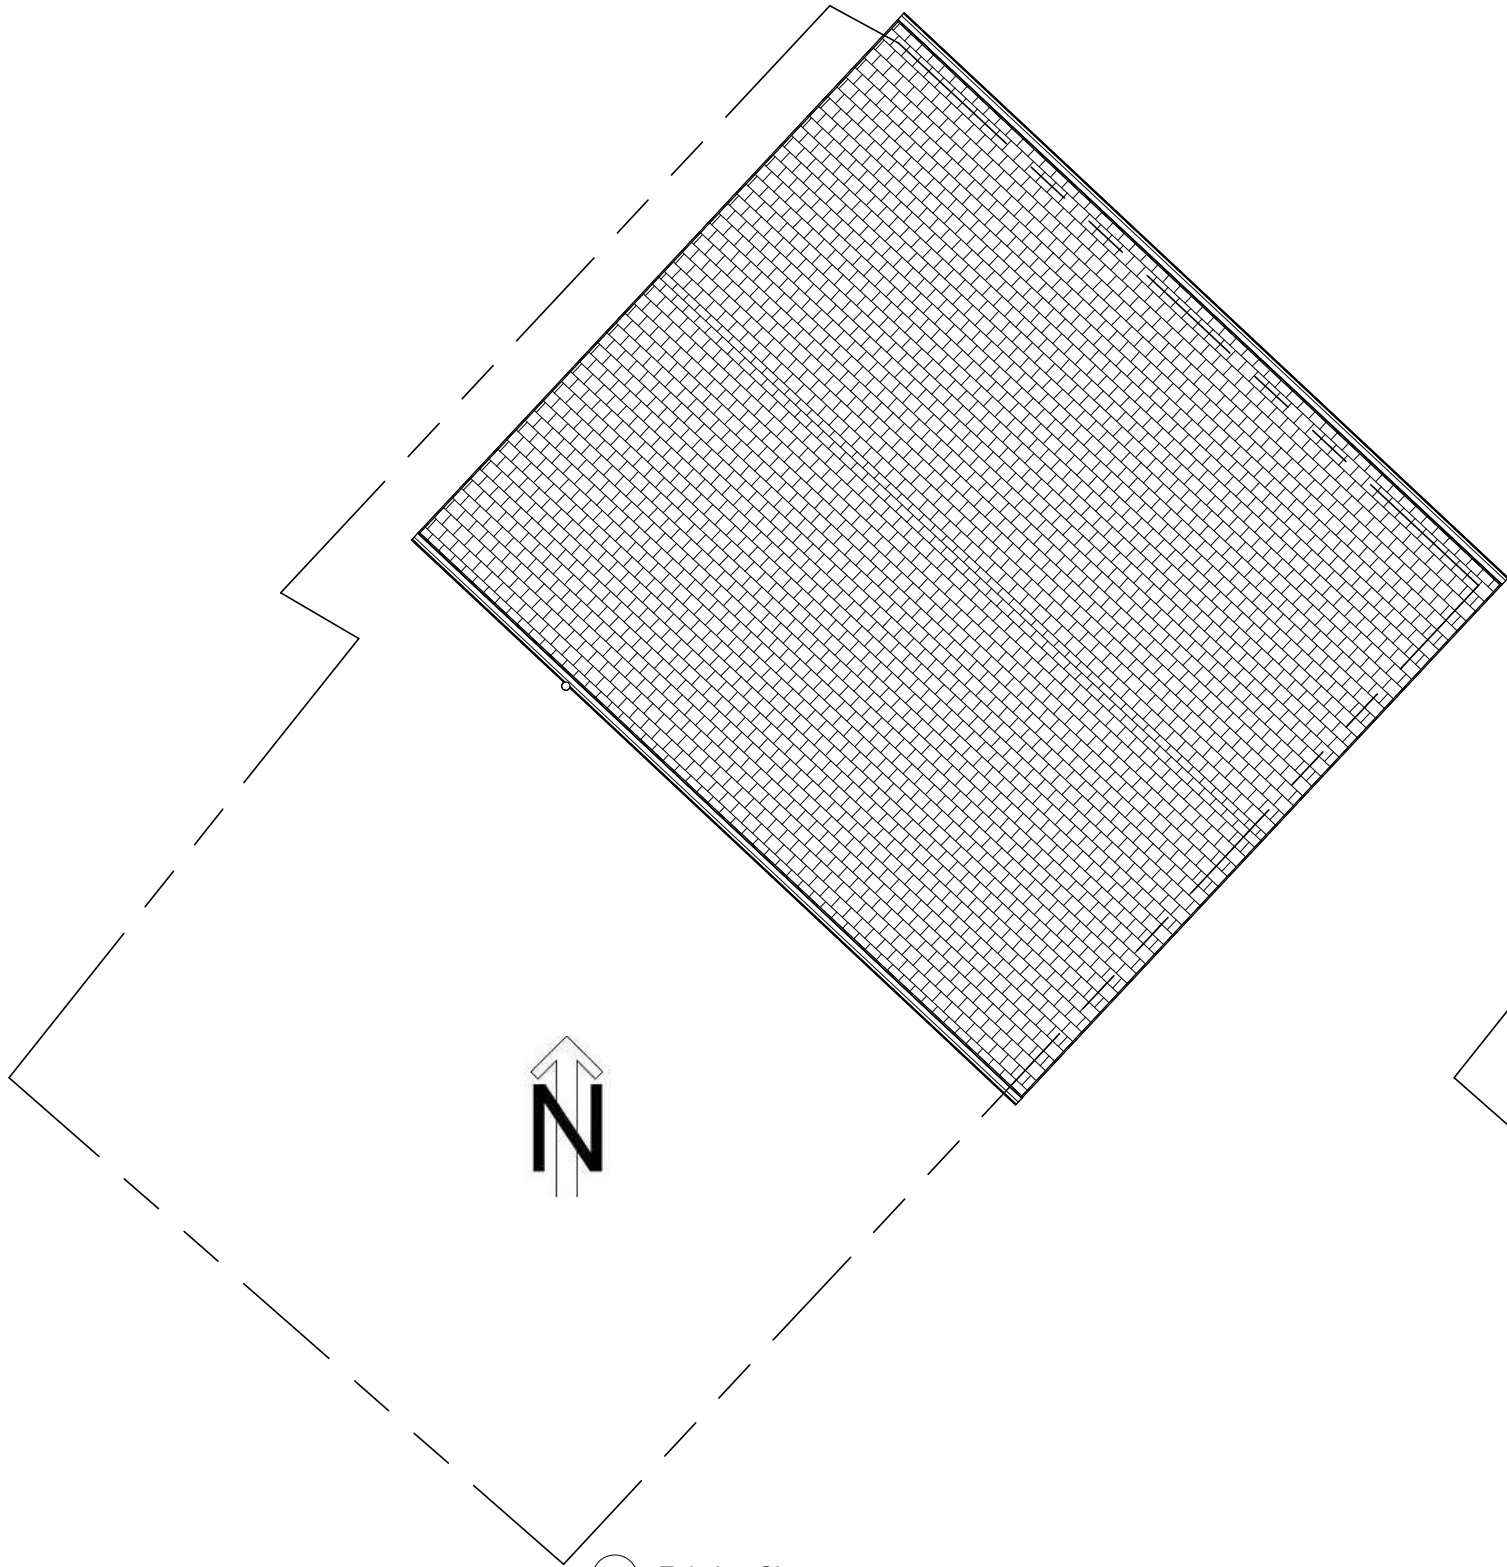

1 Existing Site
1 : 100

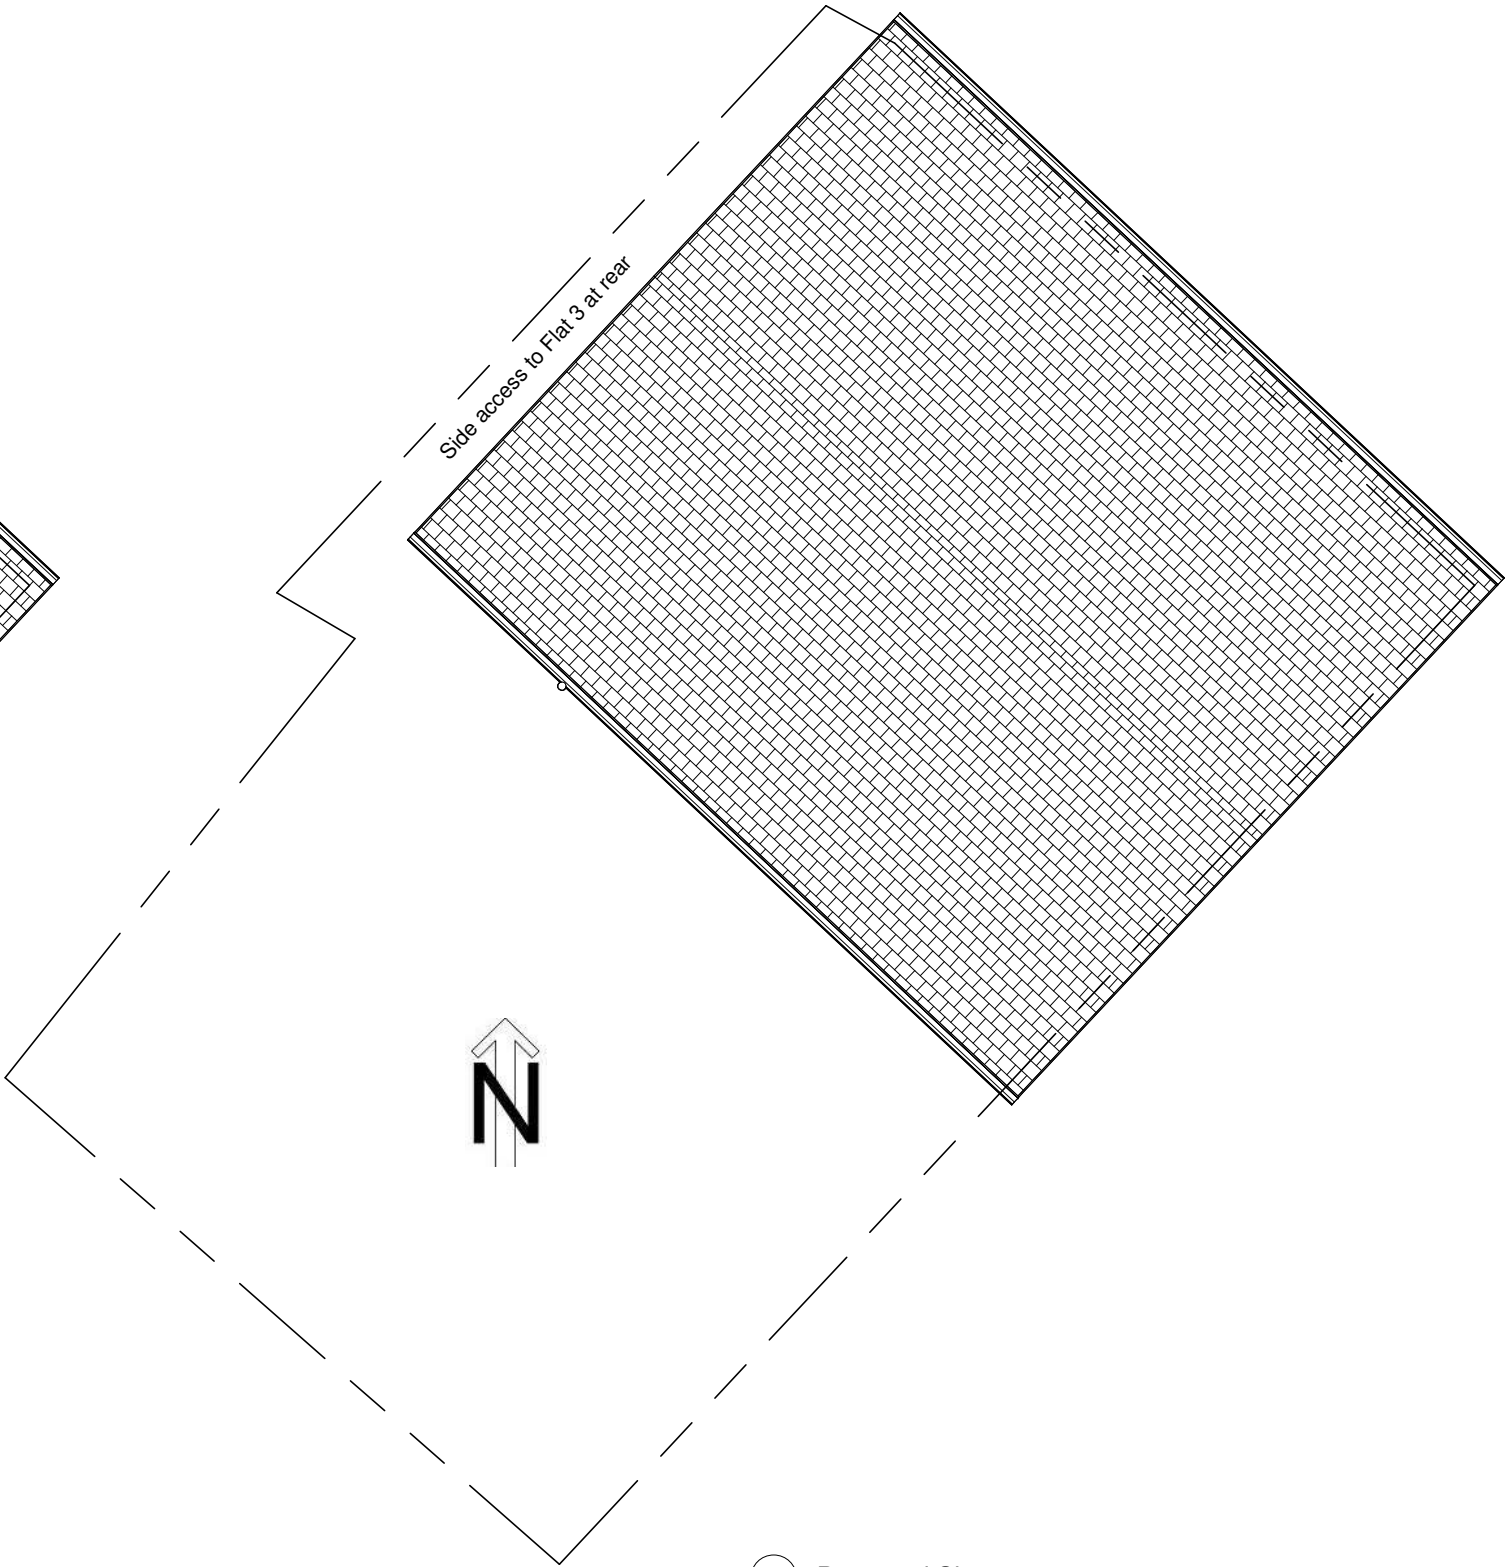

2 Proposed Site
1 : 100

PROJECT
Change of use to Flats
INDIGO DESIGN (Part of 3dcadwales Ltd) 5 Ashlea Drive, Merthyr Tydfil, CF47 0NY Tele 01685 385746 Mob - 07940913216 Email: philip@3dcadwales.co.uk

SHEET
Site Plans
Address
32, High Street, Cefn Coed, CF48 2PG

This Drawing is Copyright, Dimensions to be checked on site and not scaled from this drawing
PURPOSE OF ISSUE
Planning Approval


DRWAING NUMBER
HS-05

Checked by	Drawn by	Scale (@ A3)
JH	PH	1 : 100
Rev No	Description	Date
A	Issue	20/08/2026