


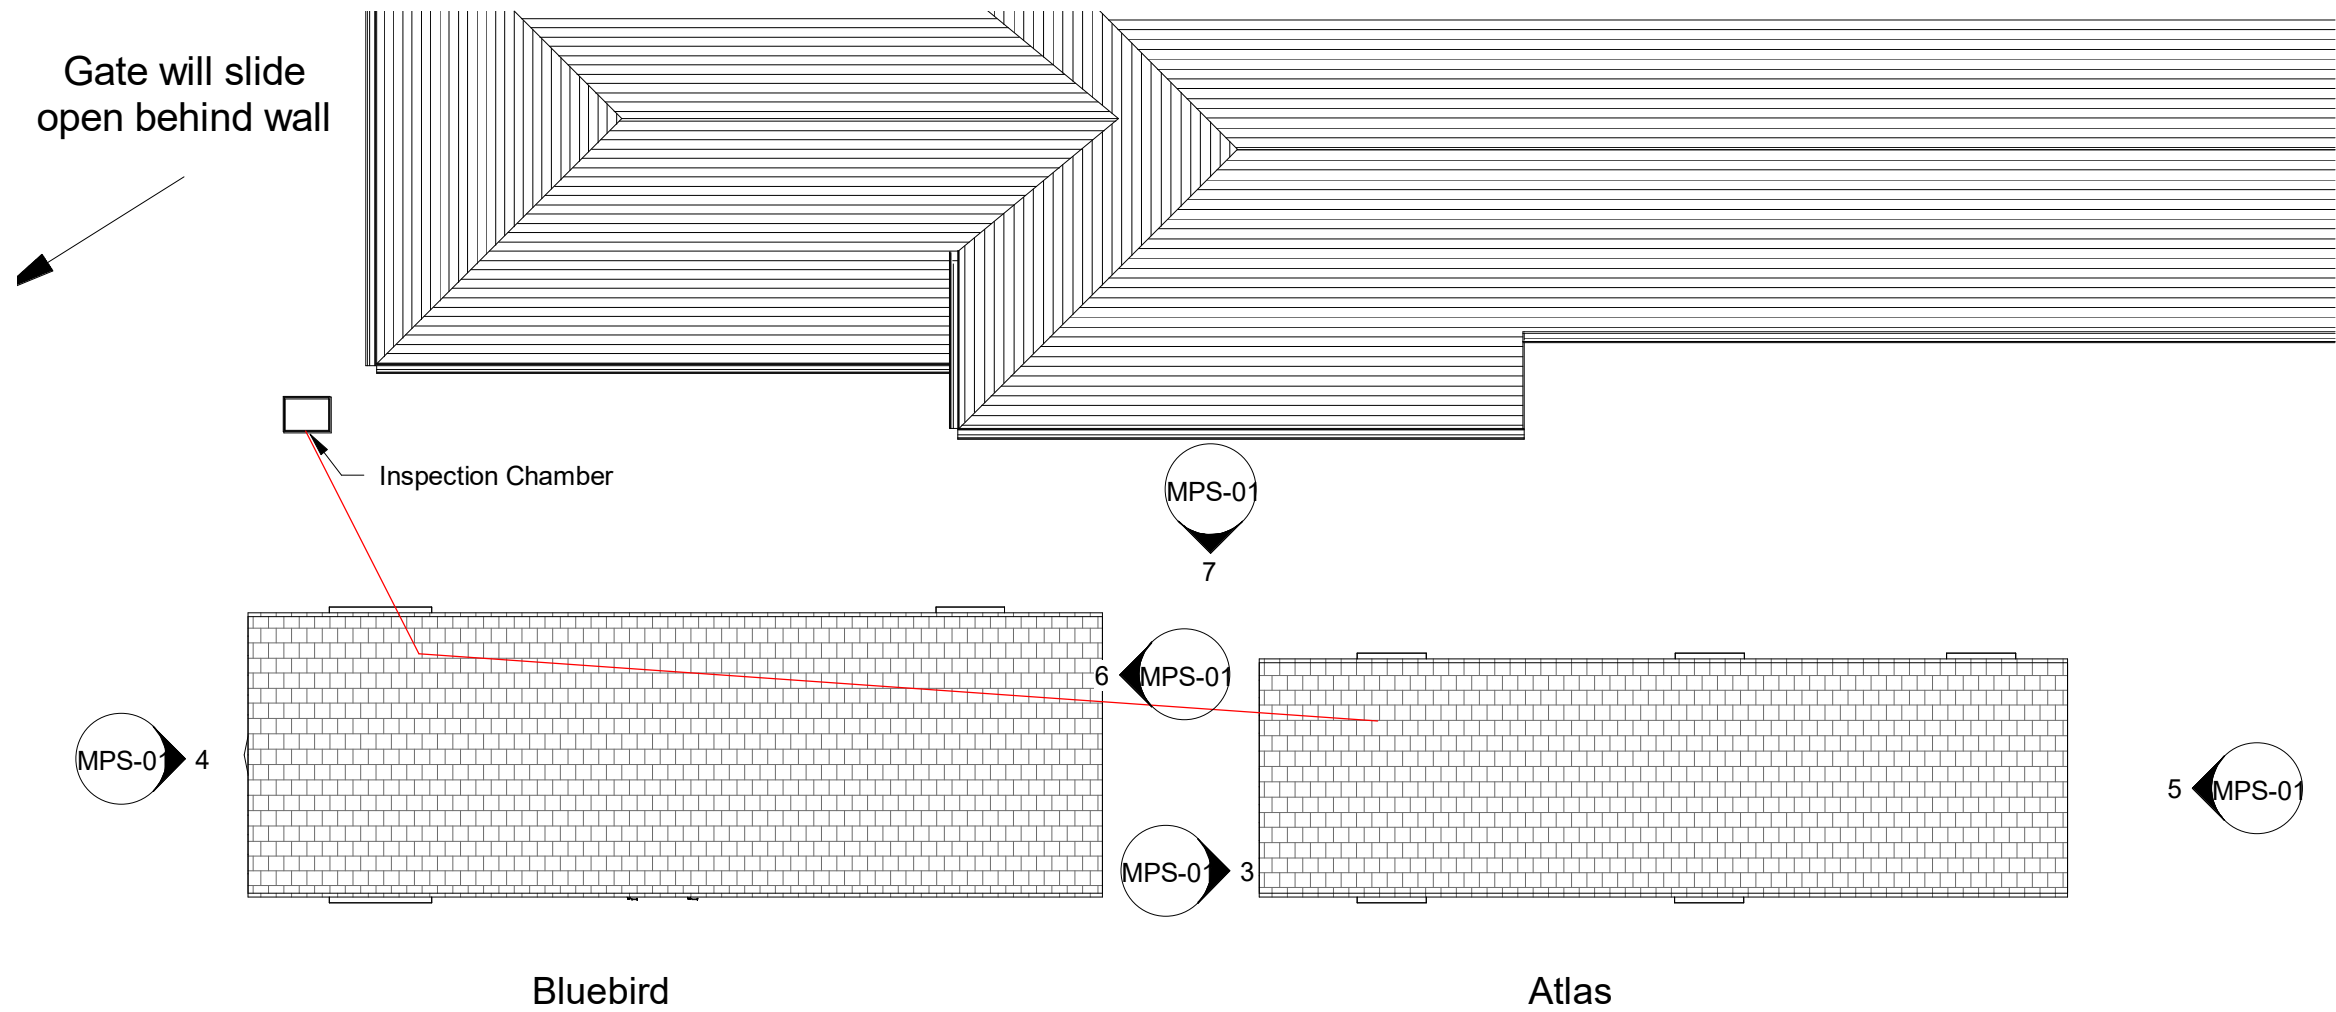

1 Proposed Site Two
1 : 100

INDIGO DESIGN (Part of 3dcadwales Ltd) 5 Ashlea Drive, Merthyr Tydfil, CF47 0NY Tele 01685 385746 Mob - 07940913216 Email: philip@3dcadwales.co.uk		
This Drawing is Copyright, Dimensions to be checked on site and not scaled from this drawing		
PURPOSE OF ISSUE Planning Approval		DRWAING NUMBER MSP-04
PROJECT Temporary siting of two caravans		
SHEET Proposed Site Plan Two		
Address The Former Old Mount Pleasant School, Merthyr Vale, Merthyr Tydfil, CF48 4TD		
Checked by JH	Drawn by PH	Scale (@ A3) 1 : 100
Rev No	Description	Date
A	Issue	12/06/2022
B	Inspection Chamber shown	04/07/2022