




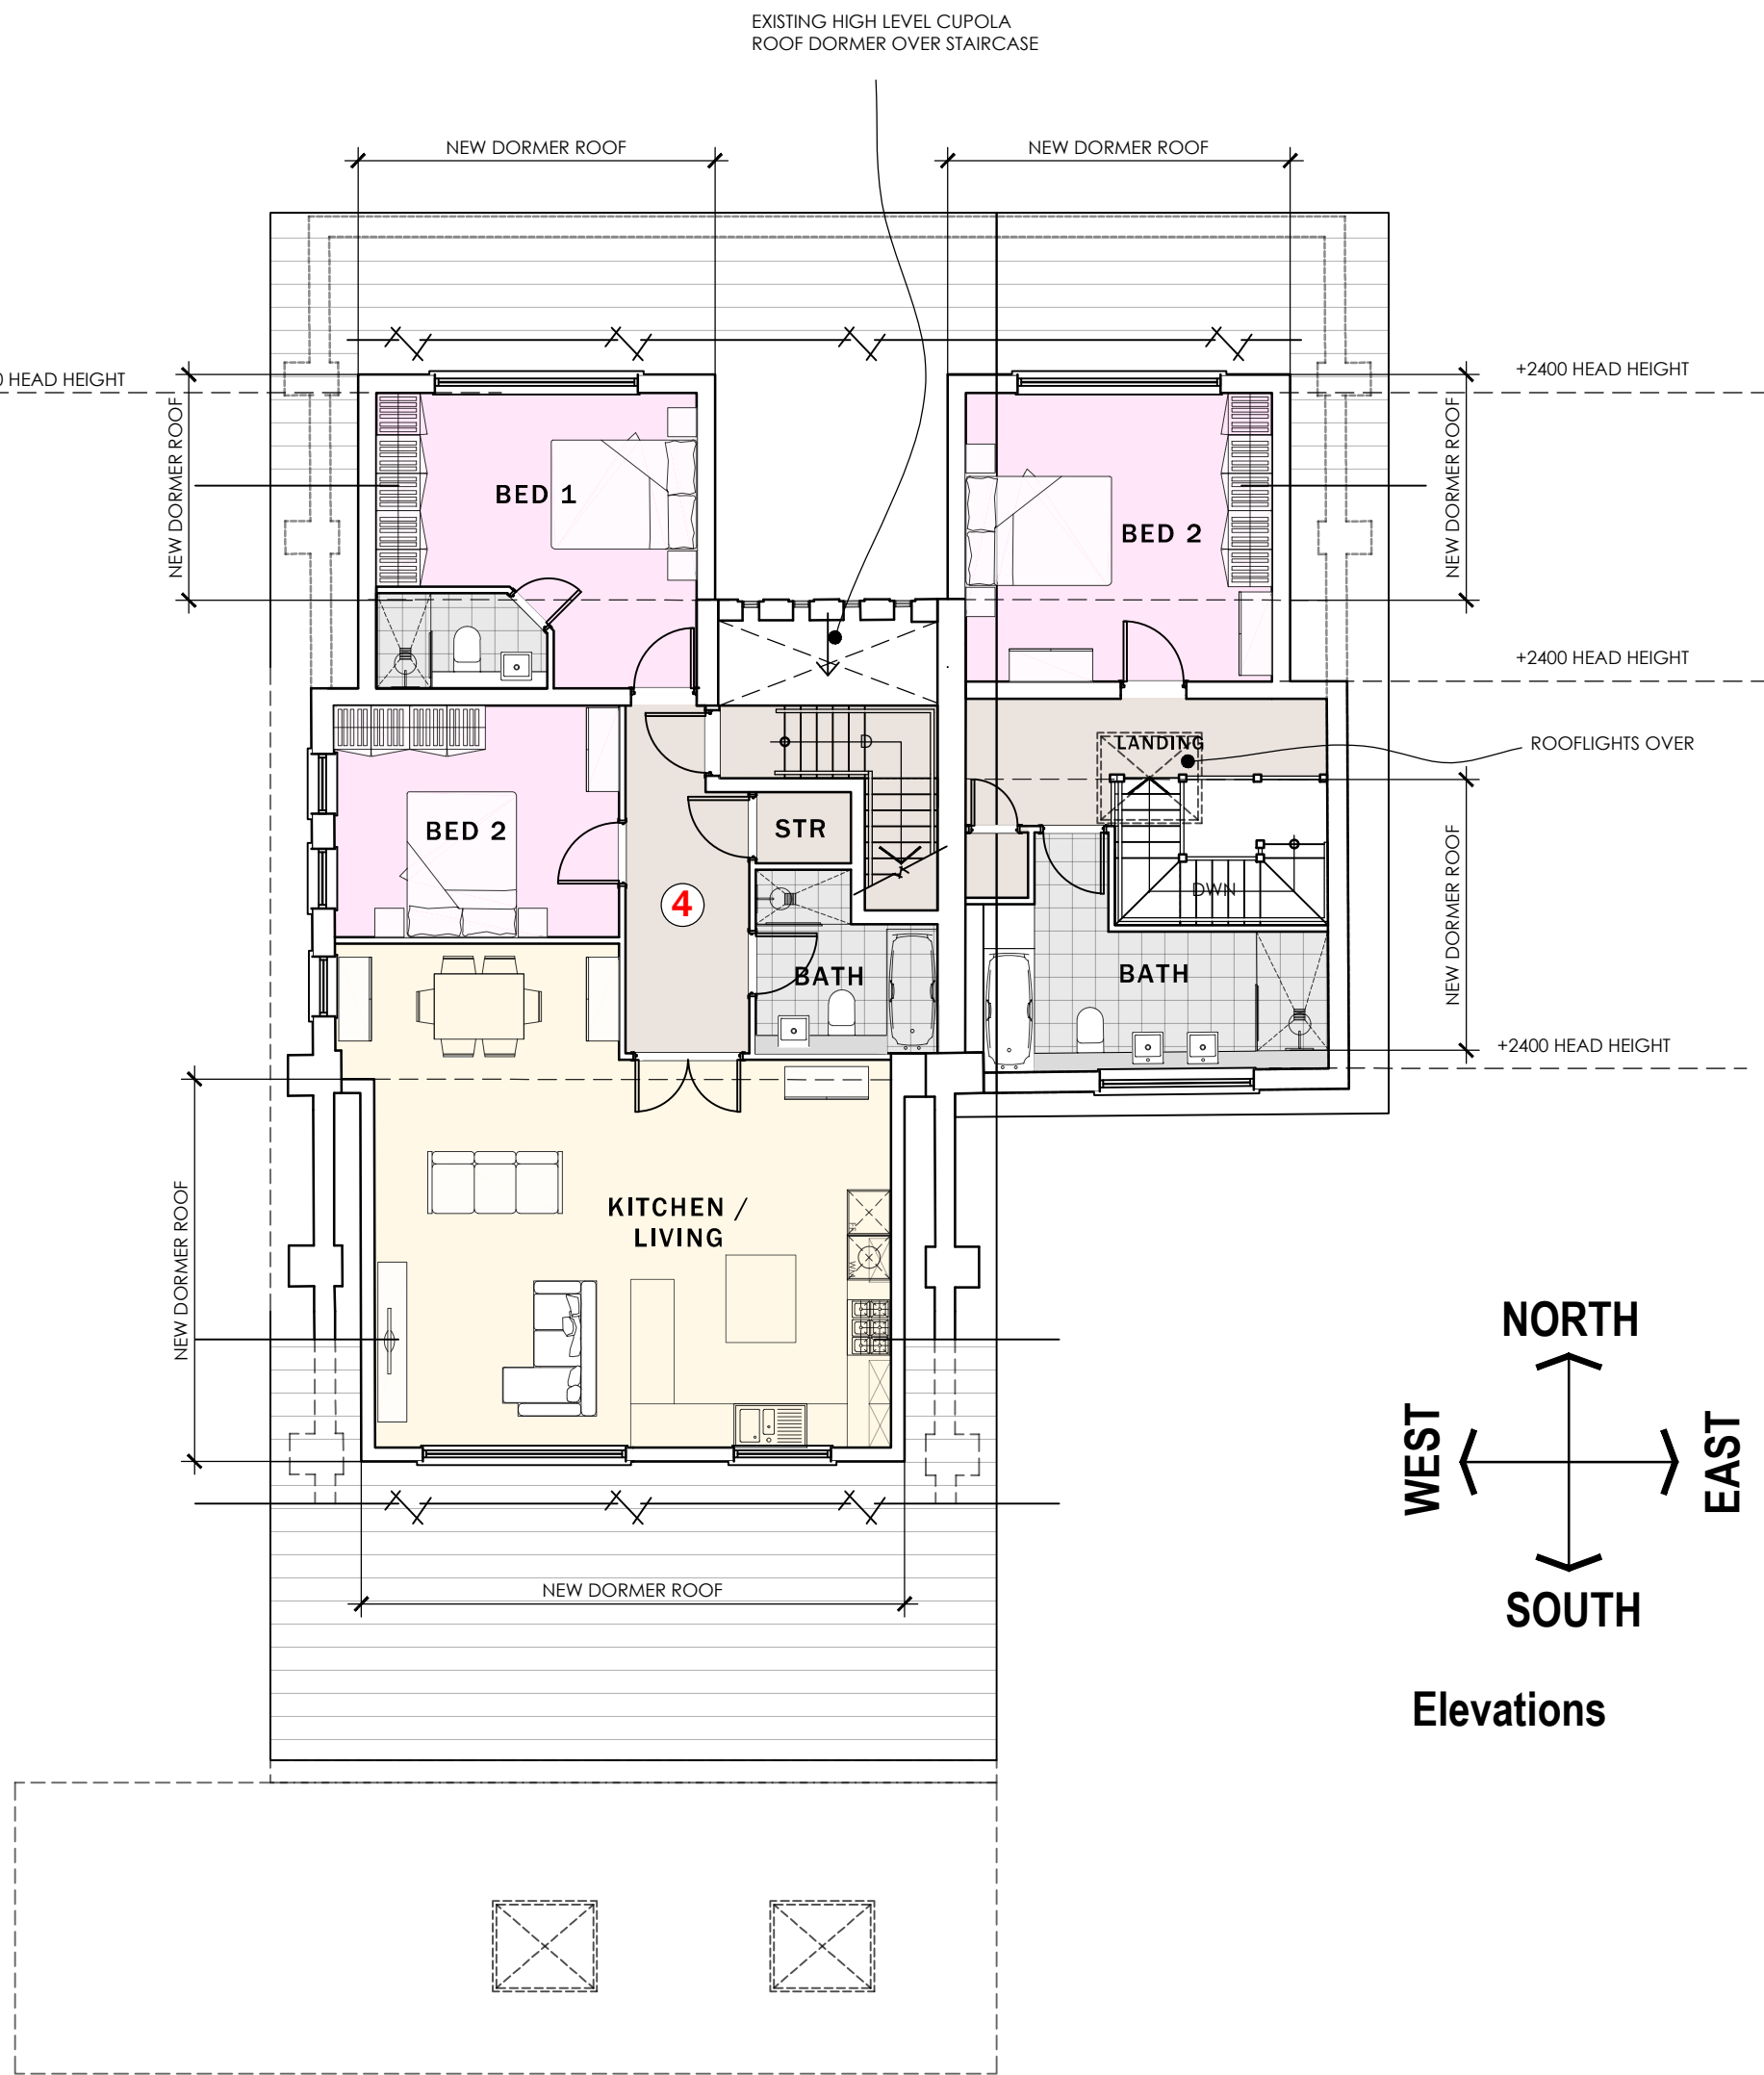

ROOF VOID PLAN

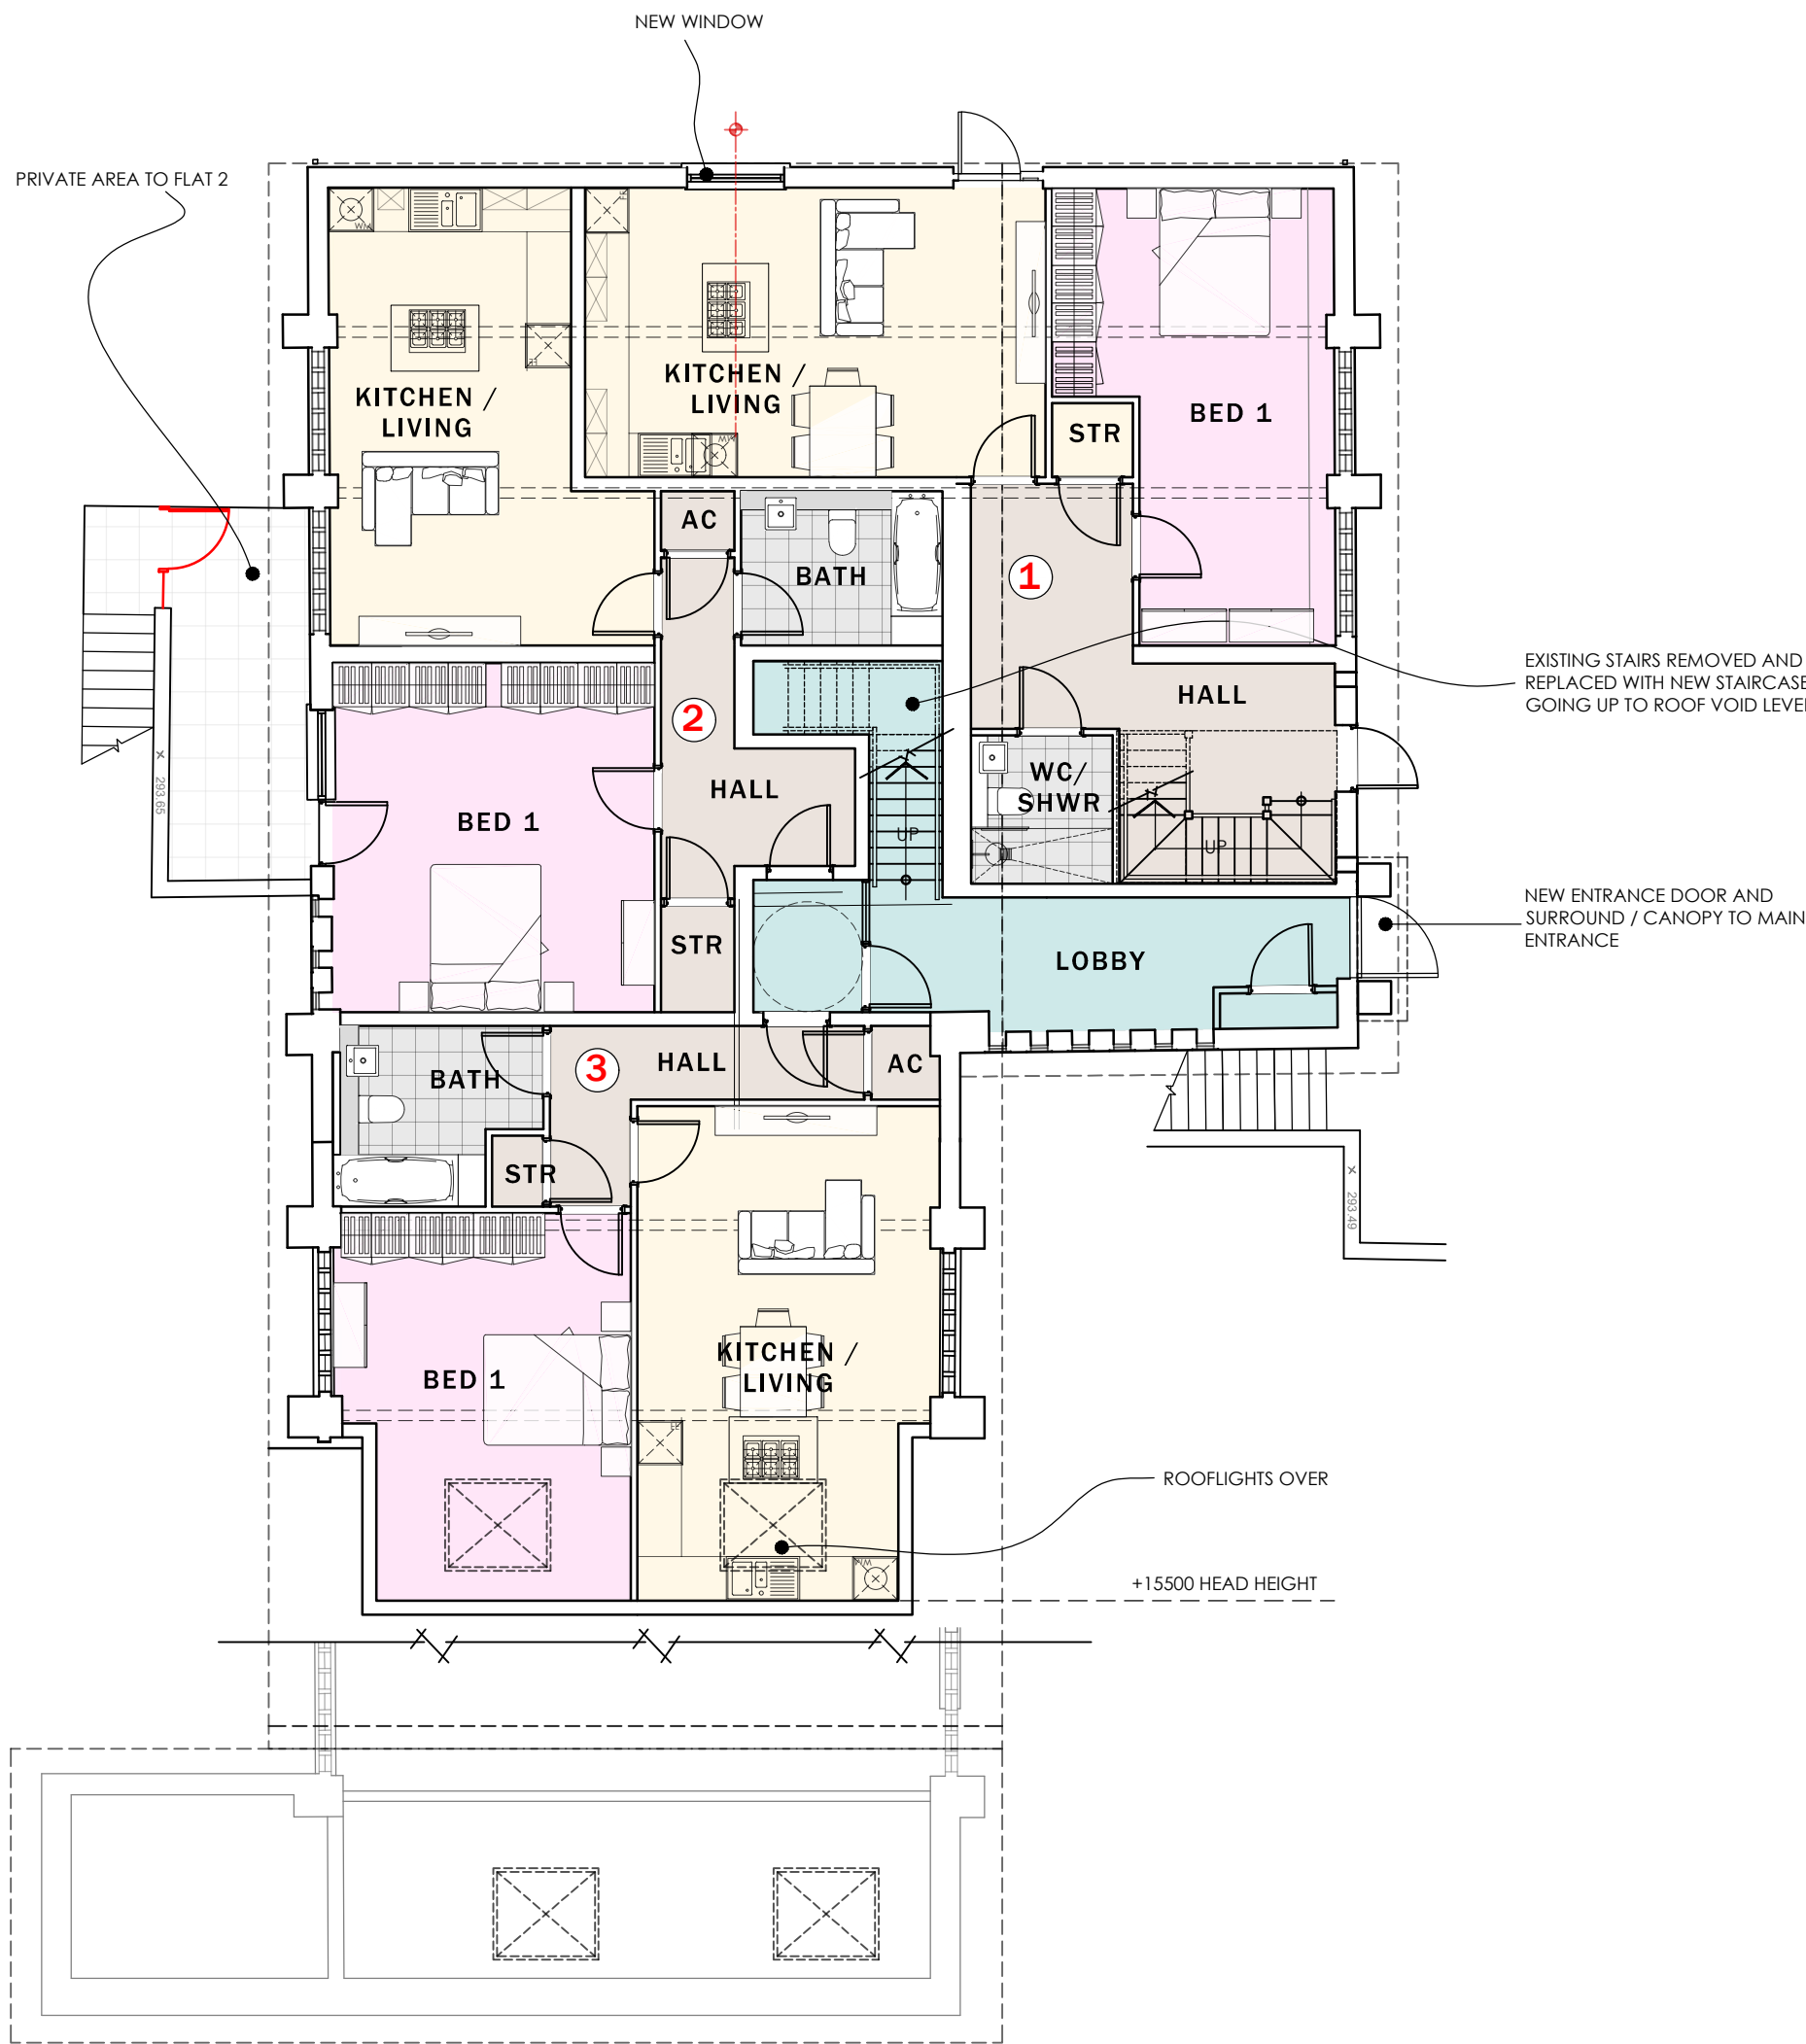

GROUND PLAN

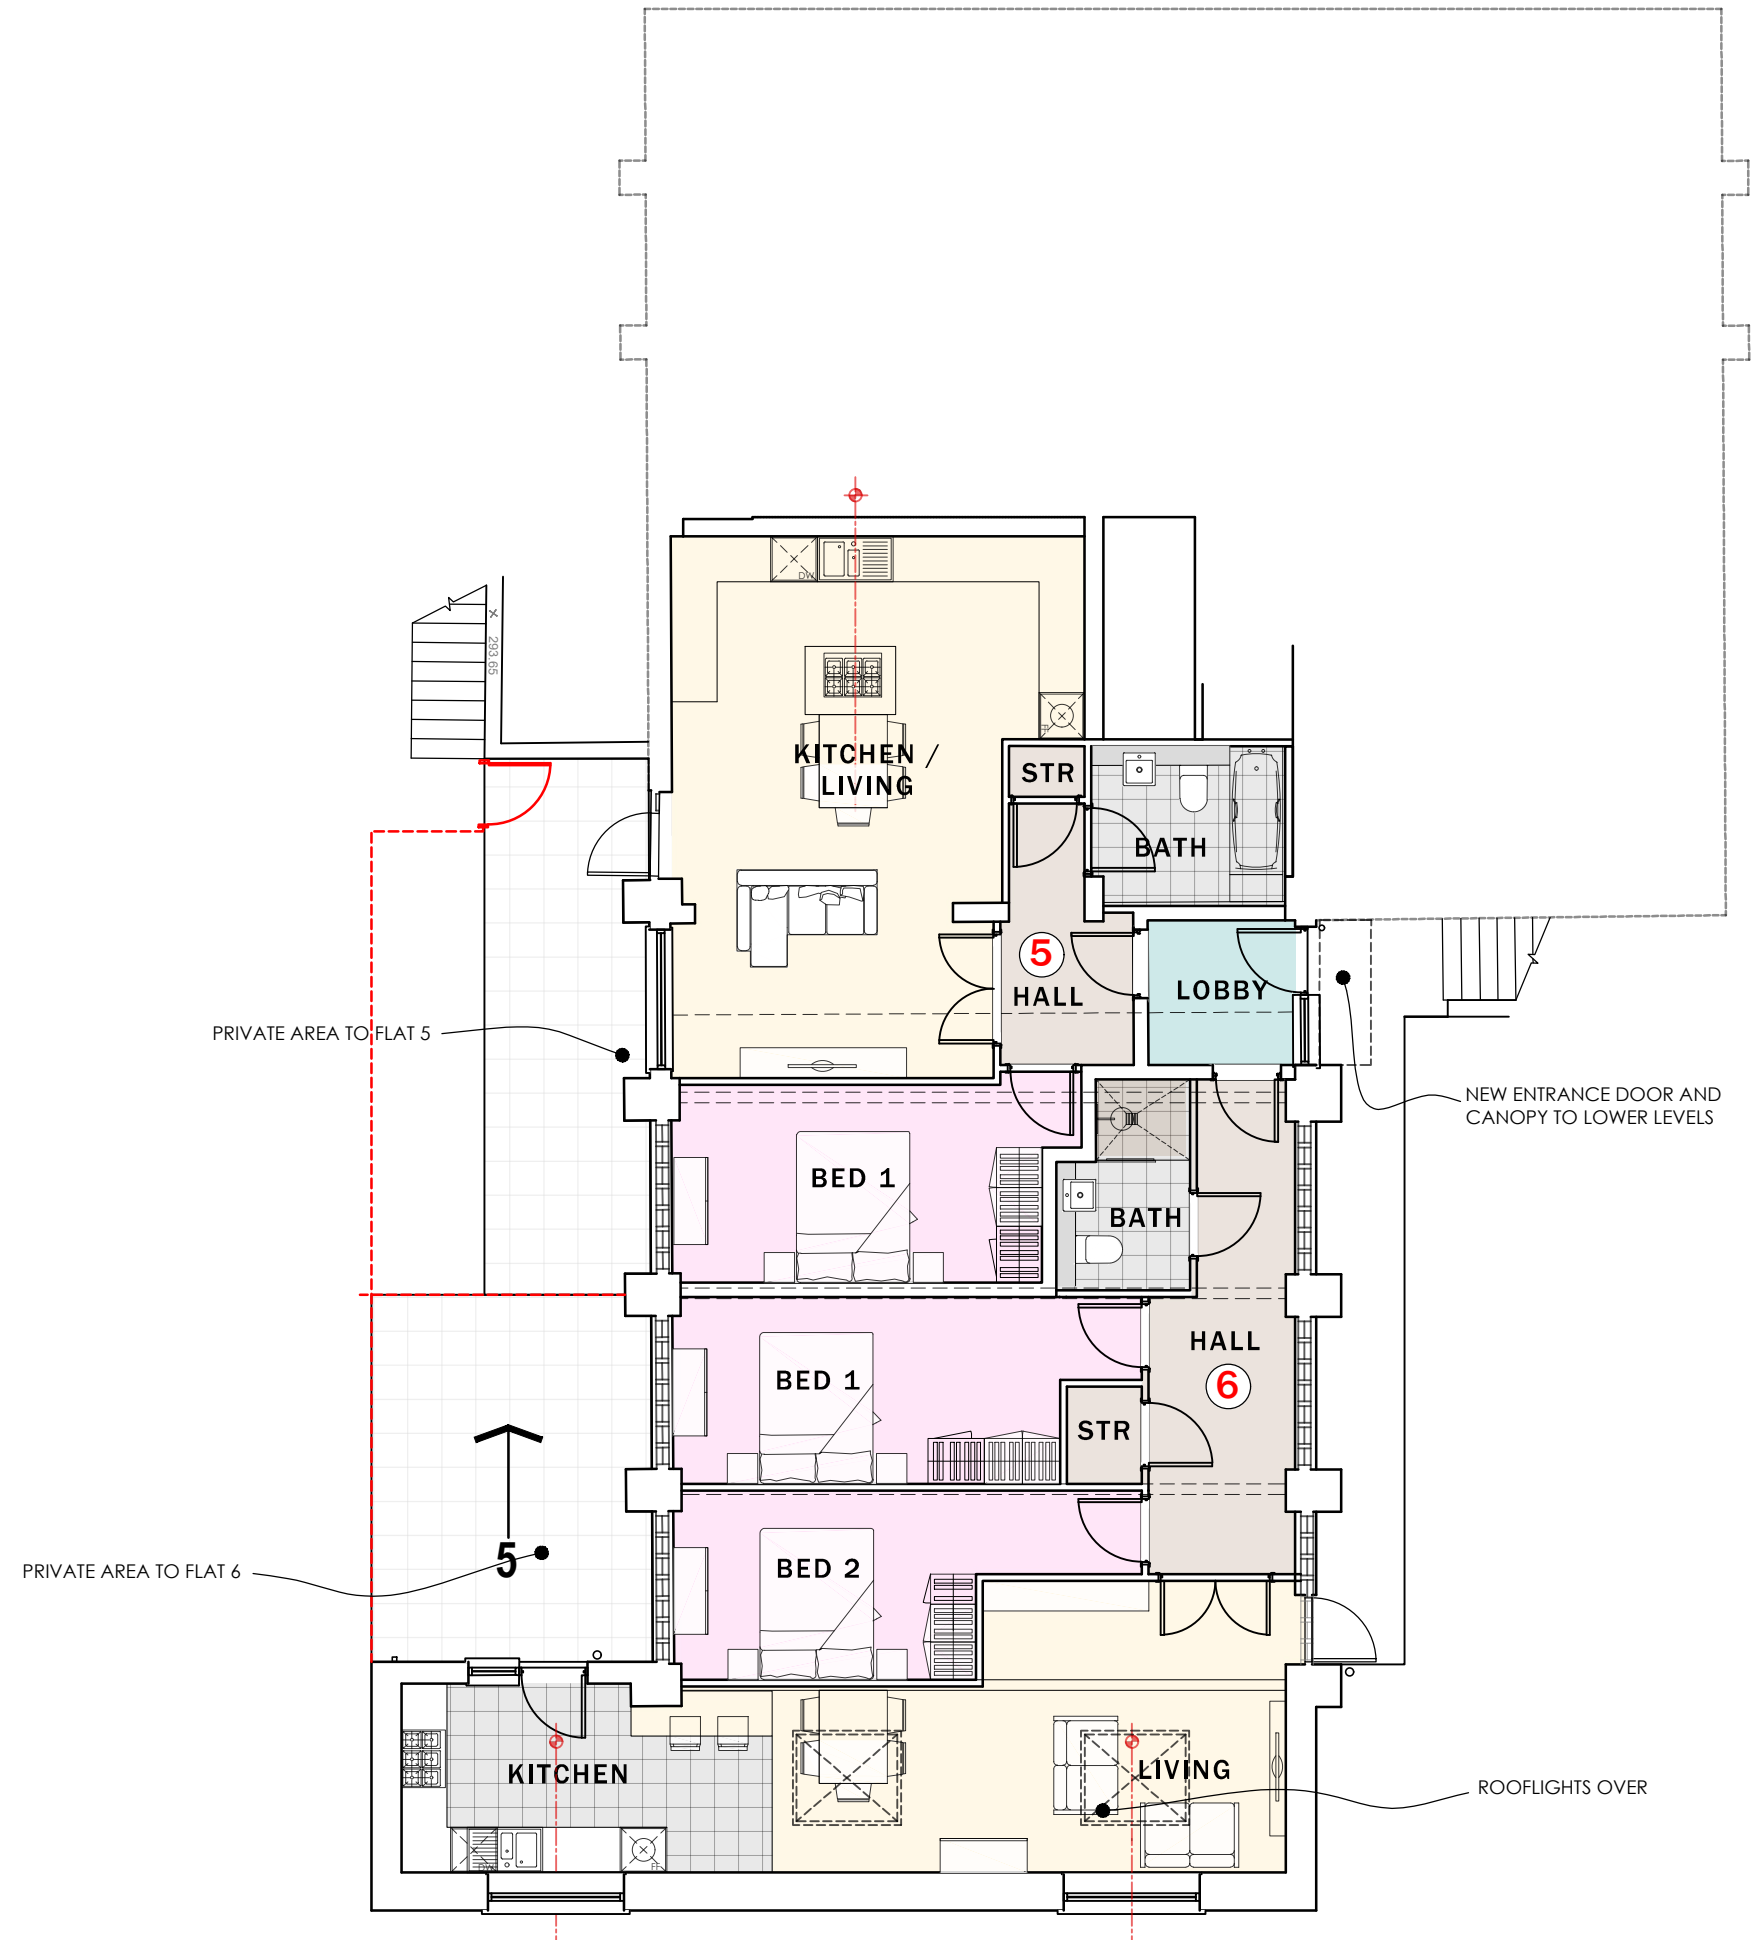


LOWER GROUND PLAN

PLOT SCHEDULE

| PLOT NO.    | DWELLING TYPE      | IGA (M²) | IGA (FT²) |
|-------------|--------------------|----------|-----------|
| 1           | 3 PERSON 2 BEDROOM | 111      | 1195      |
| 2           | 2 PERSON 1 BEDROOM | 60       | 645       |
| 3           | 2 PERSON 1 BEDROOM | 60       | 645       |
| 4           | 3 PERSON 2 BEDROOM | 91       | 979       |
| 5           | 2 PERSON 1 BEDROOM | 59       | 635       |
| 6           | 3 PERSON 2 BEDROOM | 78       | 840       |
| TOTAL AREAS |                    | 459      | 4940      |

PROPOSED FLOOR PLANS

 

Drawing Purpose  
FEASIBILITY

| Client                 | Drawing No           | Scale     | Revision |
|------------------------|----------------------|-----------|----------|
| Mr A Thomas            | LT2116.04.01         | 1:100 @A1 | D        |
| Job Title              | Drawing Title        | Date      | Checked  |
| Wesley Chapel, Dowlais | Proposed Floor Plans | Oct 21    | KWL      |

| Revisions |                                                                     |
|-----------|---------------------------------------------------------------------|
| REV.A     | Nov/21<br>REVISIONS TO SUIT CLIENT COMMENTS                         |
| REV.B     | Nov/21<br>MAJOR CHANGES TO SUIT ELEVATIONS                          |
| REV.C     | April 22<br>MINOR CHANGES TO SUIT PRE-PLANNING APPLICATION COMMENTS |
| REV.D     | April 22<br>ELEVATION TITLE UPDATED TO INCLUDE COMPASS ANNOTATION   |

Do not scale from this drawing.  
The users of this drawing shall check all dimensions & report all errors and omissions to LeTrucco Design.  
This drawing is copyright. It must not be copied, used or disclosed to third parties without prior permission of LeTrucco Design.