




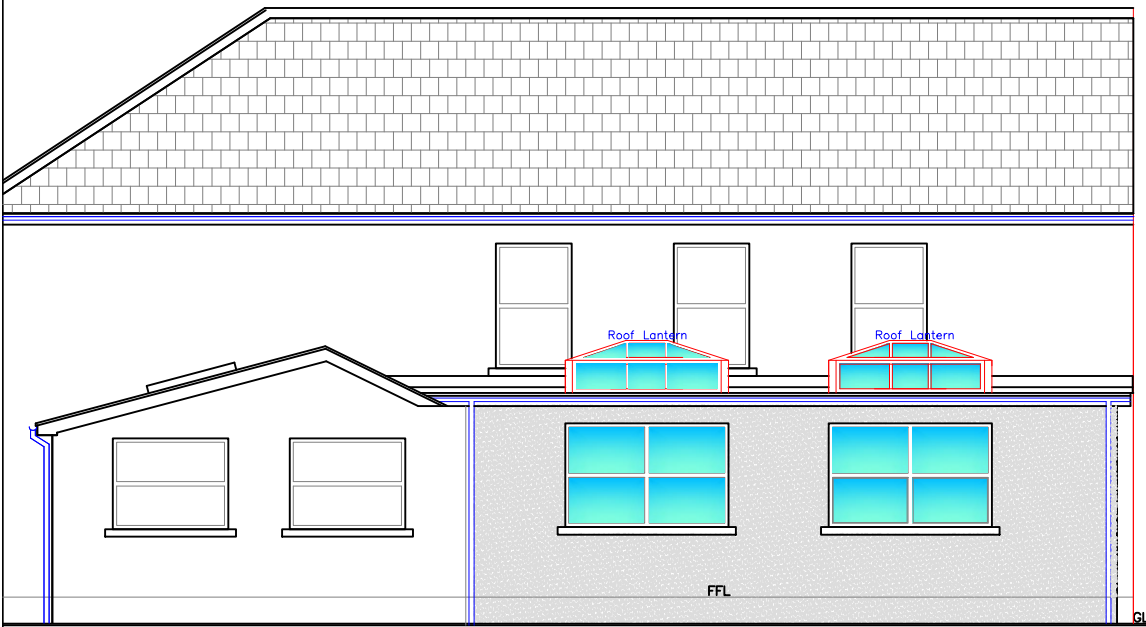


Proposed Side Elevation
1:100

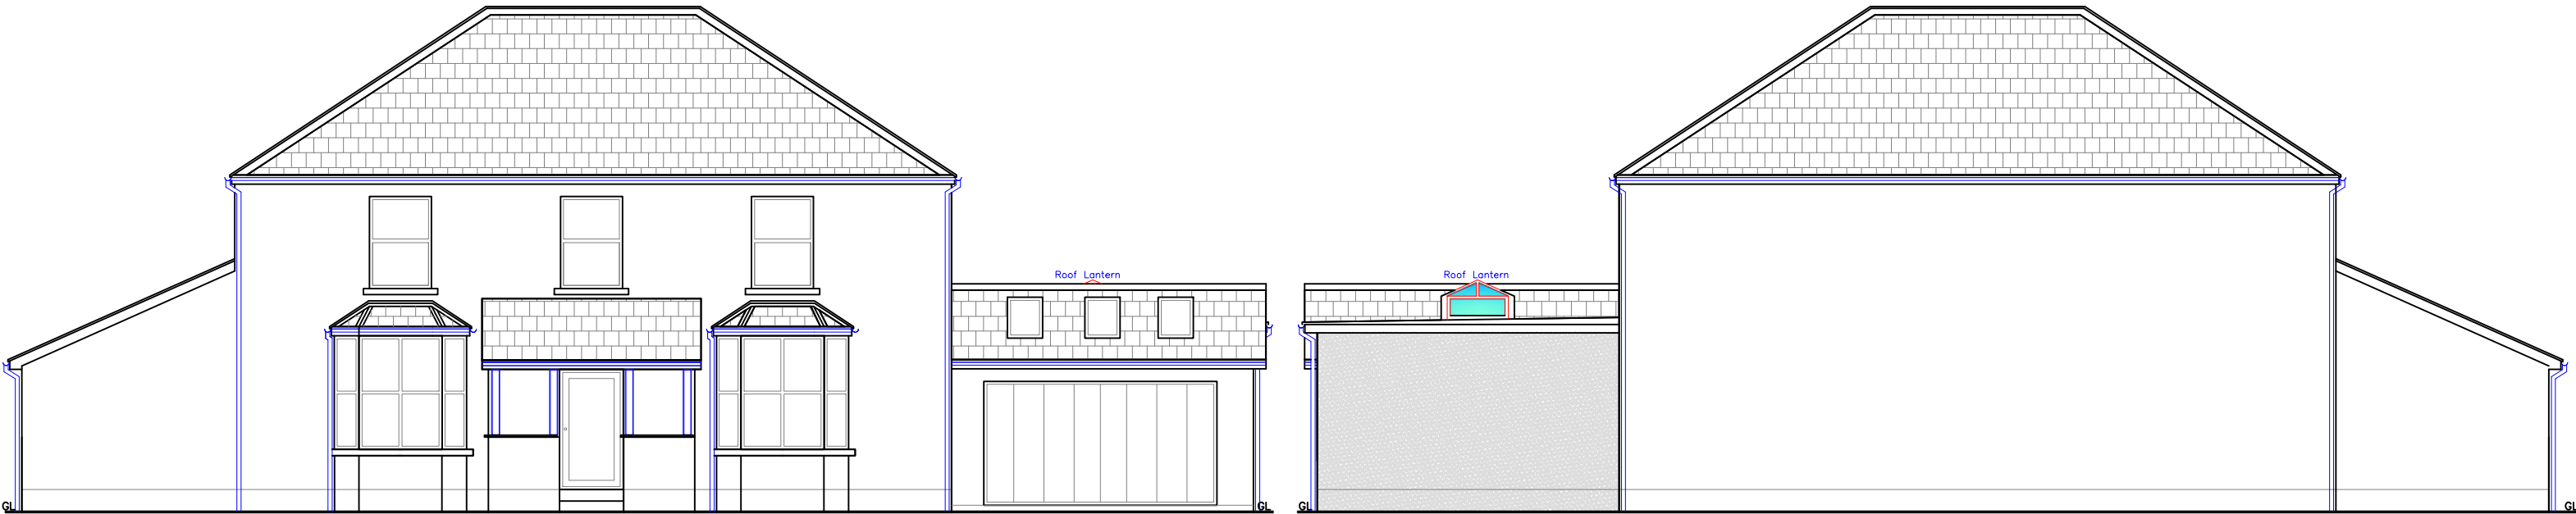


Proposed Front Elevation
1:100

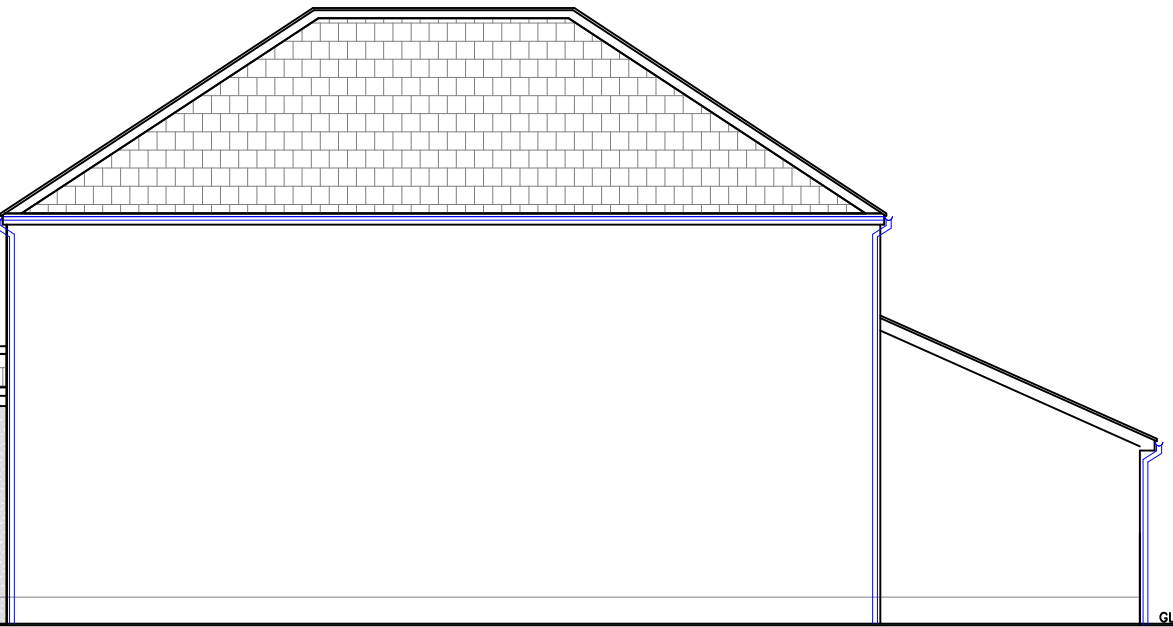


Proposed Rear Elevation
1:100

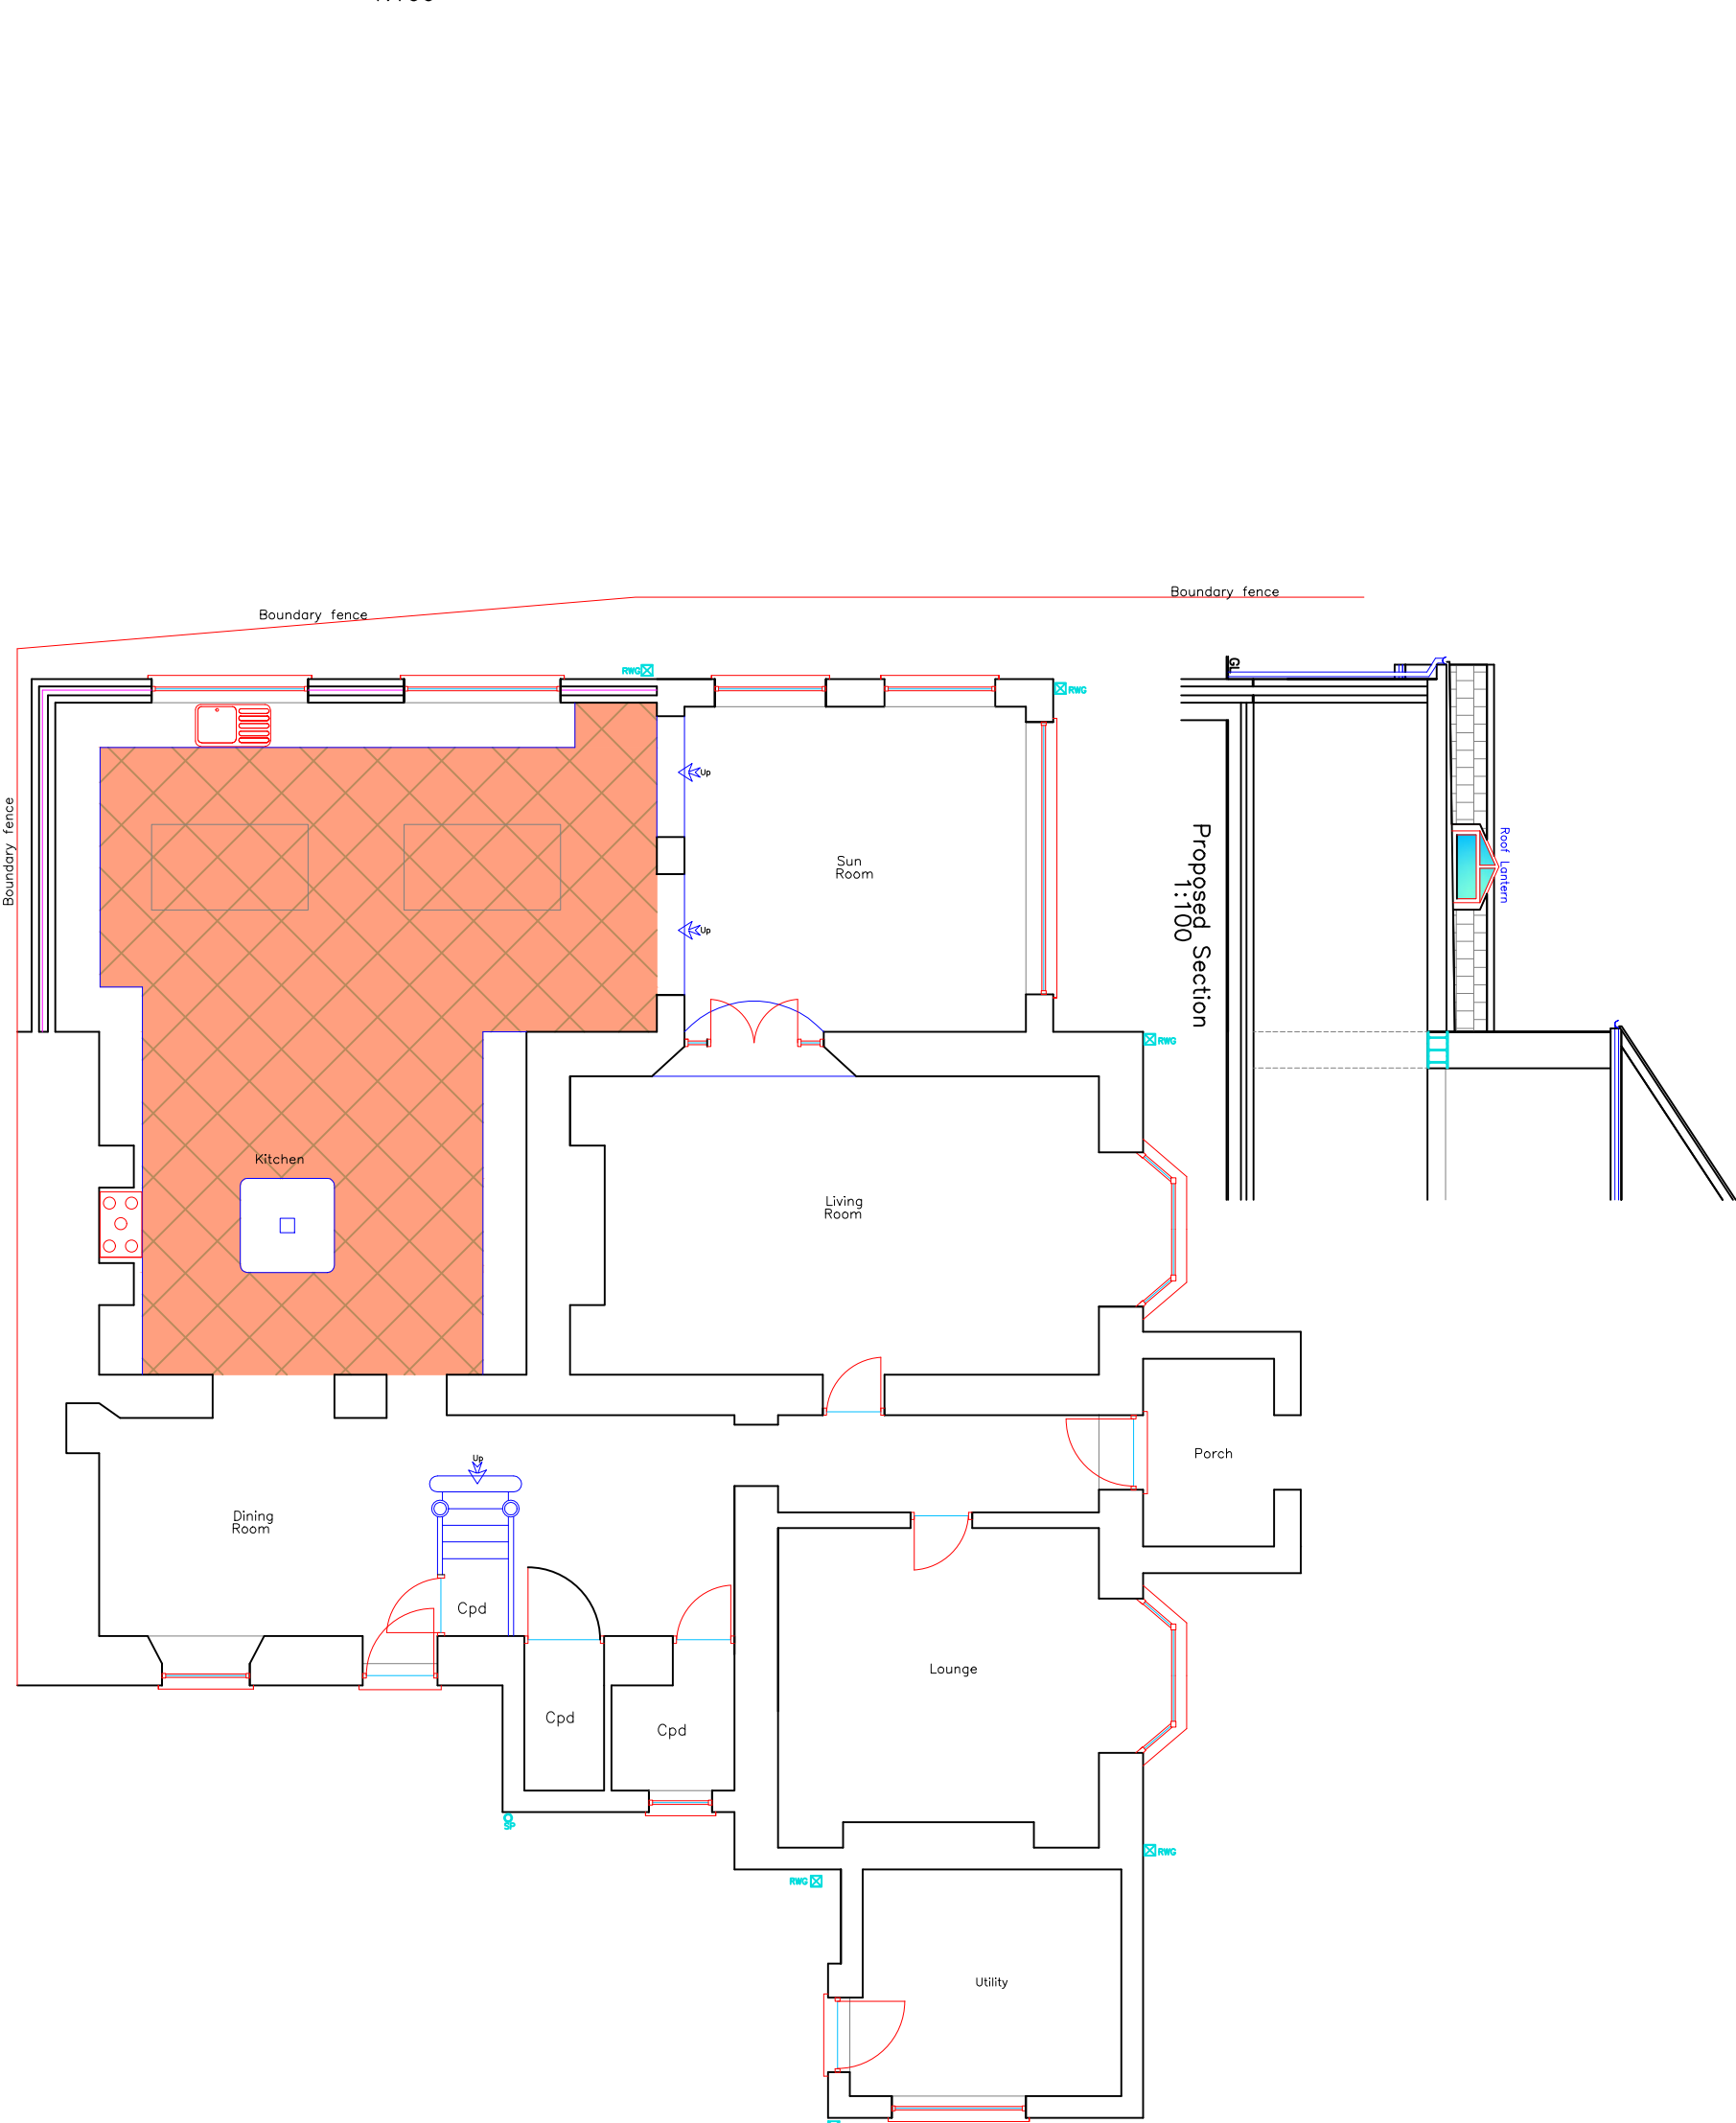

Proposed Ground Floor Plan
1:100

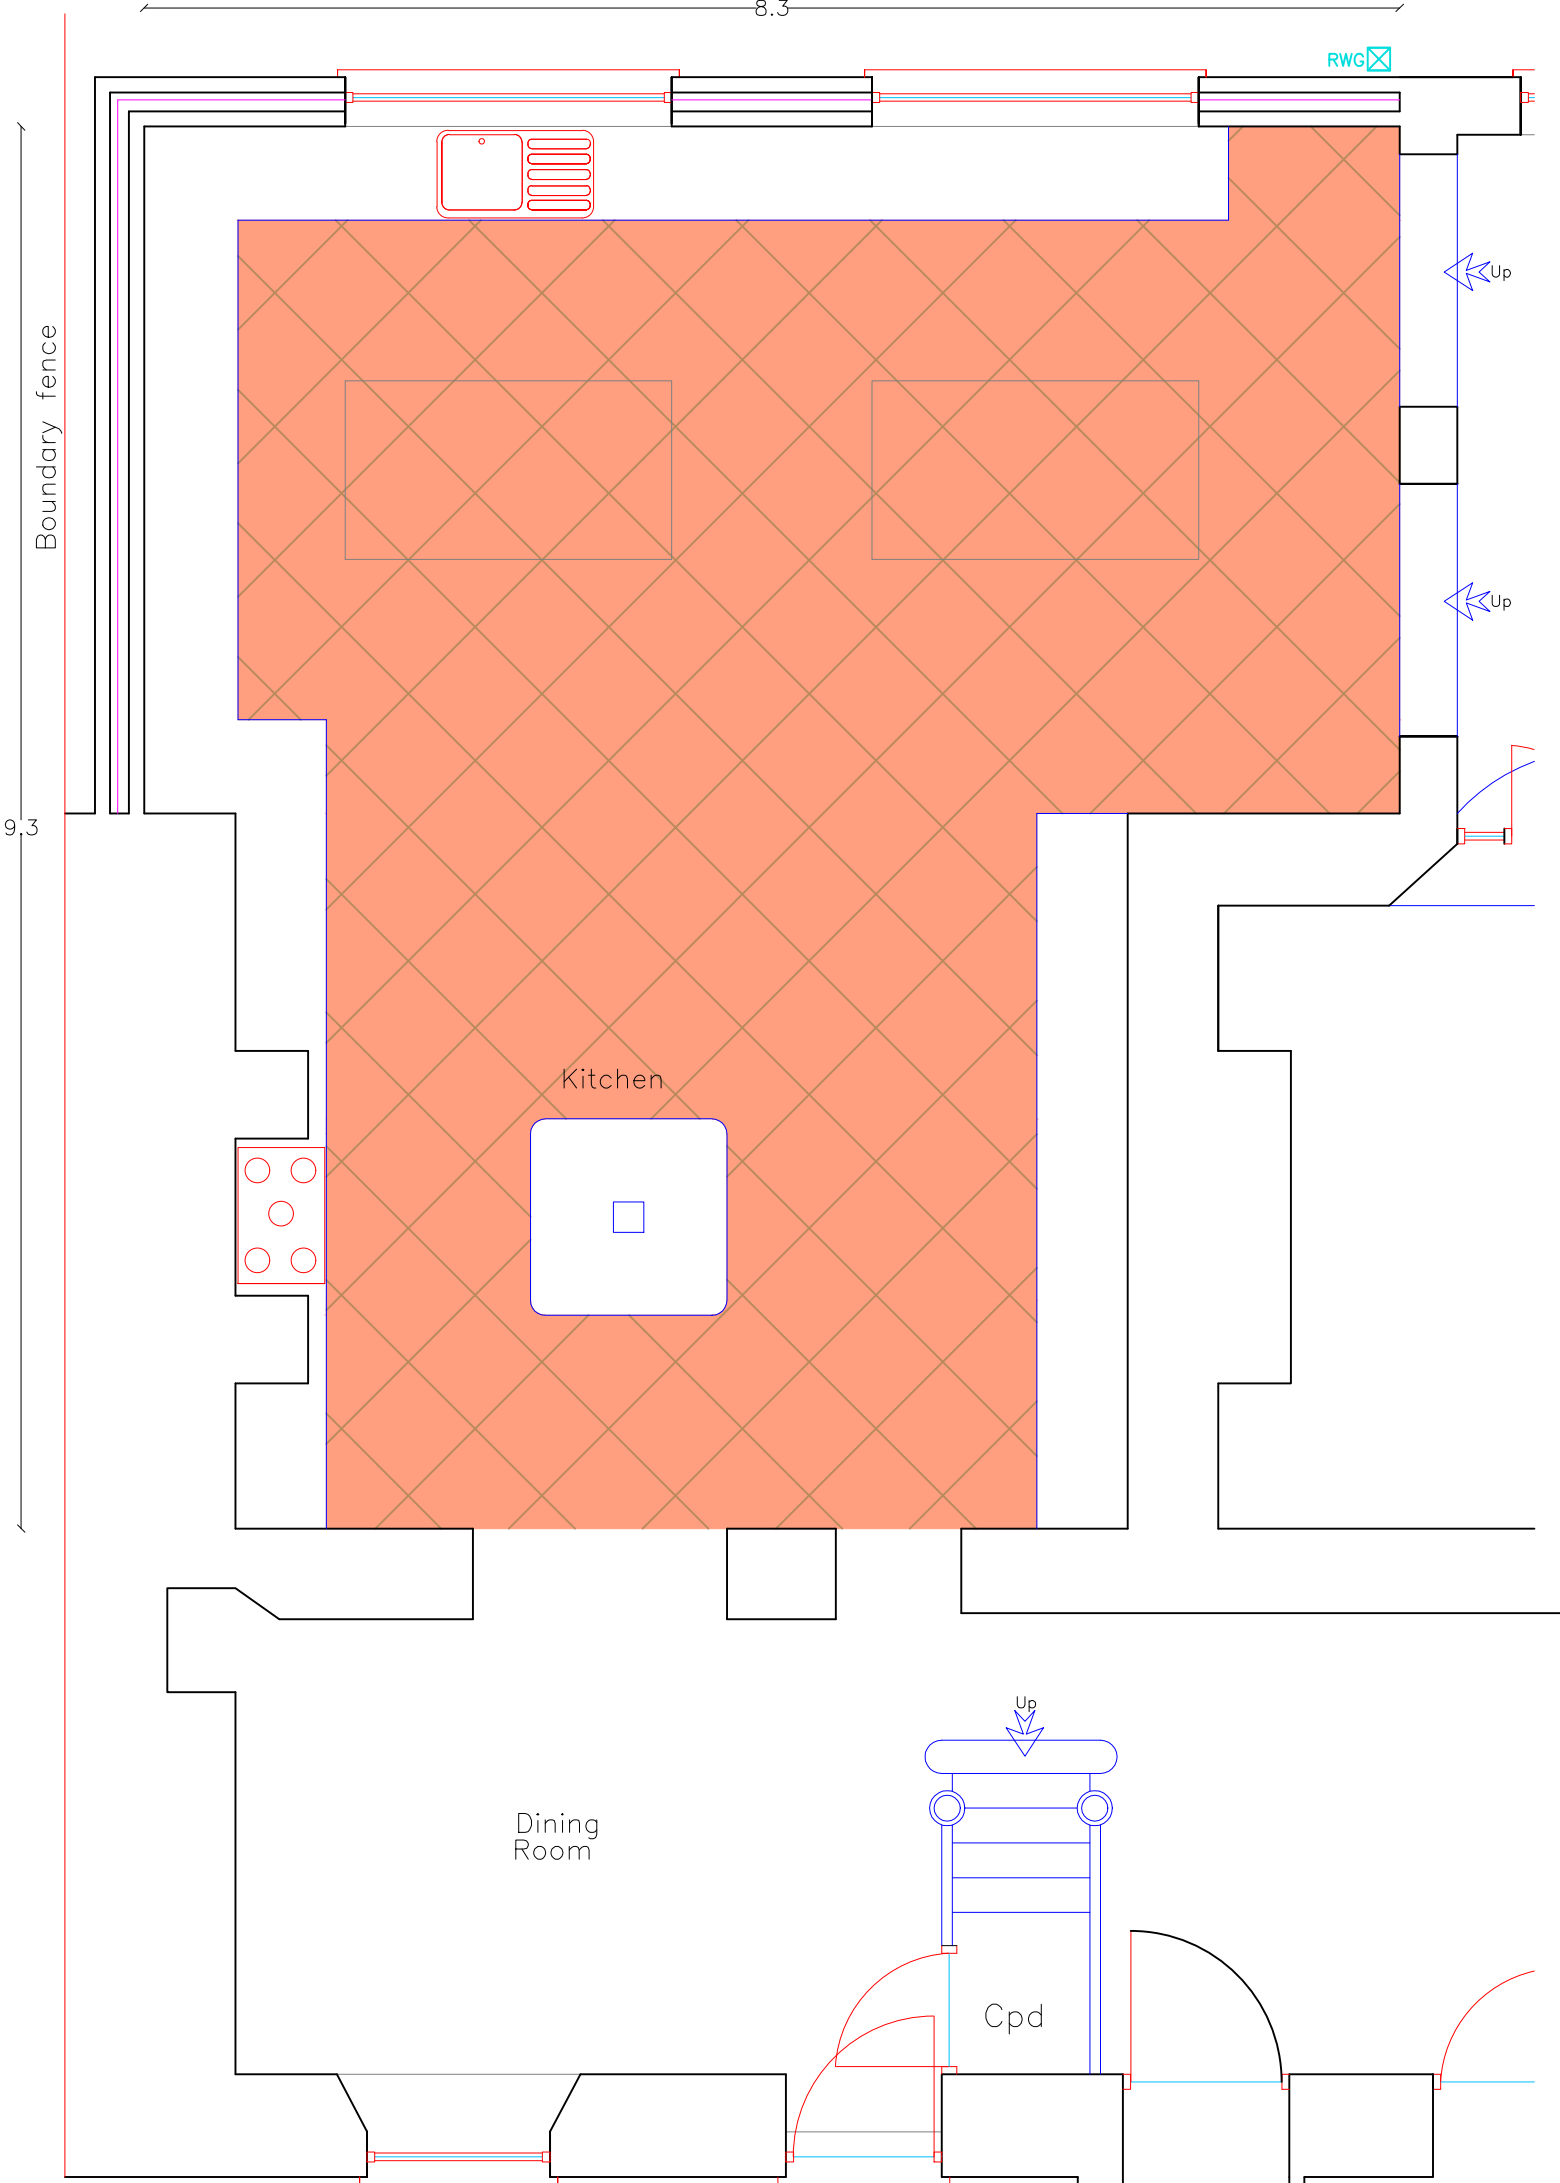

Proposed Partial Ground Floor Plan
1:50

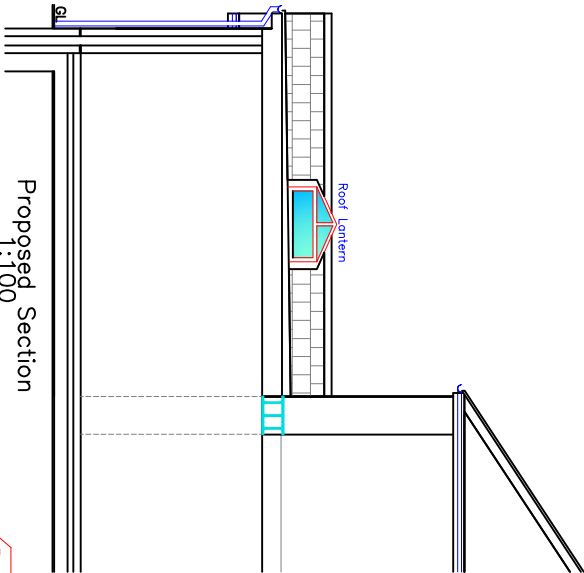

Proposed Section
1:100

N.B.
All dimensions, levels, roof pitches
and existing drainage runs to be checked
on site by contractor

N.B.
Notice needs to be served regarding
THE PARTY WALL ACT i.e.
Excavation of adjacent founds
Oversailing of RW goods
Foundation encroachment

Finishes

Roof:	Slate matching existing
External walls:	Rough cast/Natural wood matching existing
Windows/Doors:	Natural wood matching existing
Fascia/RWG's:	Grey uPVC matching existing
Surfaces:	Concrete patio slabs

		
Utopia Design Architectural Services		
Building Planning Application Support Paul Thomas: BSc (Hons) Tel: 01685 559230. Mob: 07908 725065 Issued Only for Purpose Indicated		
Drawing Status: FOR PLANNING PURPOSES ONLY		
Client		
2, Plymouth Houses Mardy Merthyr Tydfil CF47 0UL		
Job		
Proposed Single Storey Rear Extension with Detached Garage		
Drawn by	Date	Scale
PT	Sept.22	1:50, 1:100
Title	Paper	
Proposed Plans, Elevations & Sections		Drwg No PLYM 2 02