



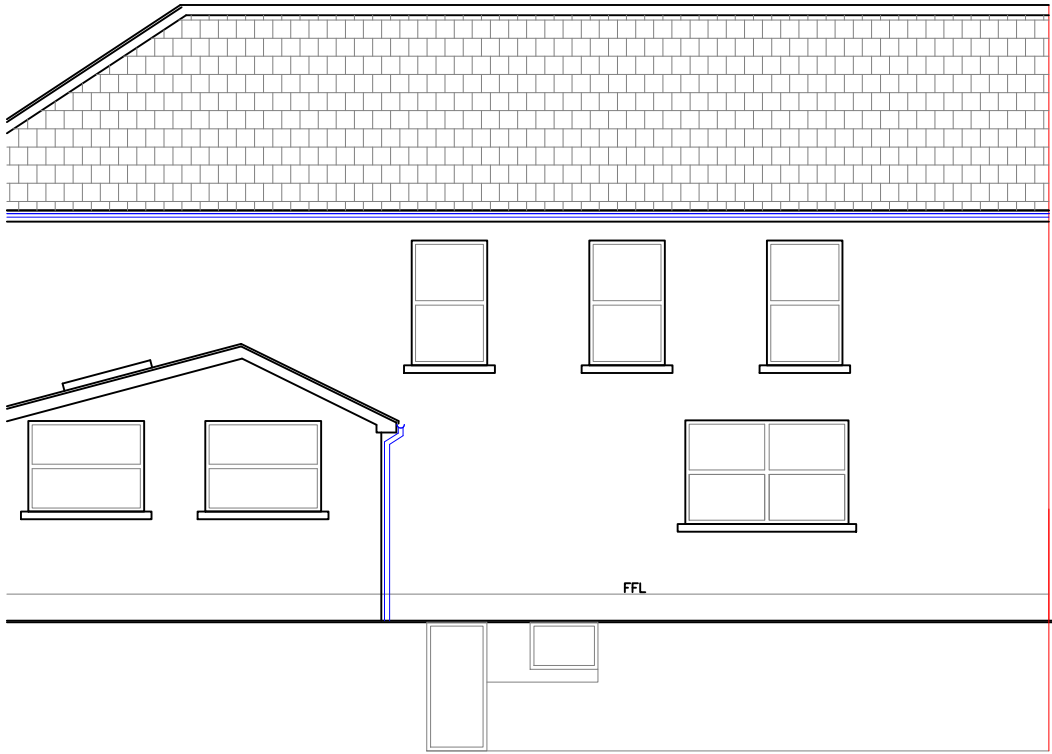


Existing Side Elevation
1:100




Existing Front Elevation
1:100

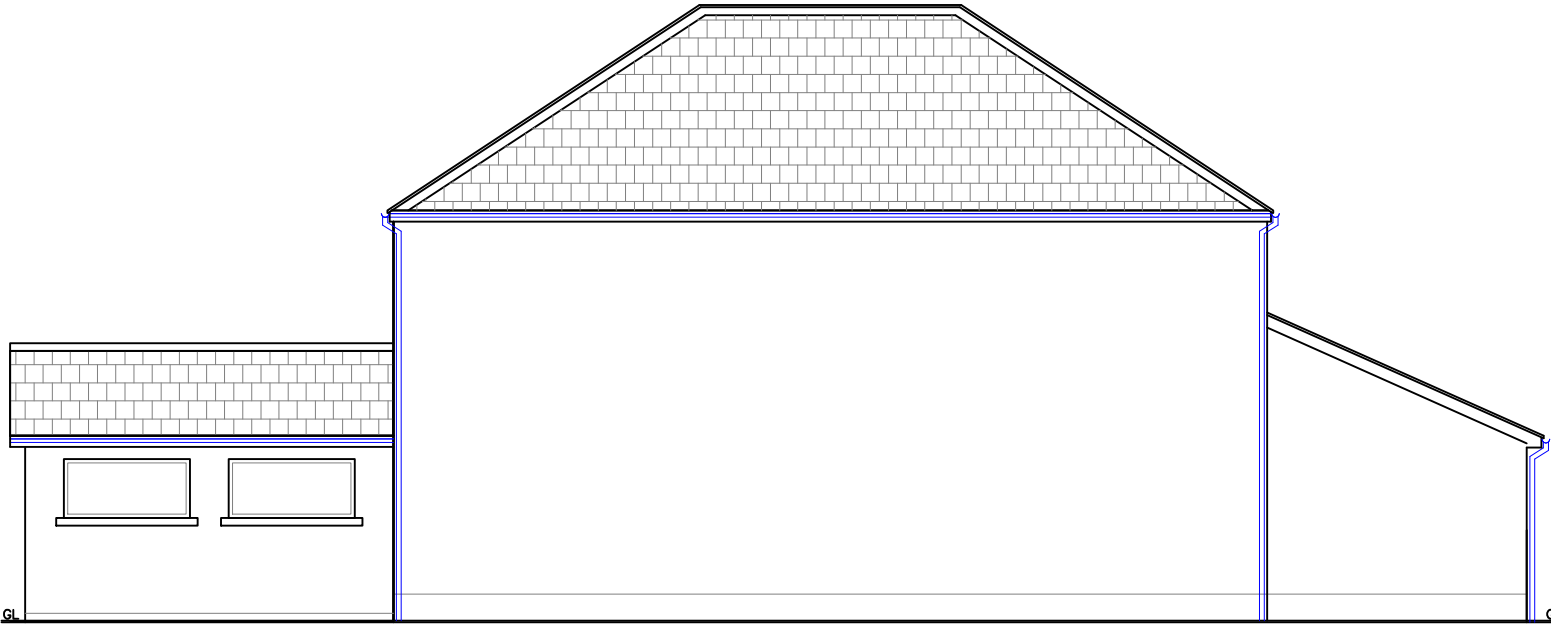

Existing Rear Elevation
1:100

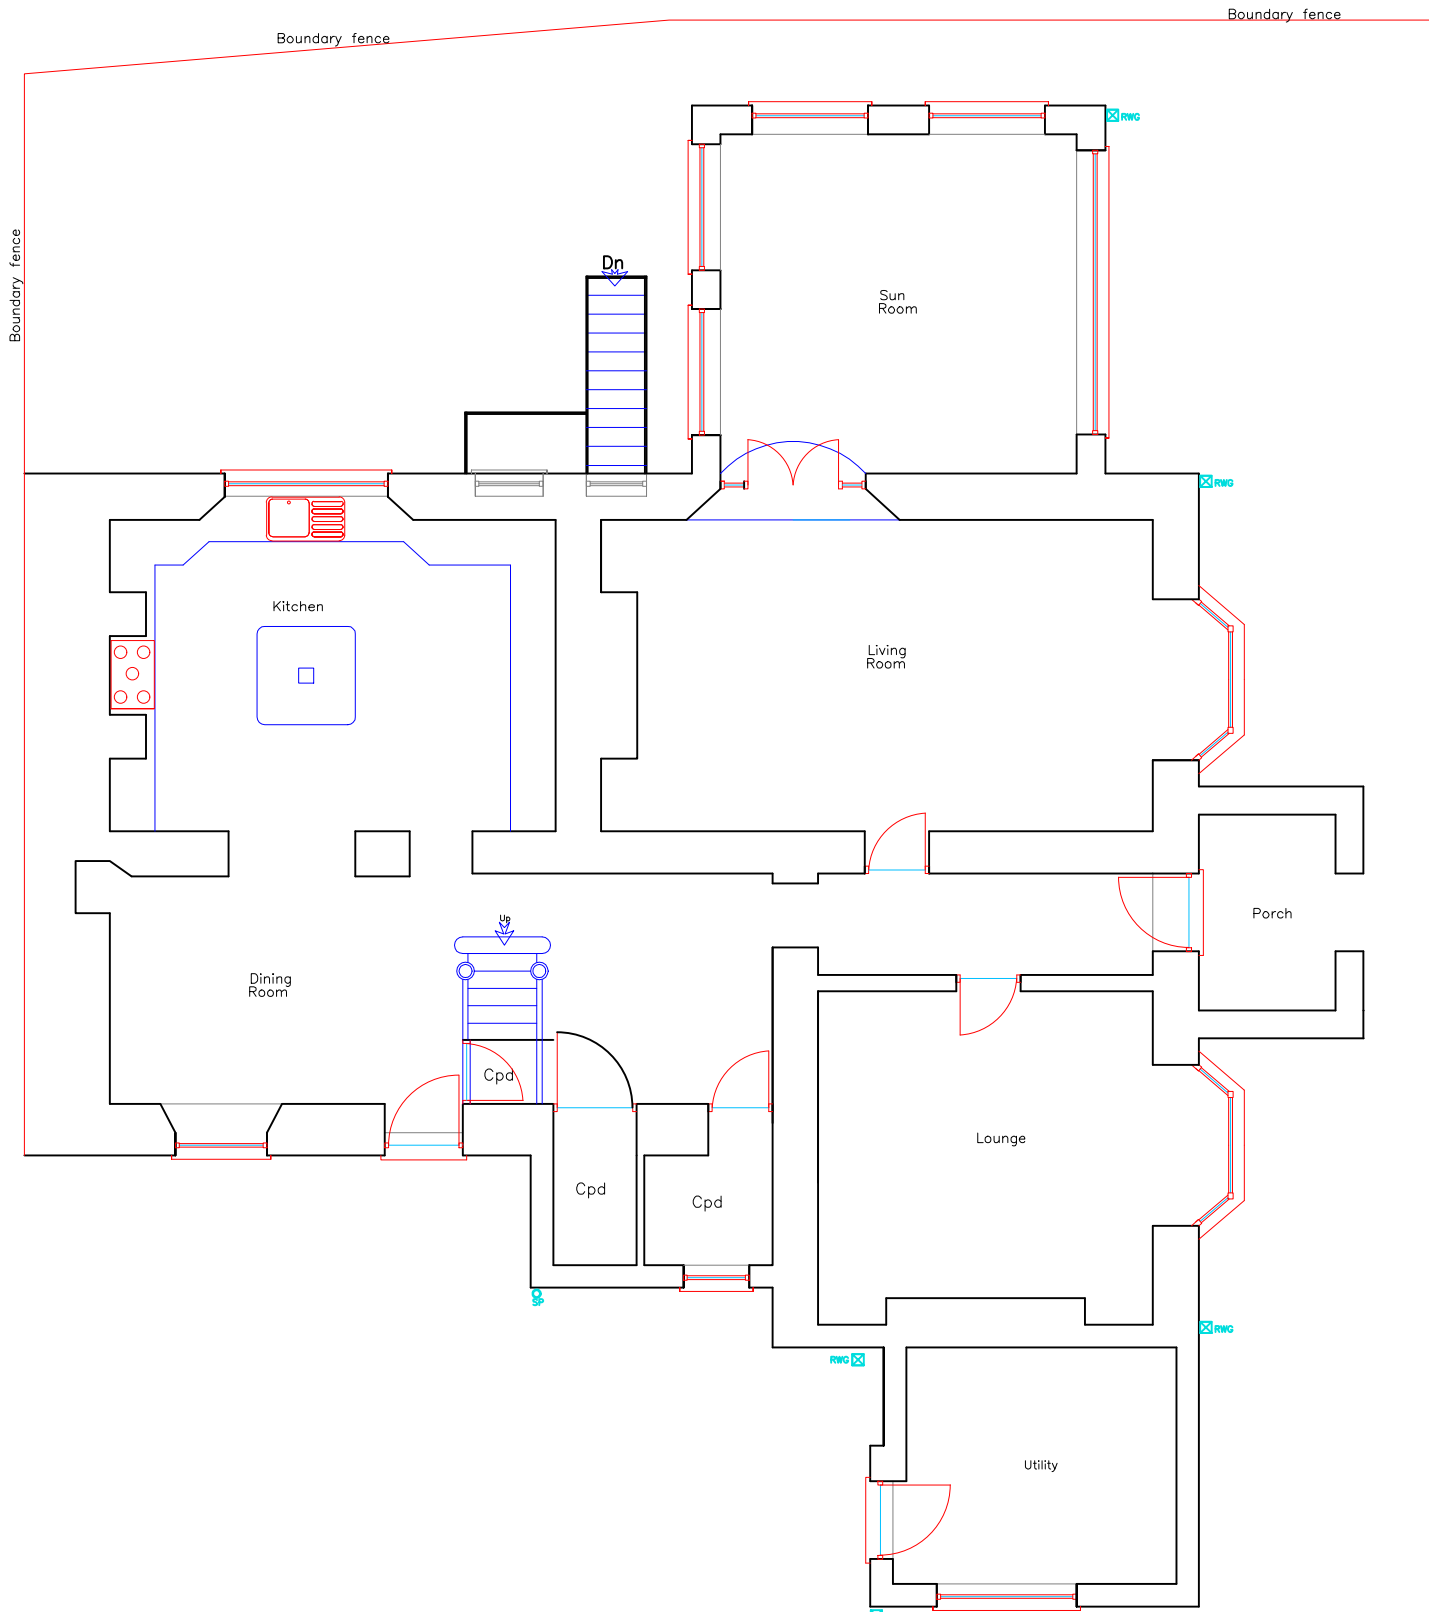

Existing Ground Floor Plan
1:100

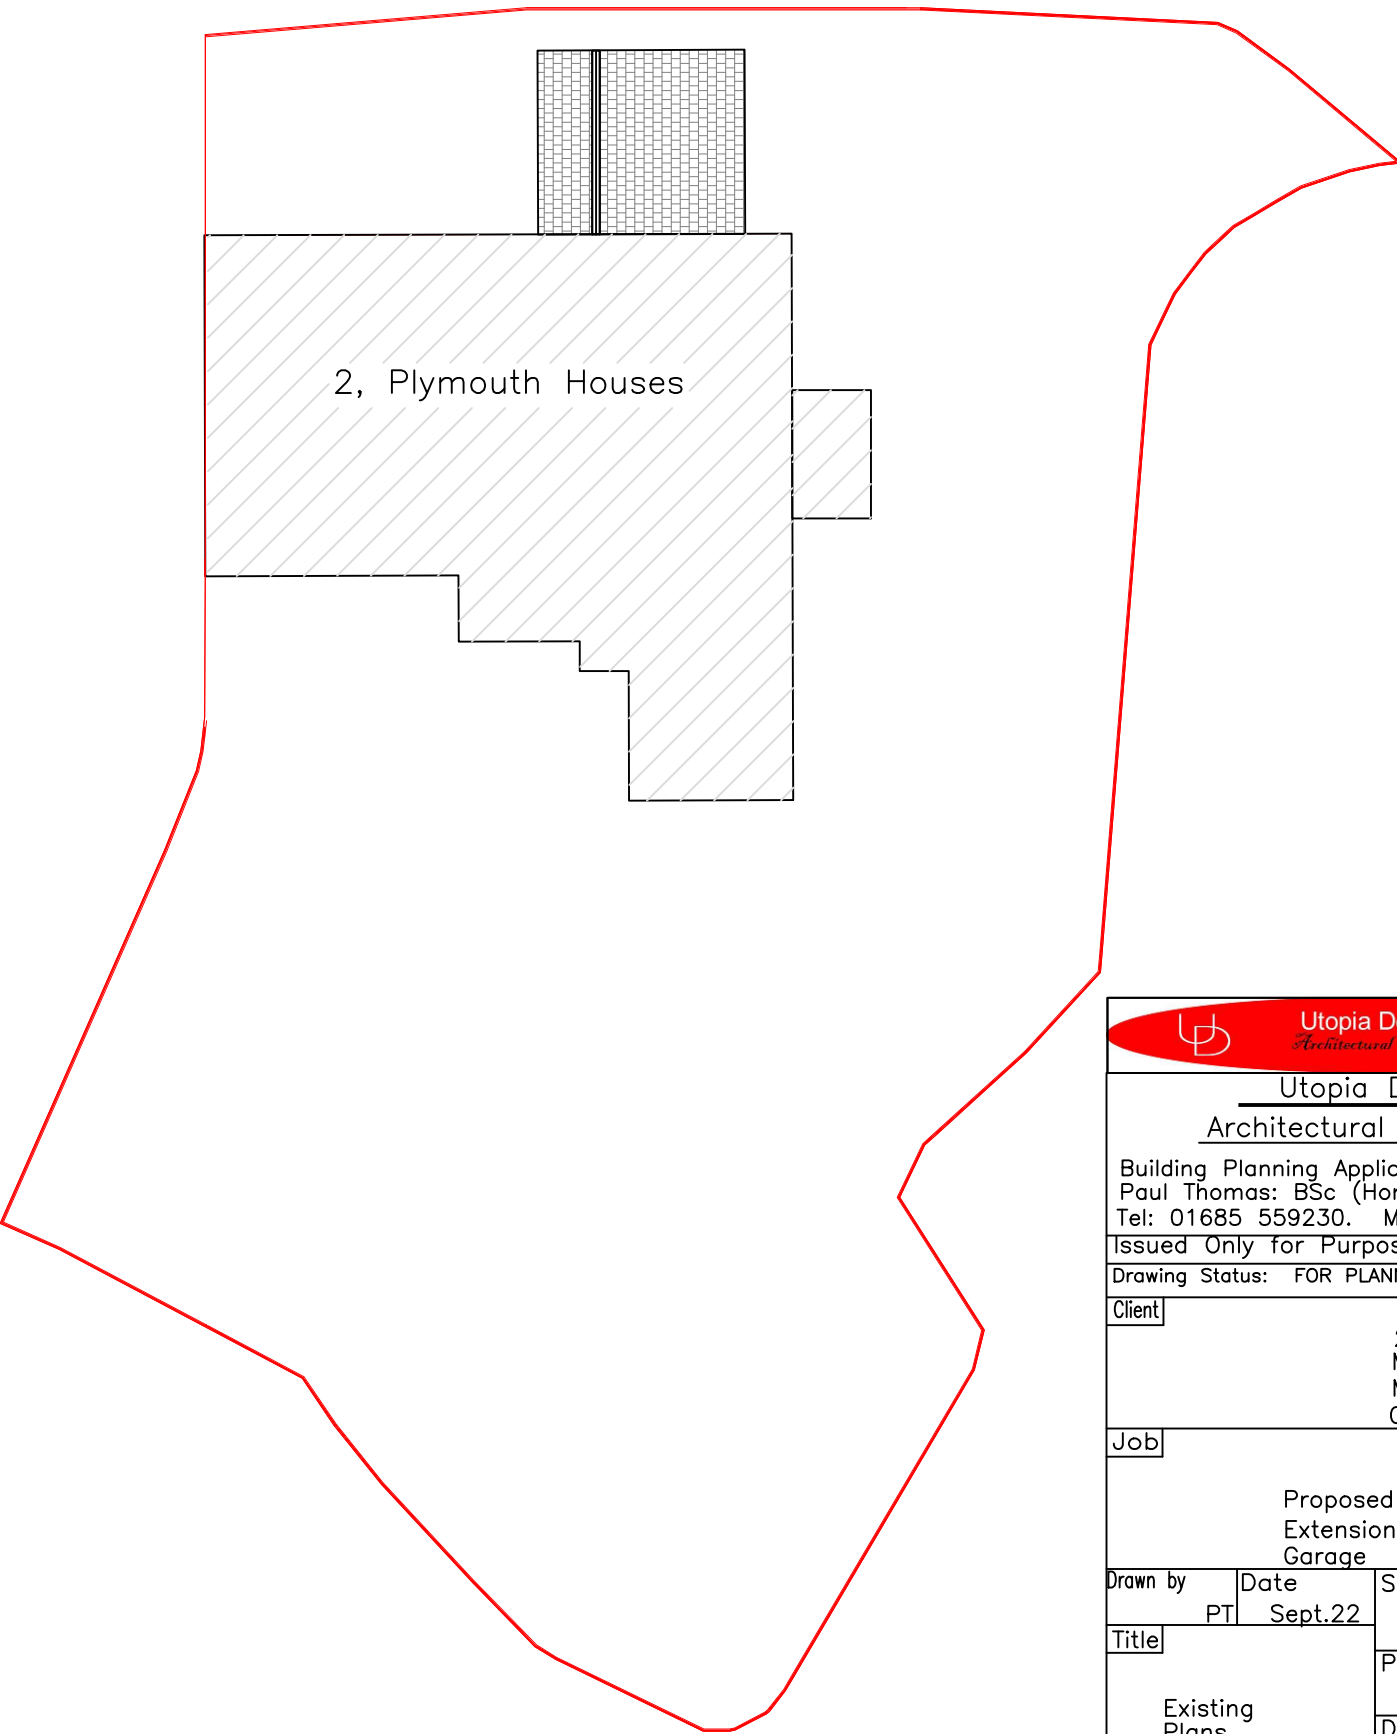

Existing Site Plan
1:200

 Utopia Design Architectural Services 			
Utopia Design Architectural Services			
Building Planning Application Support Paul Thomas: BSc (Hons) Tel: 01685 559230. Mob: 07908 725065 Issued Only for Purpose Indicated			
Drawing Status: FOR PLANNING PURPOSES ONLY			
Client	2, Plymouth Houses Mardy Merthyr Tydfil CF47 0UL		
Job	Proposed Single Storey Rear Extension with Detached Garage		
Drawn by PT	Date Sept.22	Scale 1:50, 1:100, 1:200	
Title	Paper A2		
Existing Plans, Elevations & Sections		Drwg No PLYM 2 EXTG 01	