




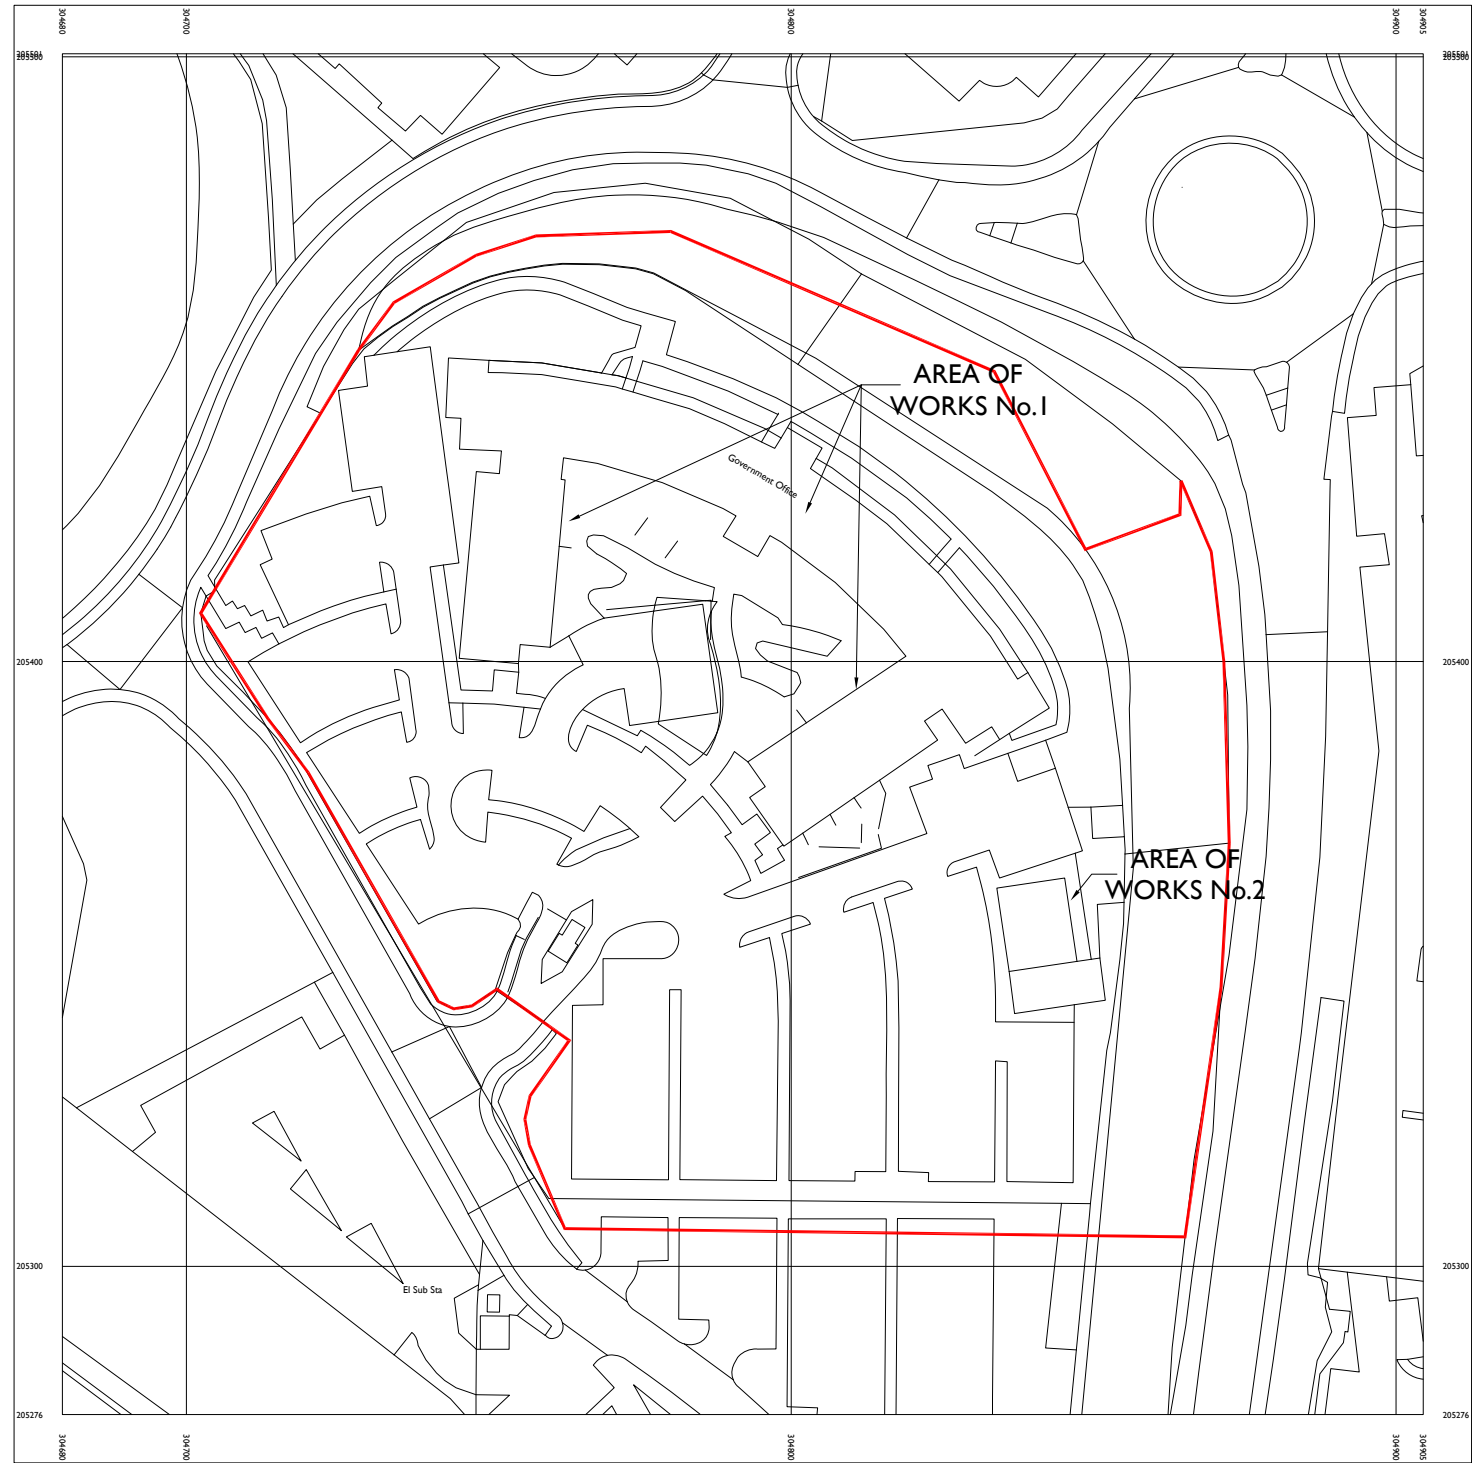


EXISTING BUILDING PHOTO

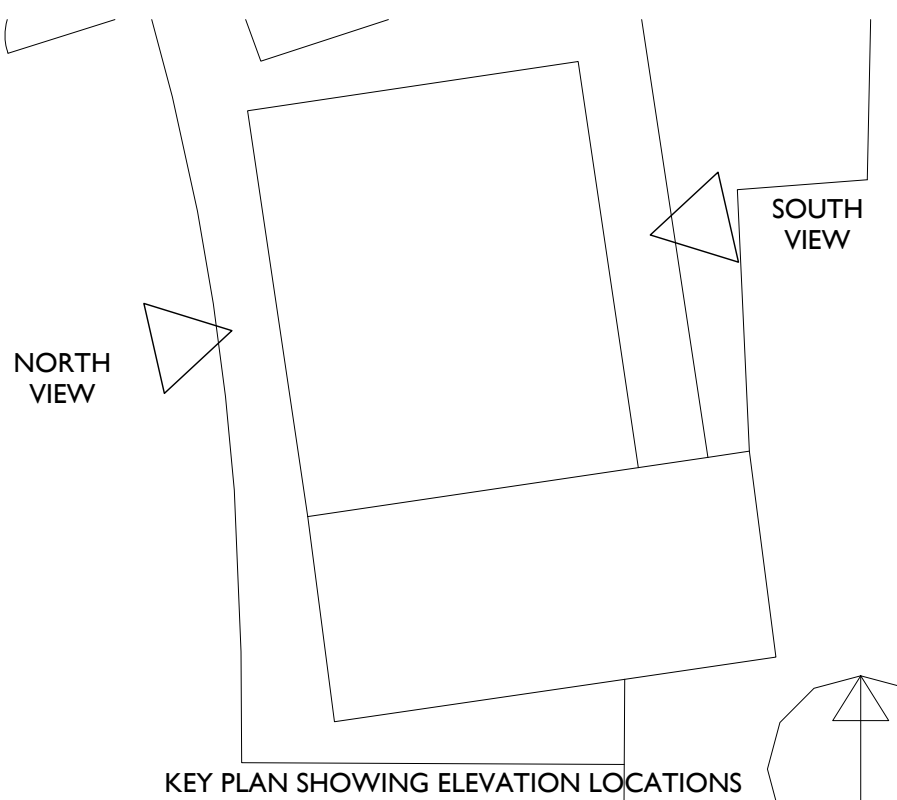


KEY PLAN SHOWING ELEVATION LOCATIONS

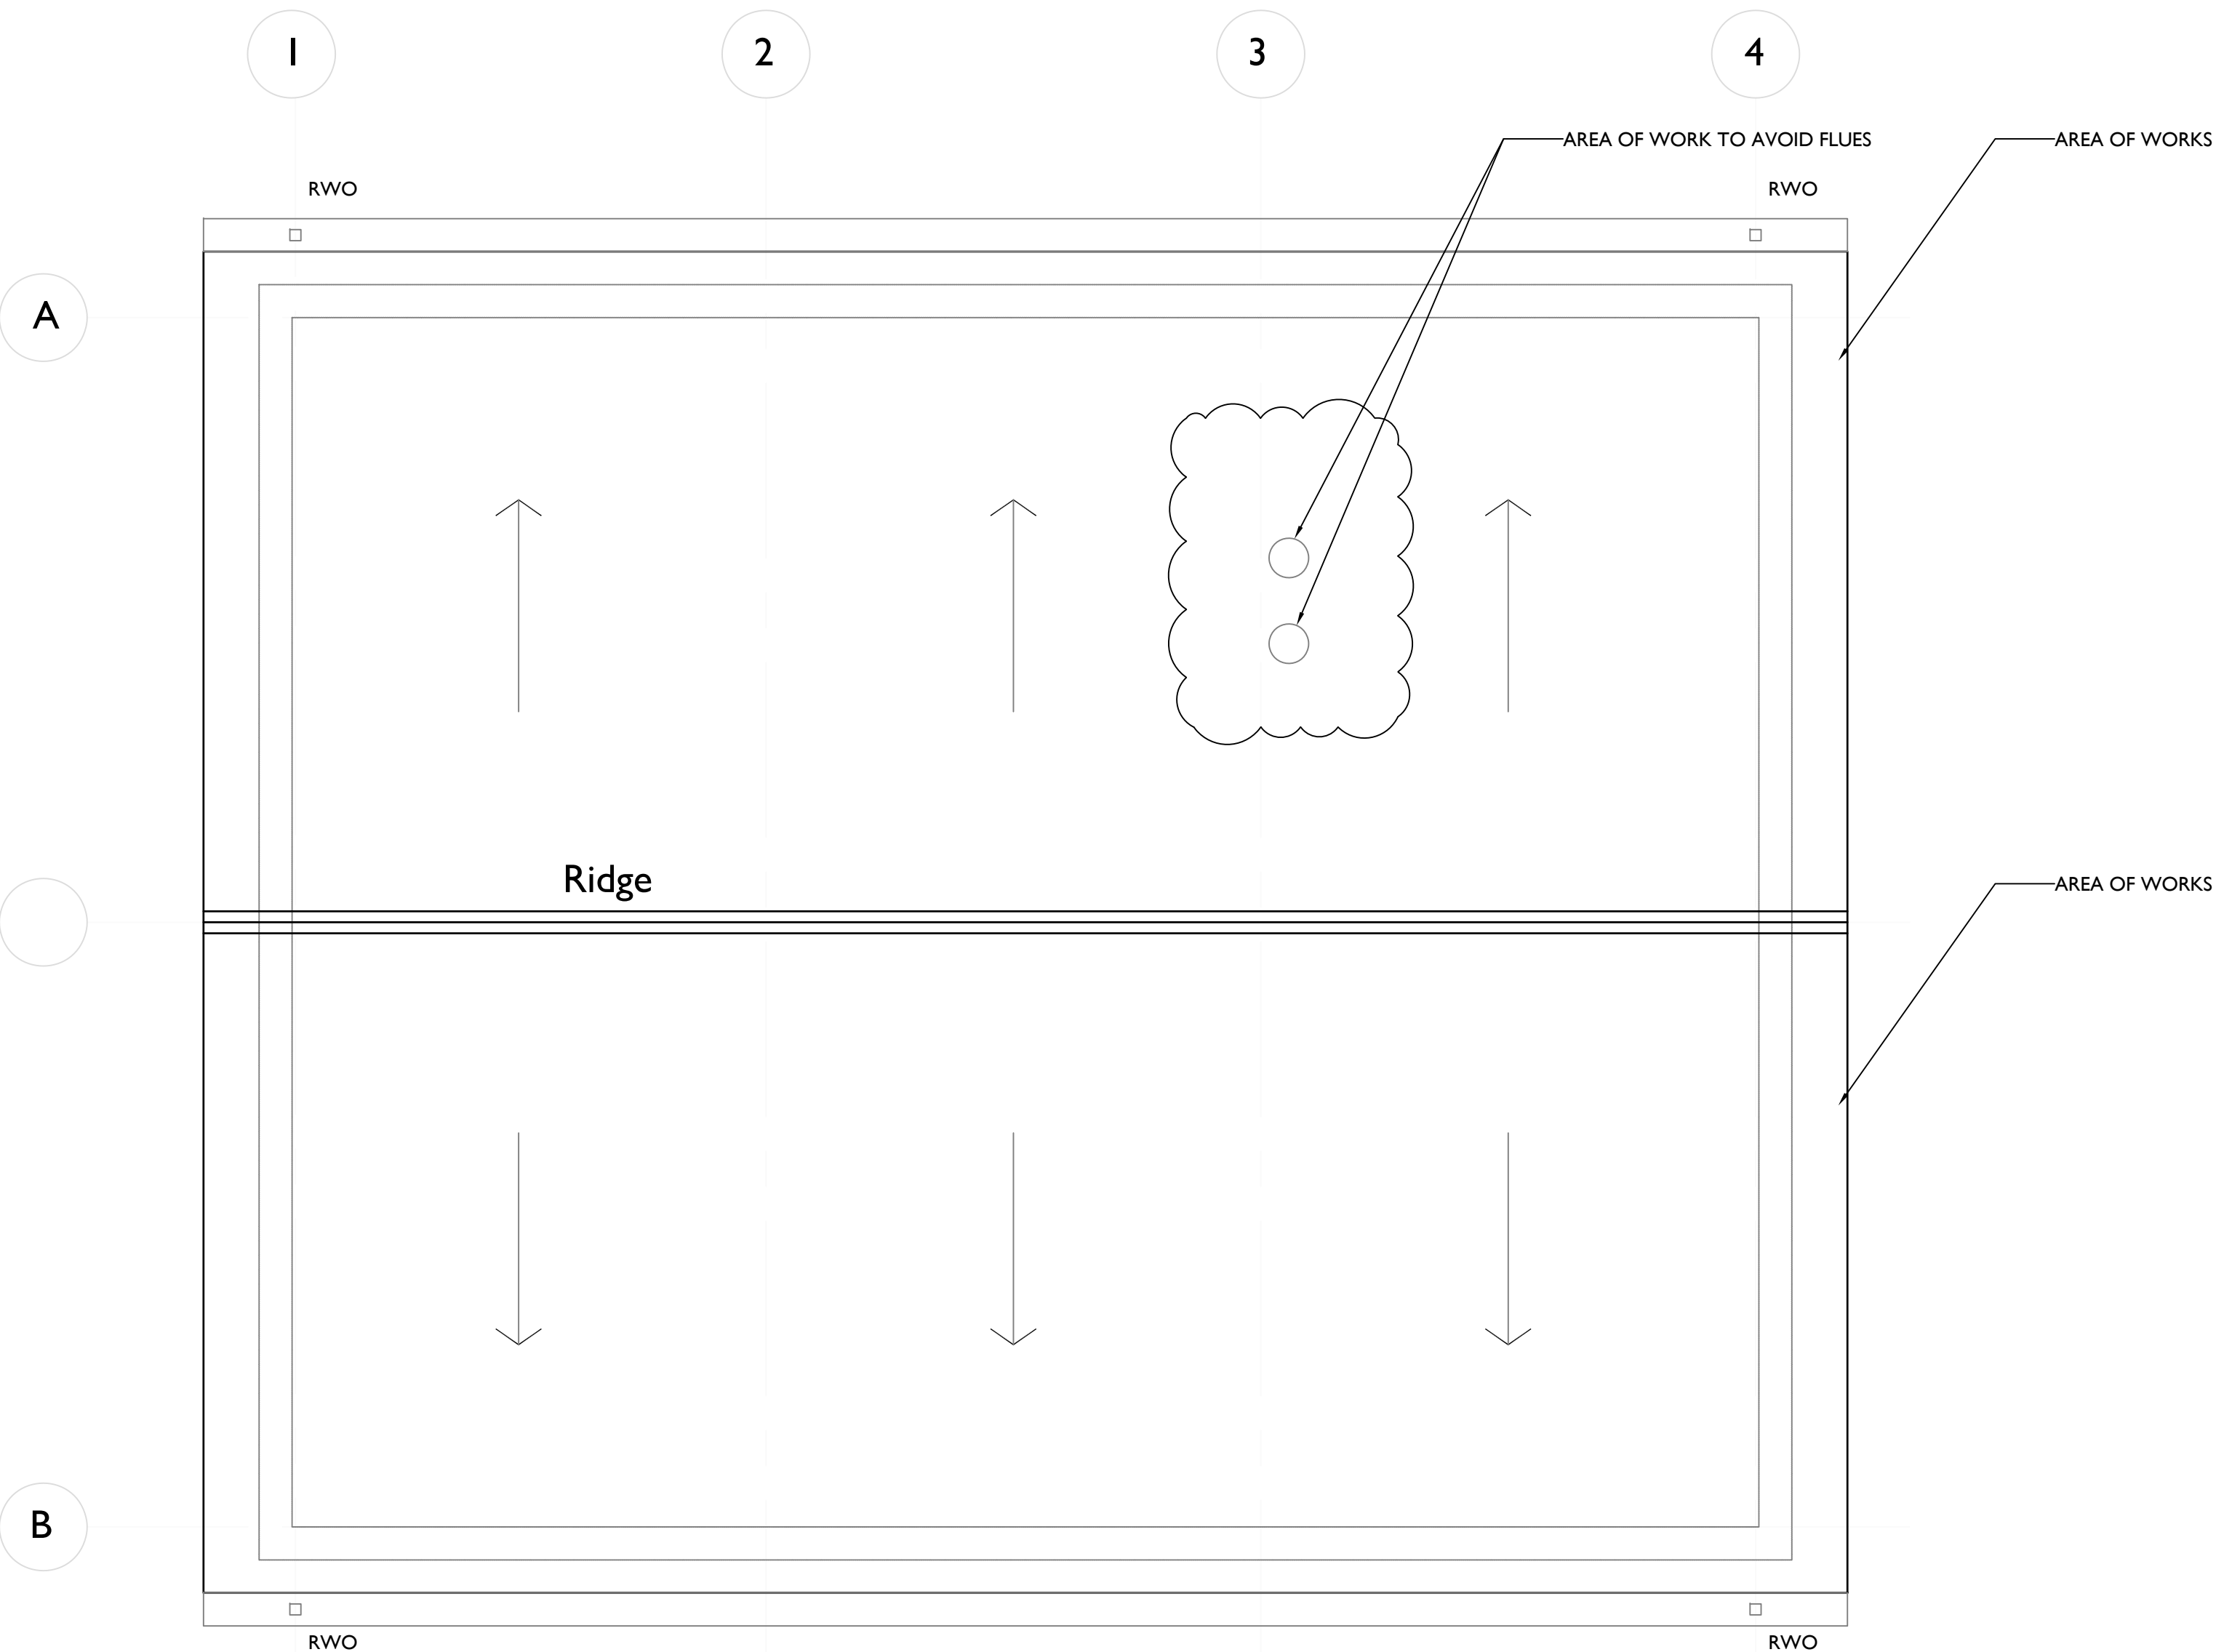

01 ROOF PLAN
1:50

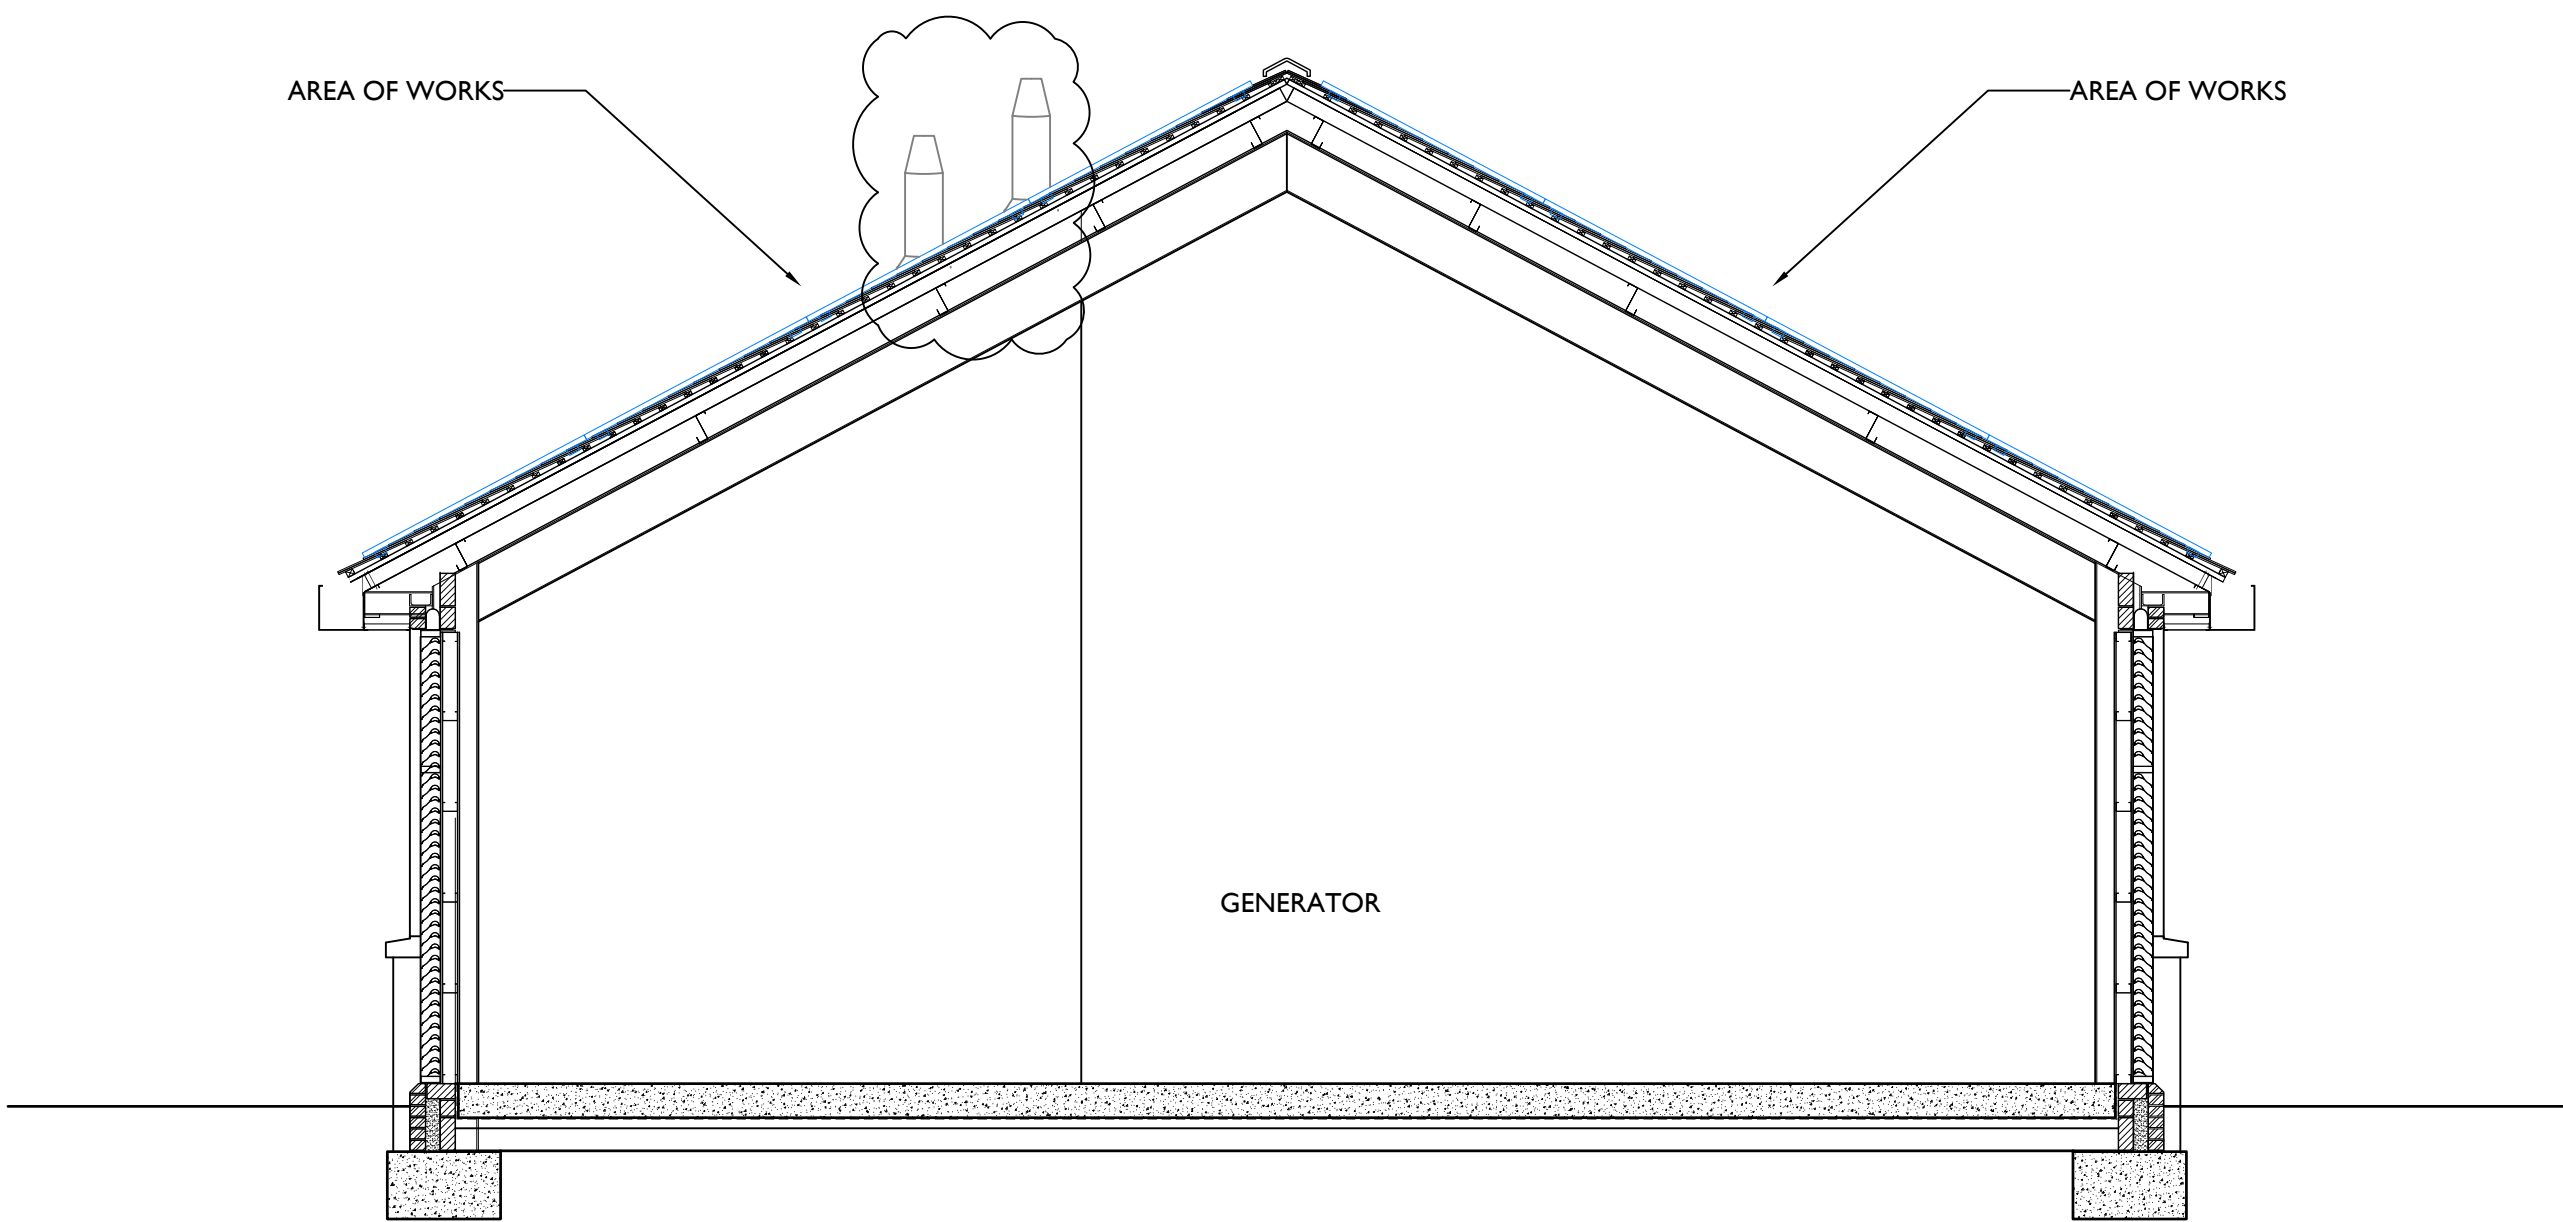

02 EXISTING ENERGY CENTRE SECTION
1:50

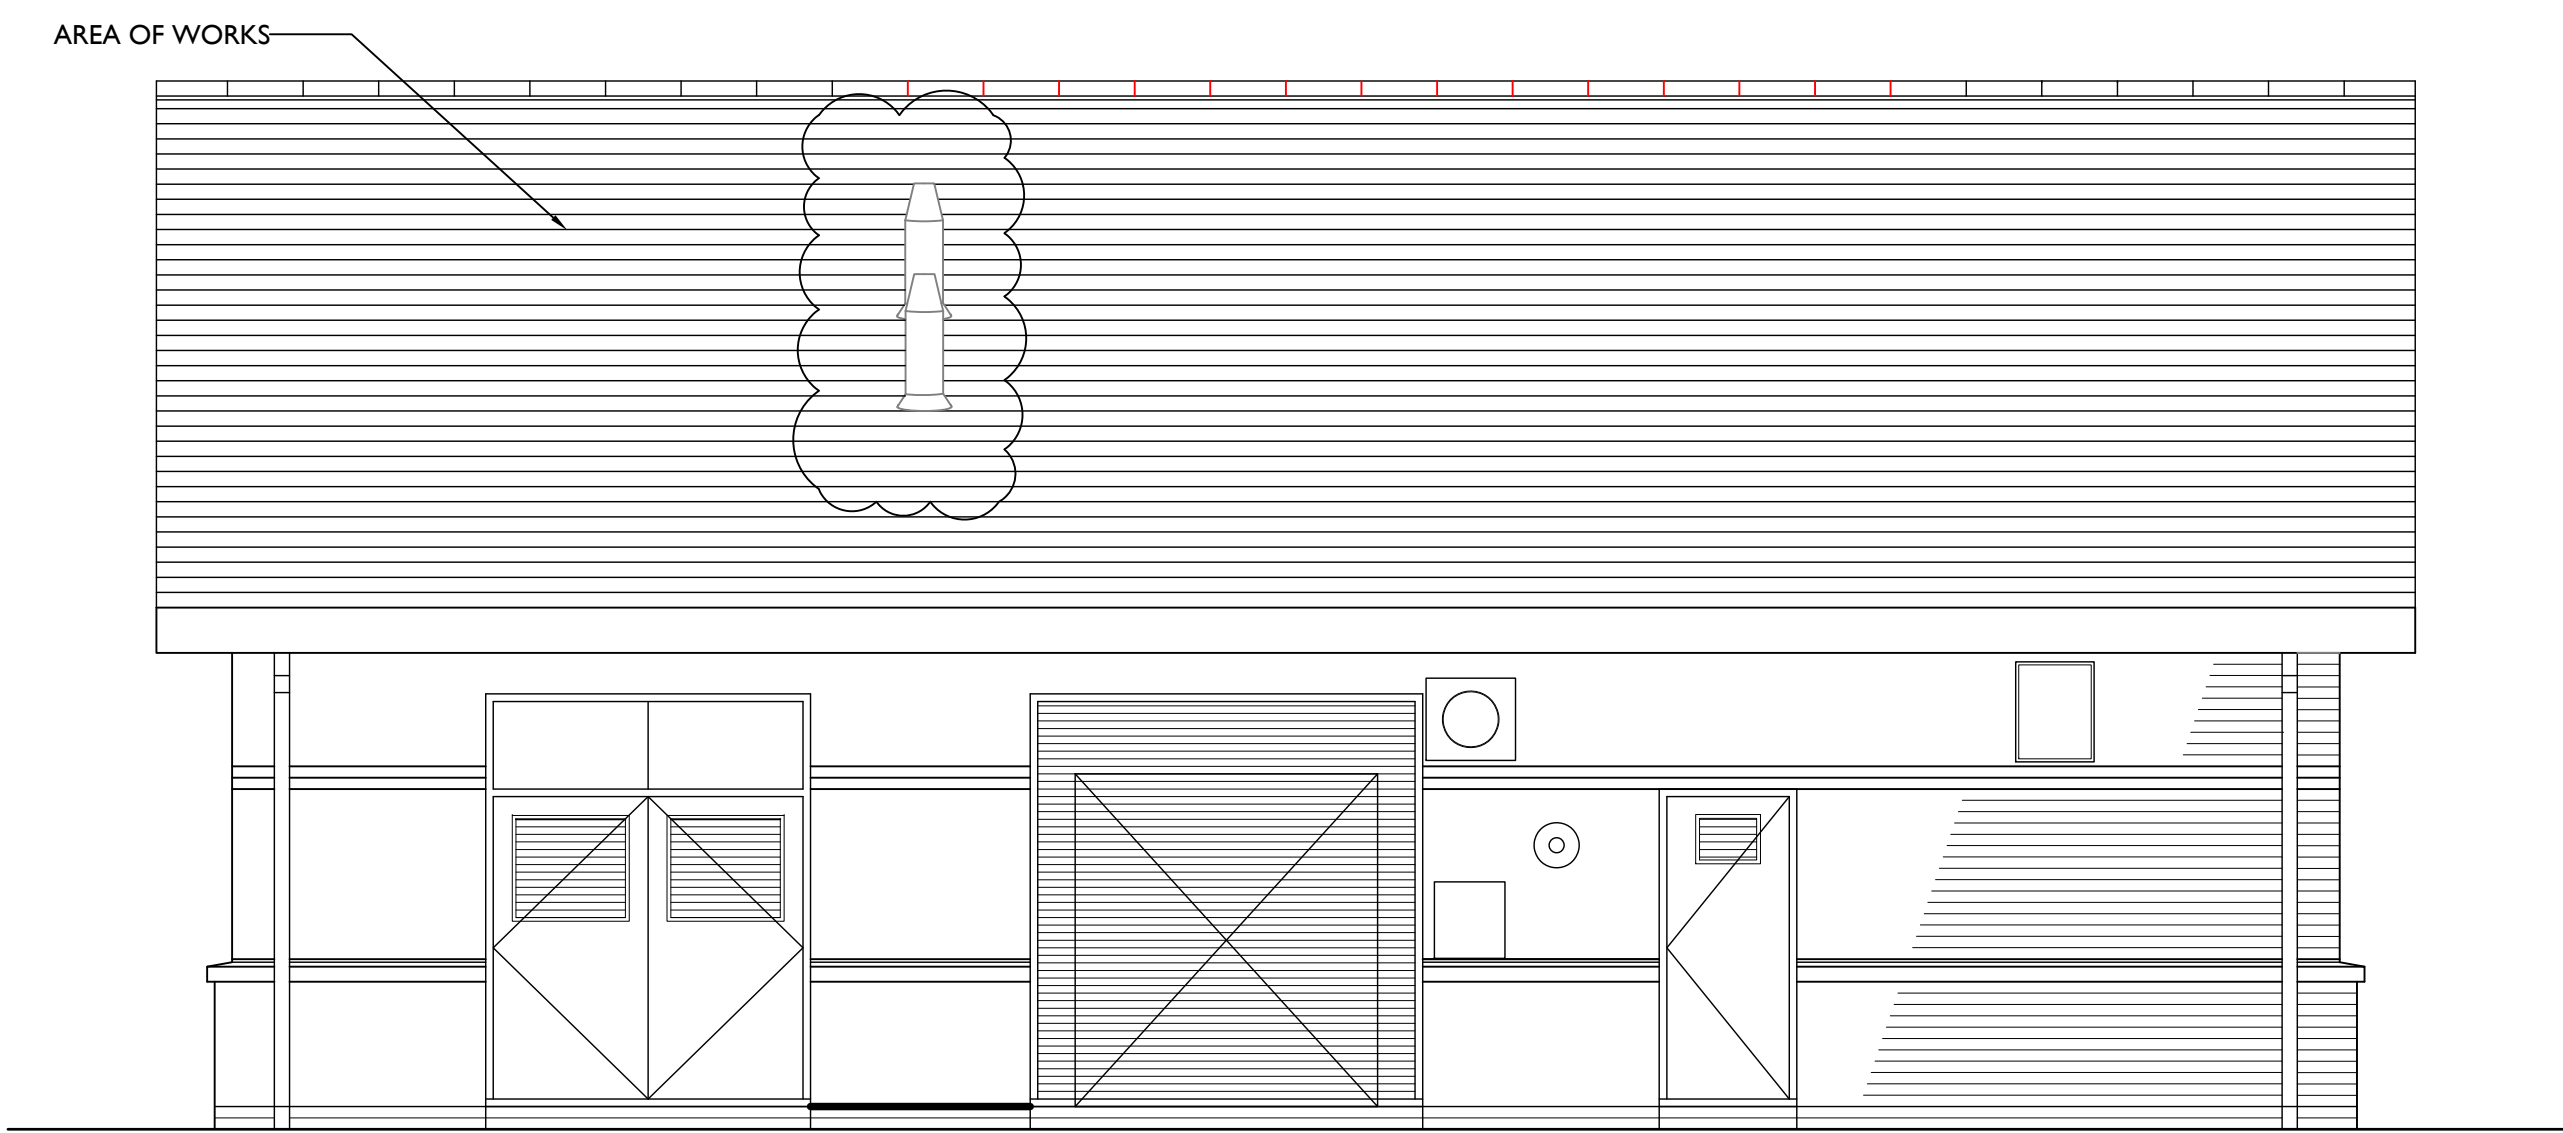

03 EXISTING SOUTH VIEW
1:50



03 EXISTING NORTH VIEW
1:50

01	MAY16	CM	EXISTING CHIMNEY STACKS NOW SHOWN		NOTES						
REV	DATE	MADE BY									
DRAWING STATUS											
PLANNING											
											
Technical Facilities Management Caron House, 3 Oak Tree Court, Mulberry Drive, Cardiff Gate Business Park, Cardiff, CF23 8RS. Tel: (029) 2073 6900 Fax: (029) 2073 9255 www.mitie.com											
CLIENT NAME											
WELSH GOVERNMENT											
PROJECT NAME											
SOLAR - PV INSTALLATION AT											
RHYD Y CAR, MERTHYR TYDFIL, CF481UZ											
DRAWING TITLE											
AREA OF WORKS 2											
EXISTING ENERGY CENTRE LAYOUT& ELEVATIONS											
DRAWN BY		CHECKED BY		APPROVED BY		DATE		SCALE @ A0			
CM		GQ/JH		KB		MAY 2026		AS SHOWN			
PROJECT No.				DRAWING No.				REV			
WG1322				AL04				01			
MUPROJECTS											