




A
End Elevation
Stone/brick sheds

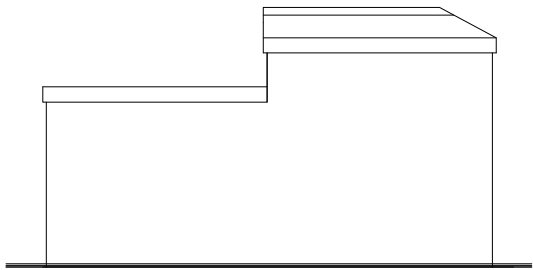


A
End Elevation
Stone/brick sheds

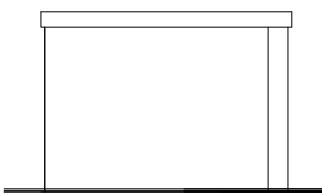


A
End Elevation
Stone/brick sheds

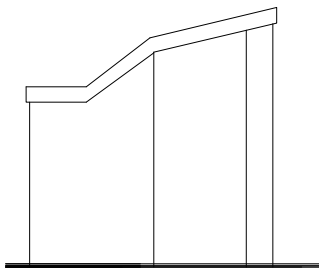


A
End Elevation
Stone/brick sheds

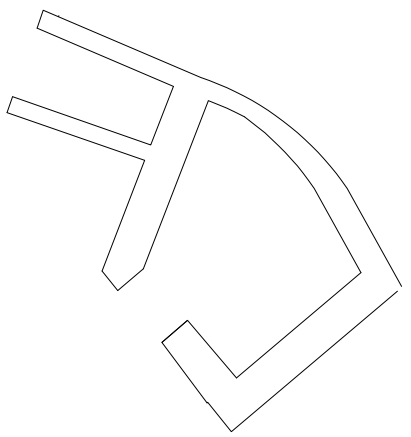


A
End Elevation
Stone/brick sheds

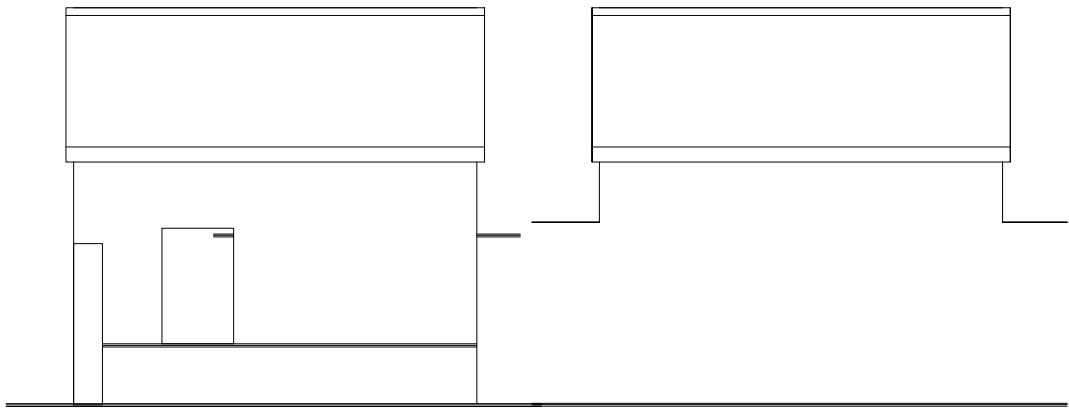


B
Side Elevation
Stone Barn

 


B
Side Elevation
Stone Barn

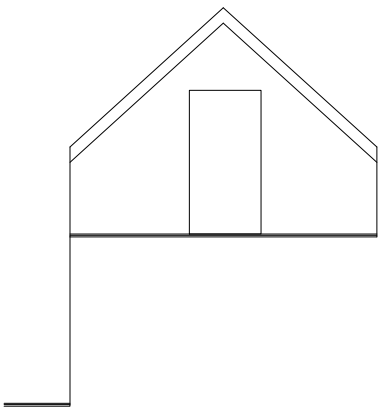


B
End Elevation
Stone Barn

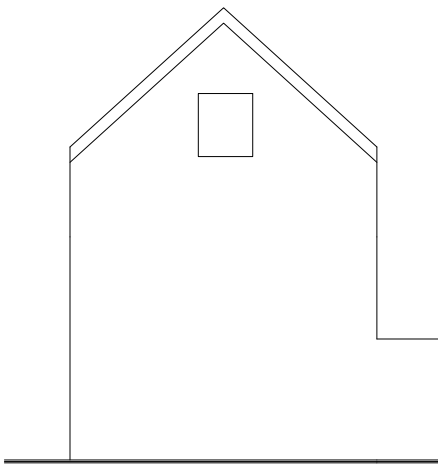


B
End Elevation
Stone Barn

 


B
Floor Plan
Stone Barn

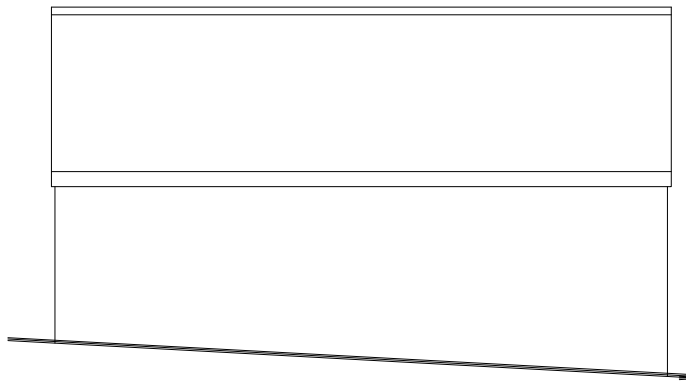


C
Side Elevation
Stables

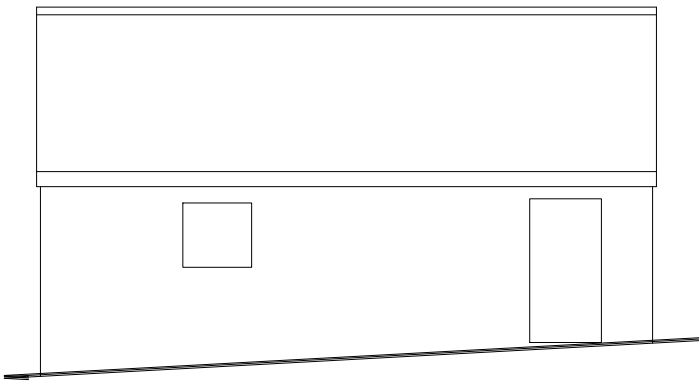


C
Side Elevation
Stables

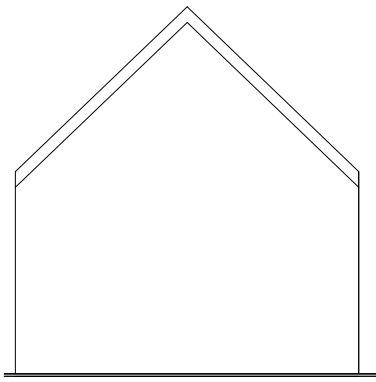


C
End Elevation
Stables

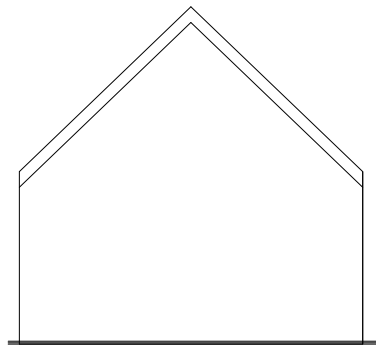


C
End Elevation
Stables

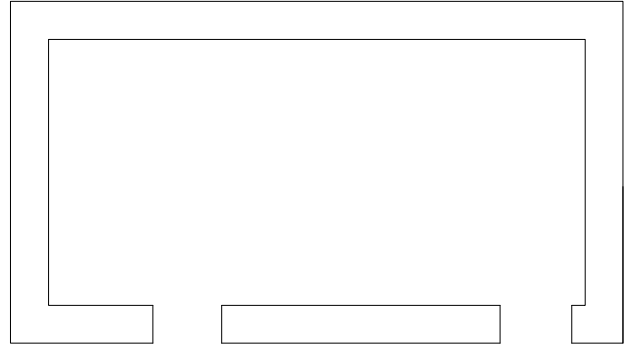


C
Floor Plan
Stables

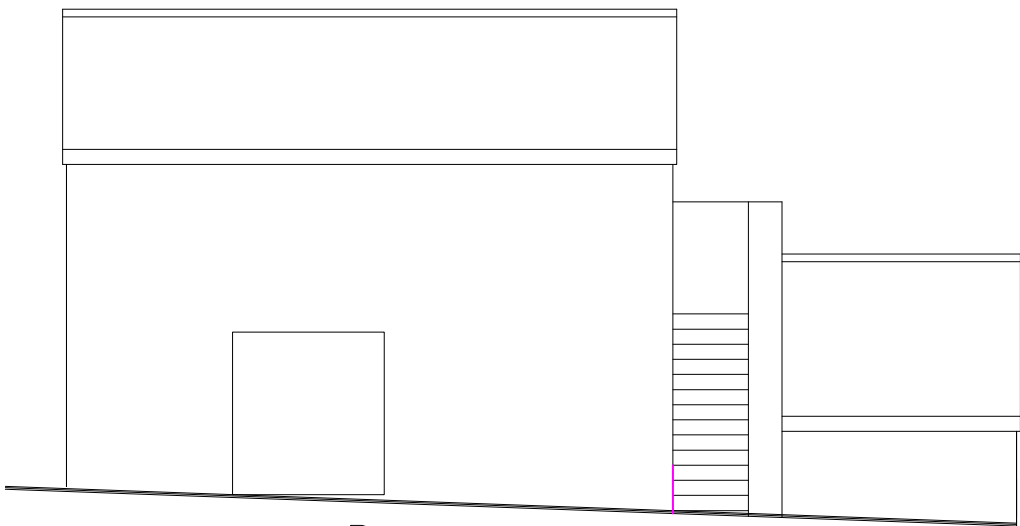


D
Side Elevation
Outbuilding

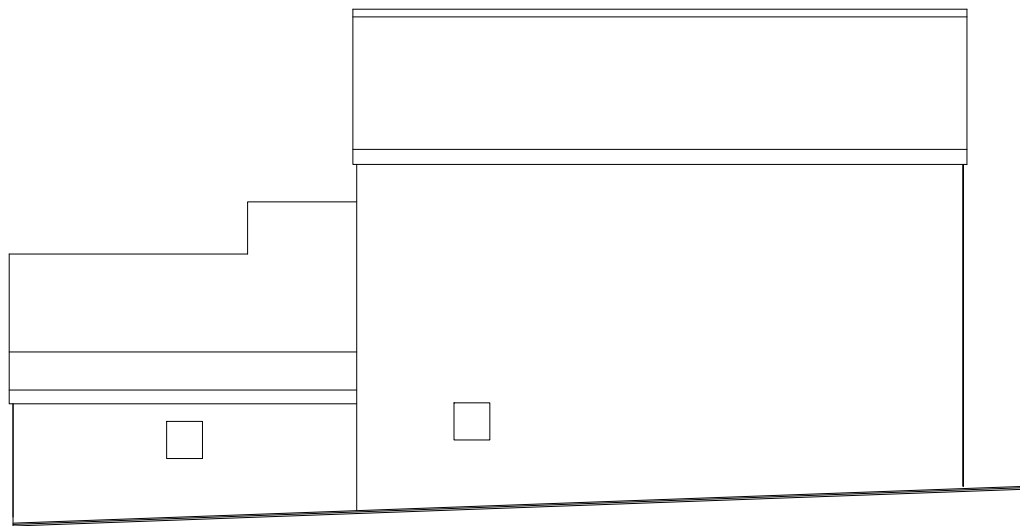


D
Side Elevation
Outbuilding

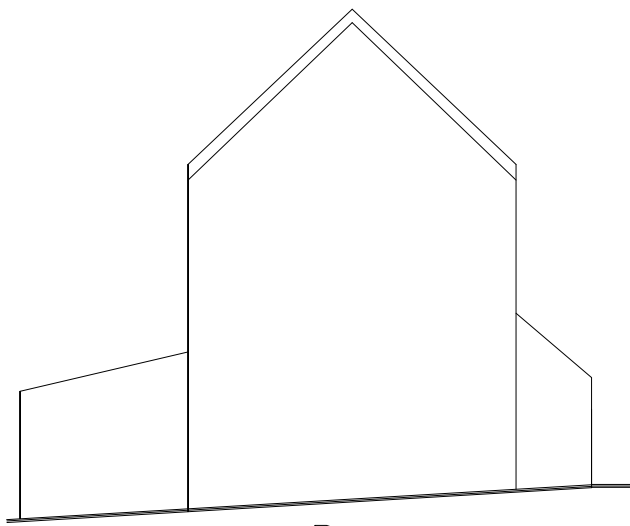

D
Side Elevation
Outbuilding

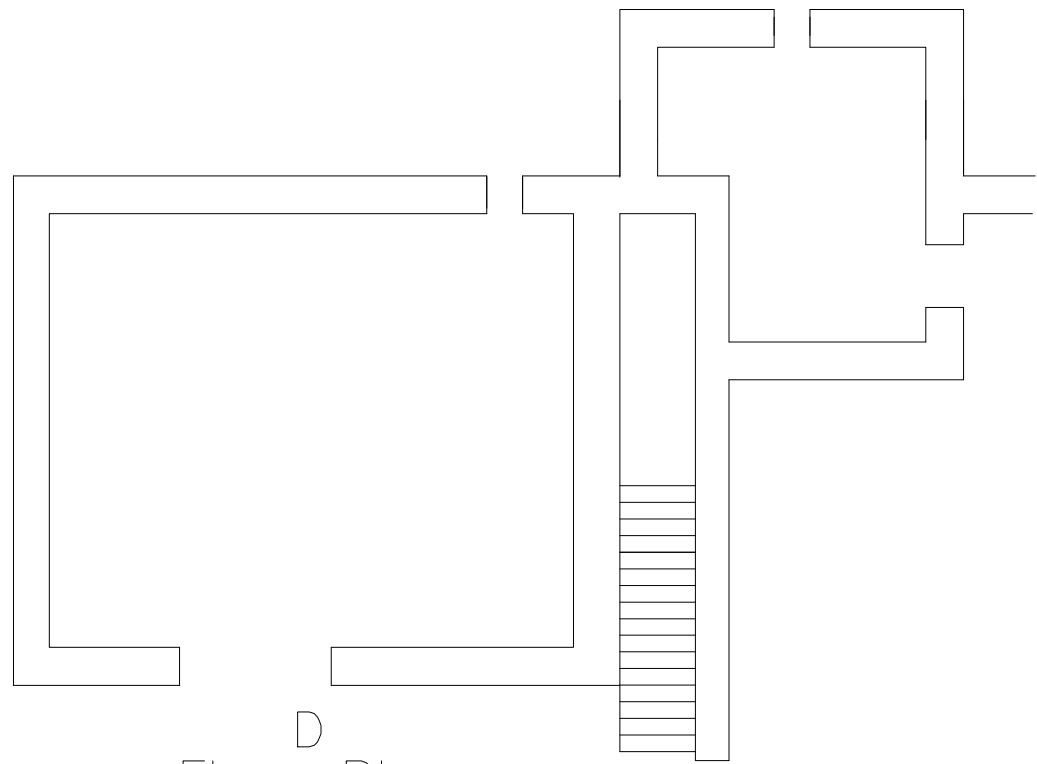

D
Floor Plan
Outbuilding

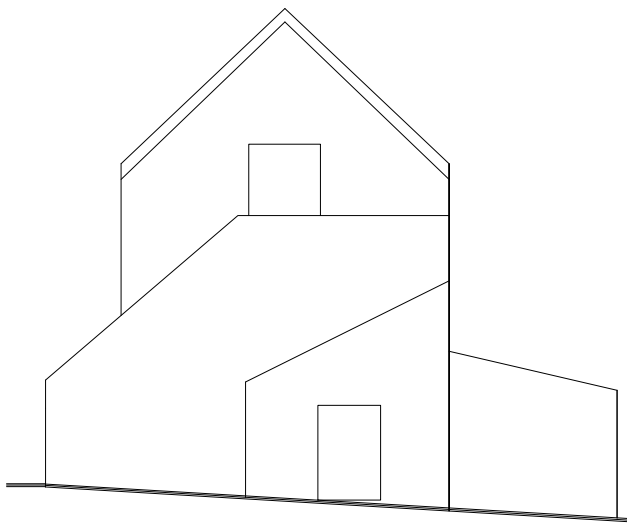

D
Side Elevation
Outbuilding

All dimensions are between structural components

All dimensions, levels and sewer runs to be checked on site before and during works	
Finishes	
Roof:	Slate
External walls:	Render – Off white
Windows/Doors:	Painwick [mixture of pale grey and green] uPVC
Fascia/RWG's:	Light grey uPVC
Surfaces:	Tarmac/Indian Sand Stone
Surfaces:	Shingle
Balcony:	Oak/Galv steel/Glass

Utopia Design Architectural Services	
Utopia Design Building Planning Application Support Paul Thomas: BSc (Hons) Tel: 01685 559230. Mob: 07908 725065 Email: utopiadad@hotmail.com	
Issued Only for Purpose Indicated Drawing Status: FOR PLANNING/B CONTROL PURPOSES ONLY	
Project Demolition of Existing Dwelling and Outbuildings with Erection of New 4 Bedroom Dwelling	
Address Garth Farm Pant Dowlais Merthyr Tydfil CF48 3YA	
Drawn by PT	Date MAR 24
Title	Scale 1:100
	Paper A2
Proposed Sections Garth Farm OUTBUILDINGS 14	