




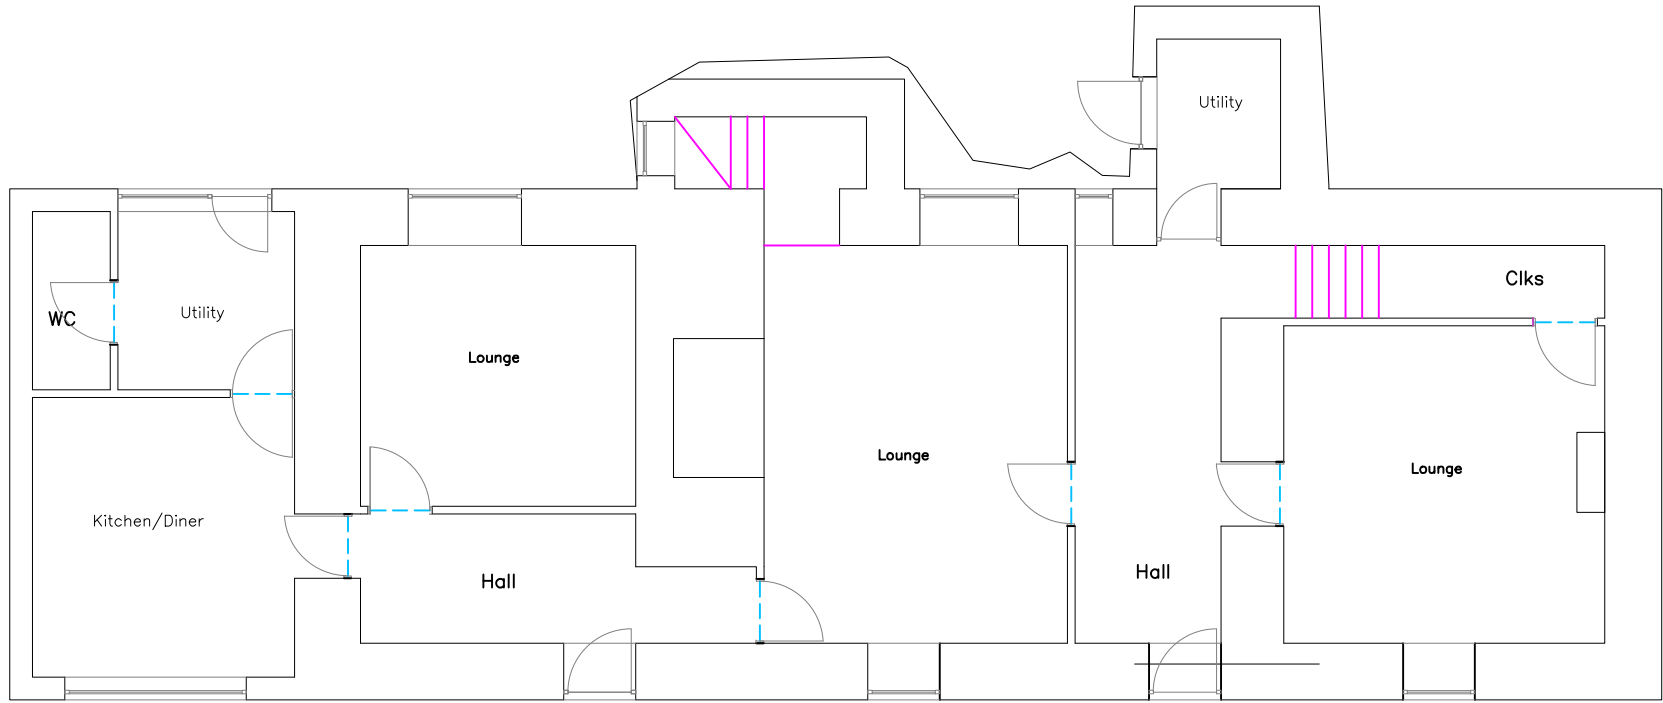


Existing GF Plan
1:100

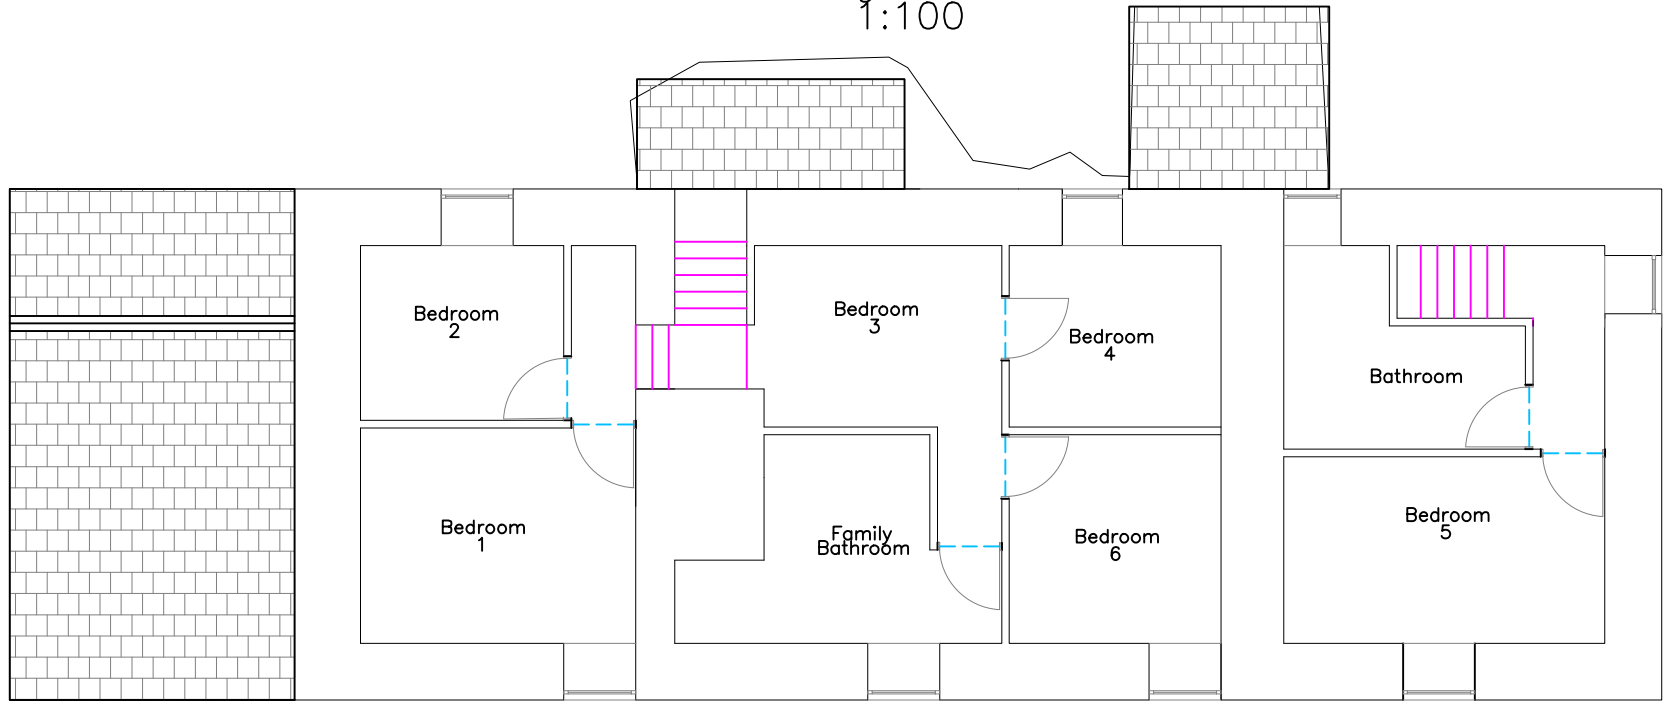


Existing FF Plan
1:100

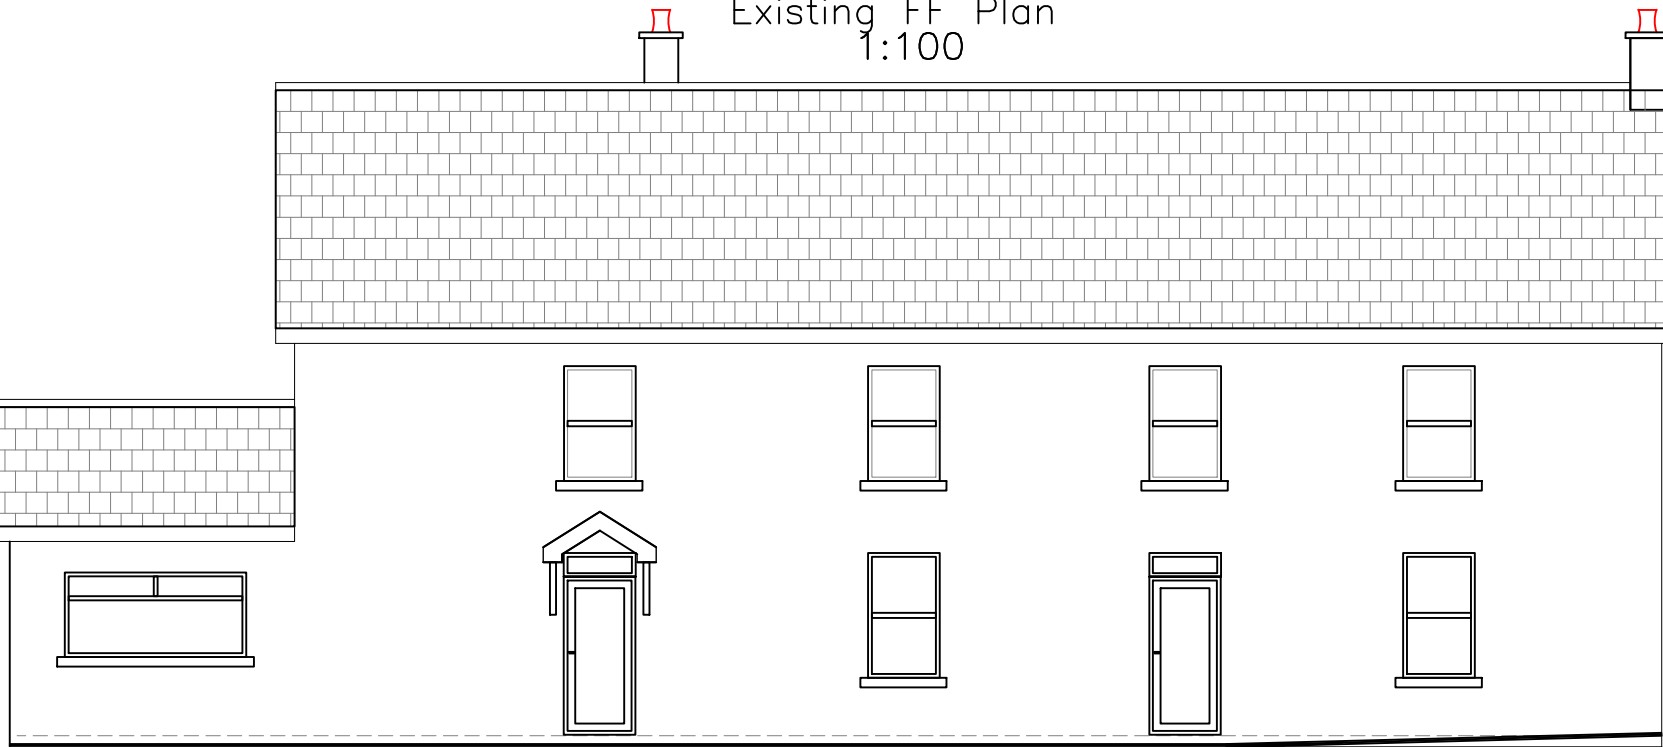


Existing Front Elevation
1:100

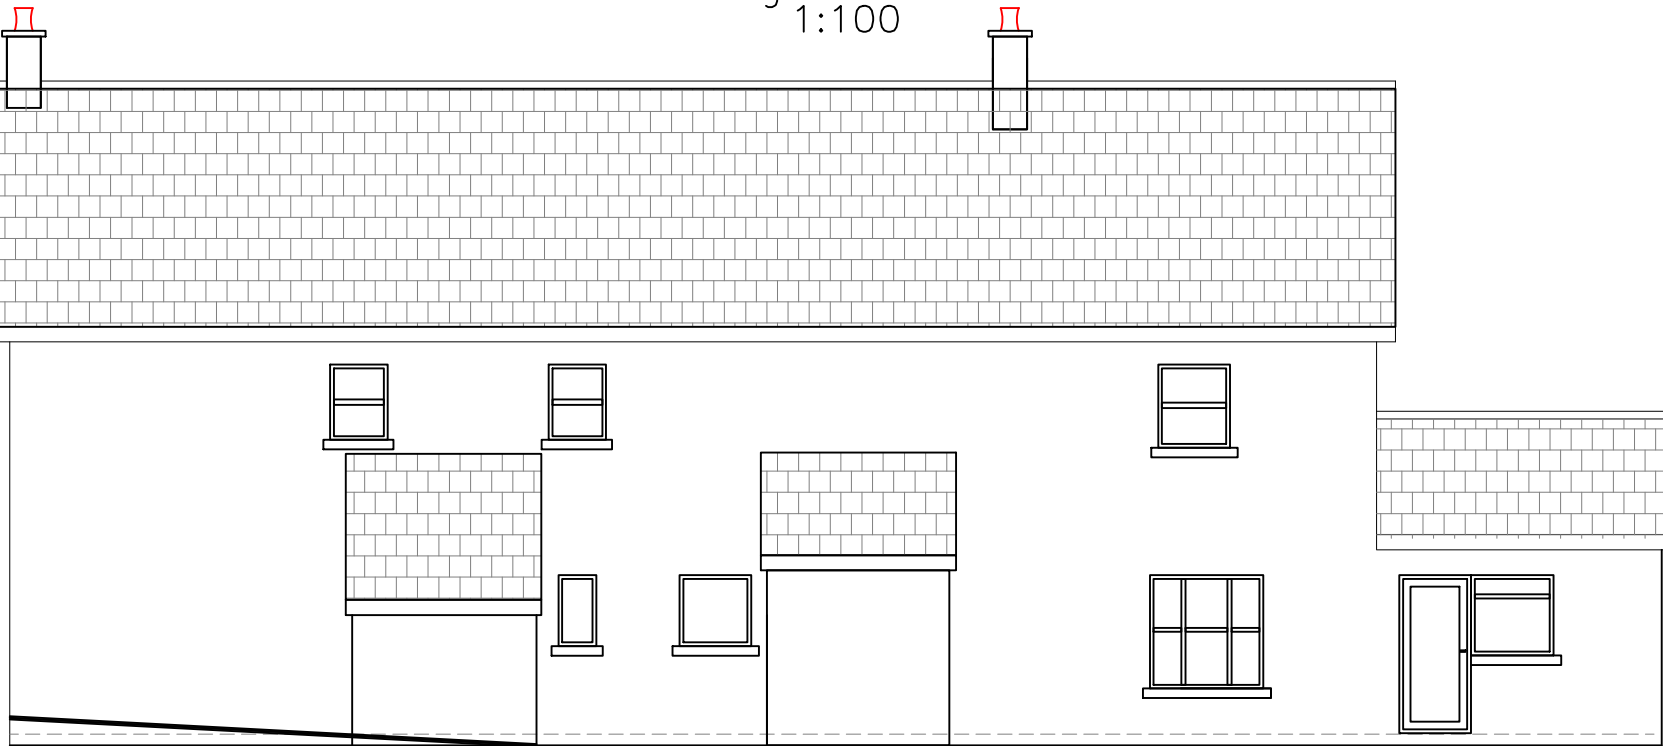

Existing Rear Elevation
1:100

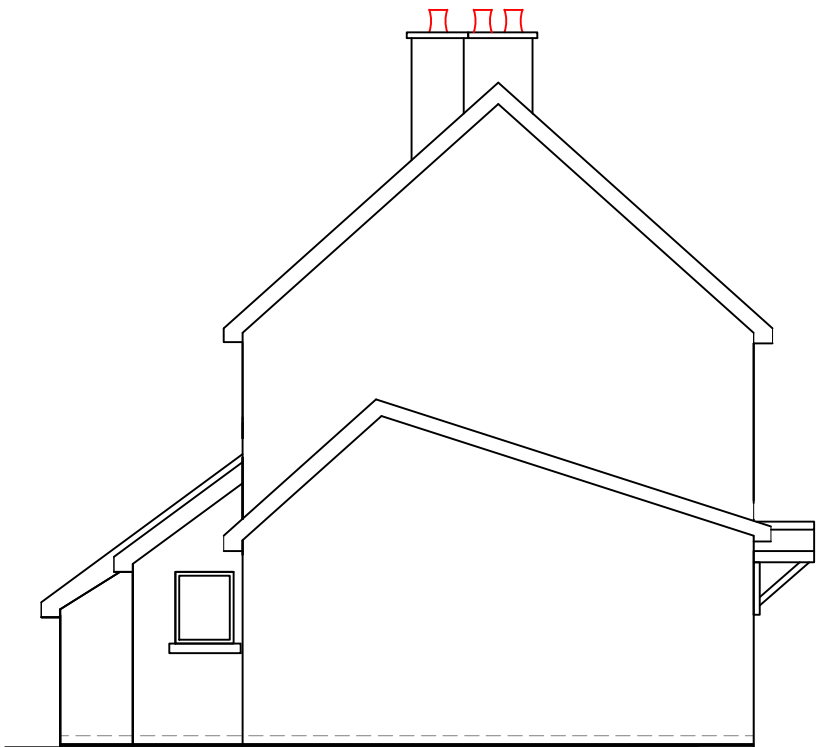

Existing End Elevation
1:100

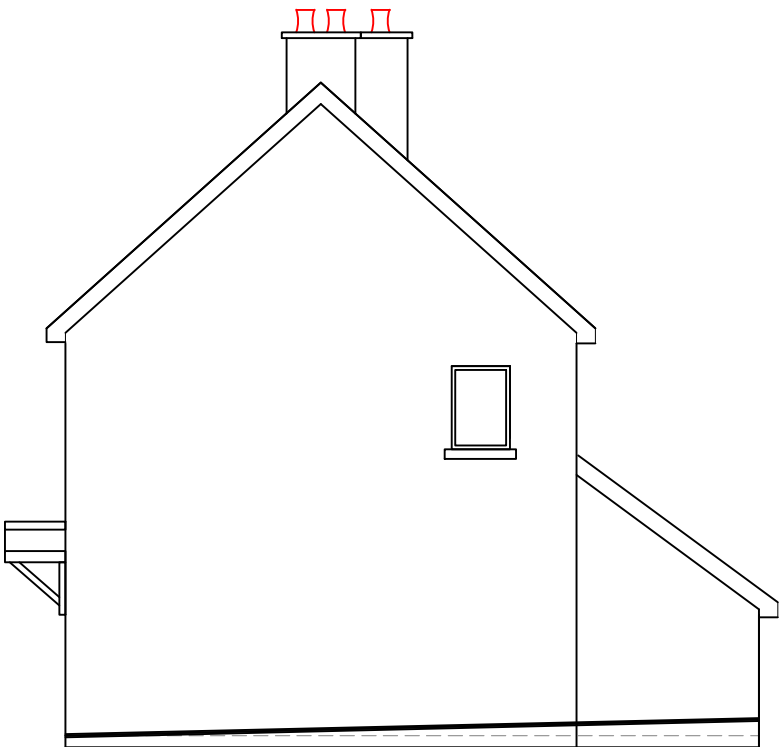

Existing End Elevation
1:100

All dimensions, levels and sewer runs
to be checked on site before and during works

			
Utopia Design Building Planning Application Support Paul Thomas: BSc (Hons) Tel: 01685 559230. Mob: 07908 725065 Email: utopiadas@hotmail.com			
Issued Only for Purpose Indicated Drawing Status: FOR PLANNING/B CONTROL PURPOSES ONLY			
Project			
New 5 Bedroom Dwelling			
Address			
Garth Farm Pant Dowlais Merthyr Tydfil CF48 3YA			
Drawn by	Date	Scale	
PT	MAR 24		1:100
Title	Paper		A2
Existing Elevations & Plan		Drwg No	Garth Farm EXTG HSE 08