


© Crown copyright 2024 Ordnance Survey 100053143

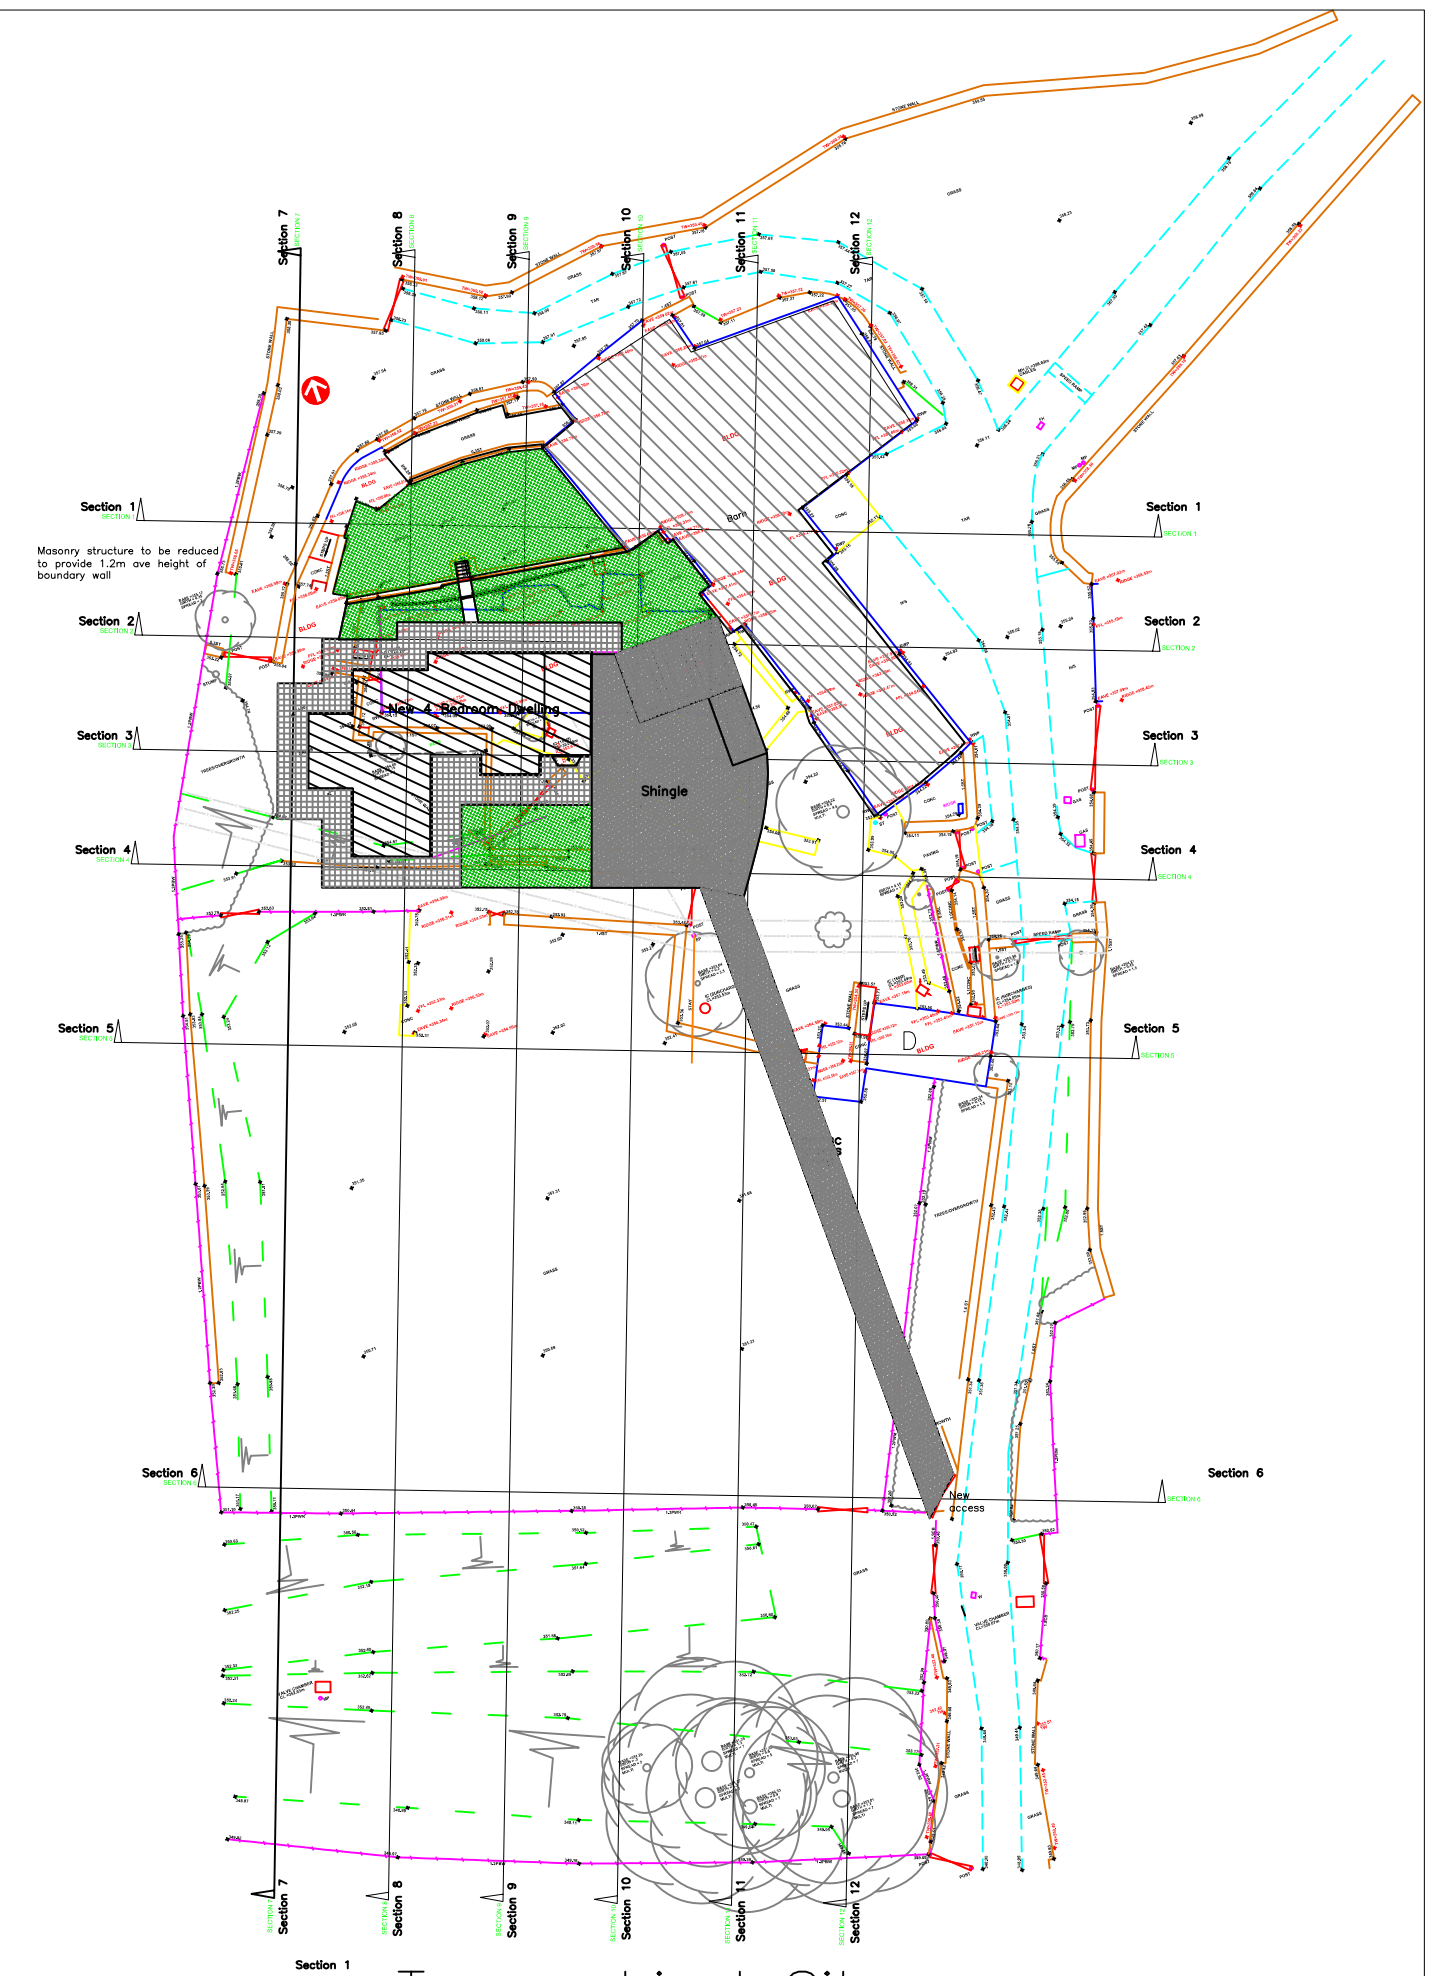

Topographical Site
1:500

All dimensions are between structural components

All dimensions, levels and sewer runs
to be checked on site before and during works



Utopia Design
Building Planning Application Support
Paul Thomas: BSc (Hons)
Tel: 01685 559230. Mob: 07908 725065
Email: utopiadads@hotmail.com

Email: atoplasdas@hotmail.com Issued Only for Purpose Indicated Drawing Status: FOR PLANNING/B CONTROL PURPOSES ONLY
--

Project	Demolition of Existing Dwelling
---------	---------------------------------

Demo/ition of Existing Dwelling
and Outbuildings with Erection
of New 4 Bedroom Dwelling

Address	Garth Farm Pant Dowlais Merthyr Tydfil CF48 3YA
---------	---

Drawn by	Date	Scale
PT	MAR 24	1:500 1:1000

Title		Paper	
		A2	

Topographical Site and Site Plan	Drwg No Garth Farm 15A
-------------------------------------	---------------------------

Roof:	Slate
External walls:	Render — Off white
Windows/Doors:	Painwick [mixture of pale grey and green] uPVC
Fascia/RWG's:	Light grey uPVC
Surfaces:	Tarmac/Indian Sand Stone
Surfaces:	Shingle
Balcony:	Oak/Galv steel/Glass