



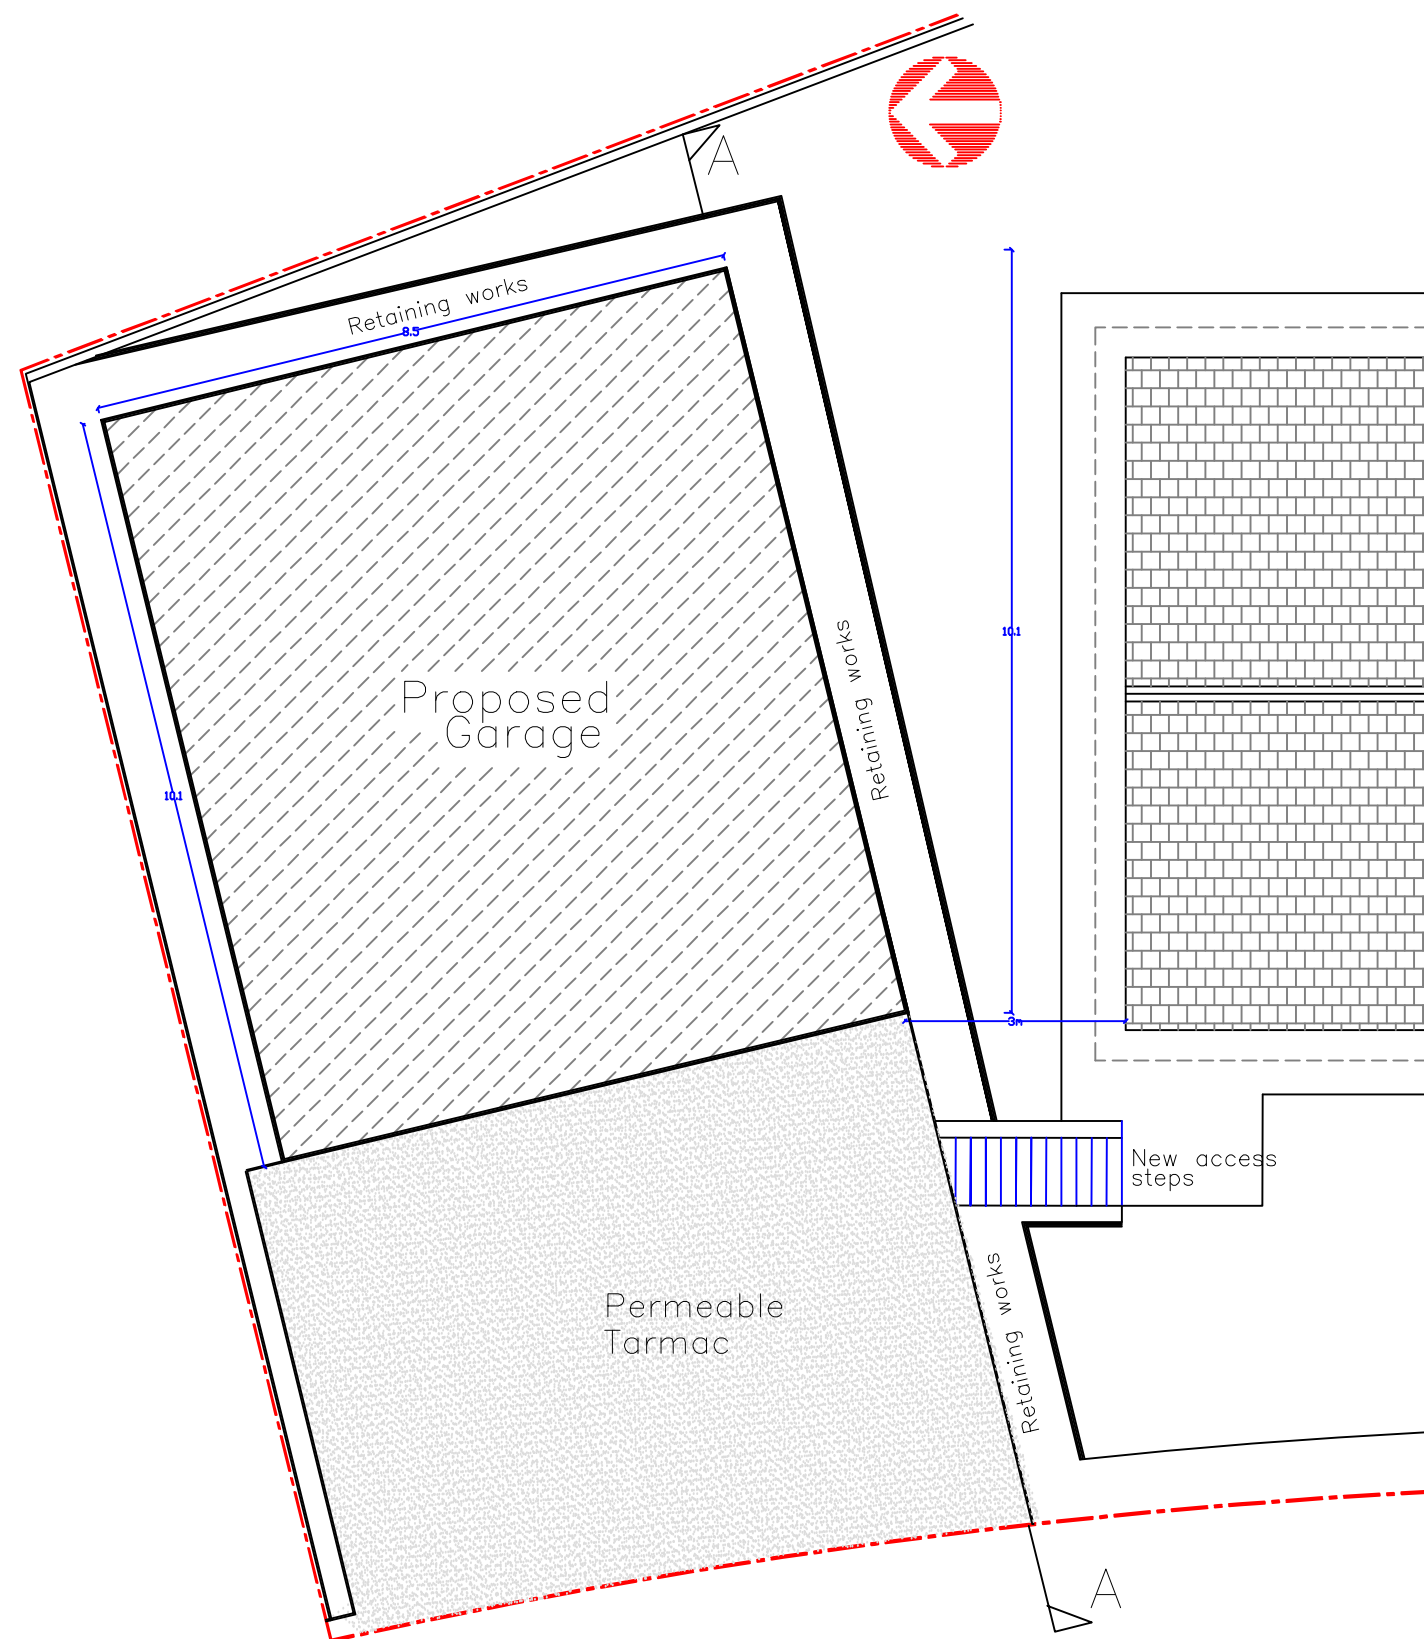


Proposed Partial Site Plan
1:100

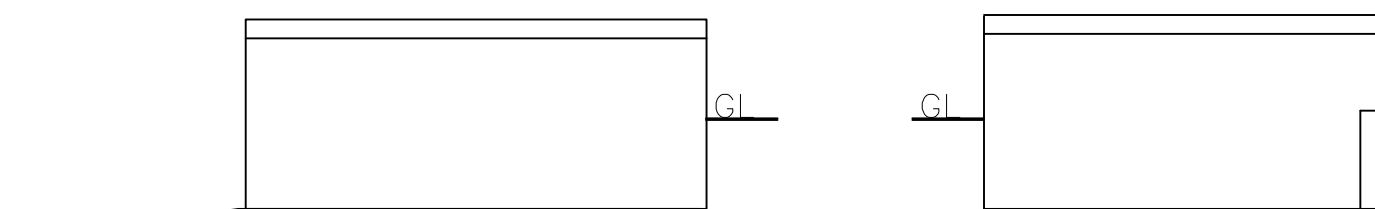


Existing Site Elevation
1:100


Existing Rear Elevation
1:100

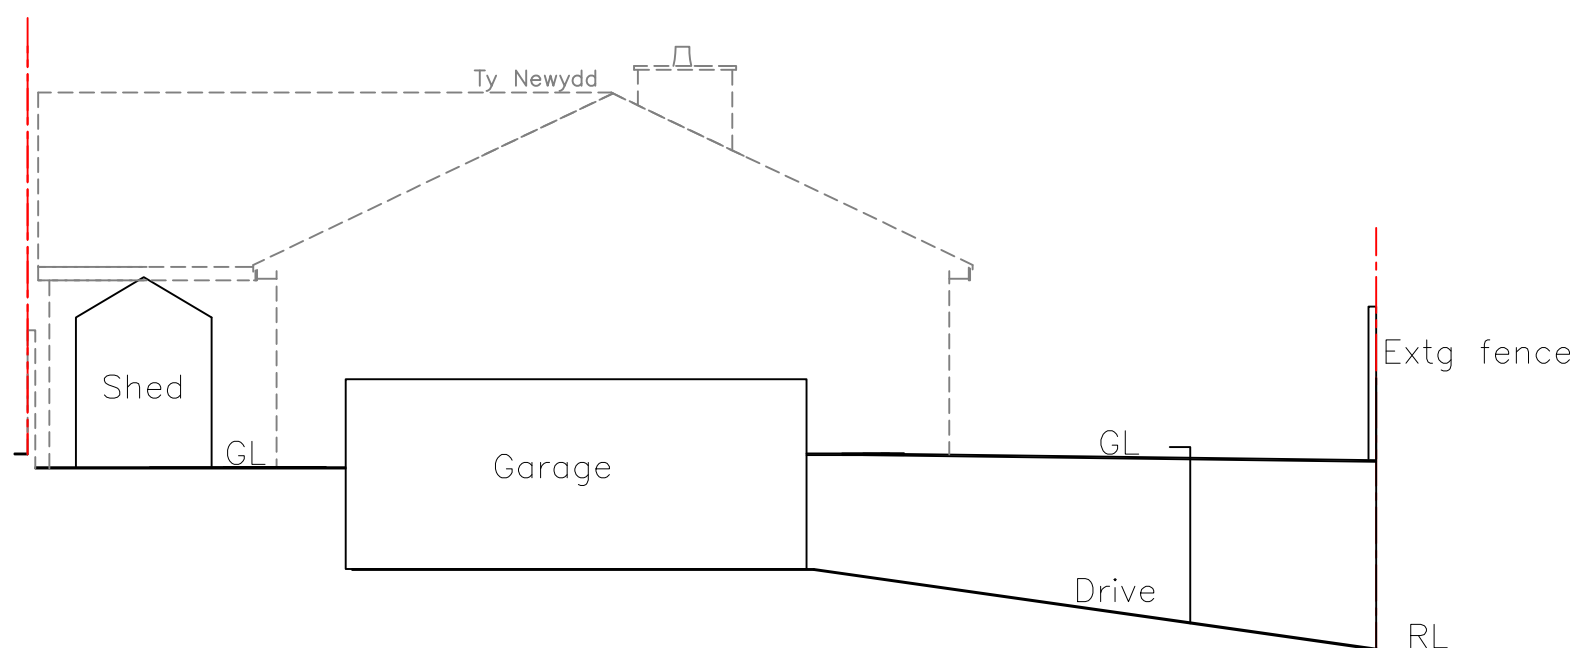


Existing Site Elevation
1:100

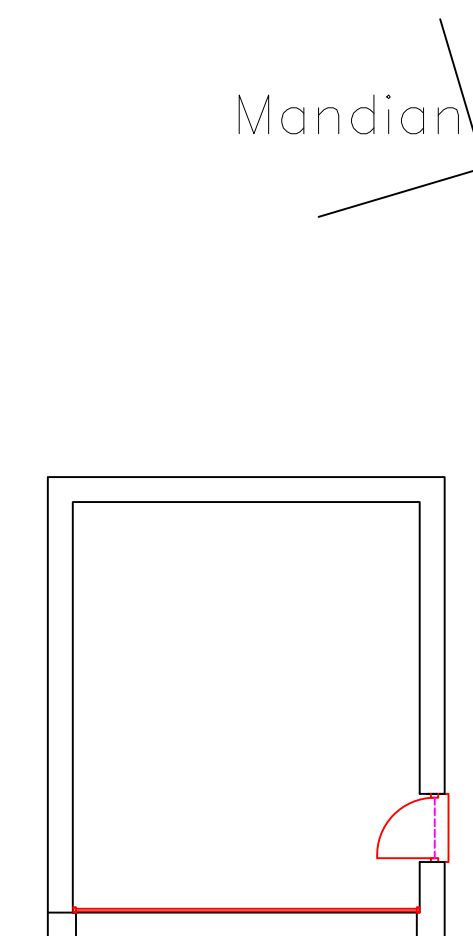


Existing Floor Plan
1:100

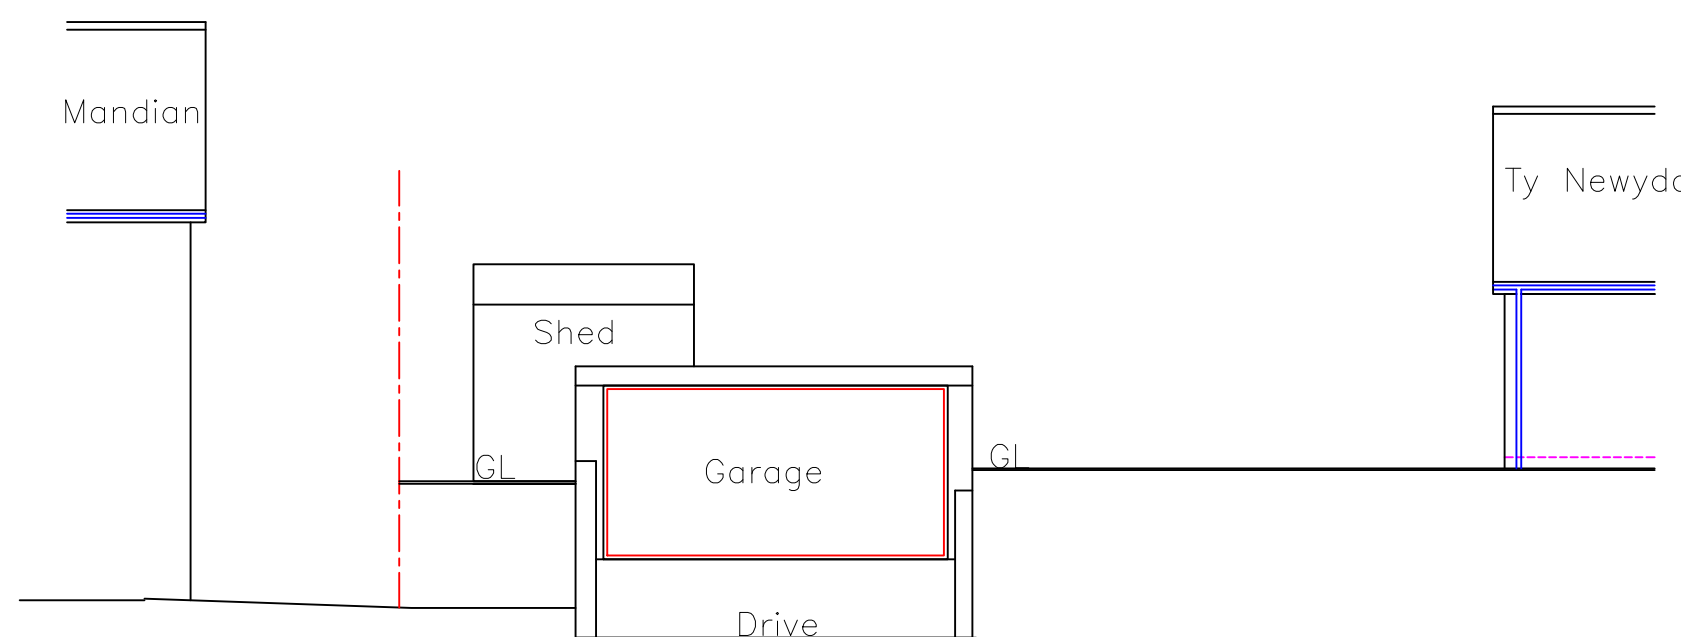

Existing Front Elevation
1:100

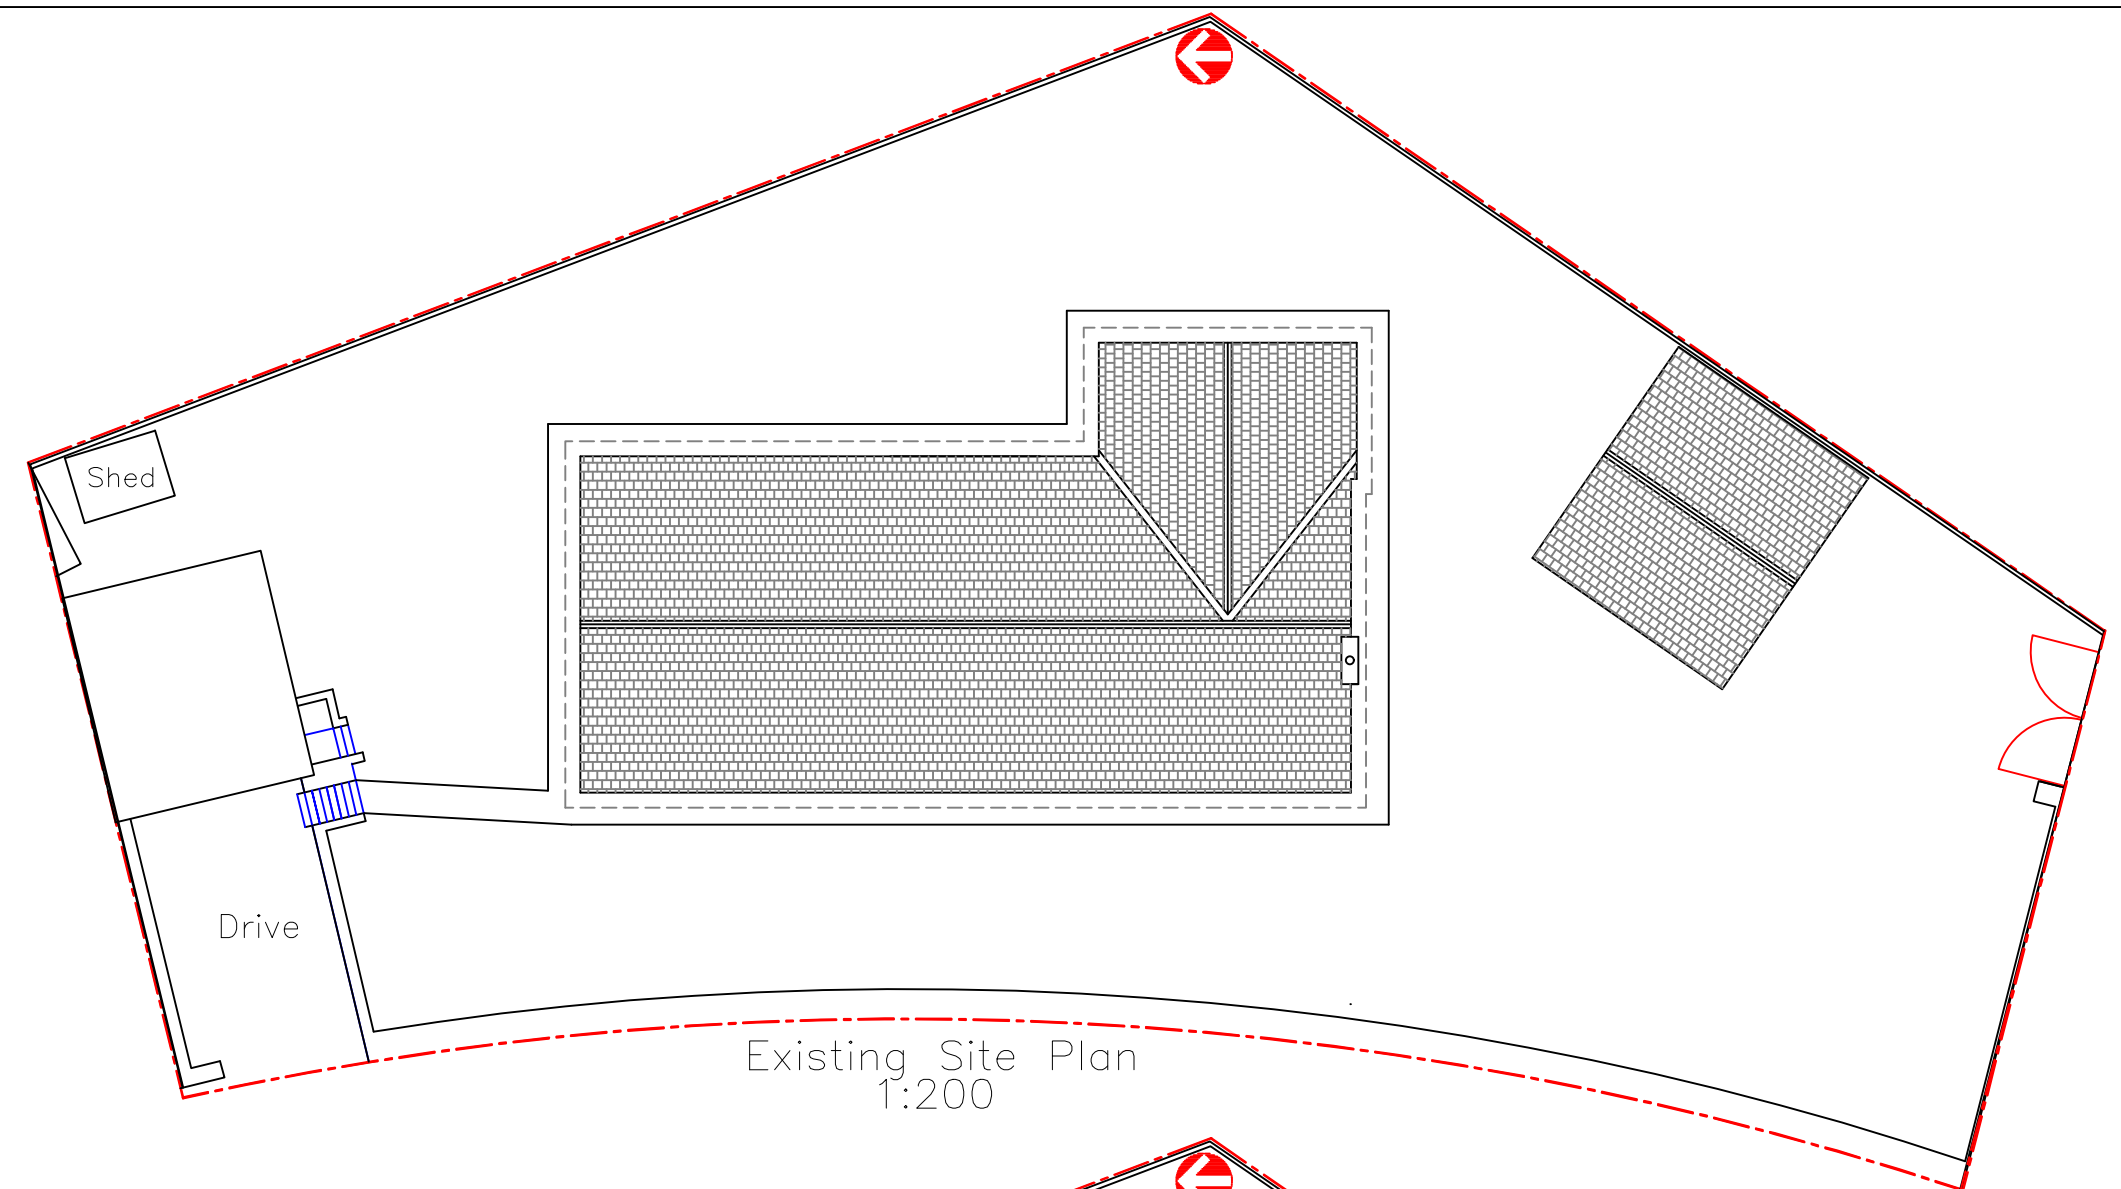

Existing Site Plan
1:200

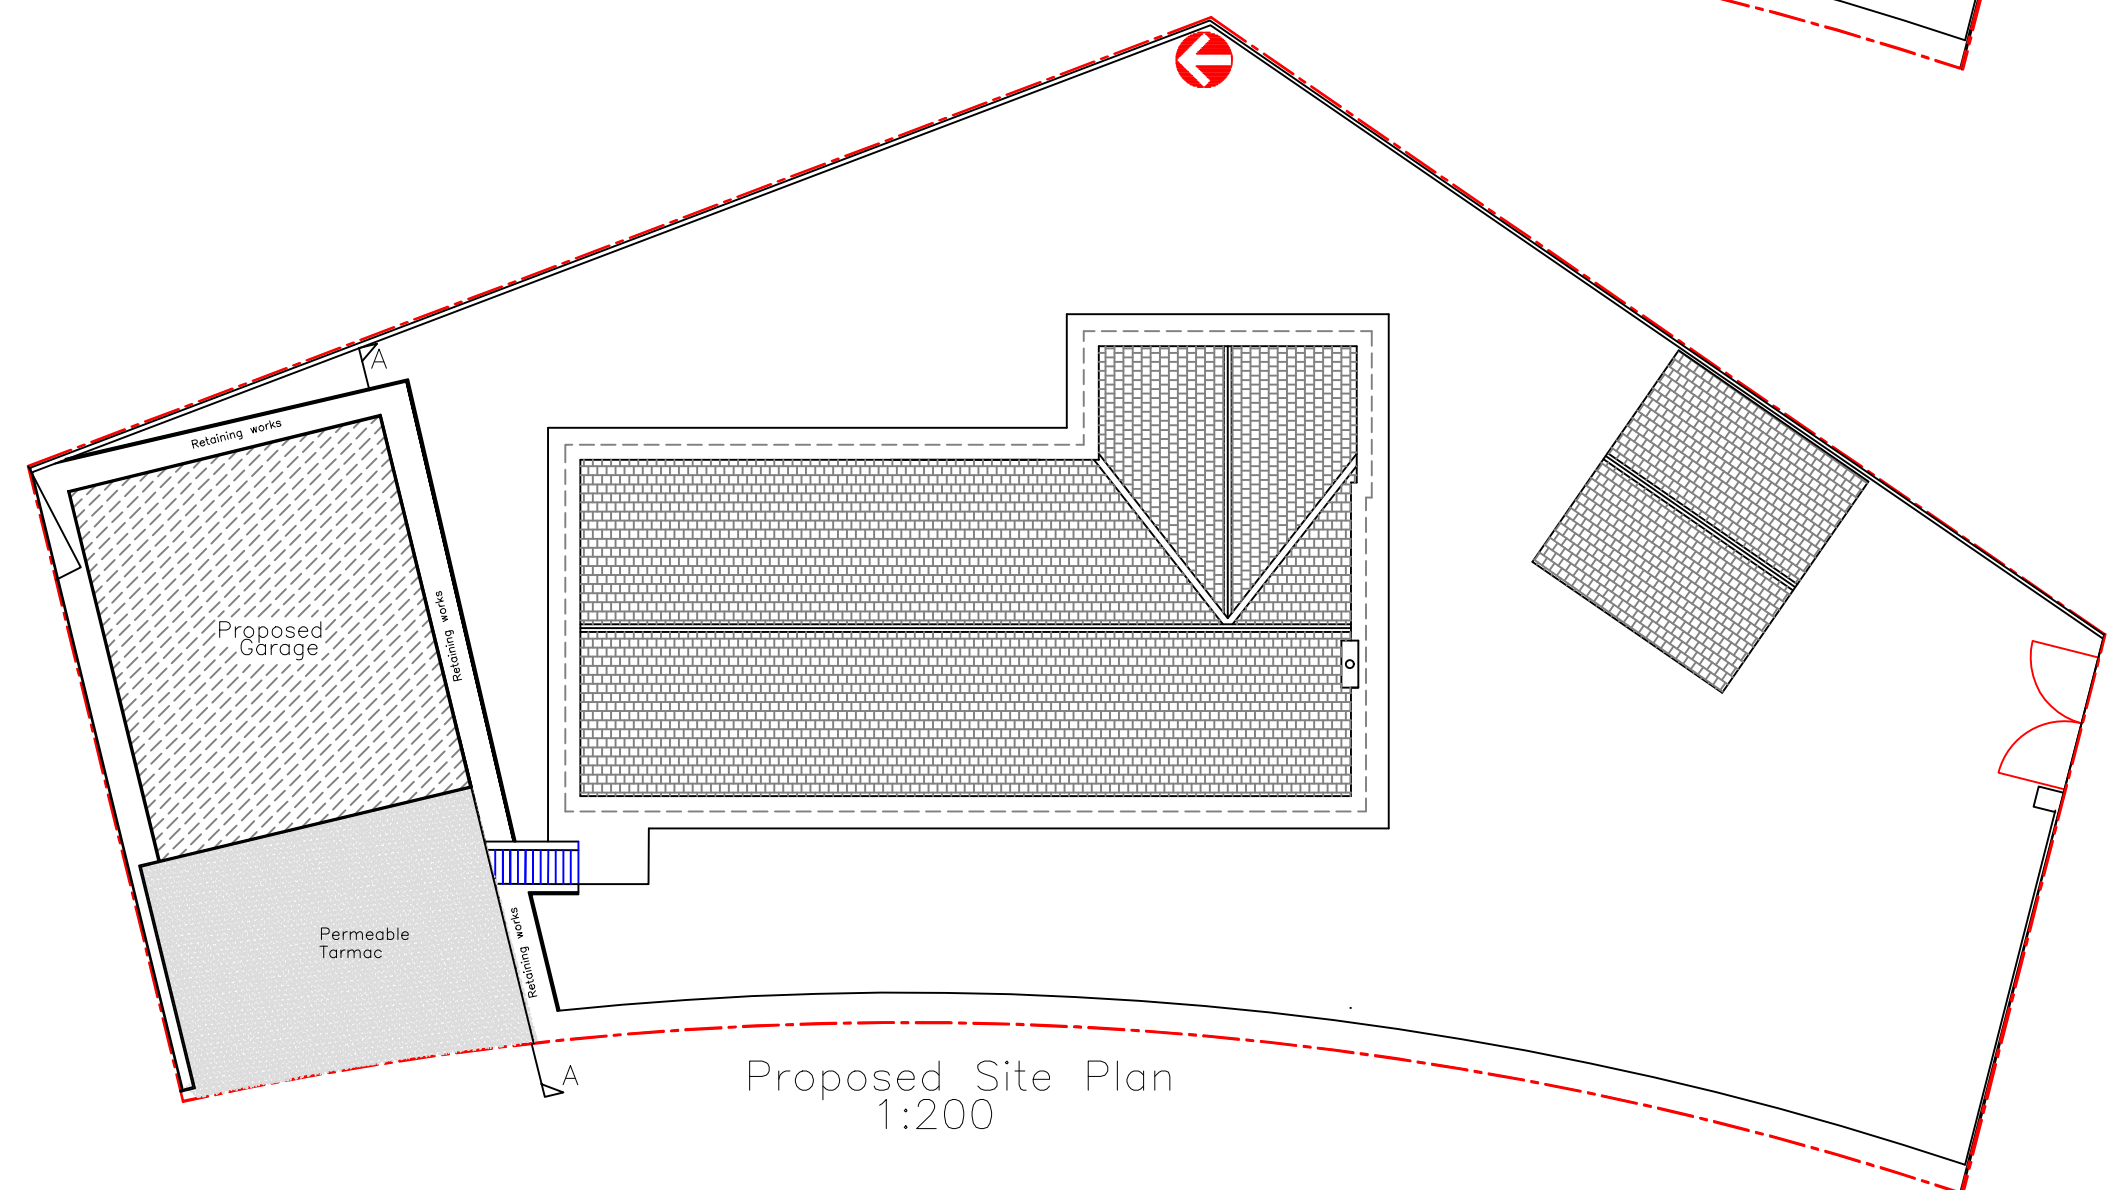

Proposed Site Plan
1:200

Utopia Design Architectural Services Building Planning Application Support Tel: 01685 559230. Mob: 07908 725065 Issued Only for Purpose Indicated Drawing Status: FOR PLANNING PURPOSES ONLY	
Client	Ty Newydd Brondeg Heolgerrig Merthyr Tydfil CF48 1TW
Job	Demolition of Existing Garage with Proposed New Larger Garage, Access & Associated Retaining Works
Drawn by	PT
Date	20.02.22
Title	Scale 1:100 1:200
Existing & Proposed Plans, & Sections	Drwg No TY NEWYDD GAR 01

