




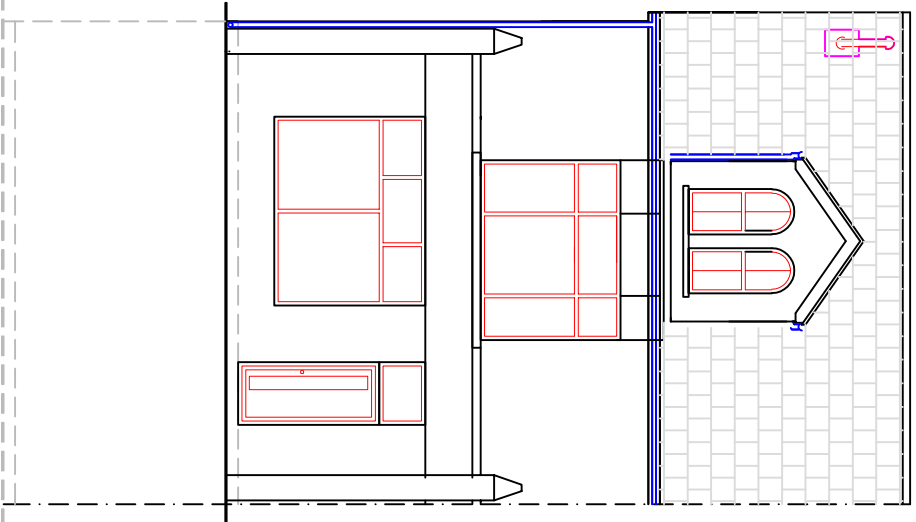


Existing Front Elevation

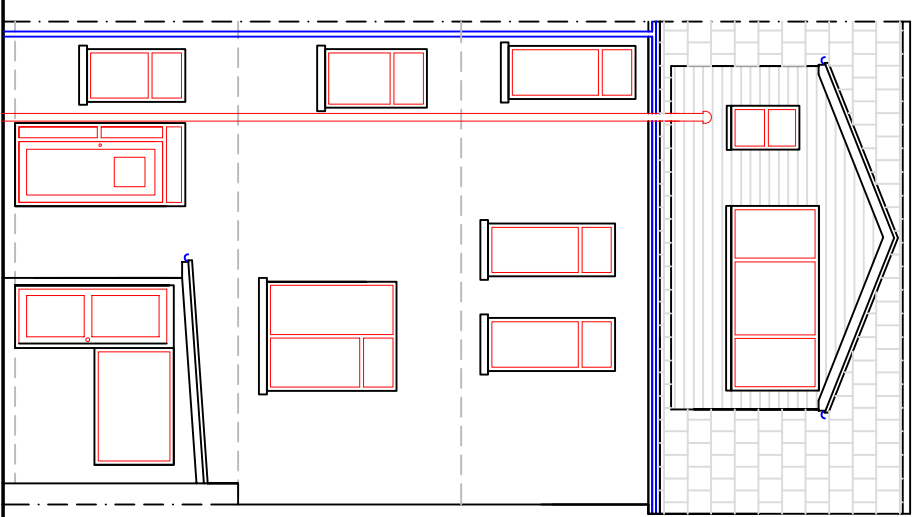


Existing Rear Elevation

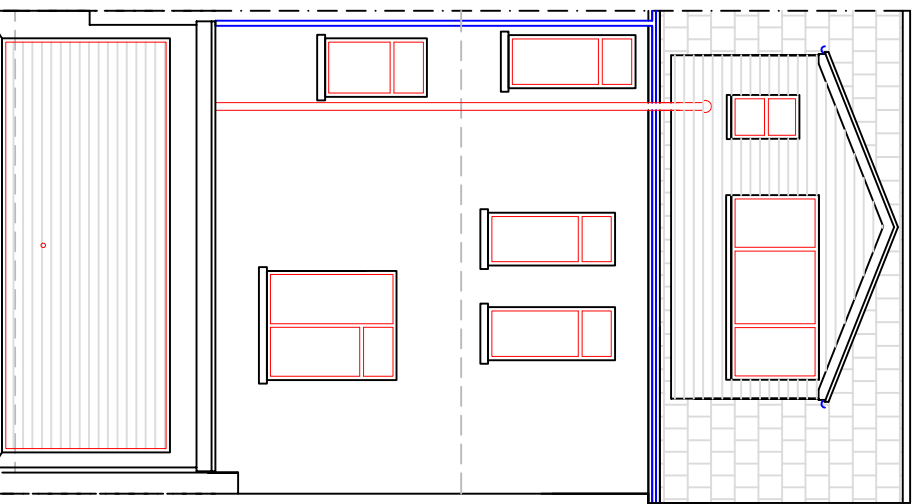




Existing Rear Garage Elevation

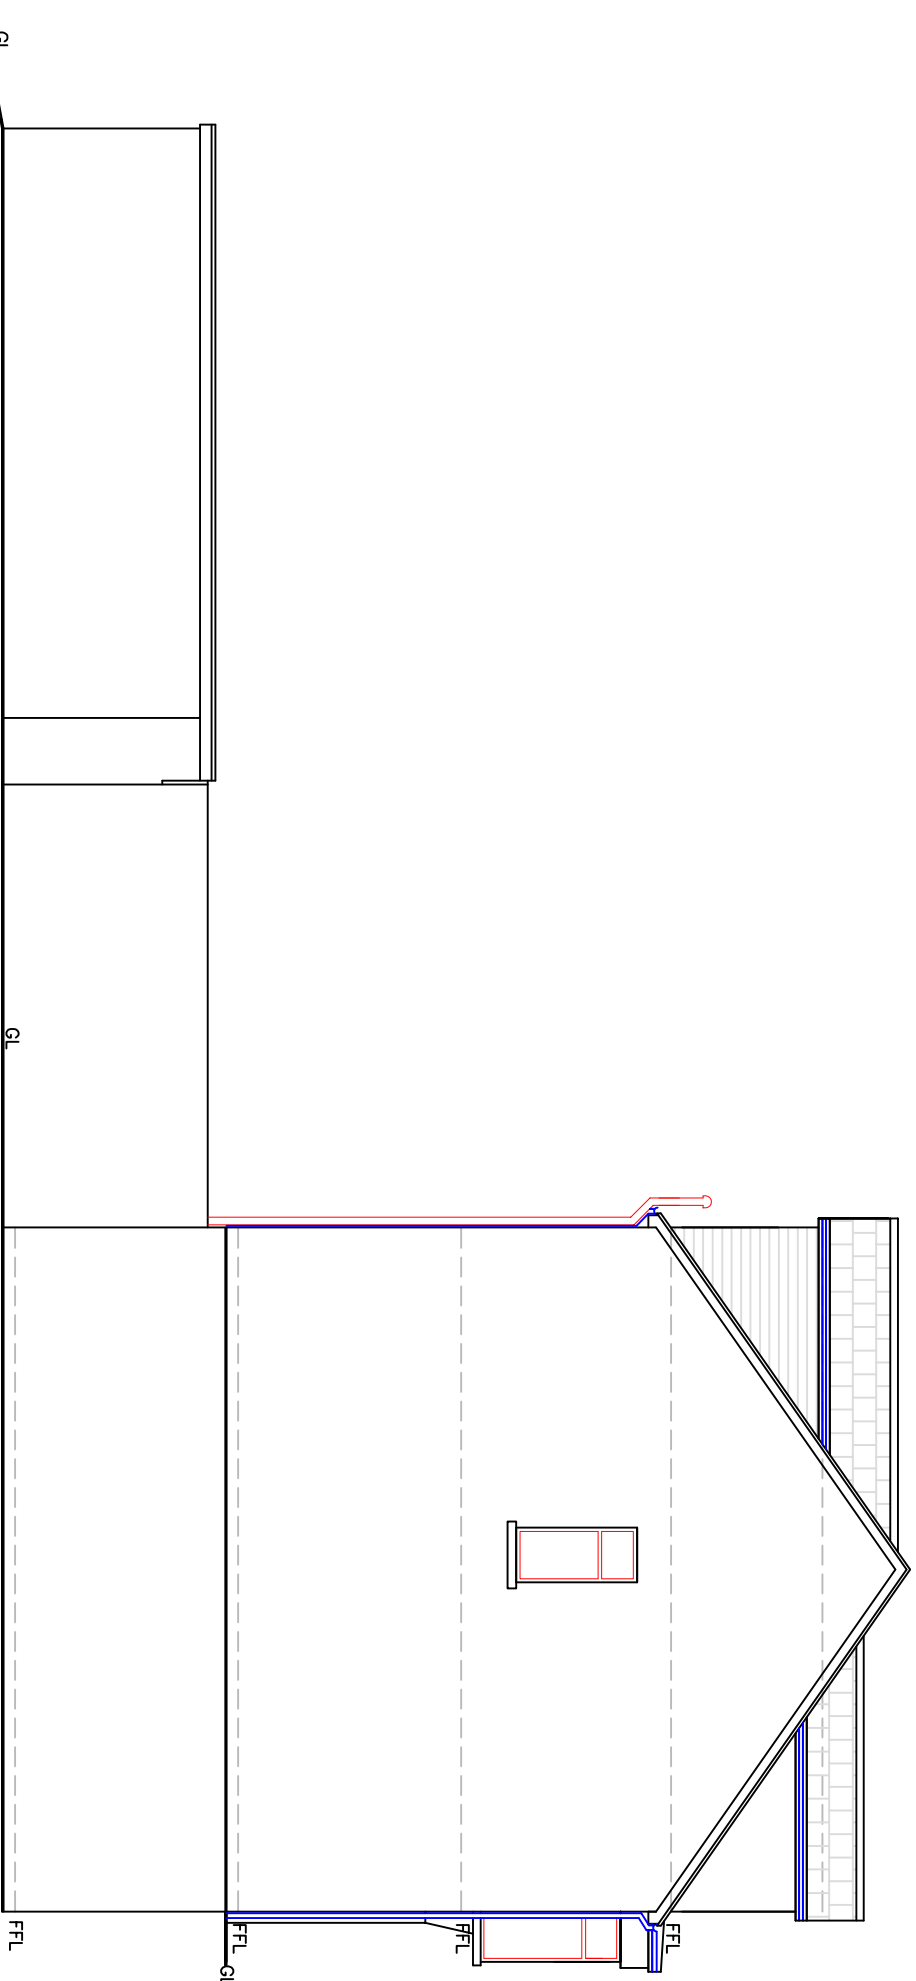


Existing Side Elevation

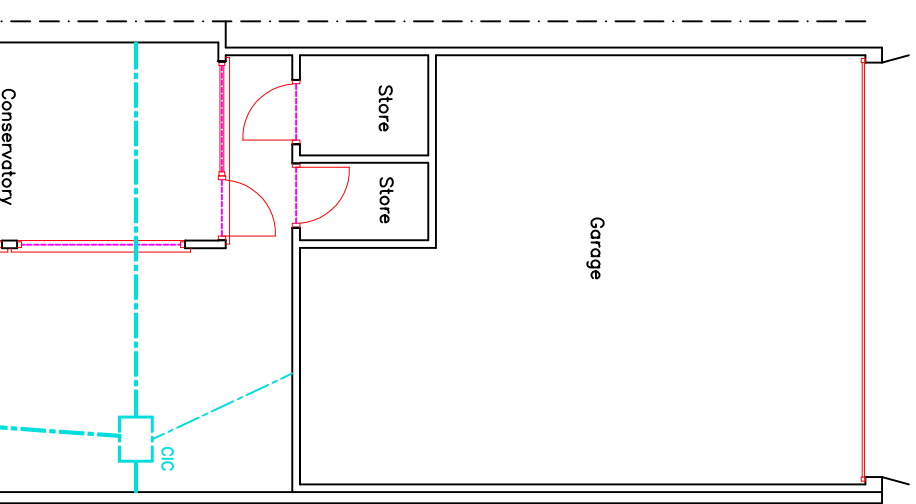


Existing Section

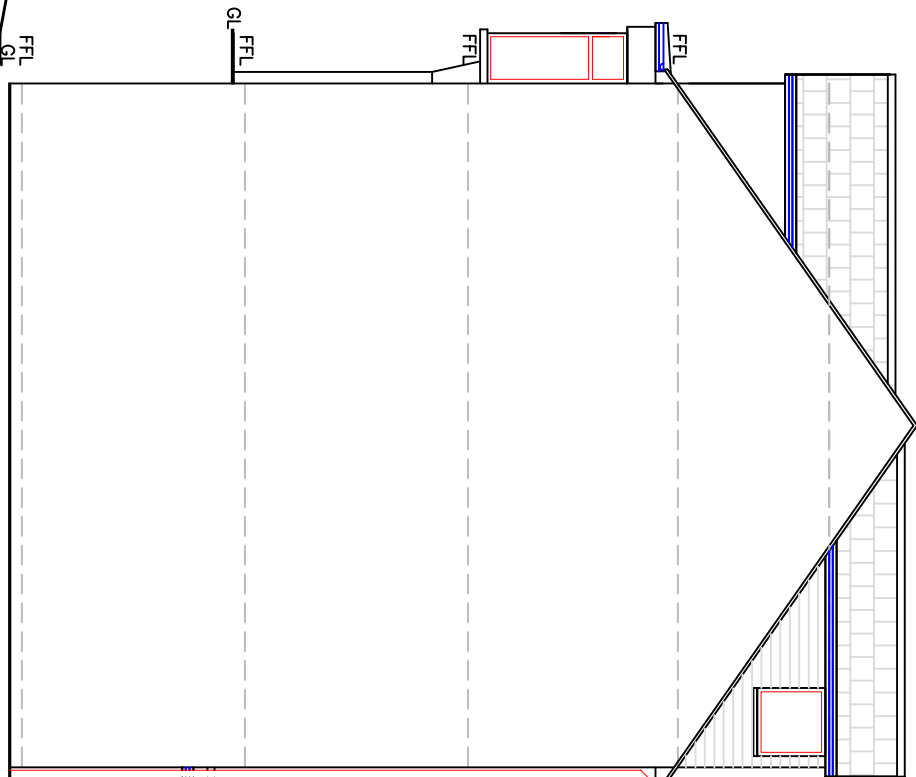 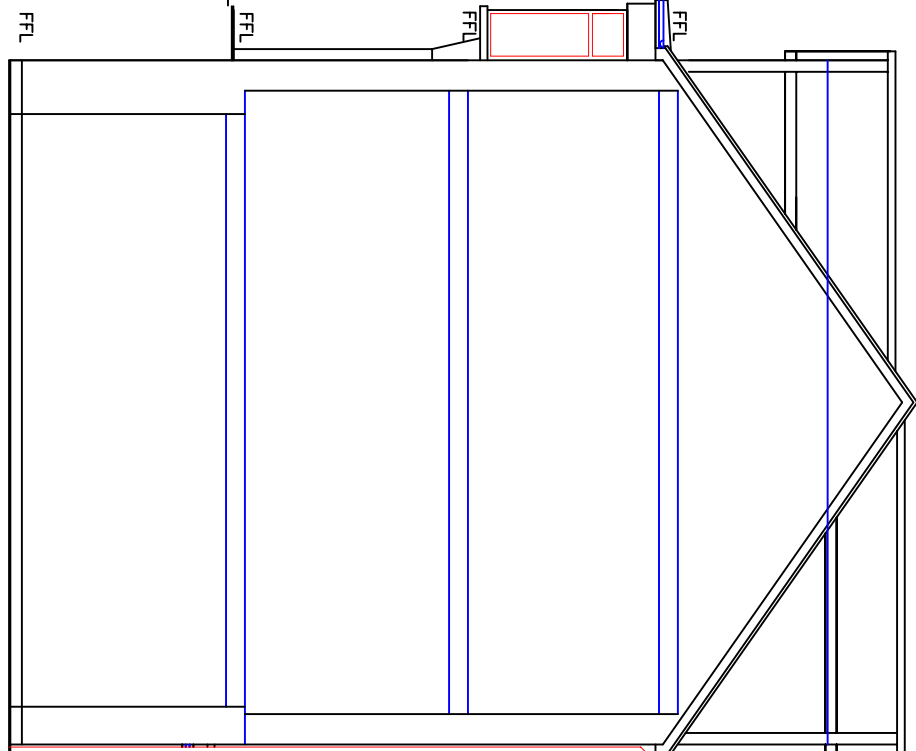


Existing Side Elevation

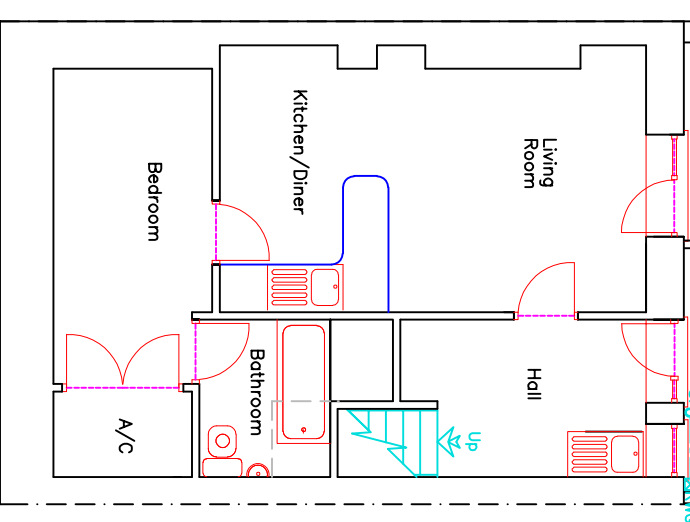


Existing LGF Plan

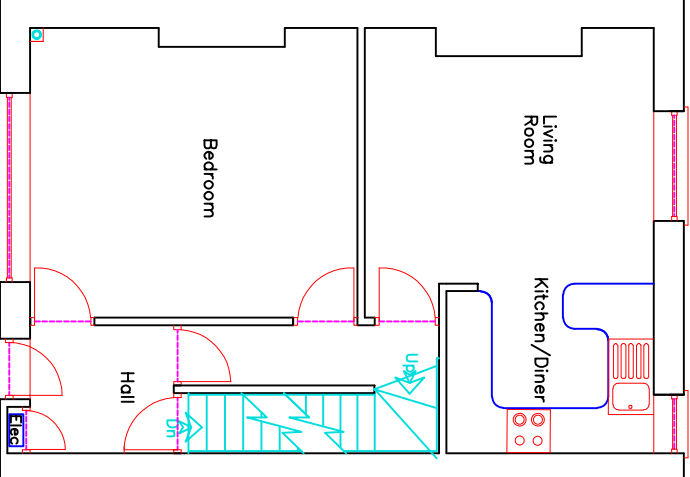

Existing GF Plan

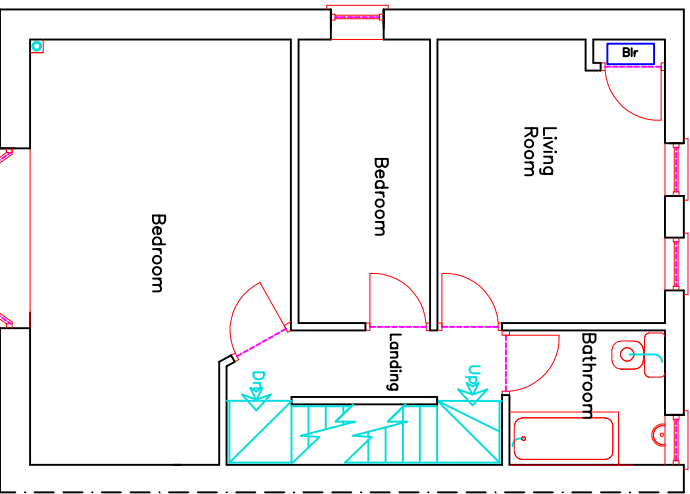

Existing FF Plan

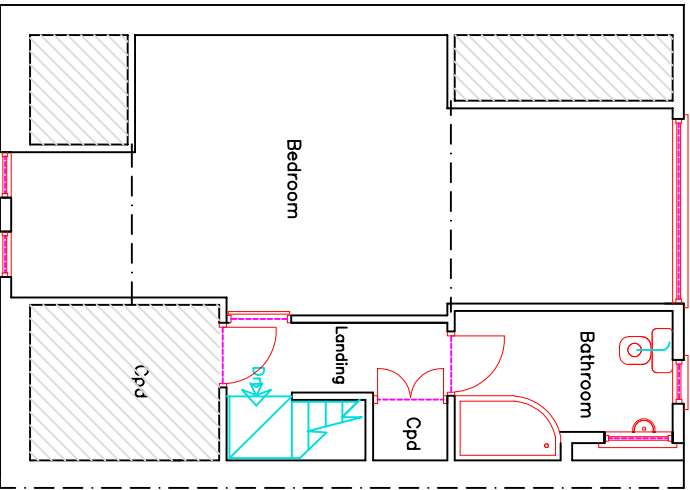

Existing 2nd F Plan



Utopia Design

Architectural Services

Architectural Services

Building Planning Application Support

Paul Thomas: BSc (Hons) Tel: 01685 559230, Mob: 07908 725065

Issued Only for Purpose Indicated

Drawing Status: FOR PLANNING PURPOSES ONLY

Address

1 Vulcan Buildings

Brecon Road

Merthyr Tydfil

CF47 8NH

Project

Proposed Change of Use to Commercial Takeaway on GF with Proposed Change of Use of Rear Proposed Three Storey Rear Extension with Internal Alterations to Remainder of Building

Drawn by

PT

Date

03.11.2020

Scale

A2

Existing Plans, Elevations & Sections

Drwg No

1:100

Vulcon 1 01