




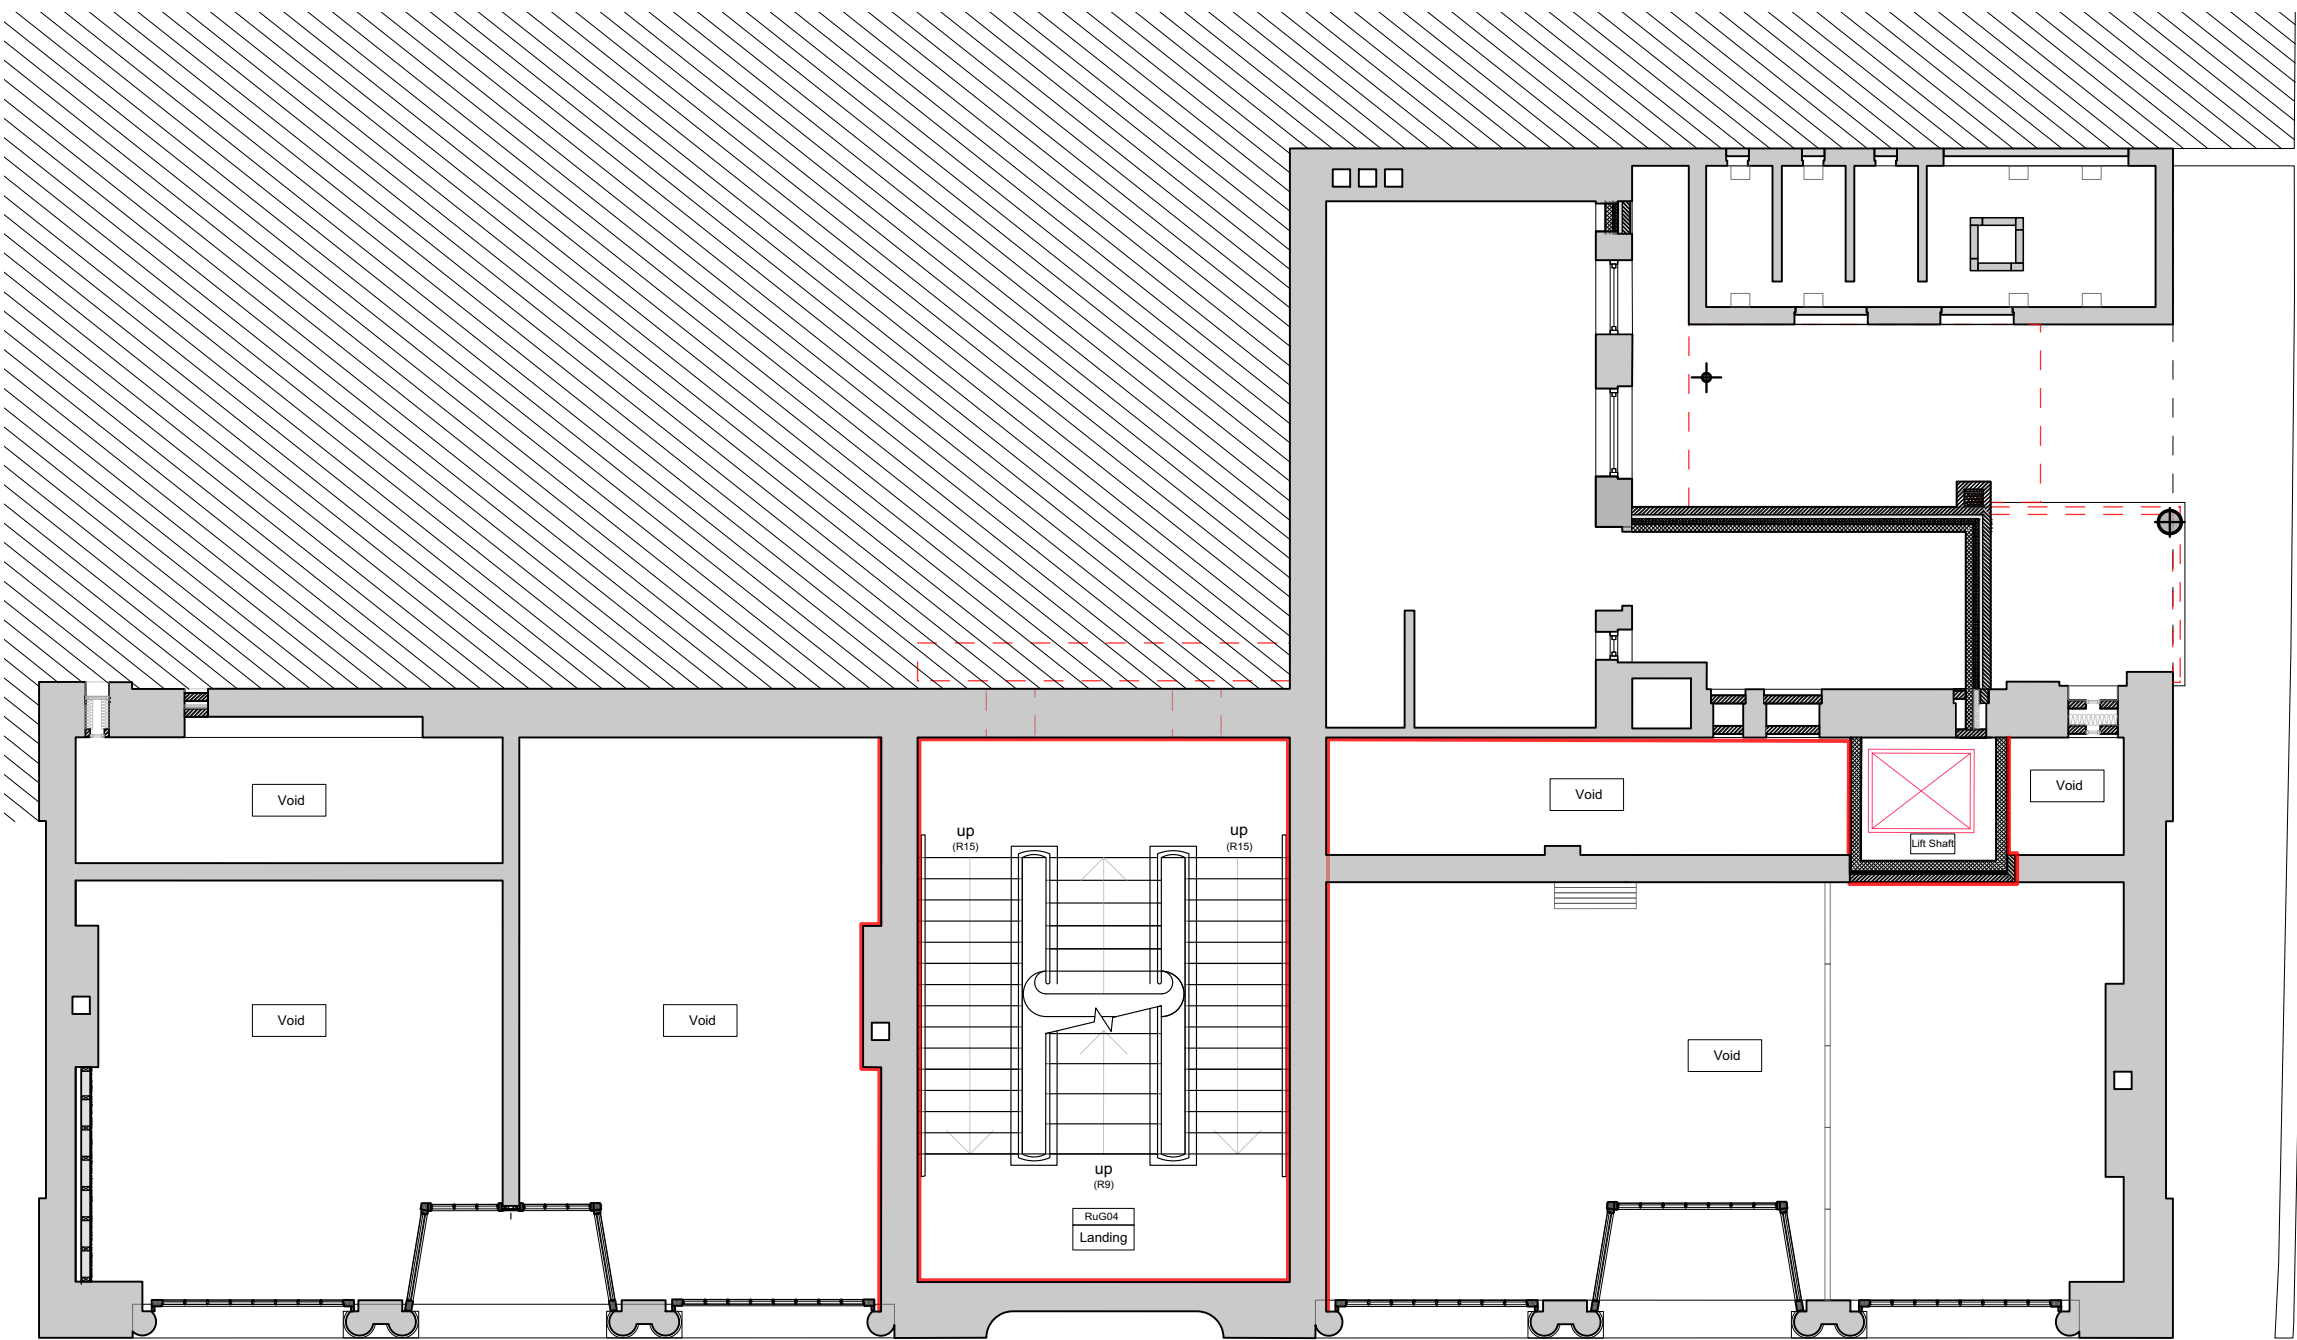

Upper Ground Floor Plan
SCALE 1:100 @ A1, 1:200 @ A3

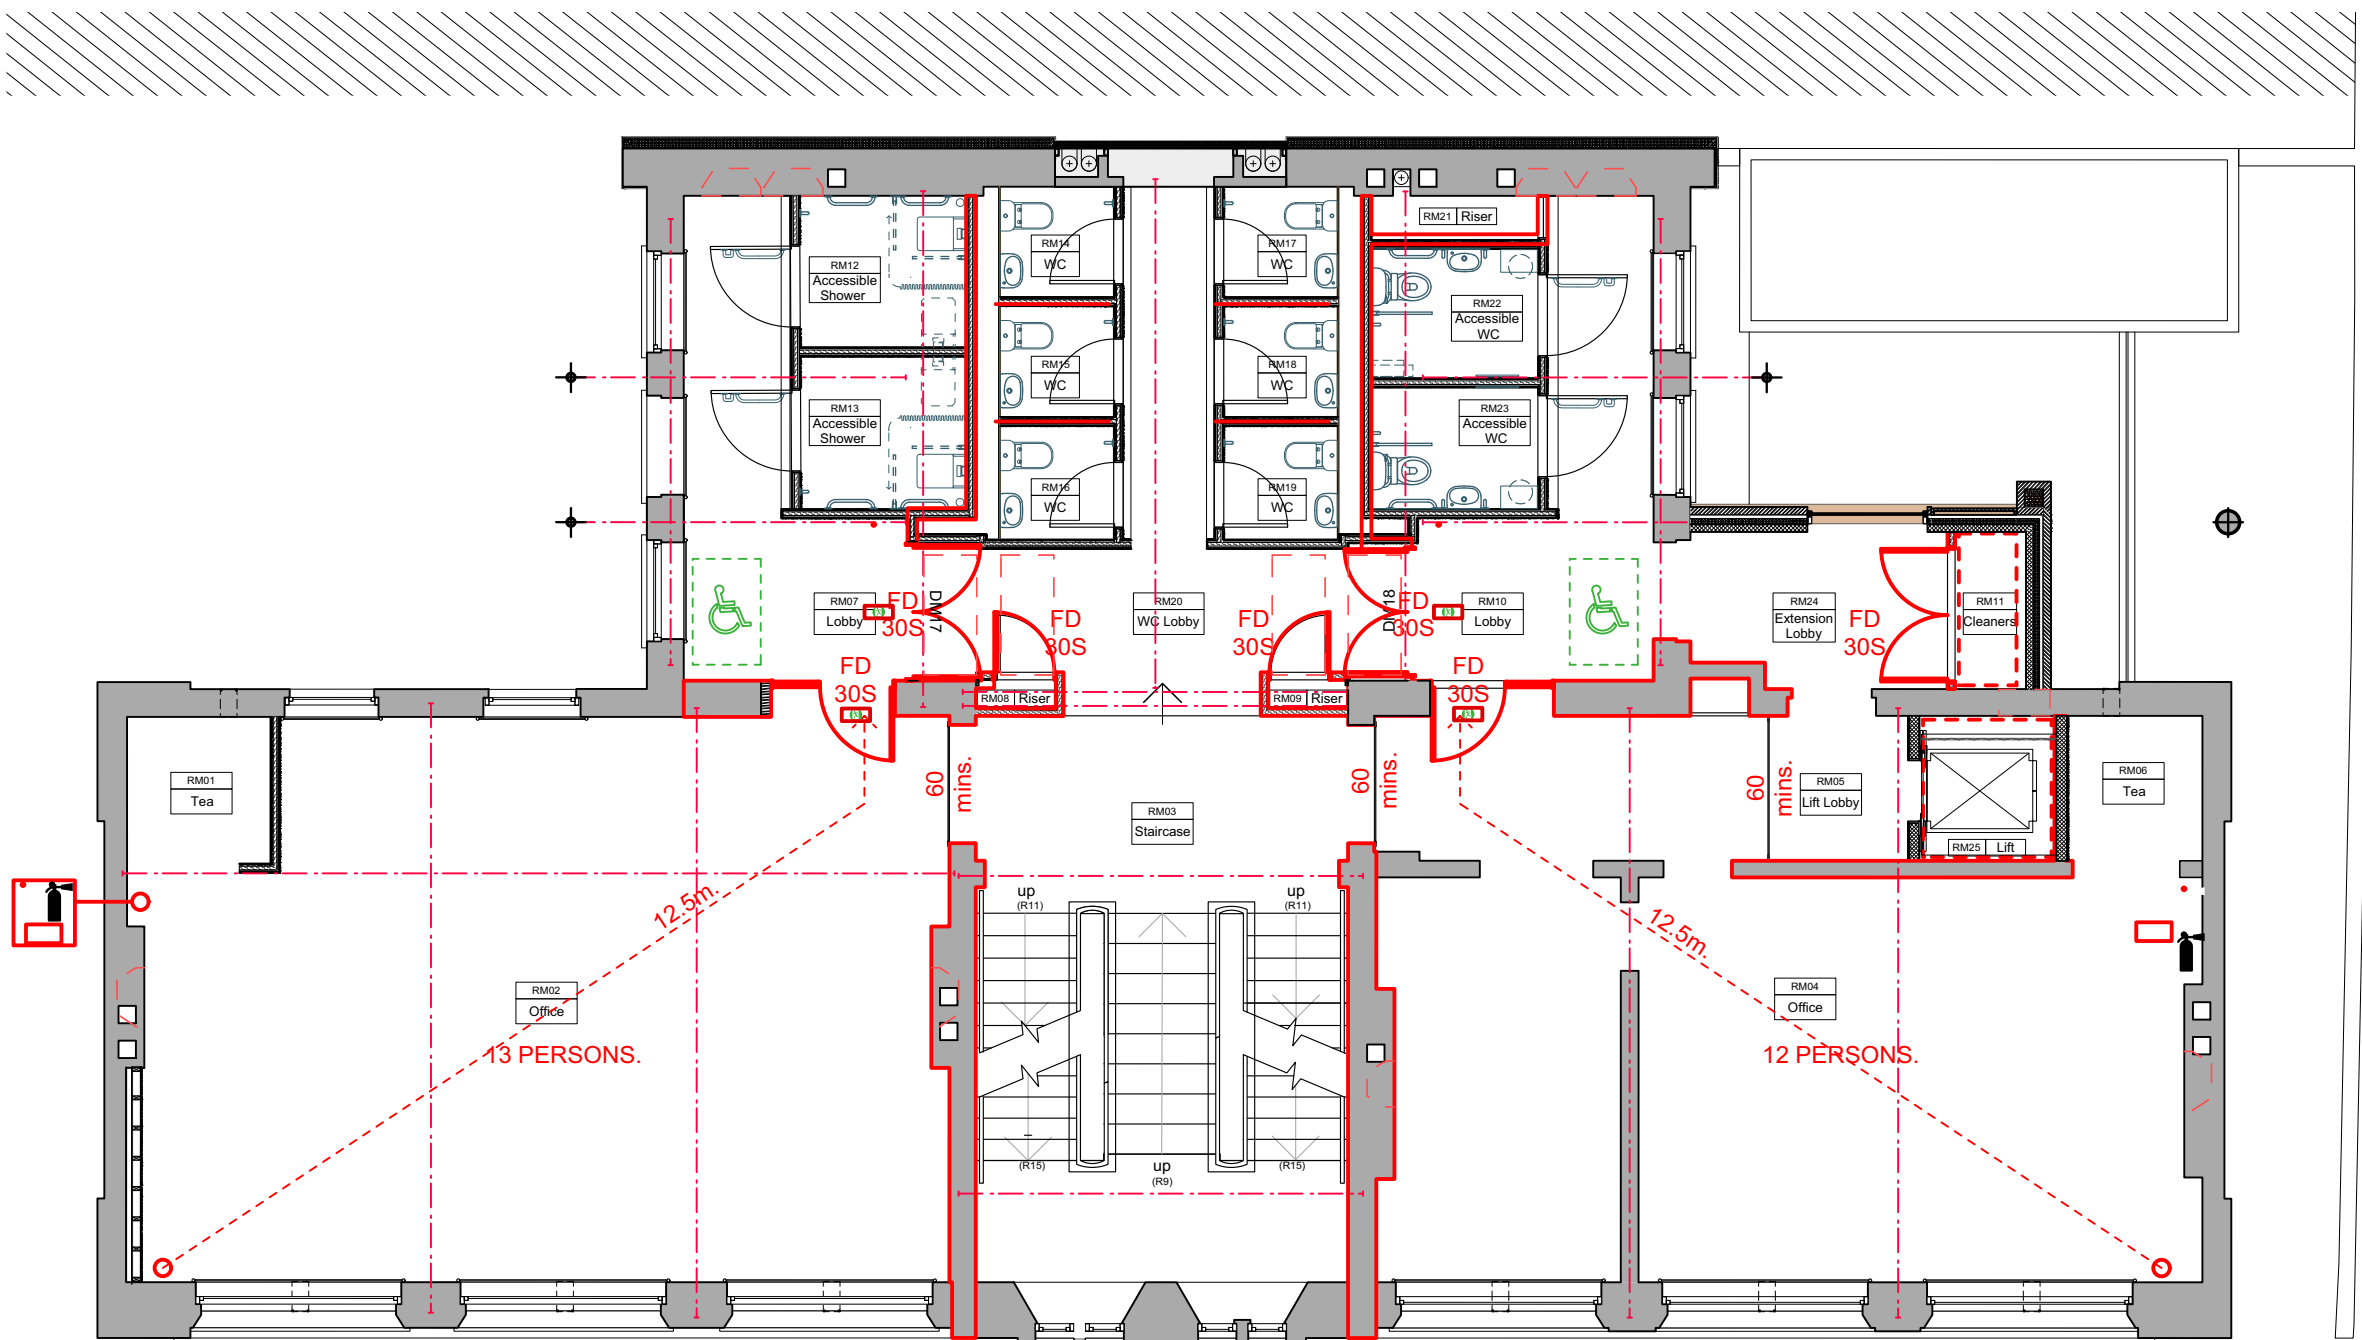


Mezzanine Floor Plan
SCALE 1:100 @ A1, 1:200 @ A3

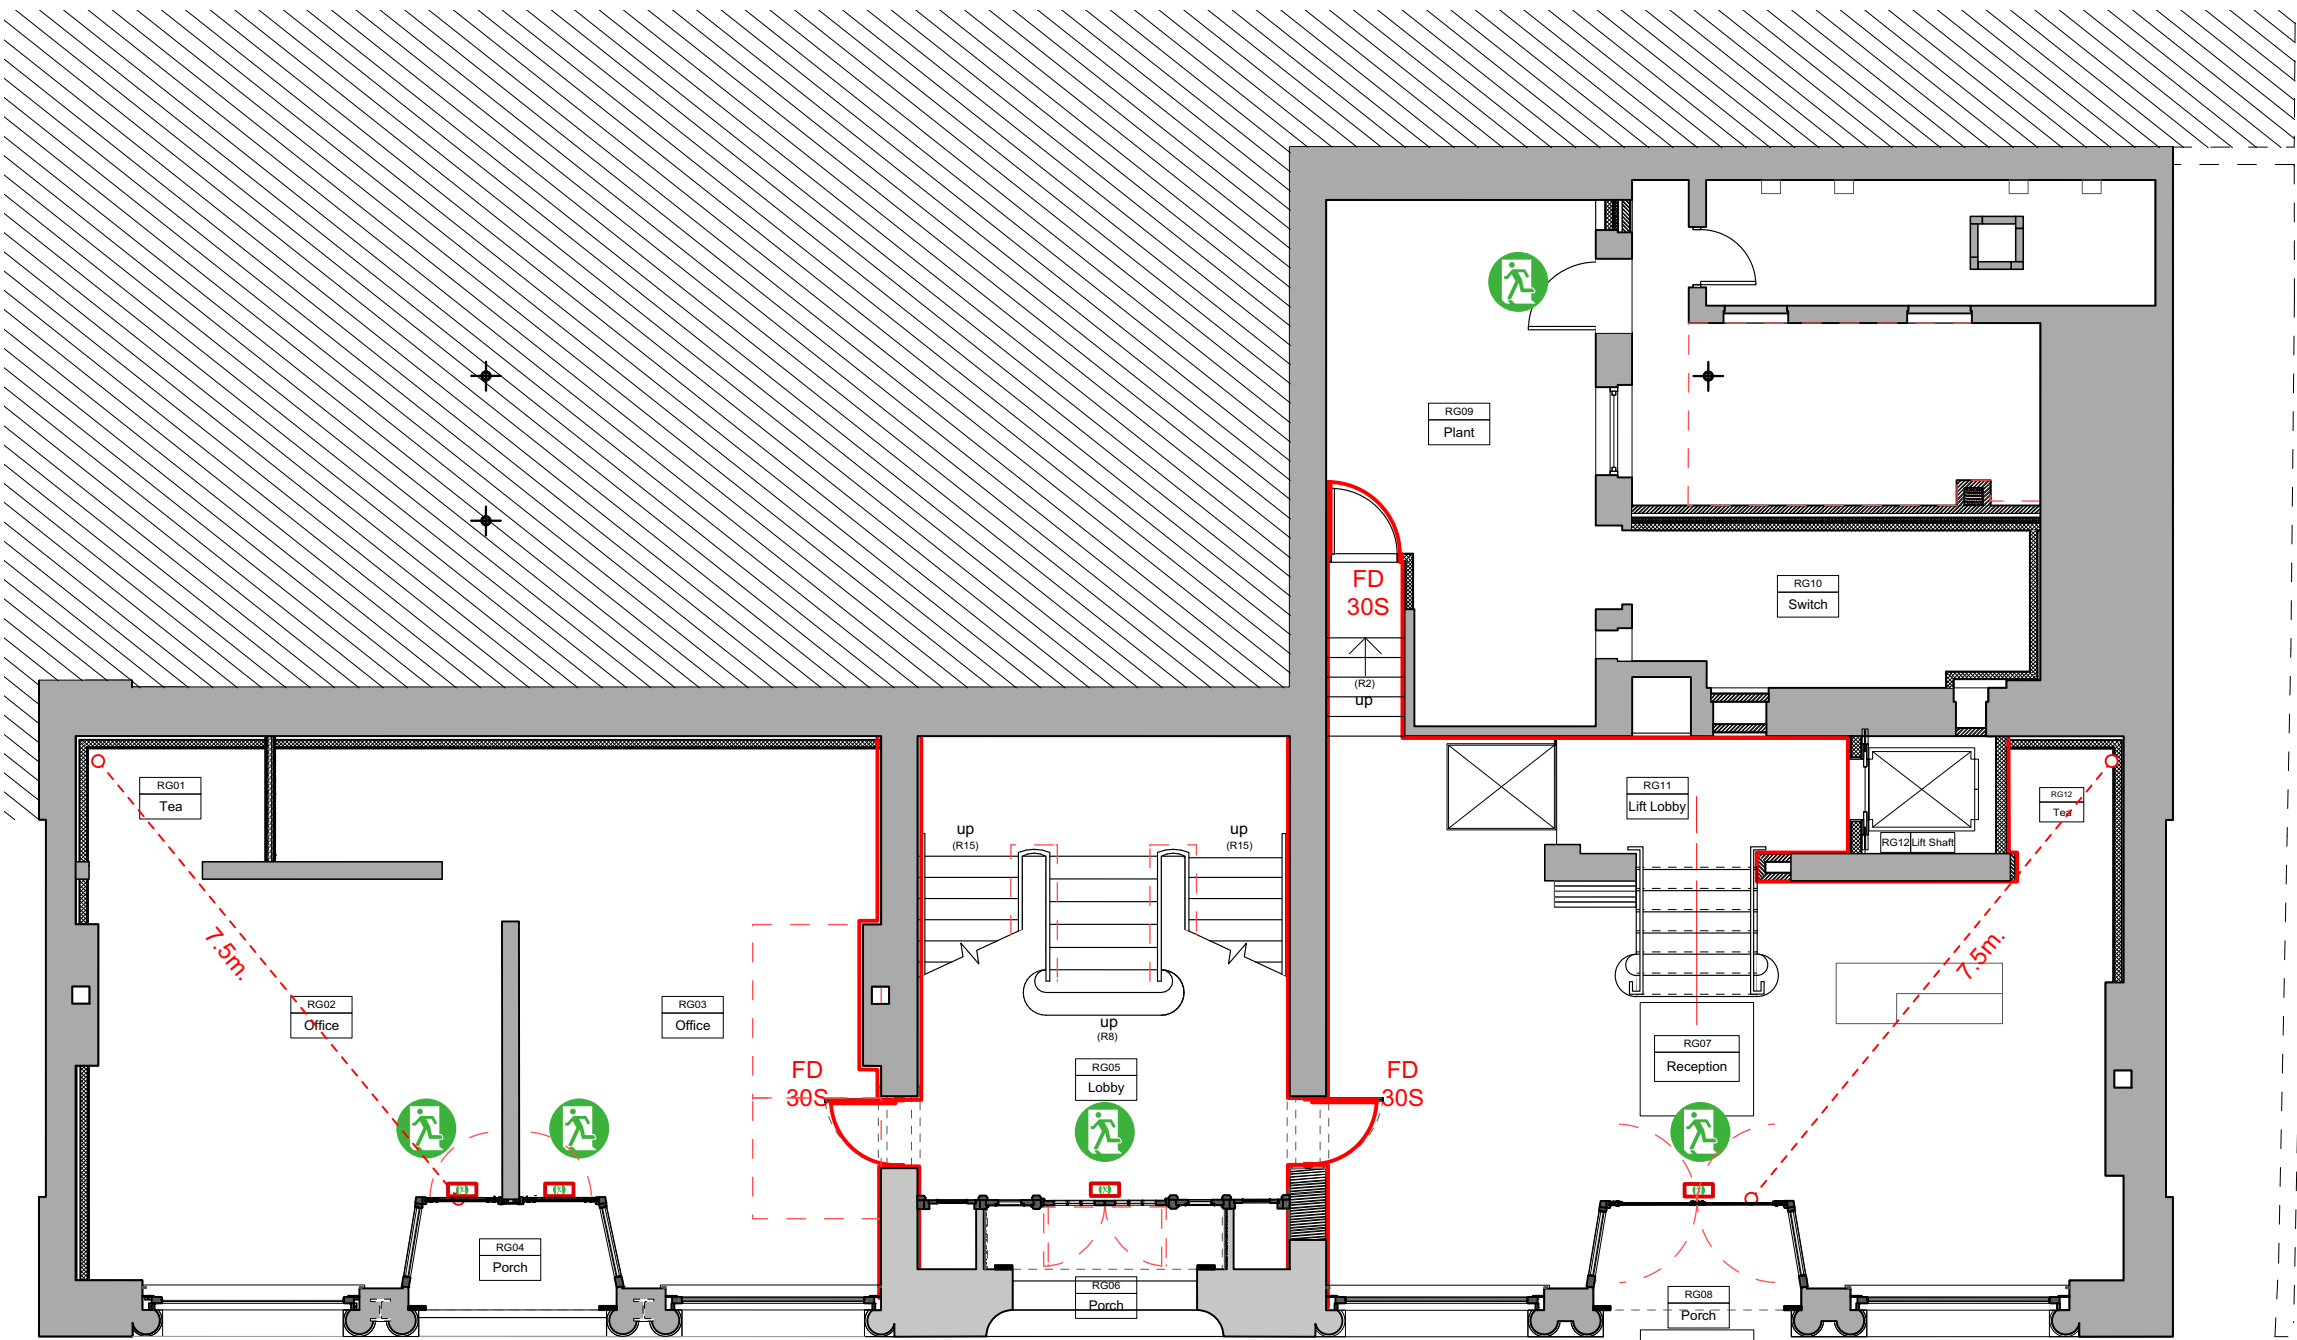

Ground Floor Plan
SCALE 1:100 @ A1, 1:200 @ A3



Principal entrance from
'Front' Ground Floor off
promenade/Pontmorlais
West.

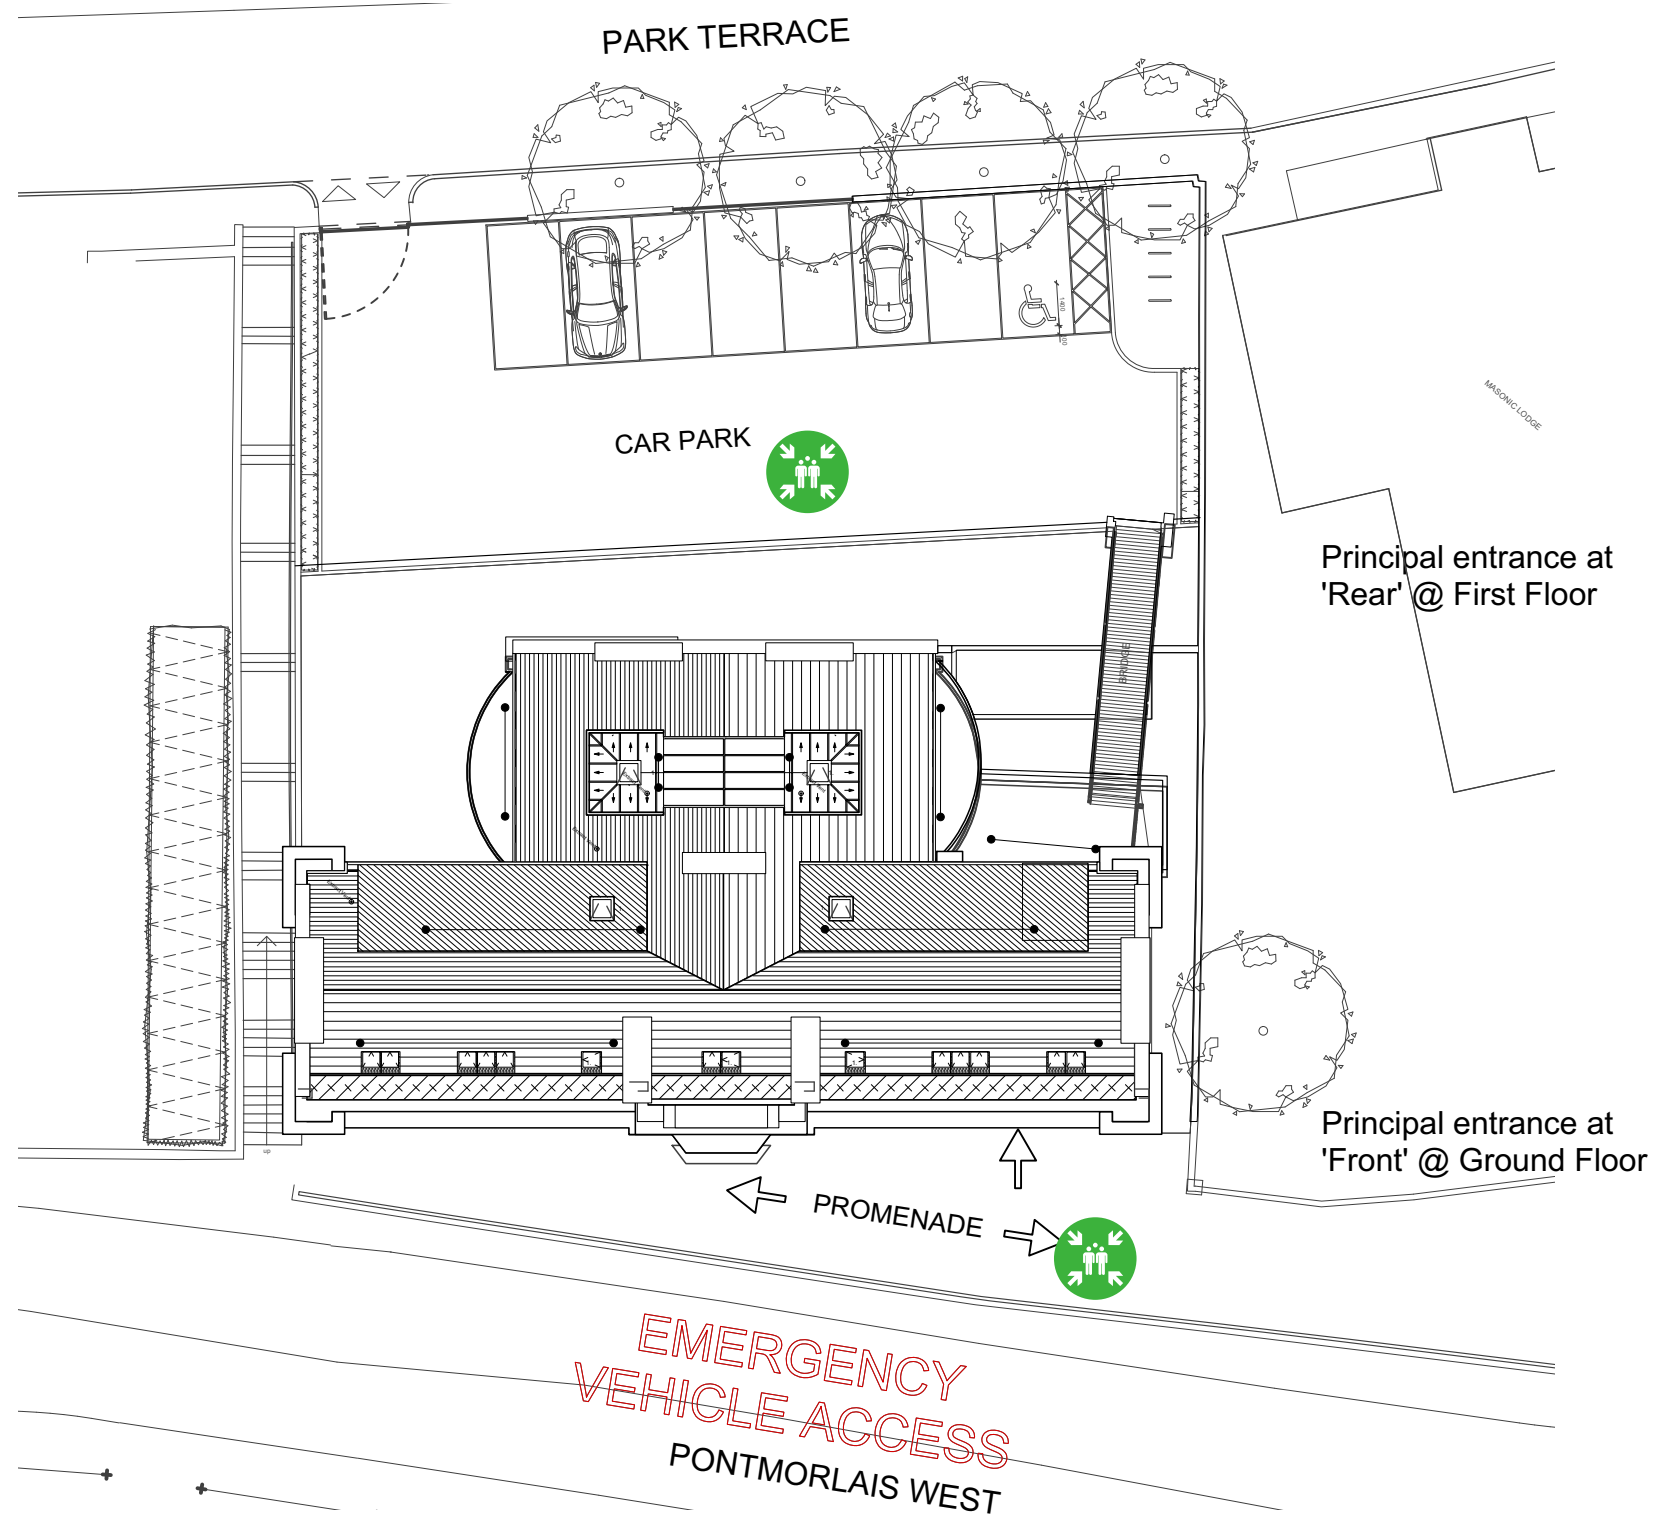

Site Plan
SCALE 1:250 @ A1, 1:500 @ A3

- 60 Minute Fire Protection
- Secondary 60 Minute Fire Protection
- 15m
- Escape to point of relative safety
- Assembly Point
- Escape / Exit
- Fire Blanket
- Water / Co2 Extinguisher location
- Disabled Refuge with Call point
- FD 30s
- FD 30 S Fire door (All Door to have "fire door keep shut" signage)
- Back lit escape signage - Refer to M&E engineers specification

Notes:


Responsibility is not accepted for errors made by others scaling from this drawing.

All construction information should be taken from figured dimensions only. Dimensions are in millimetres unless otherwise stated.

All dimensions and conditions are to be checked on site prior to preparing drawings or commencing any work.

Any variations or supplementary drawings are to be approved by The Architect.

23/03/2020 Updated in accordance with ecology mitigation strategy. Title block altered.	
A	16/09/2016 Fire protection altered to accord with changes made to rear dormers/ third floor.
NO.	DATE REVISION
CLIENT	
Merthyr Tydfil CBC	
PROJECT	
YMCA, Merthyr Tydfil	
DRAWING TITLE	
Means of Escape 1	
DRAWN/CHECKED	
DC, TR	1:50 @ A1
DATE	
Aug. 2019	
DRAWING NO.	
3510_GA_360 B	
REV.	

 

DAVIES
SUTTON
ARCHITECTS

Penrhewd Studios • Penrhewd Street
Garngetown • Cardiff • CF11 7JU
Tel: 029 2066 4455 • Fax: 029 2066 4411
E-mail: office@davies-sutton.co.uk
Web: www.davies-sutton.co.uk

DO NOT USE THIS FOR CONSTRUCTION PURPOSES - ALL DIMENSIONS TO BE CHECKED ON SITE - NOTIFY ARCHITECT OF ALL DISCREPANCIES - THIS DRAWING IS COPYRIGHT

DO NOT SCALE FOR CONSTRUCTION PURPOSES • ALL DIMENSIONS TO BE CHECKED ON SITE • NOTIFY ARCHITECT OF ALL DISCREPANCIES • THIS DRAWING IS COPYRIGHT