




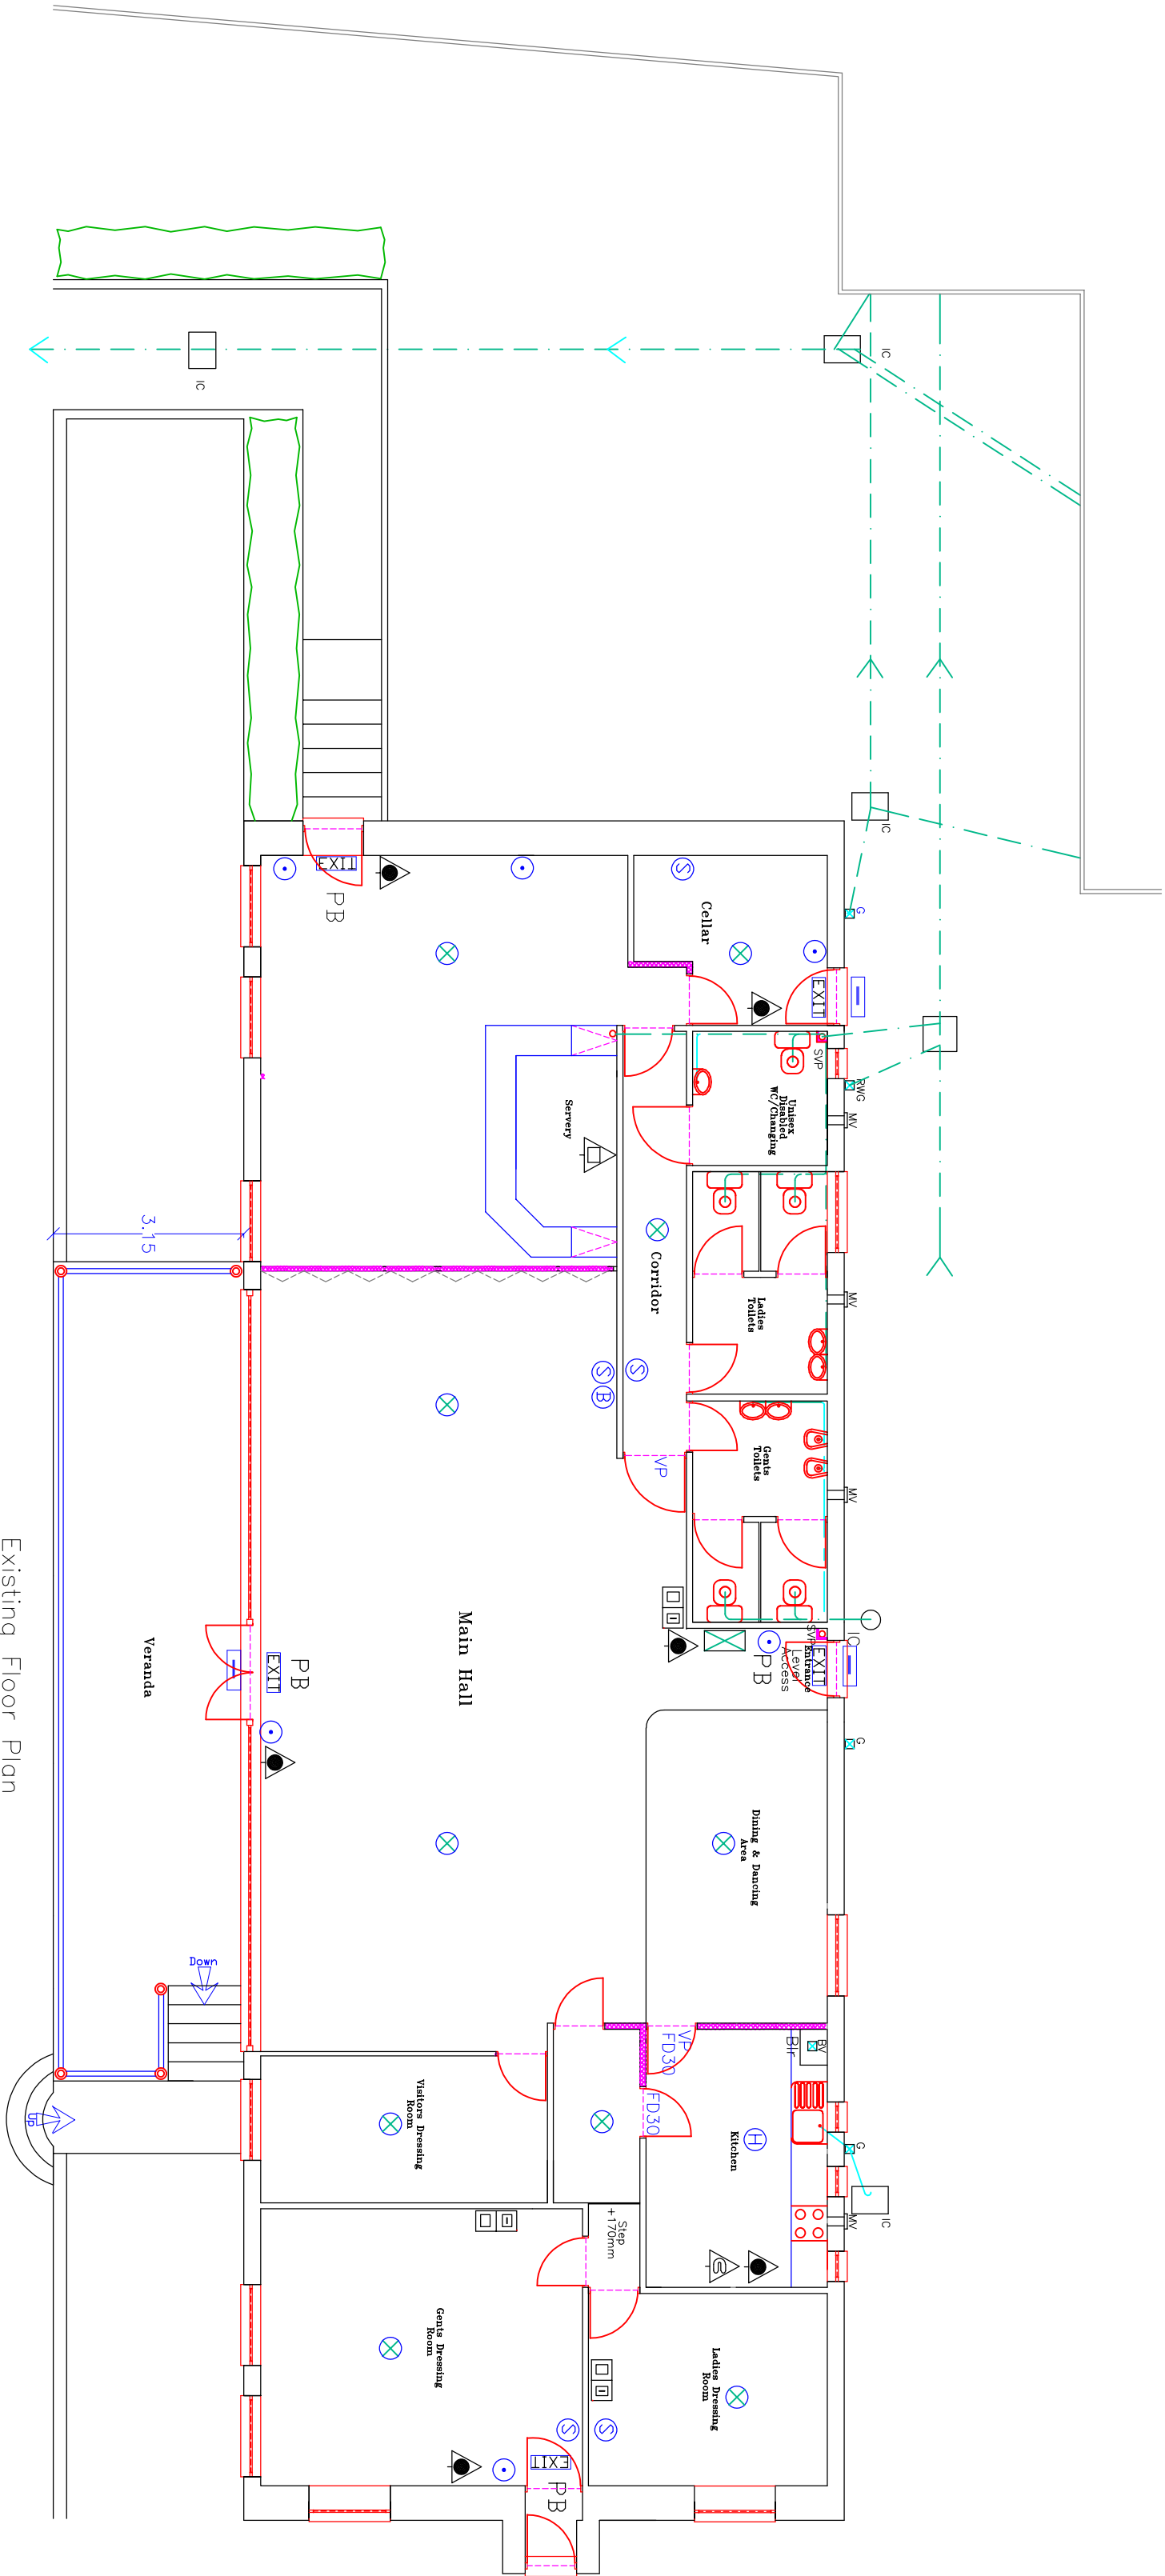

Existing Floor Plan

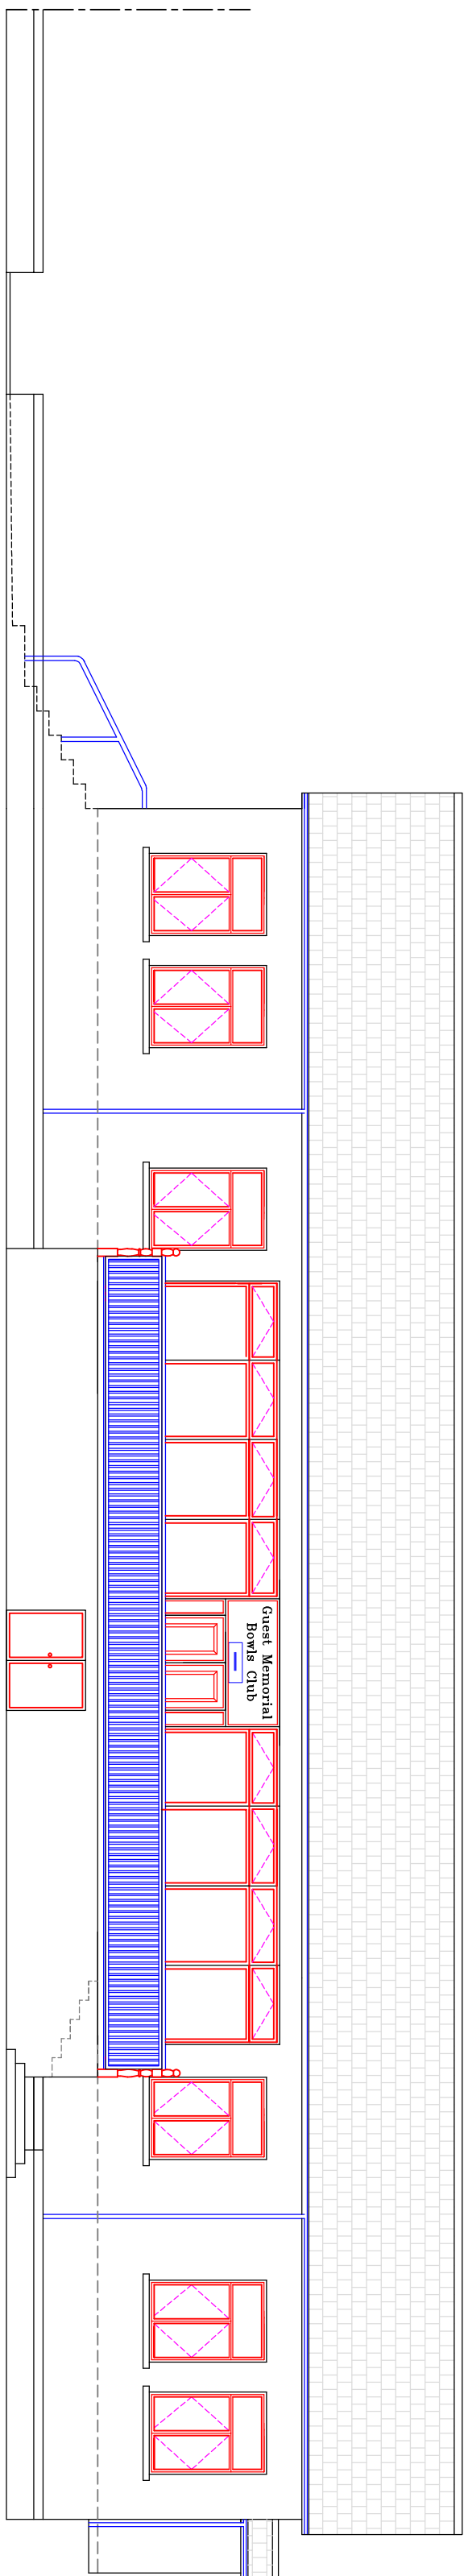


Existing Front Elevation

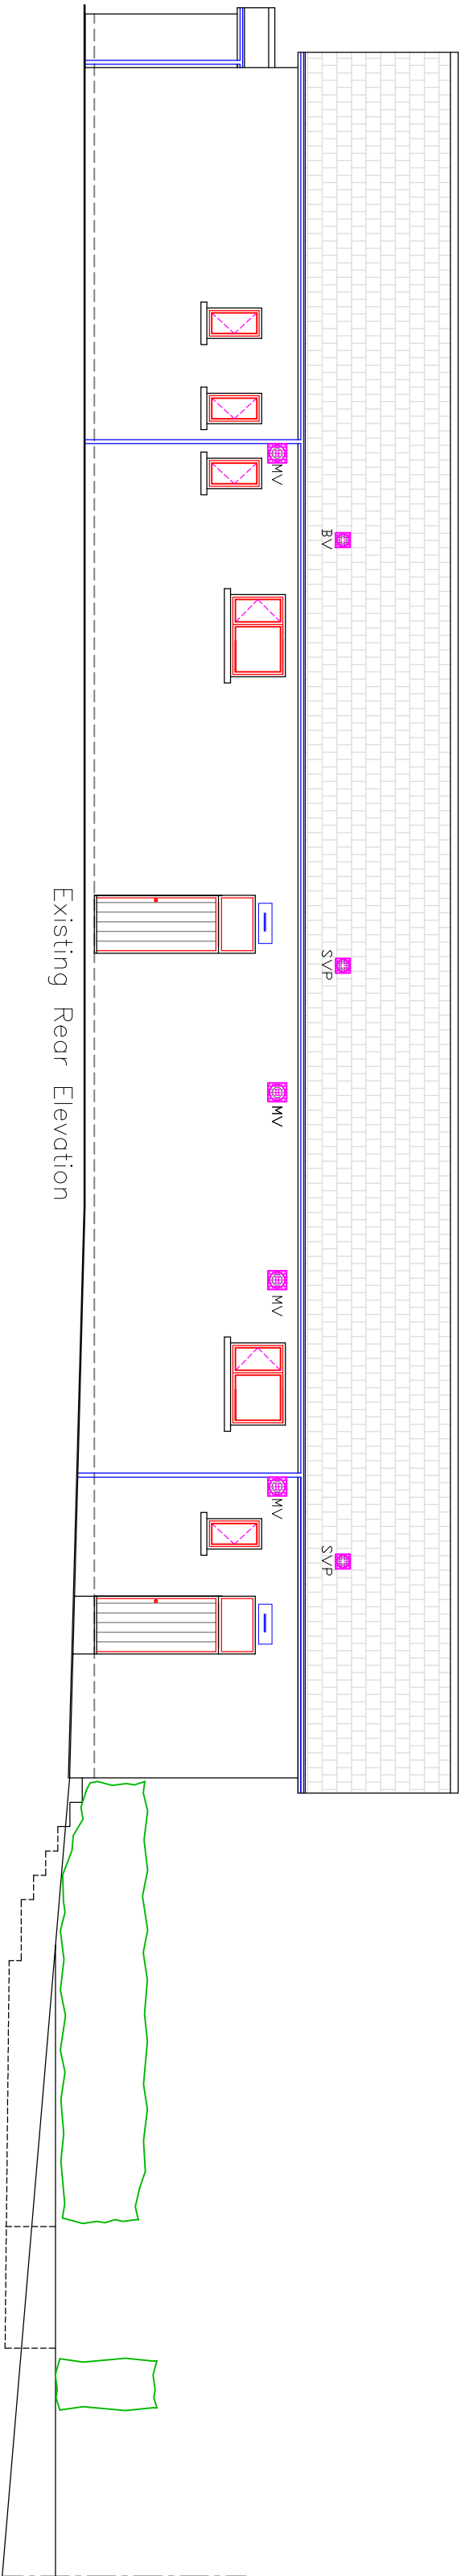

Existing Rear Elevation

Proposed End Elevation

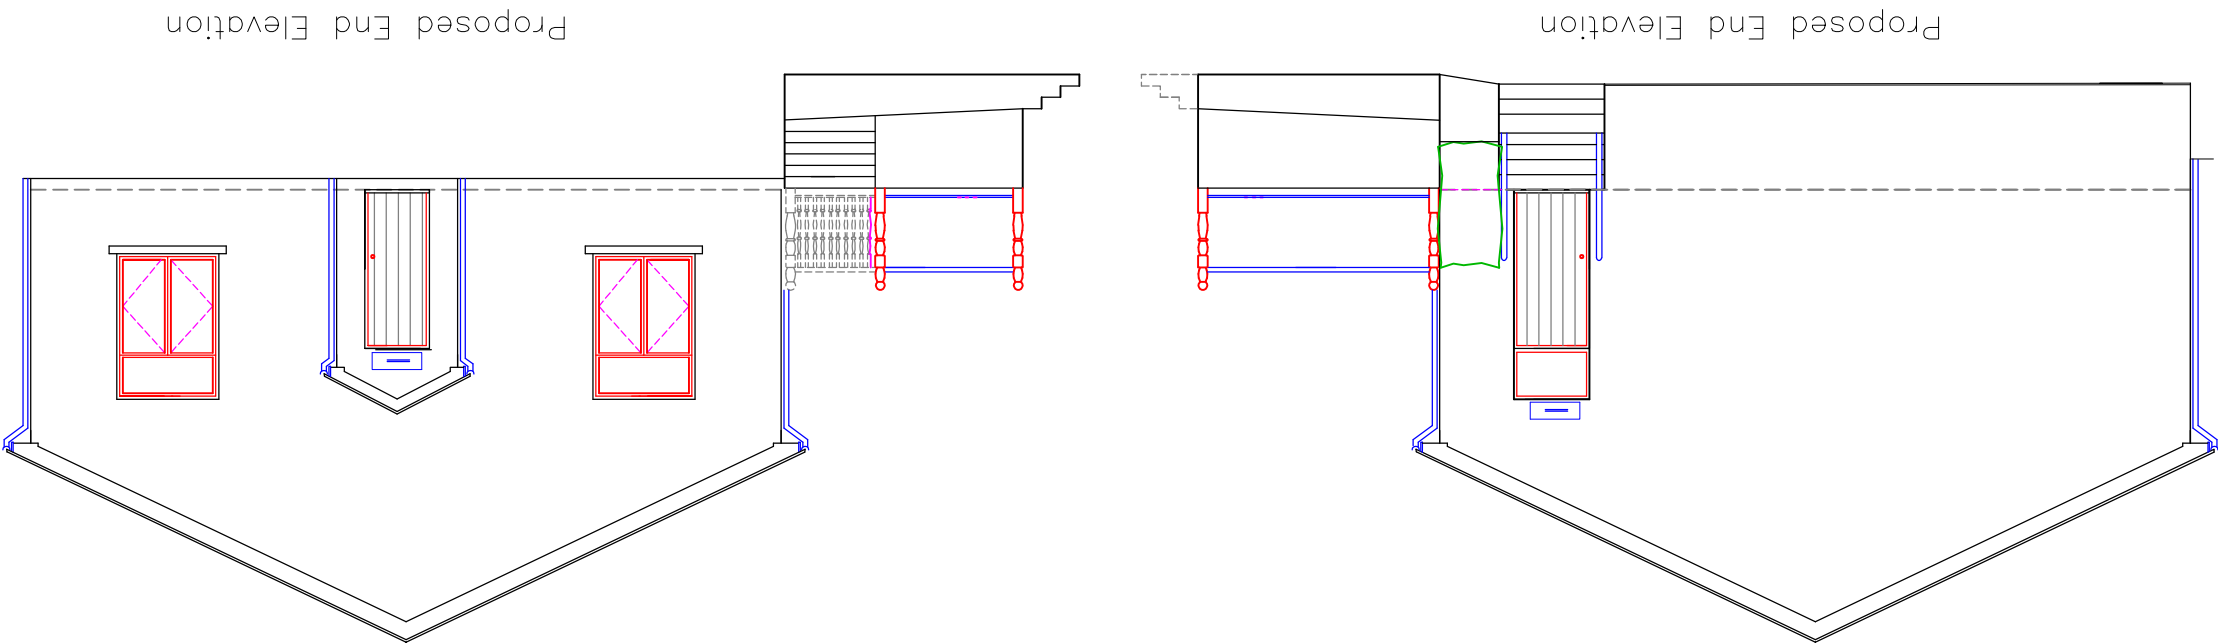

Proposed End Elevation

 Utopia Design Architectural Services		 Utopia Design Architectural Services	
Building Planning Application Support Paul Thomas: BSc (Hons), 07308 725065 Tel: 01685 359230 Mob: 07308 725065 e-mail: utopiasdesign@hotmail.com		Building Planning Application Support Paul Thomas: BSc (Hons), 07308 725065 Tel: 01685 359230 Mob: 07308 725065 e-mail: utopiasdesign@hotmail.com	
Issued Only For Purpose Indicated		Issued Only For Purpose Indicated	
Drawing Status: FOR PLANNING/B CON PURPOSES ONLY		Drawing Status: FOR PLANNING/B CON PURPOSES ONLY	
Client: Guest Memorial Bows Club		Client: Guest Memorial Bows Club	
Dowling: Merthyr Tydfil		Dowling: Merthyr Tydfil	
Job: CF48 3LJ		Job: CF48 3LJ	
Drawn by: PT		Drawn by: PT	
Date: 28.02.21		Date: 28.02.21	
Scale: 1:100		Scale: 1:100	
Title: Existing Elevations and Sections		Title: Existing Elevations and Sections	
Draw No: G80ws 2021 01		Draw No: G80ws 2021 01	