

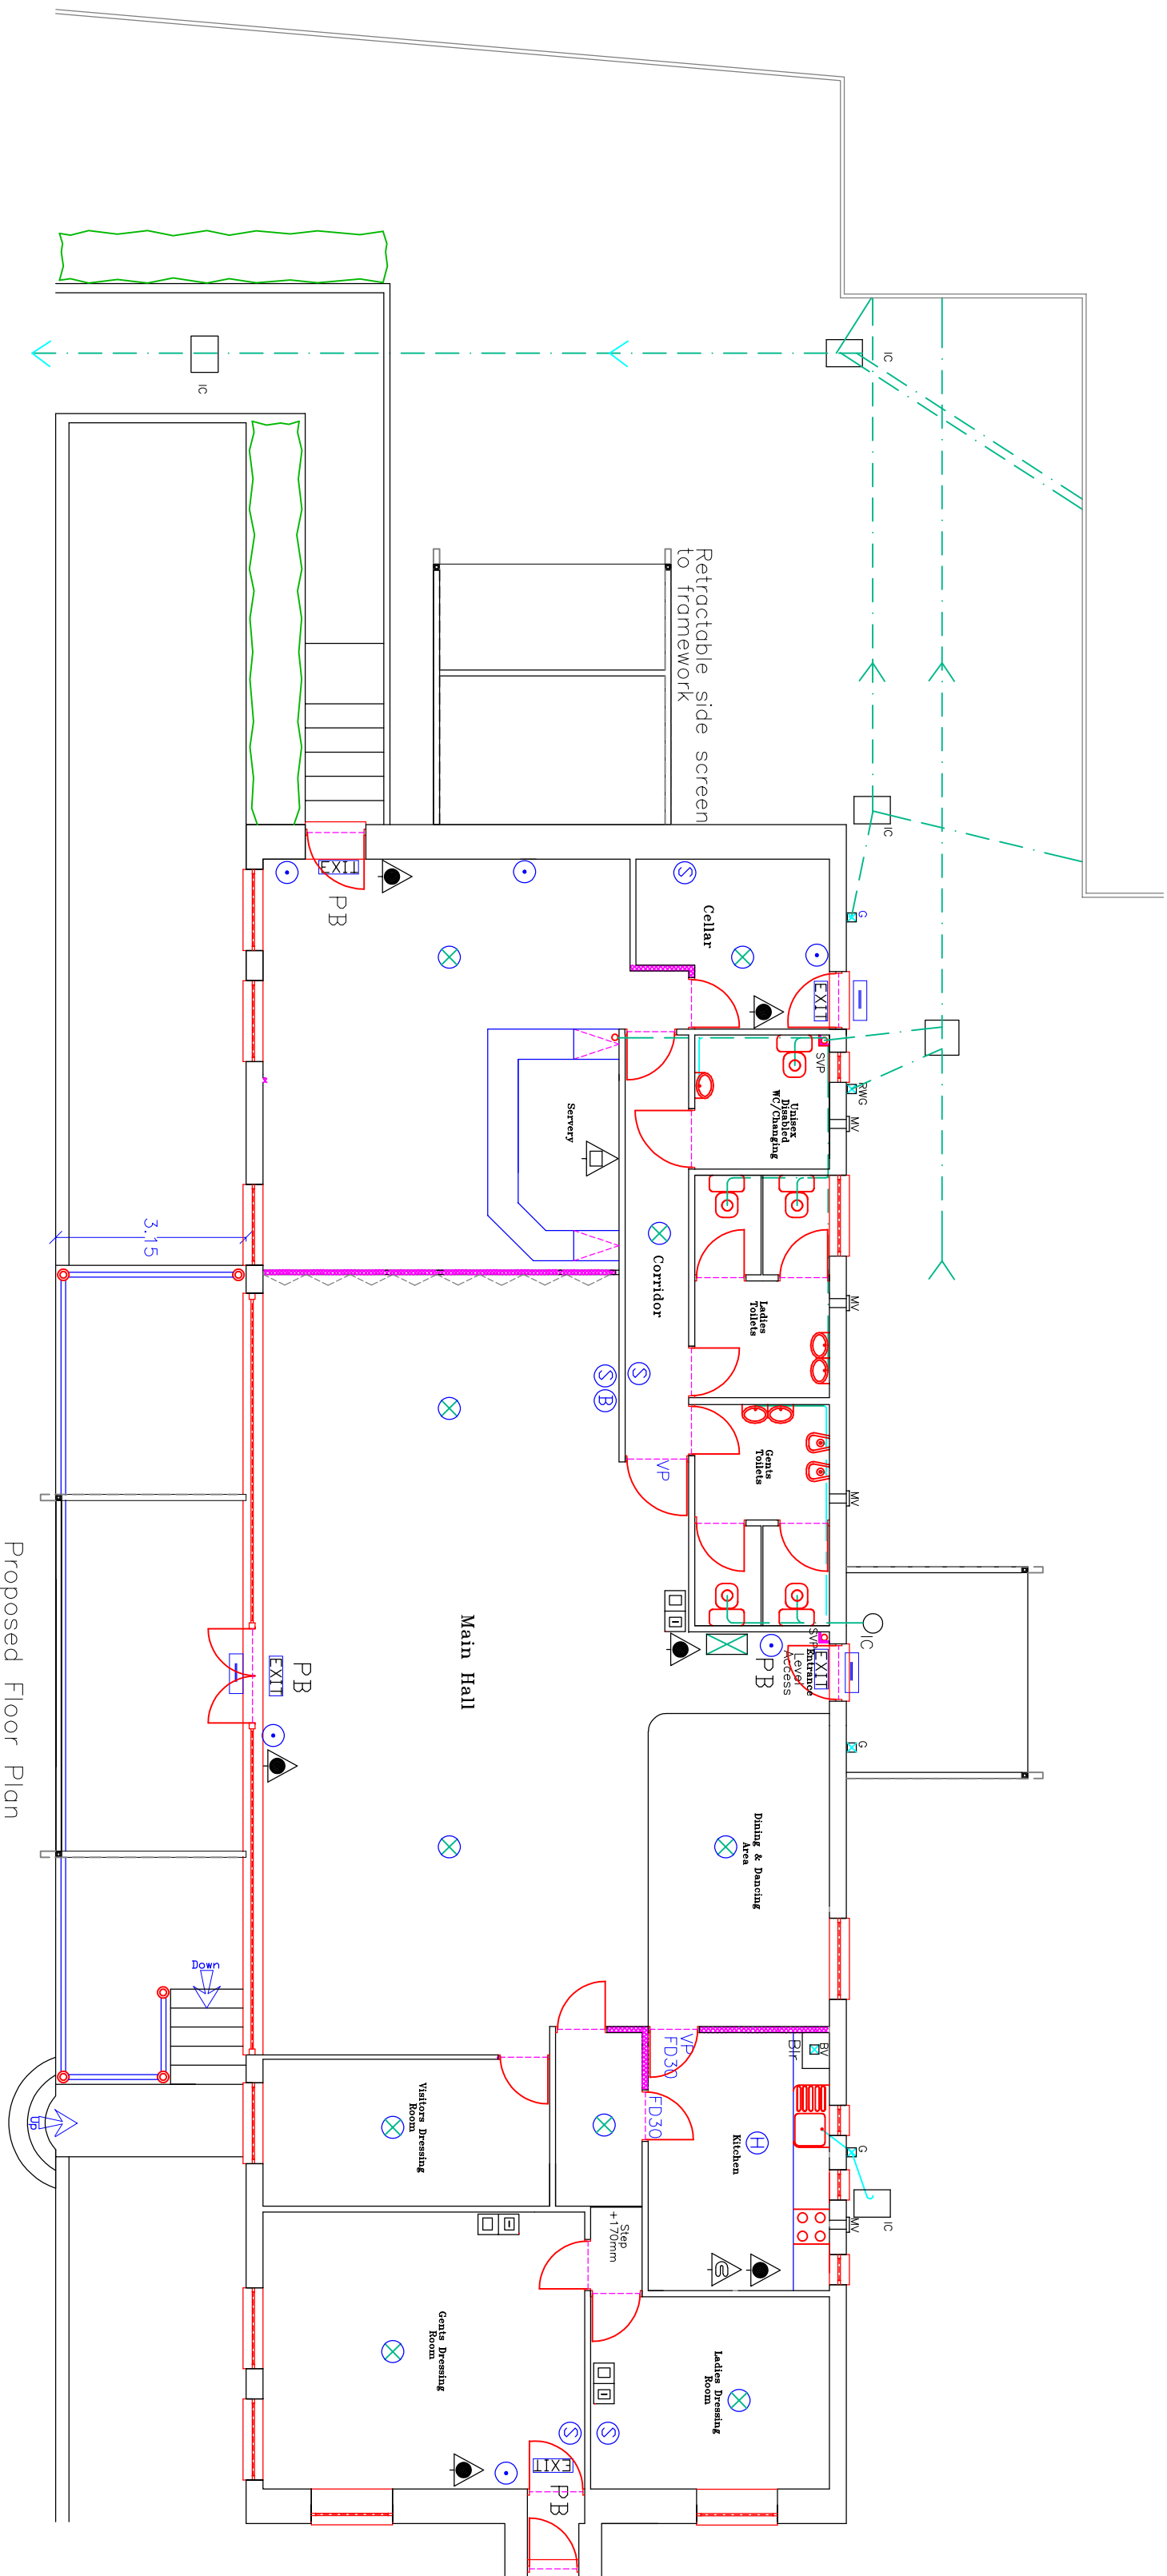


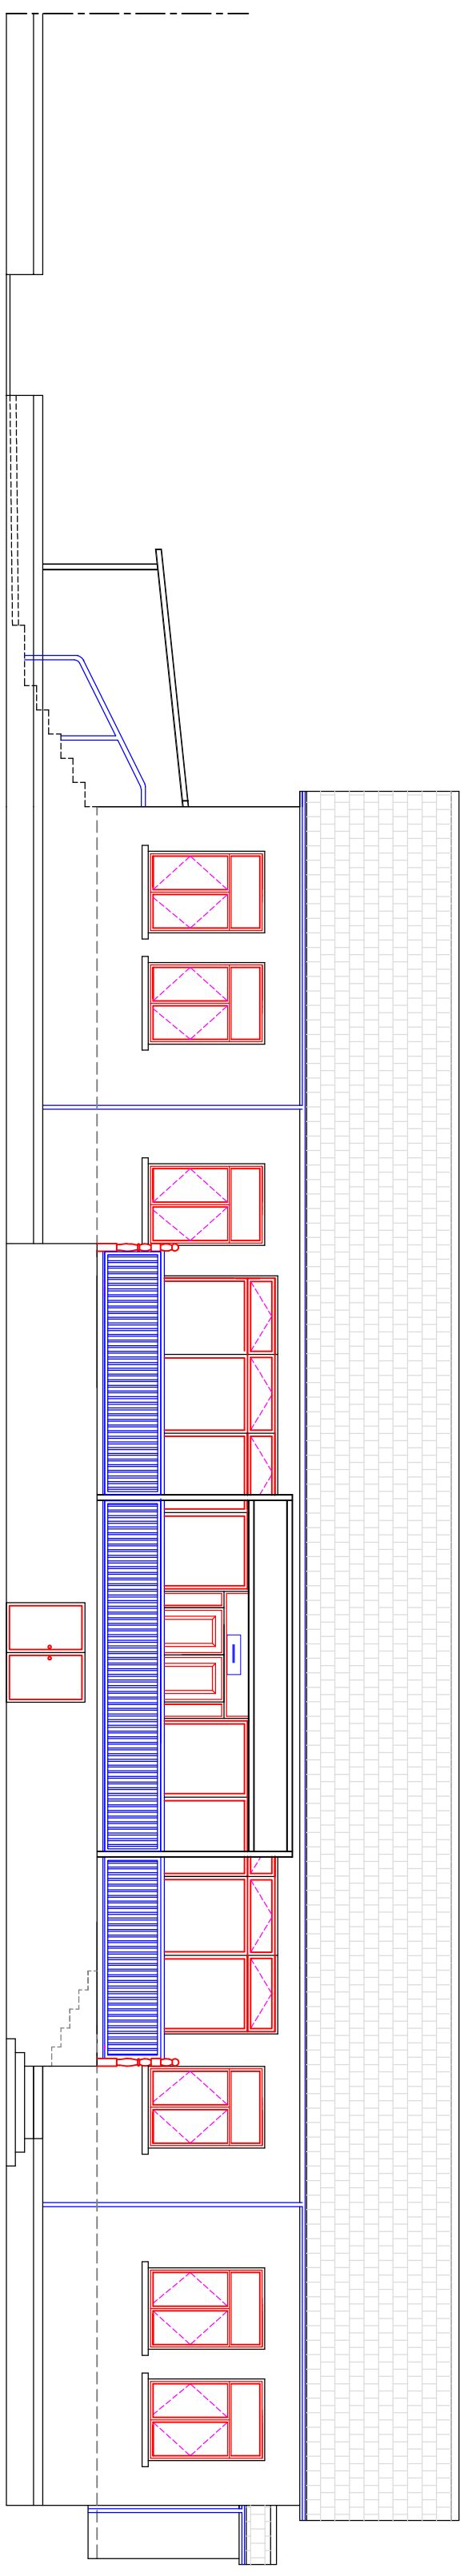


Proposed End Elevation/Section

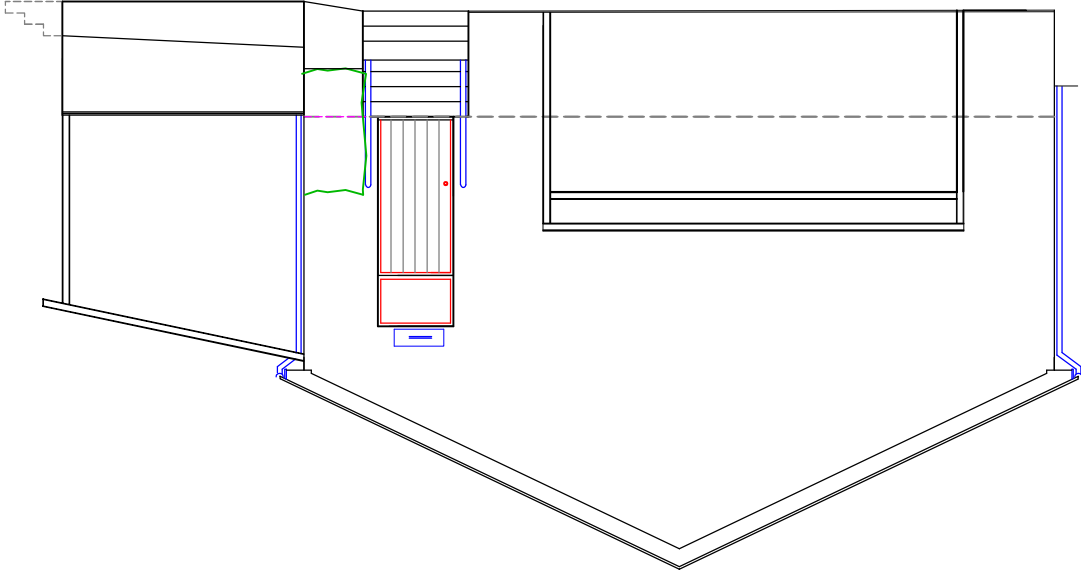

Proposed Front Elevation/Section

Proposed End Elevation/Section

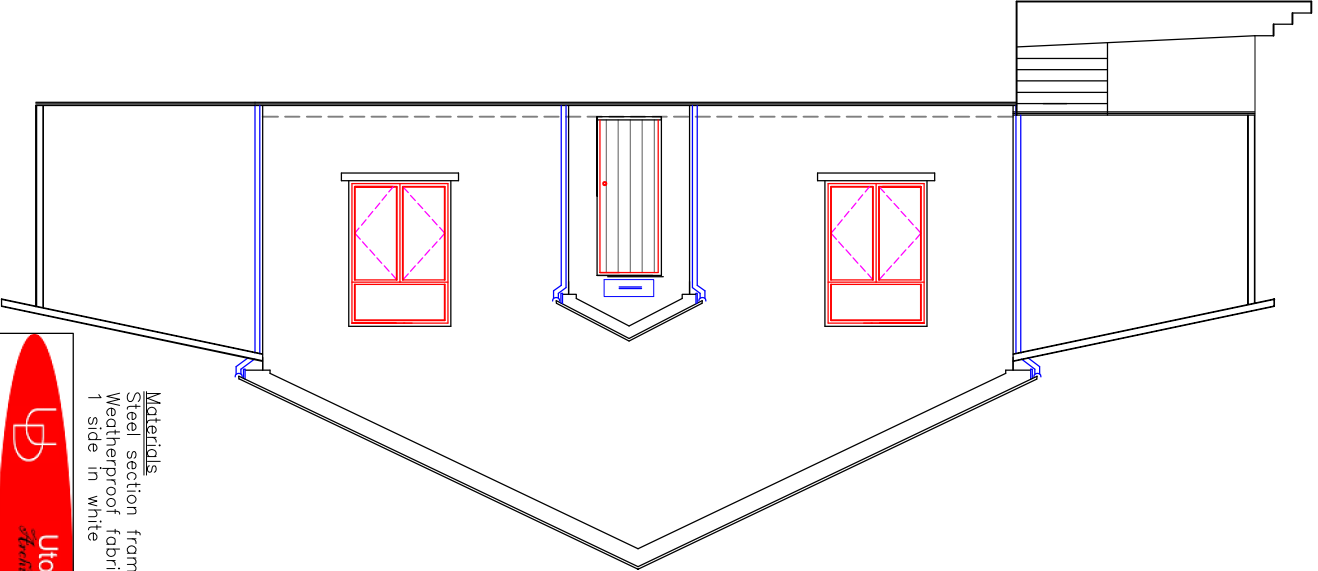

Materials:
Steel section framework in white
Weatherproof fabric screen to roof and
1 side in white



Utopia Design

Architectural Services

Building Planning Application Support

Foul Thomas: BSc (Hons), 07308 725065

Tel: 01685 359230 Mob: 07308 725065

e-mail: utopiasdesign@hotmail.com

Issued Only For Purpose Indicated

Drawing Status: FOR PLANNING/B CON PURPOSES ONLY

Client: Guest Memorial Bows Club

Downs: Merthyr Tydfil

CF48 3LJ

Job: Proposed New 3 No

External Canopies

Scale

Drawn by: PT

Date: 28.02.21

Scale: 1:100

Proposed Plans, Elevations and Sections

Draw No: GBOWS 2021 02

Proposed Rear Elevation/Section

Retractable side screen to framework