




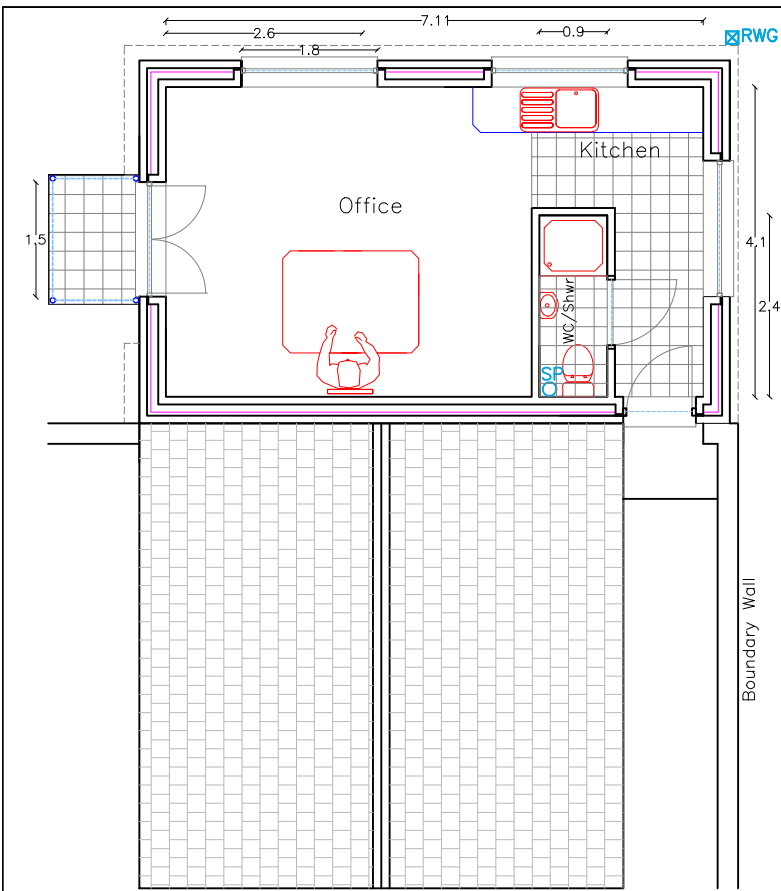


Proposed F Floor Plan
1:100

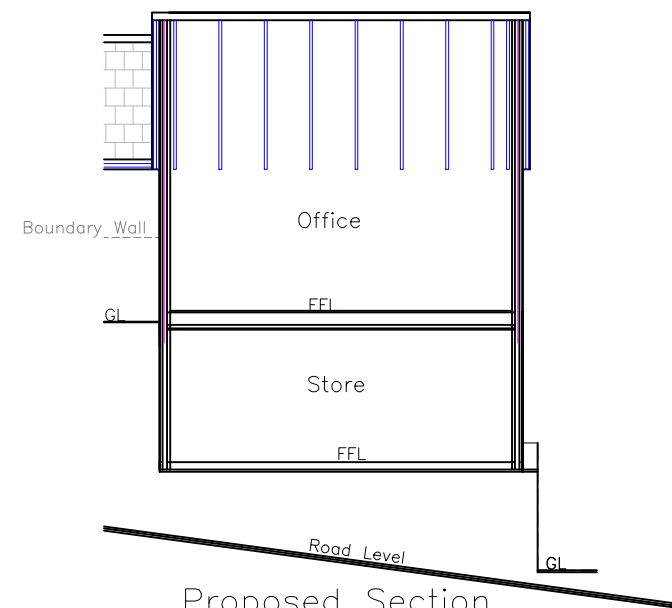


Proposed Section
1:100

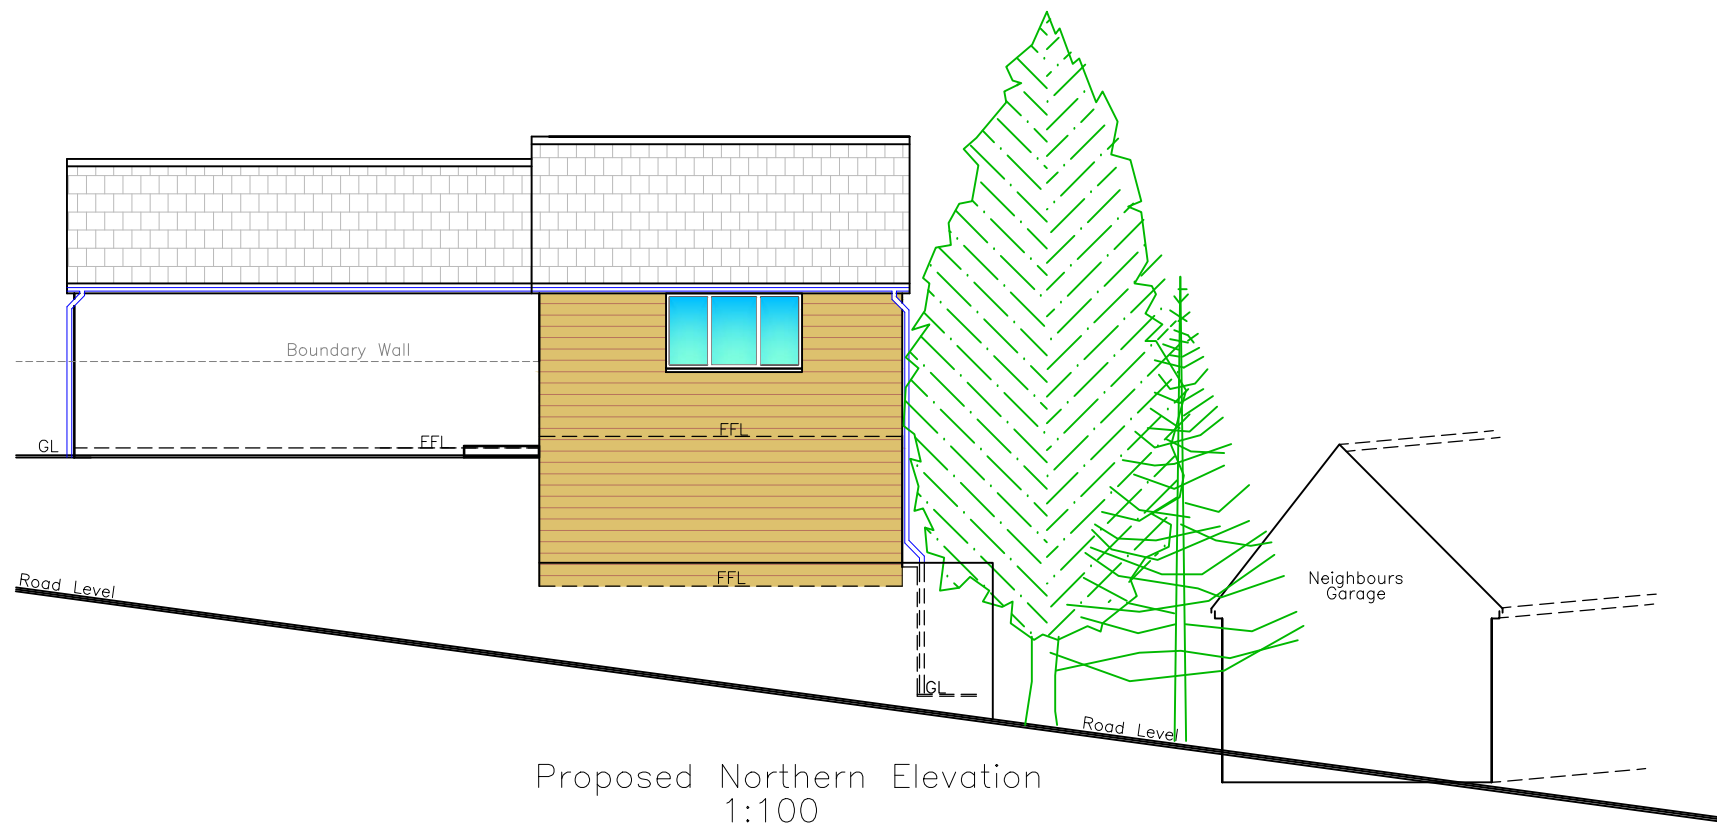


Proposed Northern Elevation
1:100

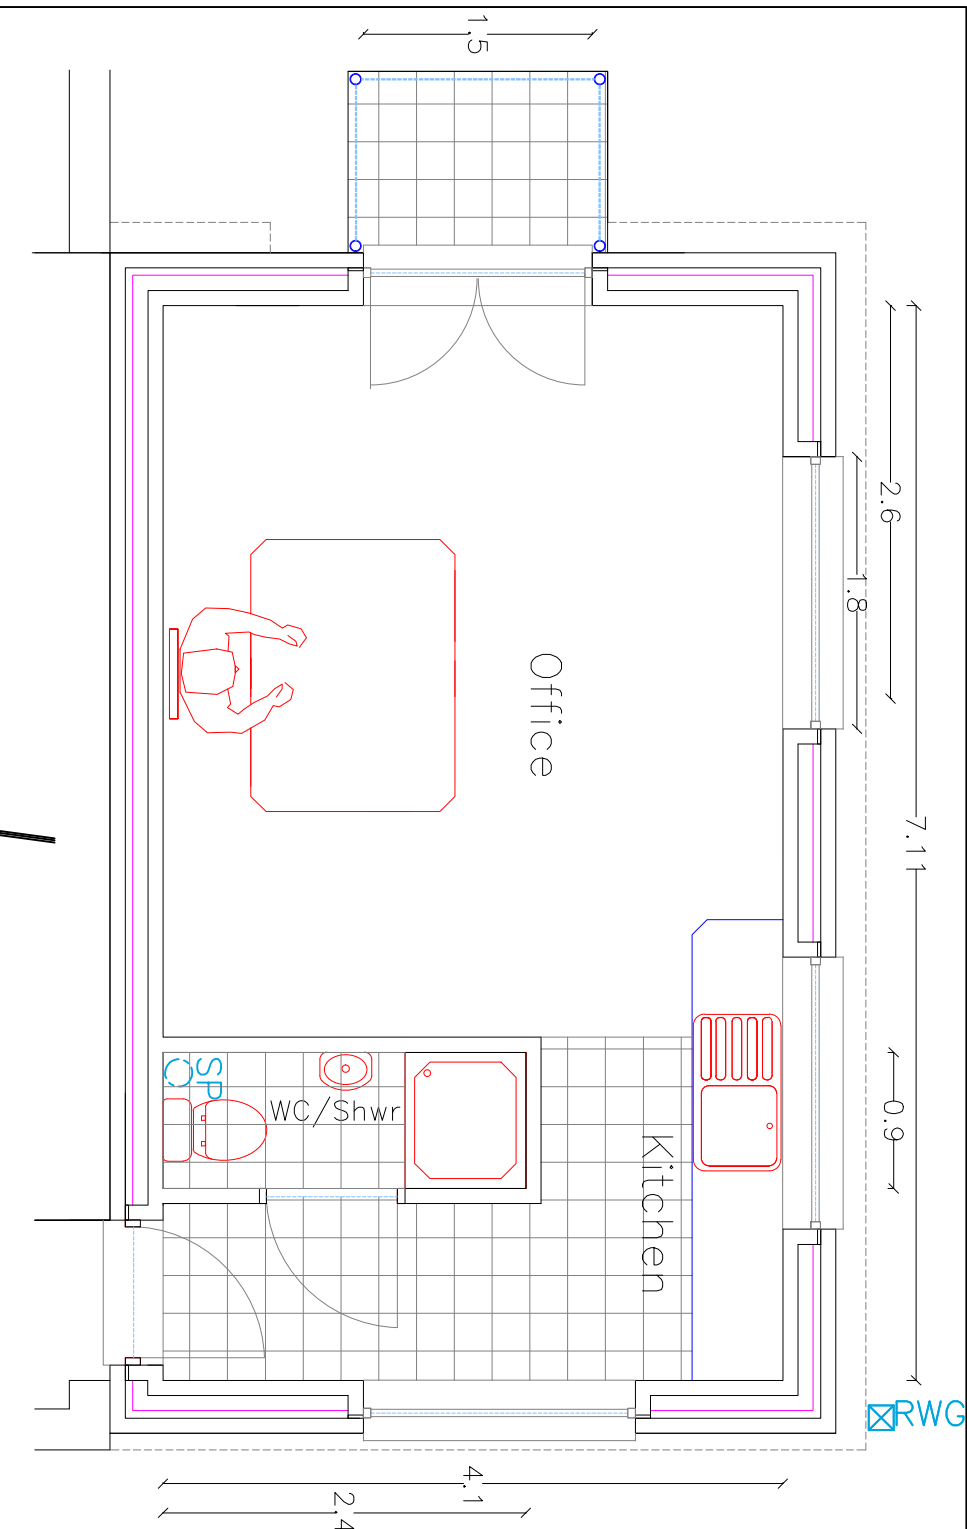


Proposed F Floor Plan
1:50

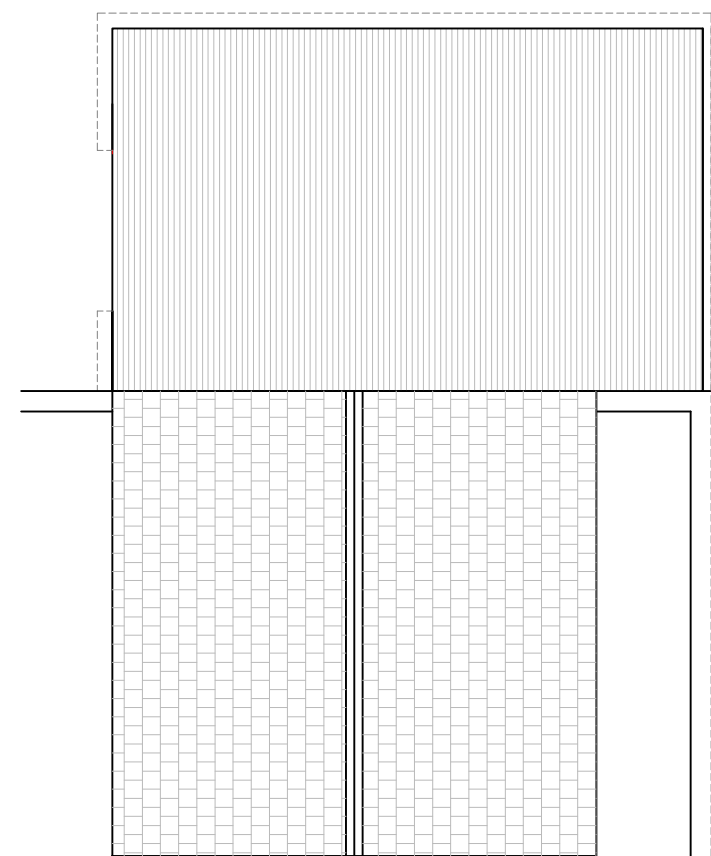


Existing Roof Plan
1:100

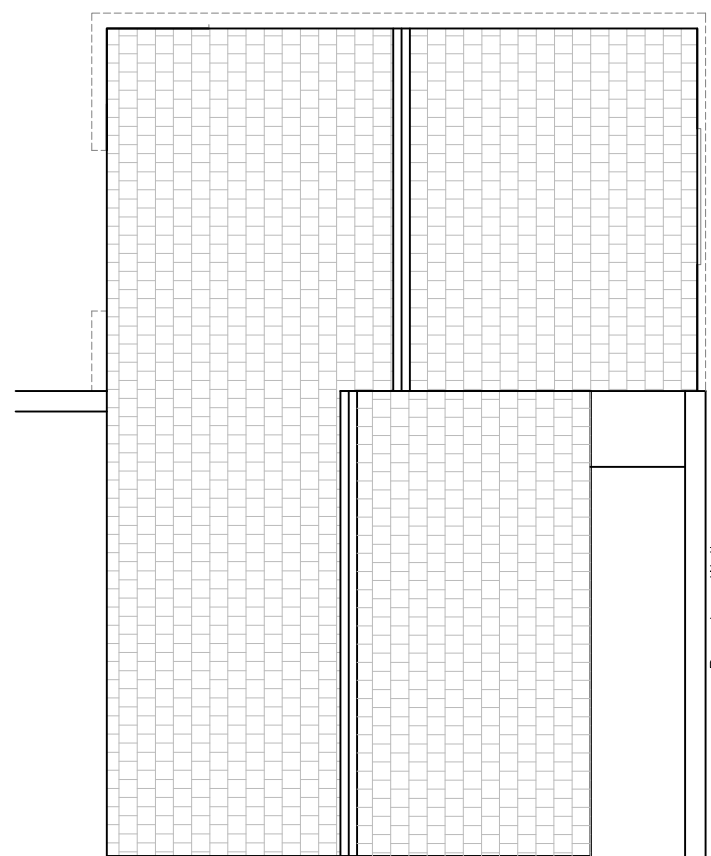

Proposed Roof Plan
1:100

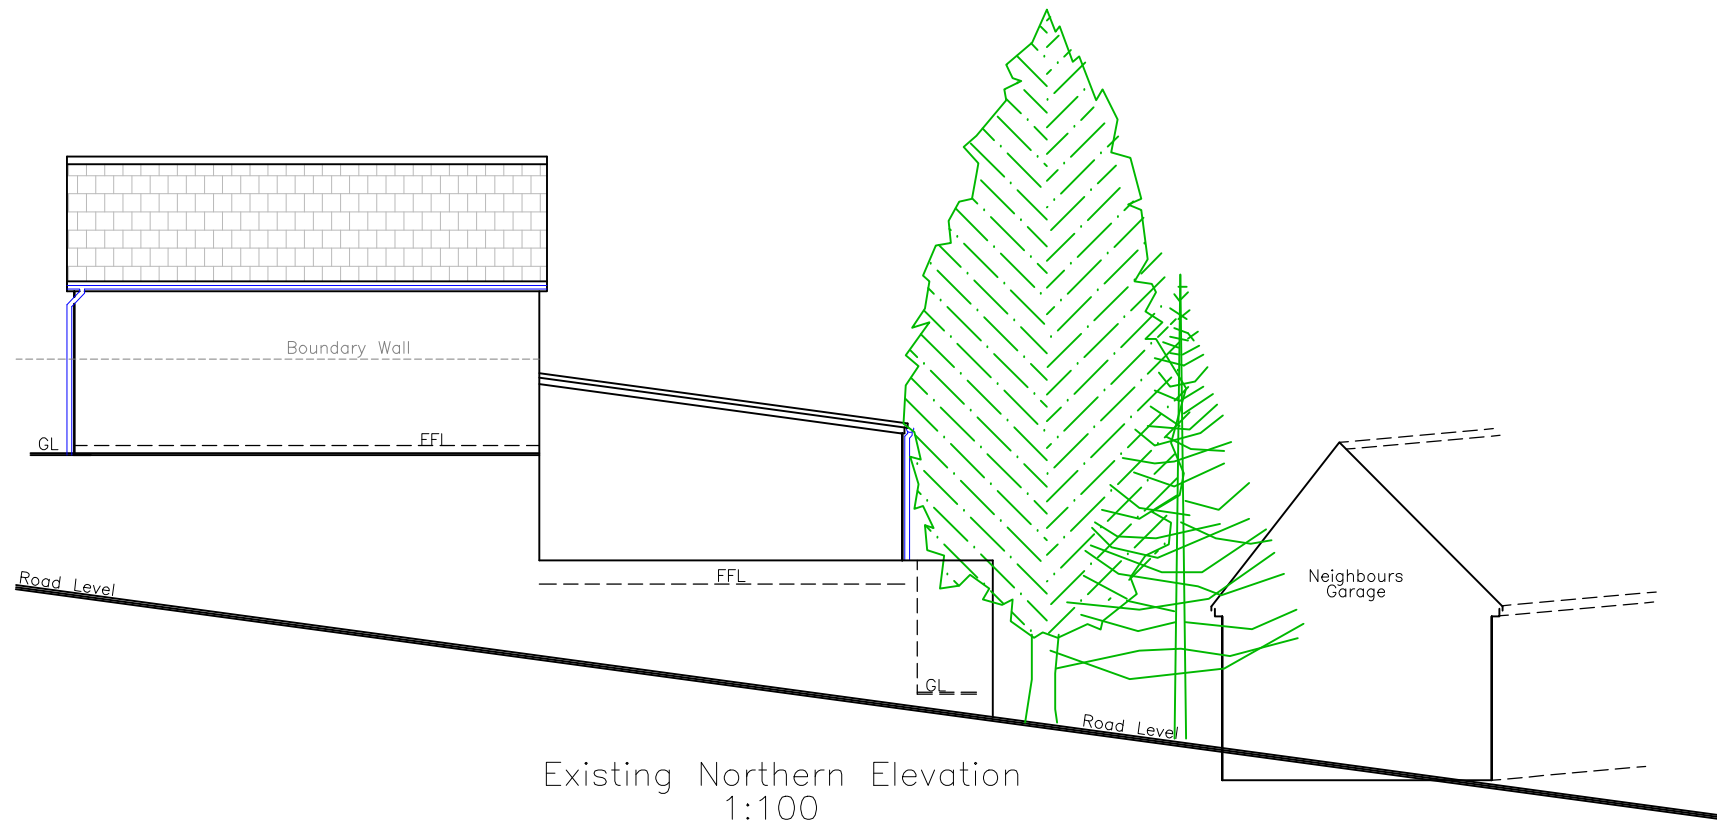

Existing Northern Elevation
1:100

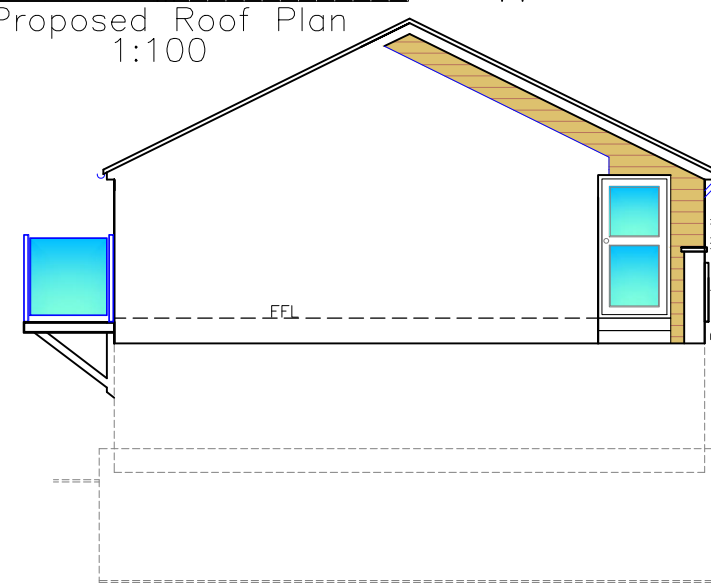


Proposed Eastern Elevation
1:100




Proposed Western Elevation
1:100




Proposed Southern Elevation
1:100

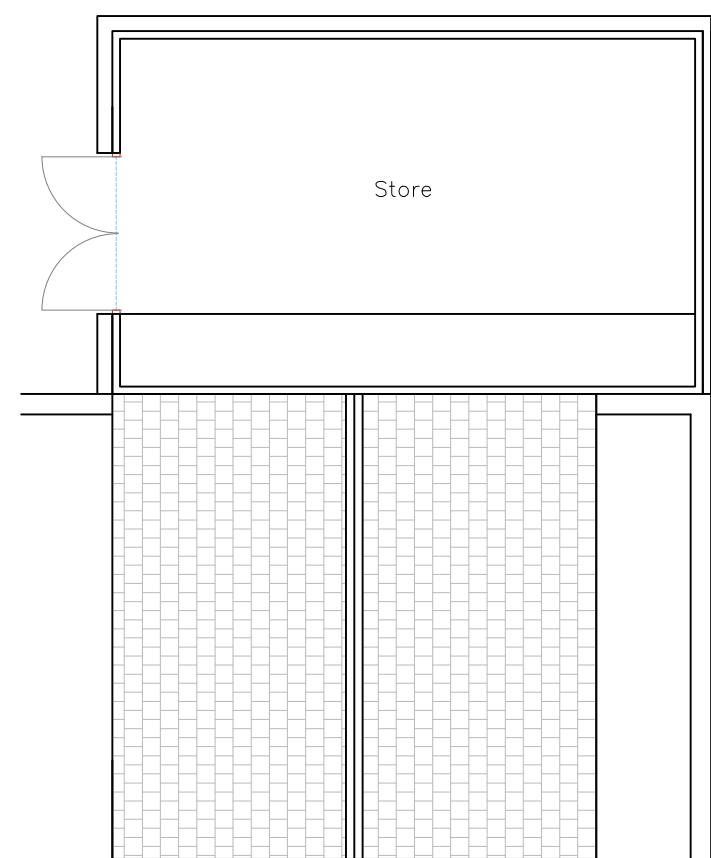


Existing G Floor Plan
1:100

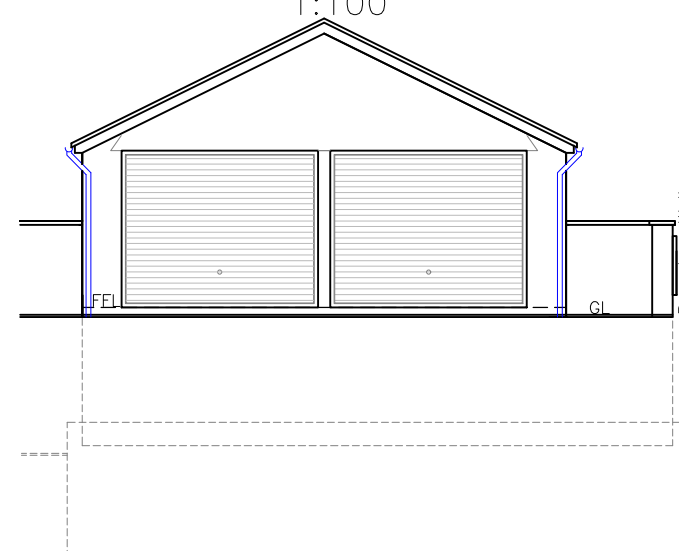

Existing Eastern Elevation
1:100

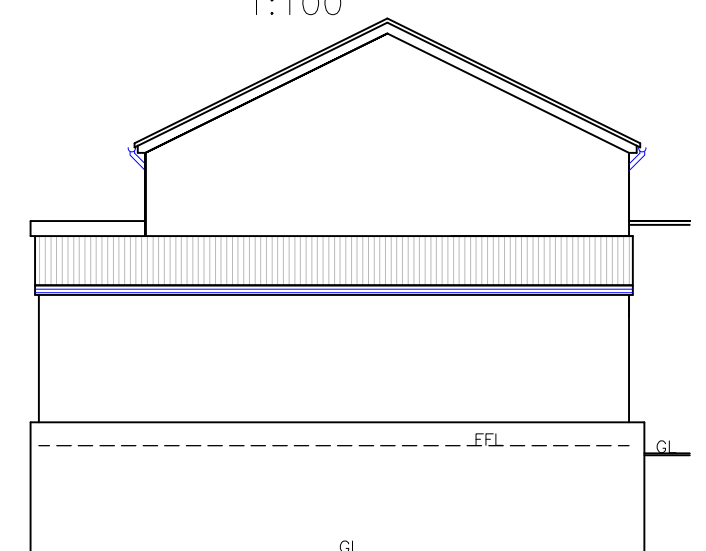

Existing Western Elevation
1:100

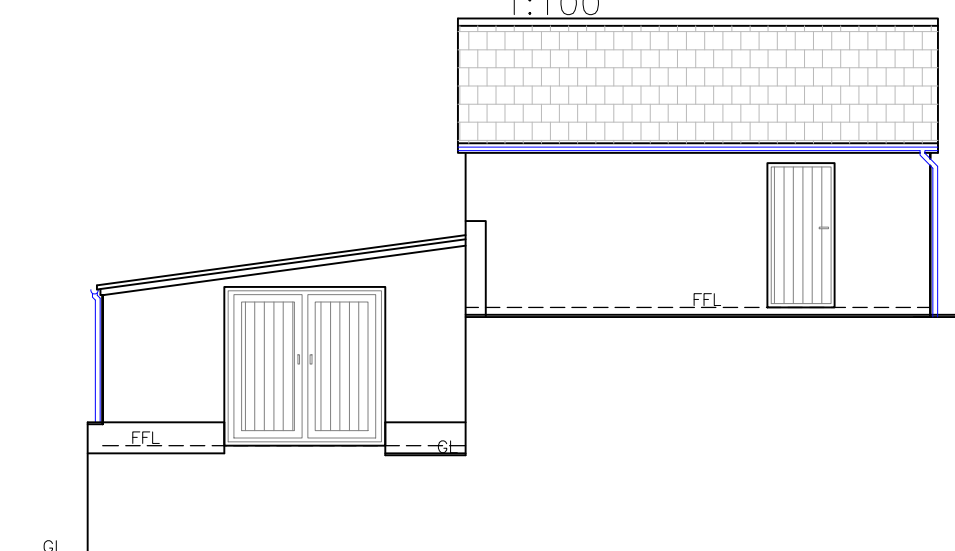

Existing Southern Elevation
1:100

All dimensions & levels to be checked
on site

Finishes	
Roof:	Conc tile matching extg
External walls:	Natural Timber cladding
Windows/Doors:	Wood grain
Fascia:	White uPVC
RWG's:	Black uPVC

Utopia Design Architectural Services		
Issued Only for Purpose Indicated		
Drawing Status: FOR PLANNING/B CON PURPOSES ONLY		
Address		
Trevethick Bungalow Beech-Grove Gardens Troedyrhiw Merthyr Tydfil CF48 4NL		
Project		
Proposed New First Floor Office in Garden		
Drawn by	Date	Scale
PT	DEC 23	1:100
Title		Paper
Existing and Proposed Plans, Elevations, Sections & OS Plan		A2
		Drwg No
		Trevethick 01B