


Windows & Doors White Upvc
Roof Interlocking Tiles
Walls Render
Fascia White Upvc
Gutter White UPvc



1 Existing Ground Floor
1 : 100

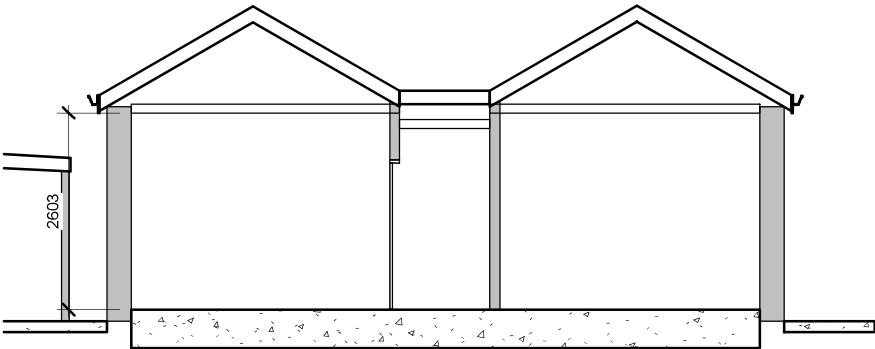


6 Existing Section
1 : 100




2 Existing Front Elevation
1 : 100




3 Existing Rear Elevation
1 : 100

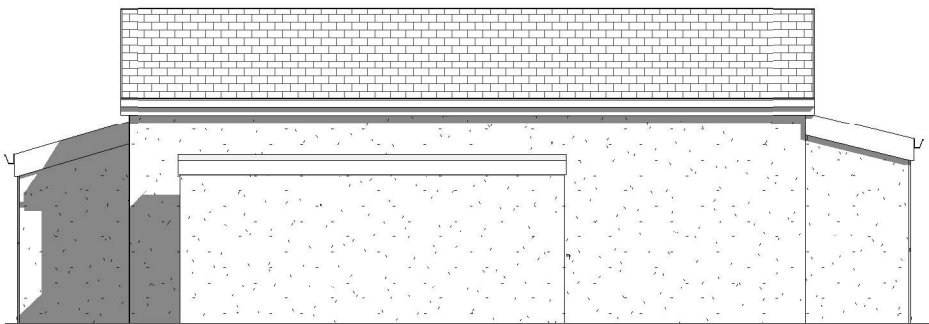

4 Existing Side 1 Elevation
1 : 100

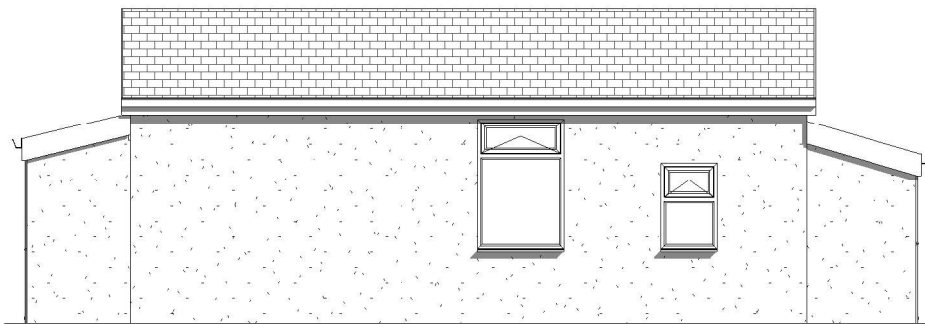

5 Existing Side 2 Elevation
1 : 100

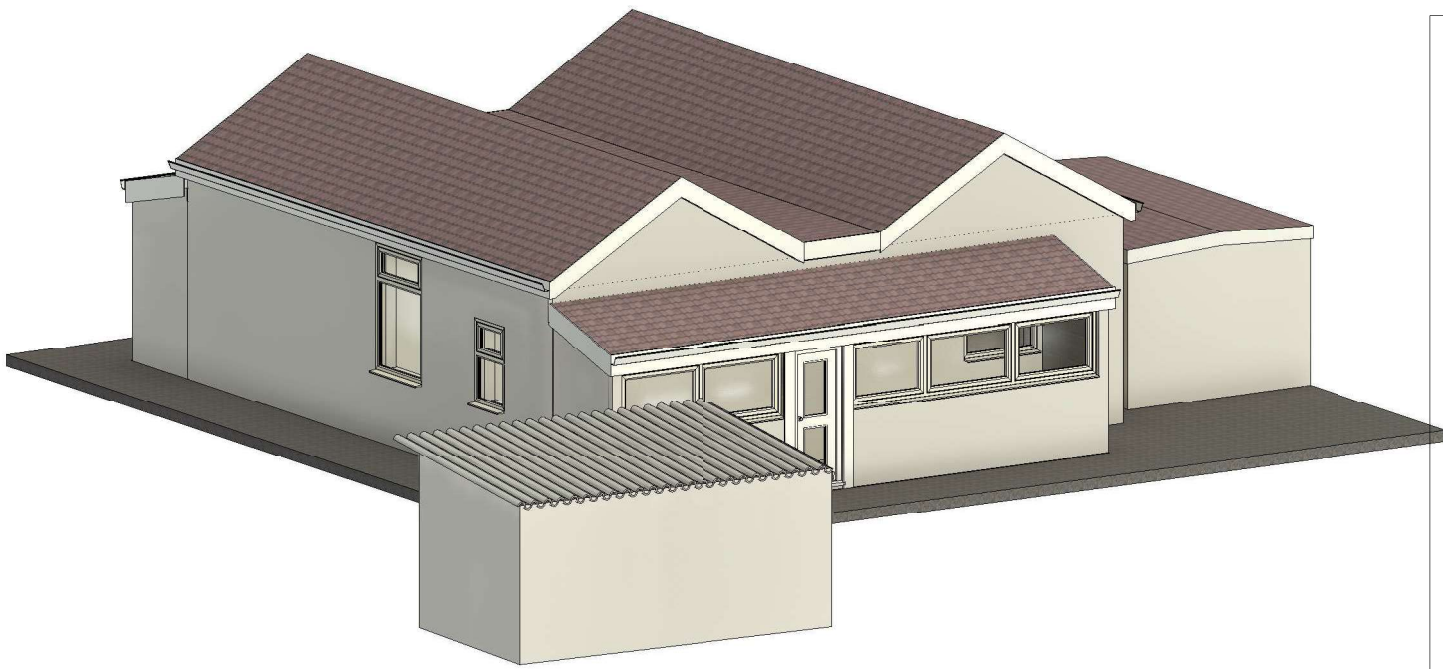

7 Existing Illustration

INDIGO DESIGN (Part of 3dcadwales Ltd) 5 Ashlea Drive,
Merthyr Tydfil, CF47 0NY Tele 01685 385746 Mob -
07940913216 Email: philip@3dcadwales.co.uk

This Drawing is Copyright.
Dimensions to be checked
on site and not scaled from
this drawing



PURPOSE OF ISSUE	DRWAING NUMBER
Planning Approval	PV-01

PROJECT	New first floor extension
---------	---------------------------

SHEET	Existing Plans and Elevations
-------	-------------------------------

Address	Park View Bungalow, Troedryhiw, Merthyr Tydfil. CF48 4HU
---------	---

Checked by	Drawn by	Scale (@ A3)
JH	PH	1 : 100

Rev No	Description	Date
A	Issue	8/06/2024