


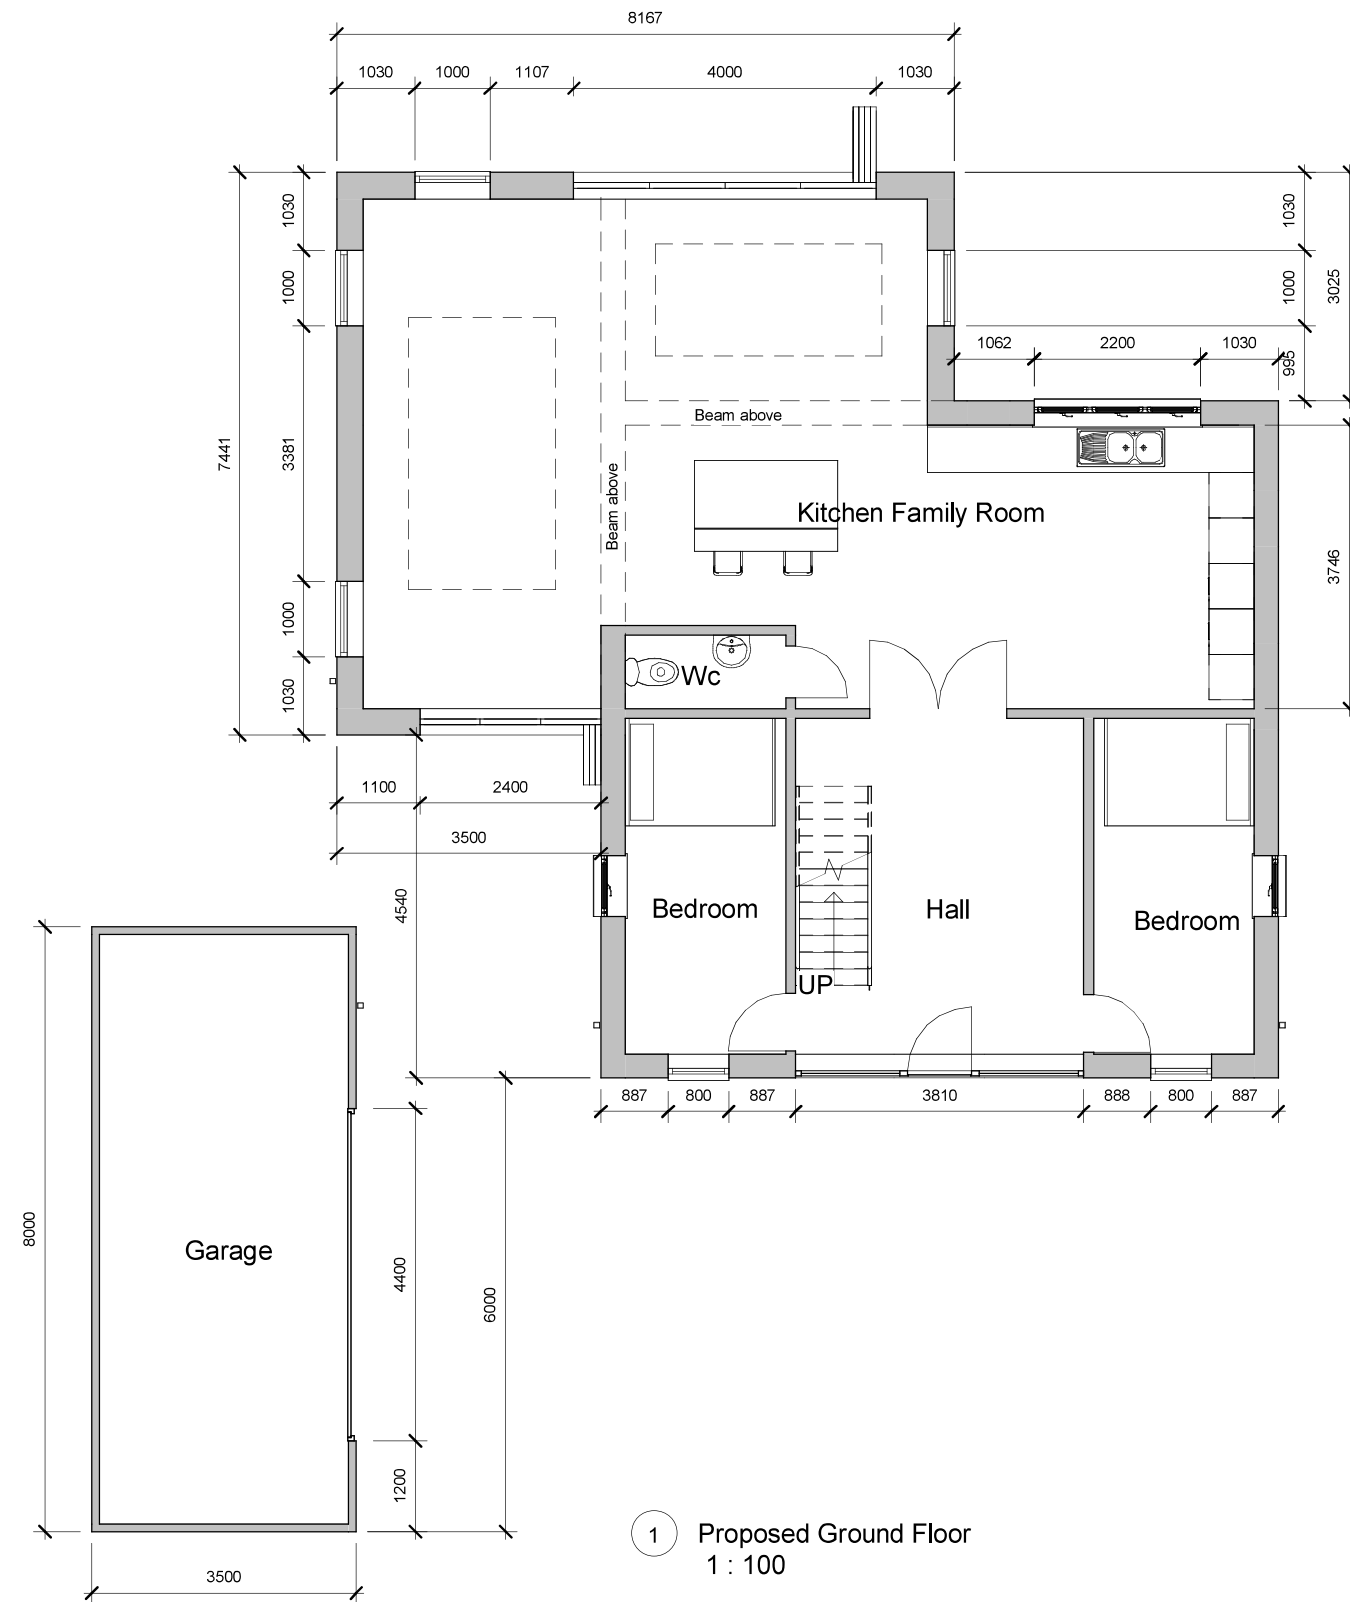

INDIGO DESIGN (Part of 3dcadwales Ltd) 5 Ashlea Drive,
Merthyr Tydfil, CF47 0NY Tele 01685 385746 Mob -
07940913216 Email: philip@3dcadwales.co.uk

This Drawing is Copyright.
Dimensions to be checked
on site and not scaled from
this drawing



PURPOSE OF ISSUE

DRWAING NUMBER

Planning Approval

PV-02

PROJECT

New first floor and rear extensions

SHEET

Proposed Ground Floor Plan

Address

Park View Bungalow, Troedyrhiw,
Merthyr Tydfil. CF48 4HU

Checked by

JH

Drawn by

PH

Scale (@ A3)

1 : 100

Rev No	Description	Date
A	Issue	22/07/2024