


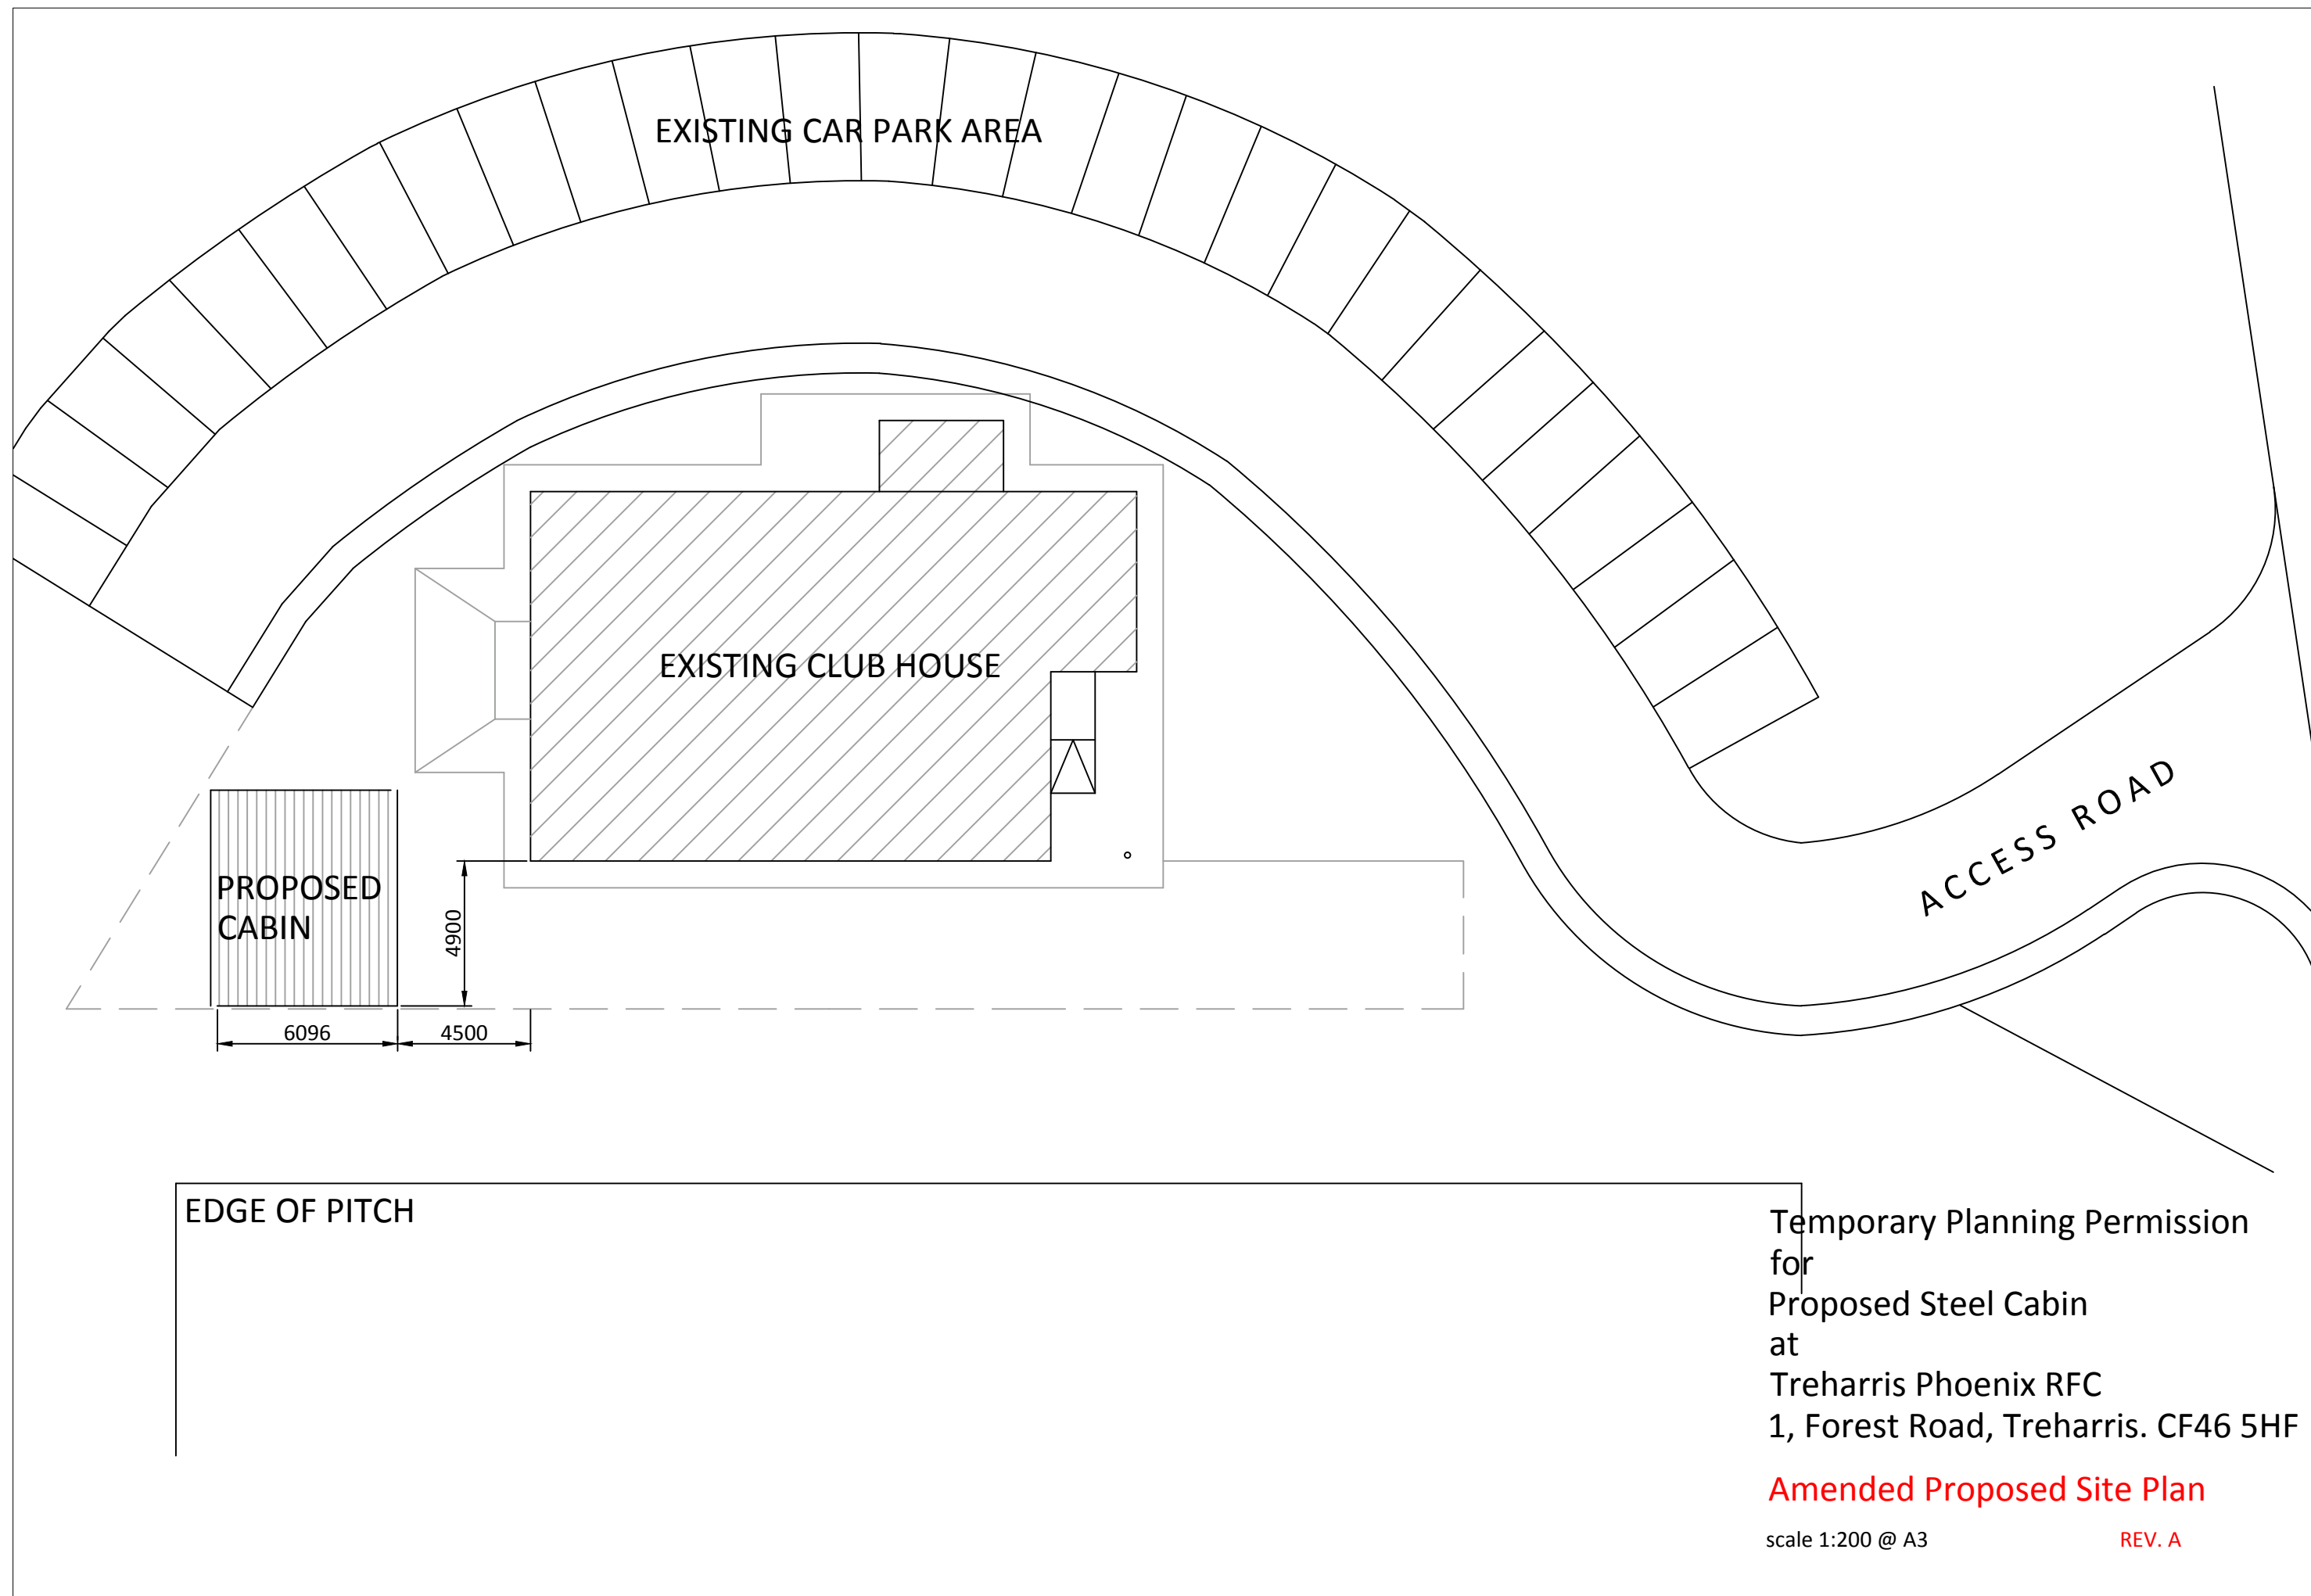

Temporary Planning Permission
for
Proposed Steel Cabin
at
Treharris Phoenix RFC
1, Forest Road, Treharris. CF46 5HF

Amended Proposed Site Plan

scale 1:200 @ A3

REV. A