



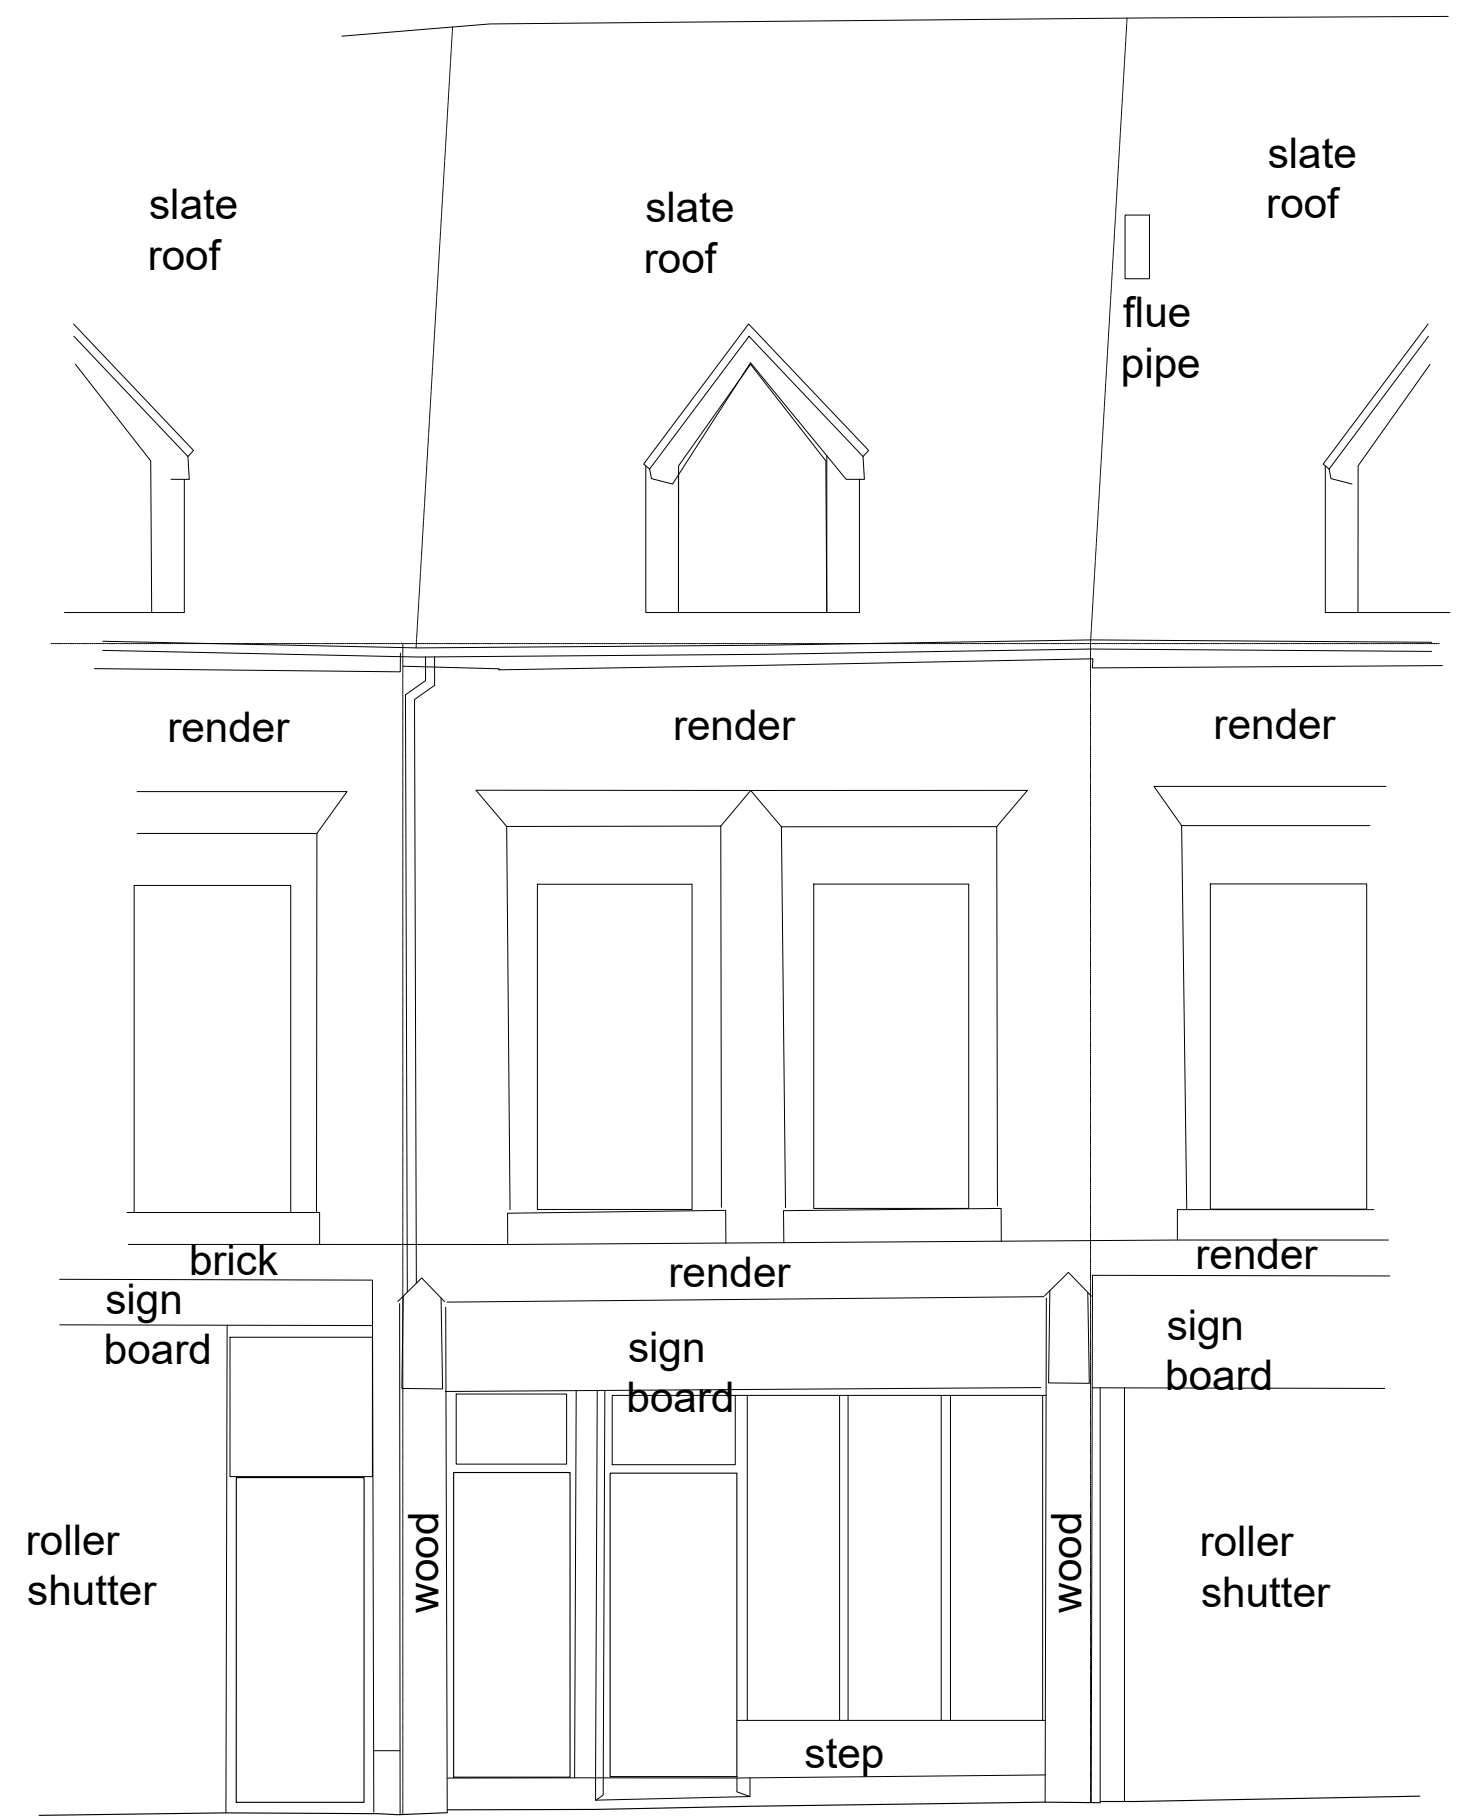

Datum
Line
180.000mAOD

EXISTING FRONT ELEVATION

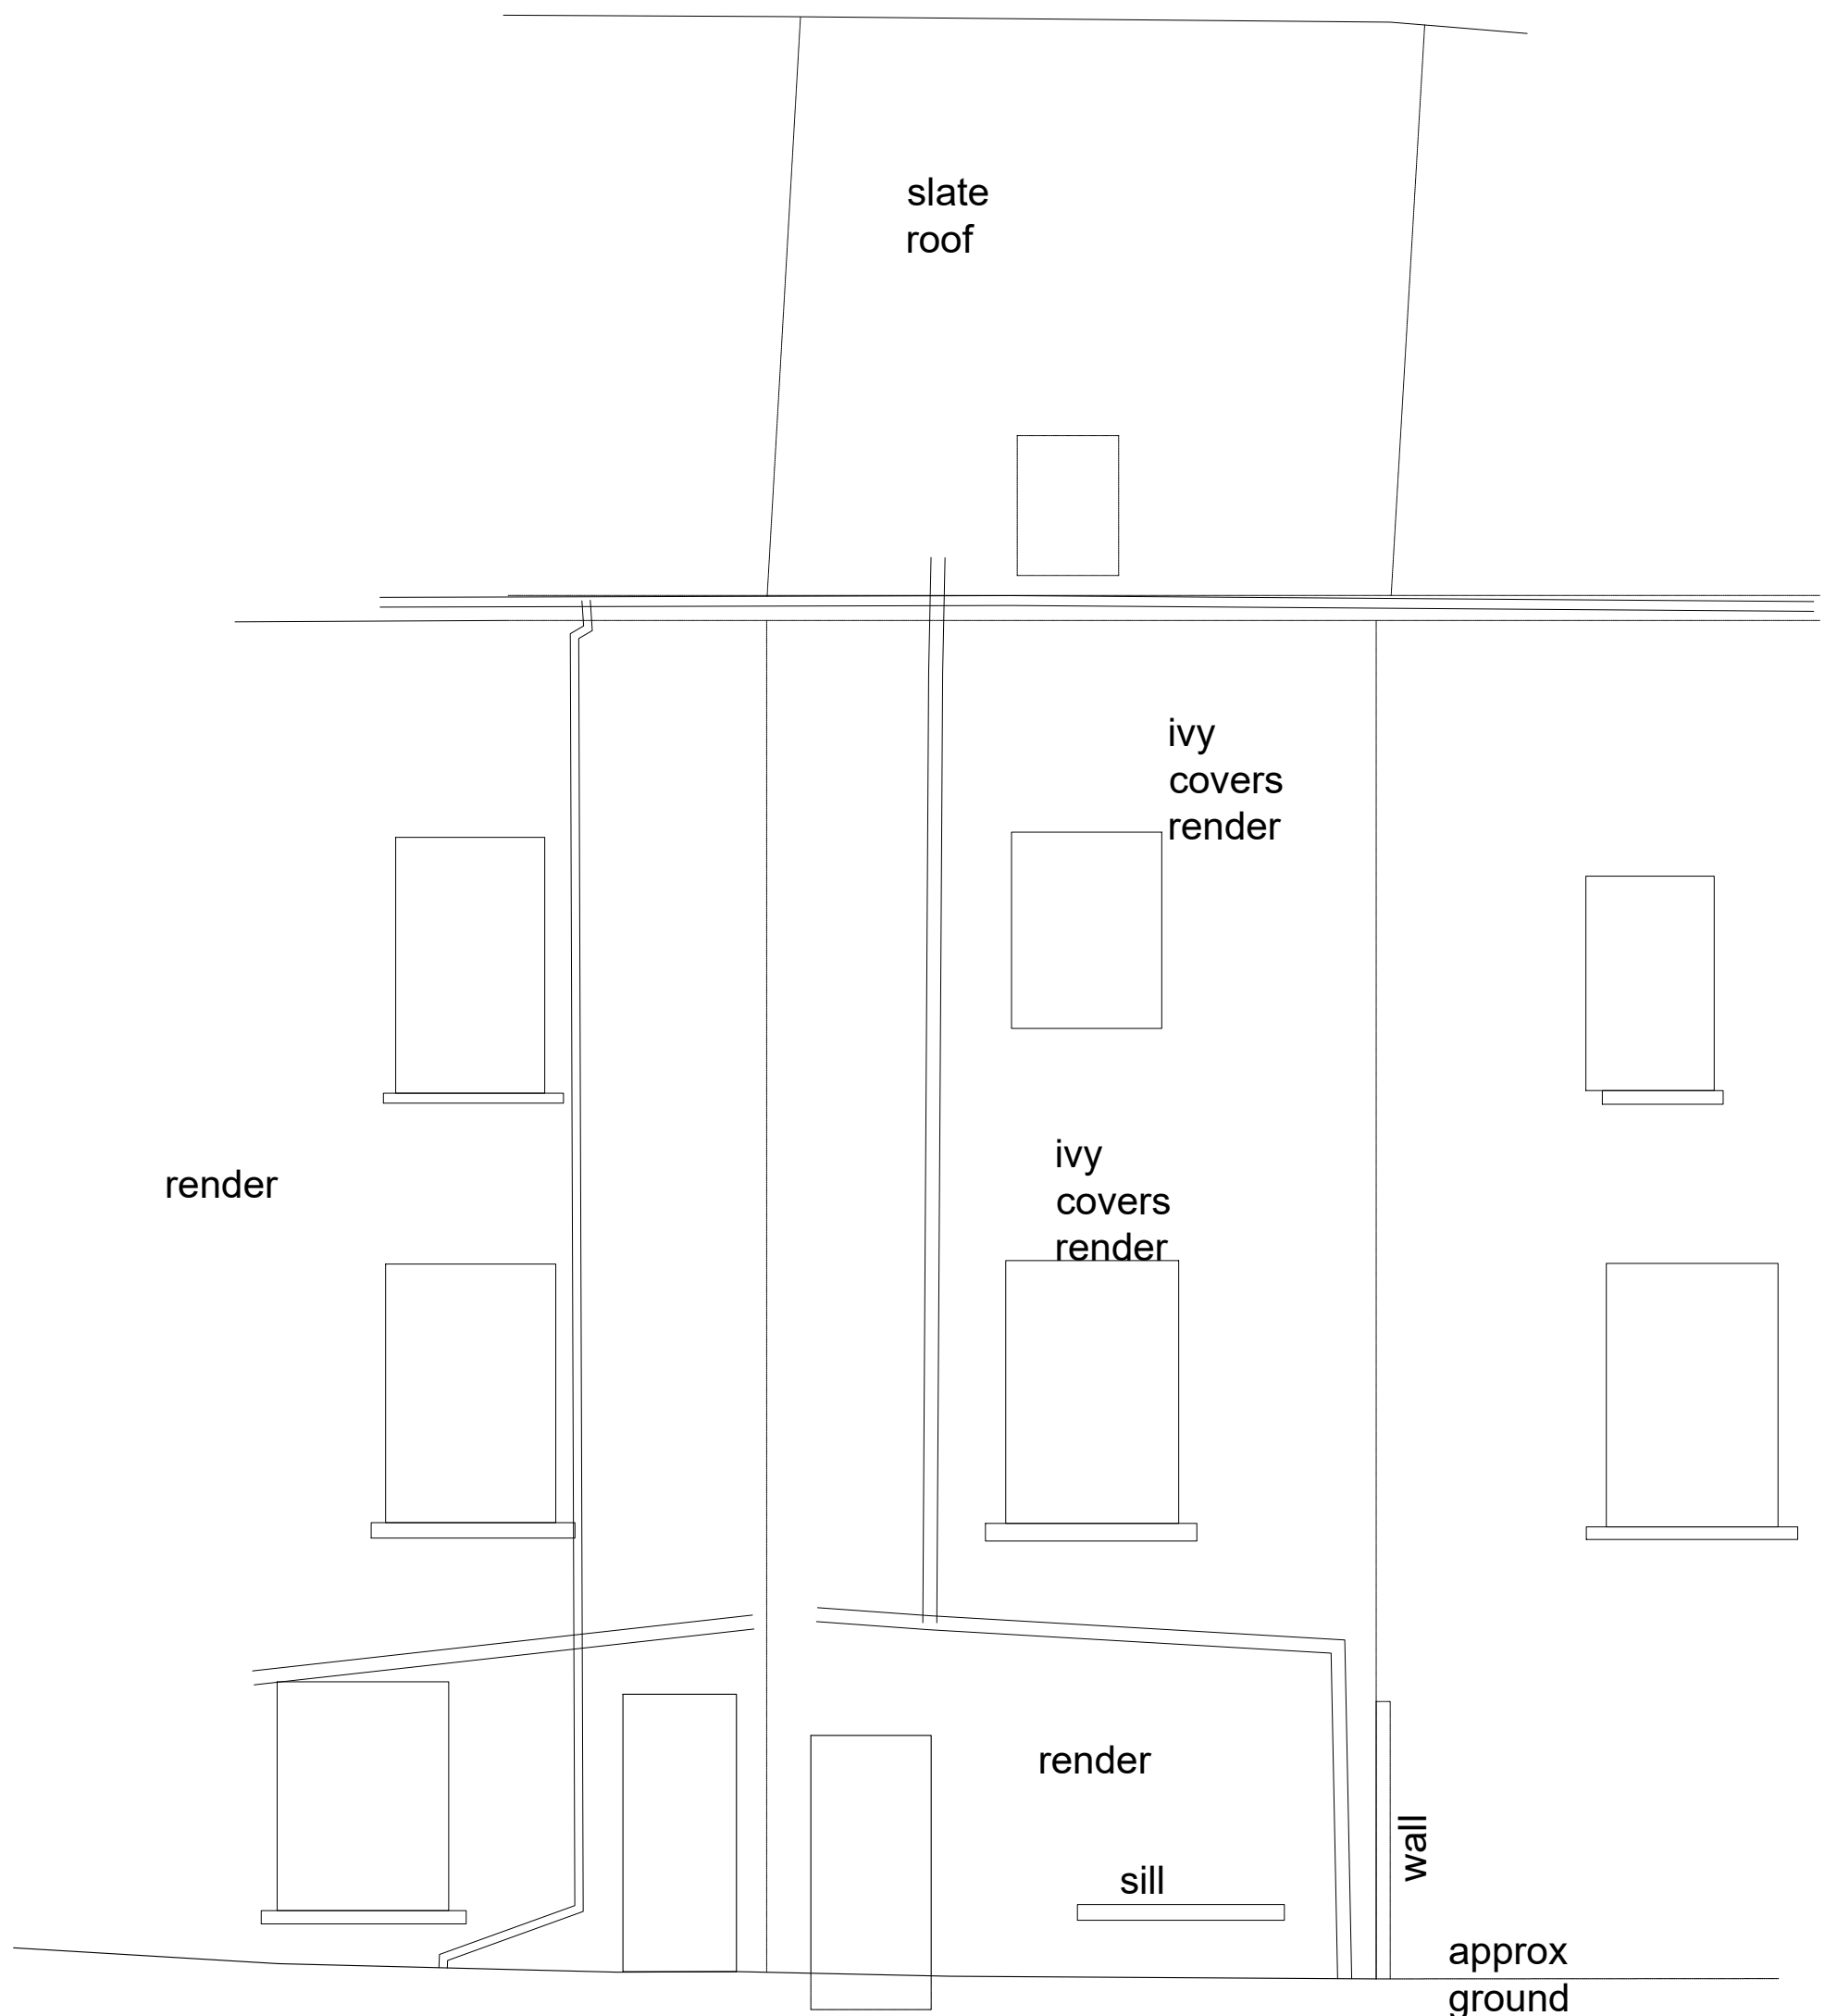

Datum
Line
180.000mAOD

EXISTING REAR ELEVATION

REV	DATE	DESCRIPTION	BY
IN CASE OF DOUBT OR DISCREPANCIES PLEASE REFER TO ARCHITECT FOR INSTRUCTIONS. THIS DRAWING SHOULD NOT BE SCALED. THIS DRAWING IS COPYRIGHT.			
01. DESIGN	04. PRODUCTION INFORMATION	07. CONSTRUCTION	
02. DESIGN CONCLUSION	05. BUILDING REGULATIONS	08. FINAL CONSTRUCTION	
03. PLANNING	06. TENDER	09. SPARE	
DRAWING STATUS :			
03. PLANNING			
01. PRELIMINARY			
02. FOR COMMENT			
03. FOR APPROVAL			
OTHER :			
03. FOR APPROVAL			
PROJECT :			
Proposed Development at: 18 High Street Merthyr Tydfil			
DRAWING TITLE :			
EXITSING ELEVATION			
G Carl Golding Architectural Services Ltd. T: 07866 750 753 E: cgoldingarchitecturalservices@gmail.com			
DATE : August 2020		SCALE : 1:50@A1	
JOB NO. : 0014		DRAWN BY :	
DWG NO. : 0014/PL(99)02		REV :	

