




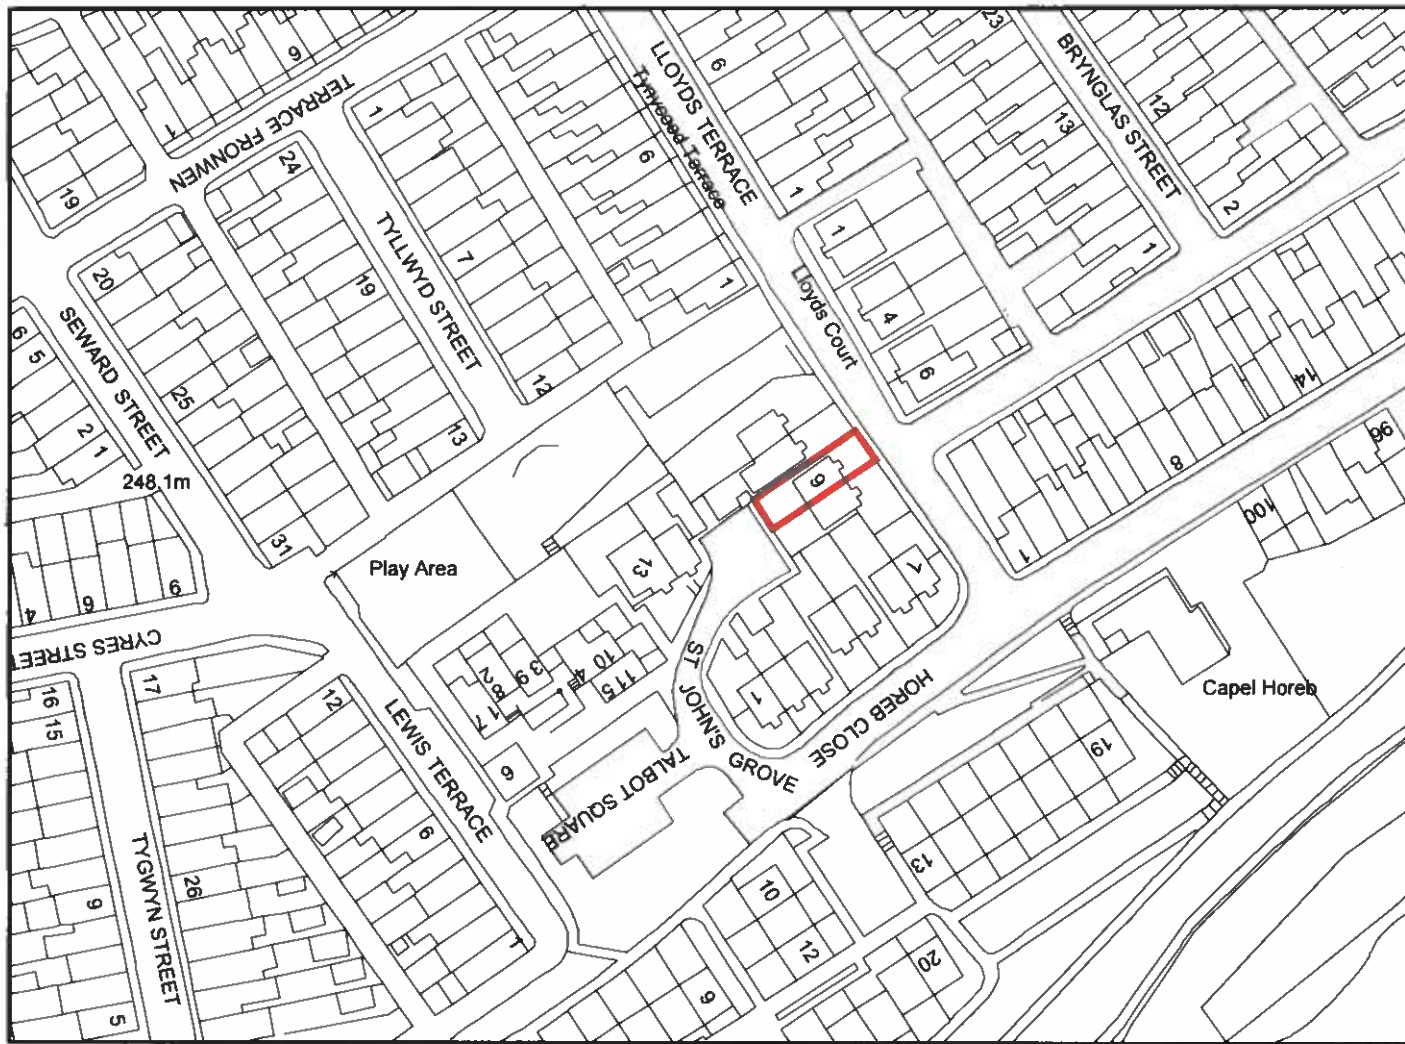


**LOCATION PLAN**

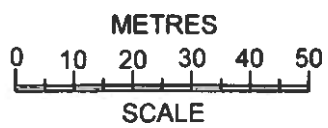

SCALE 1:1250 @ A3

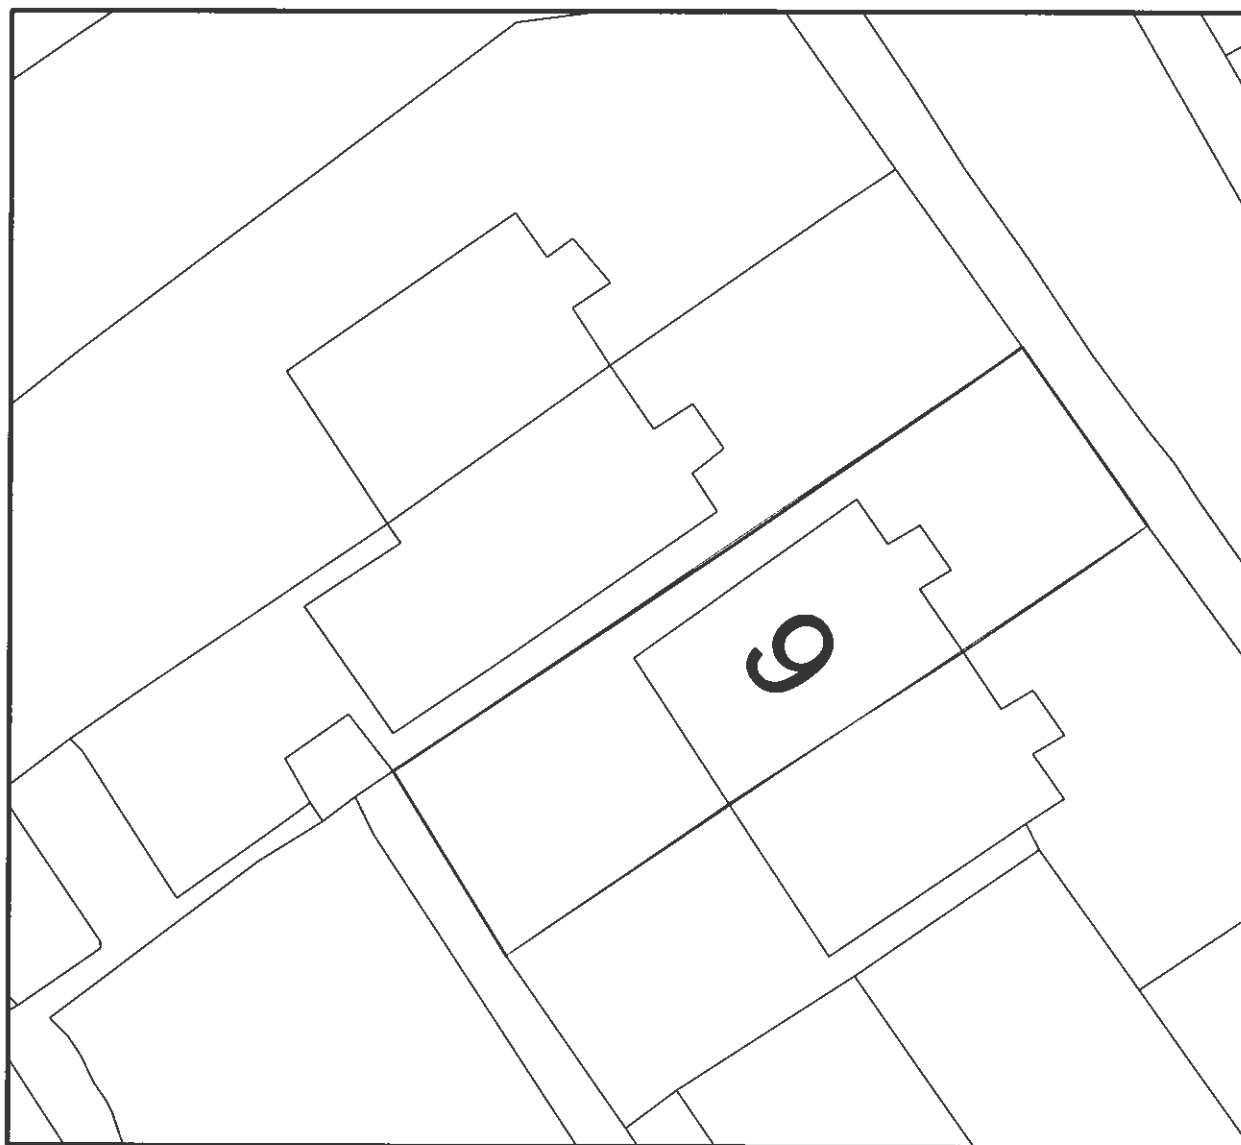


**SITE PLAN**

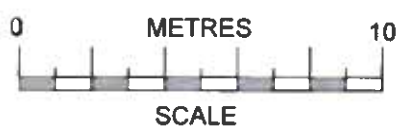

SCALE 1:200 @ A3

200134

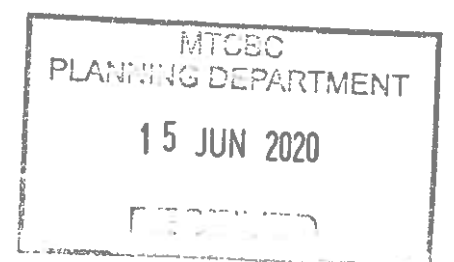

Proposed Attic Conversion to  
9 Saint John's Grove, Penydarren  
Merthyr Tydfil CF47 9AL

471-001  
Location plan  
Building Control Mar '20 1:1250@A3  
1:200@A3  
Do not scale off this drawing.