



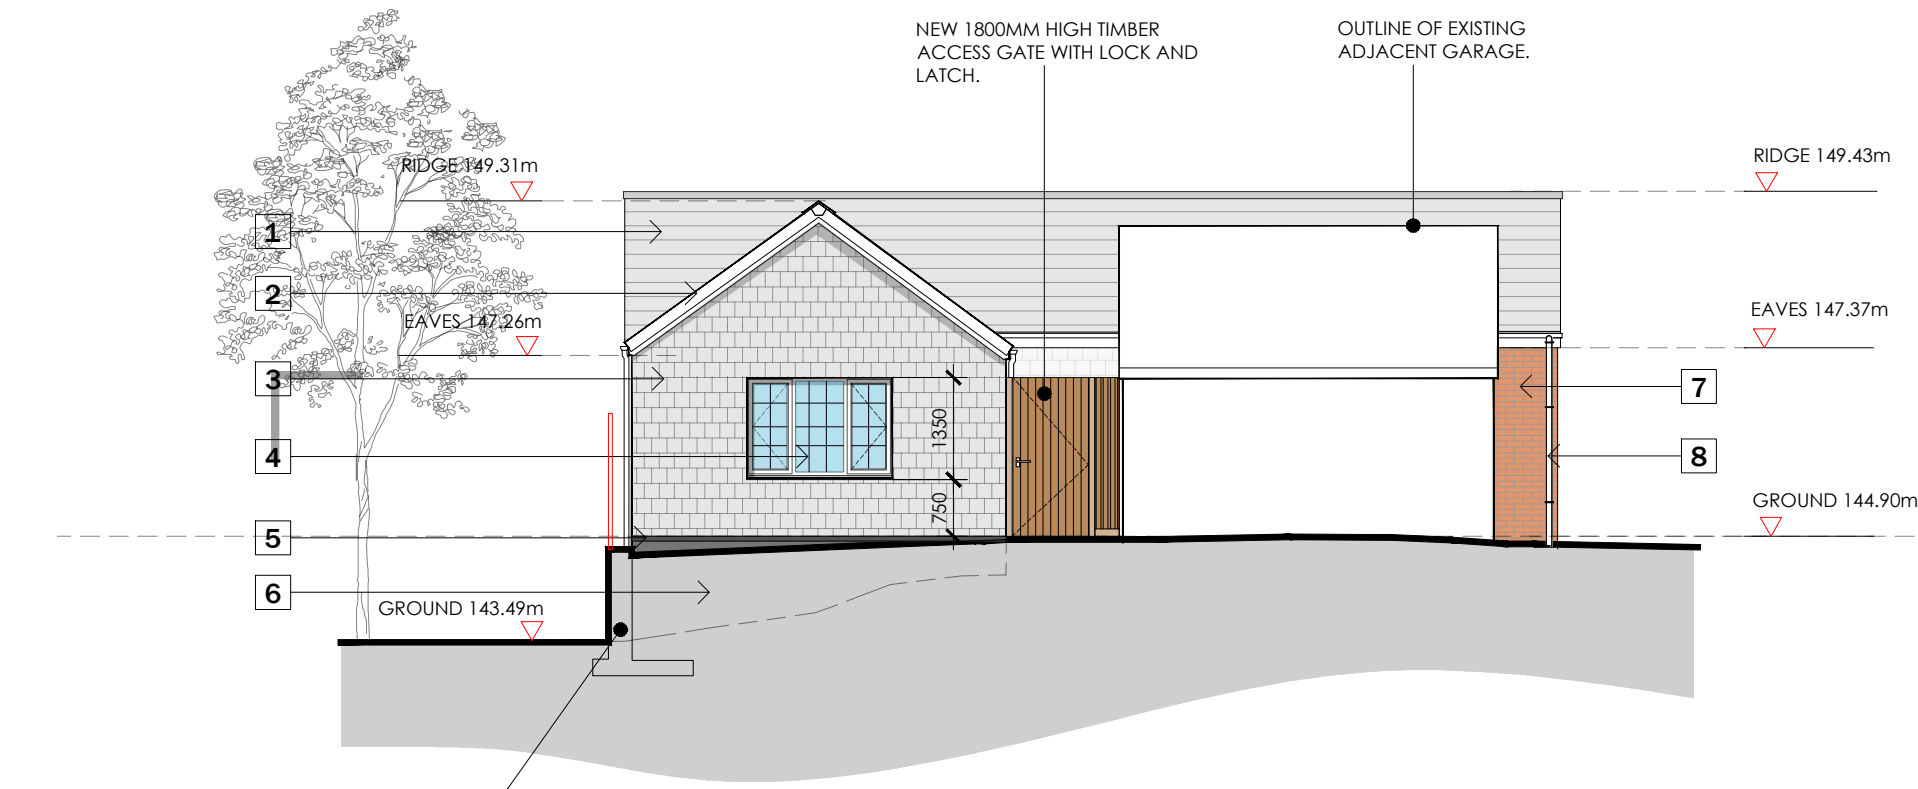


NEW 1800MM HIGH TIMBER BOARDED FENCE
ONTOP OF DWARF RENDERED RETAINING
WALL.


SOUTH ELEVATION

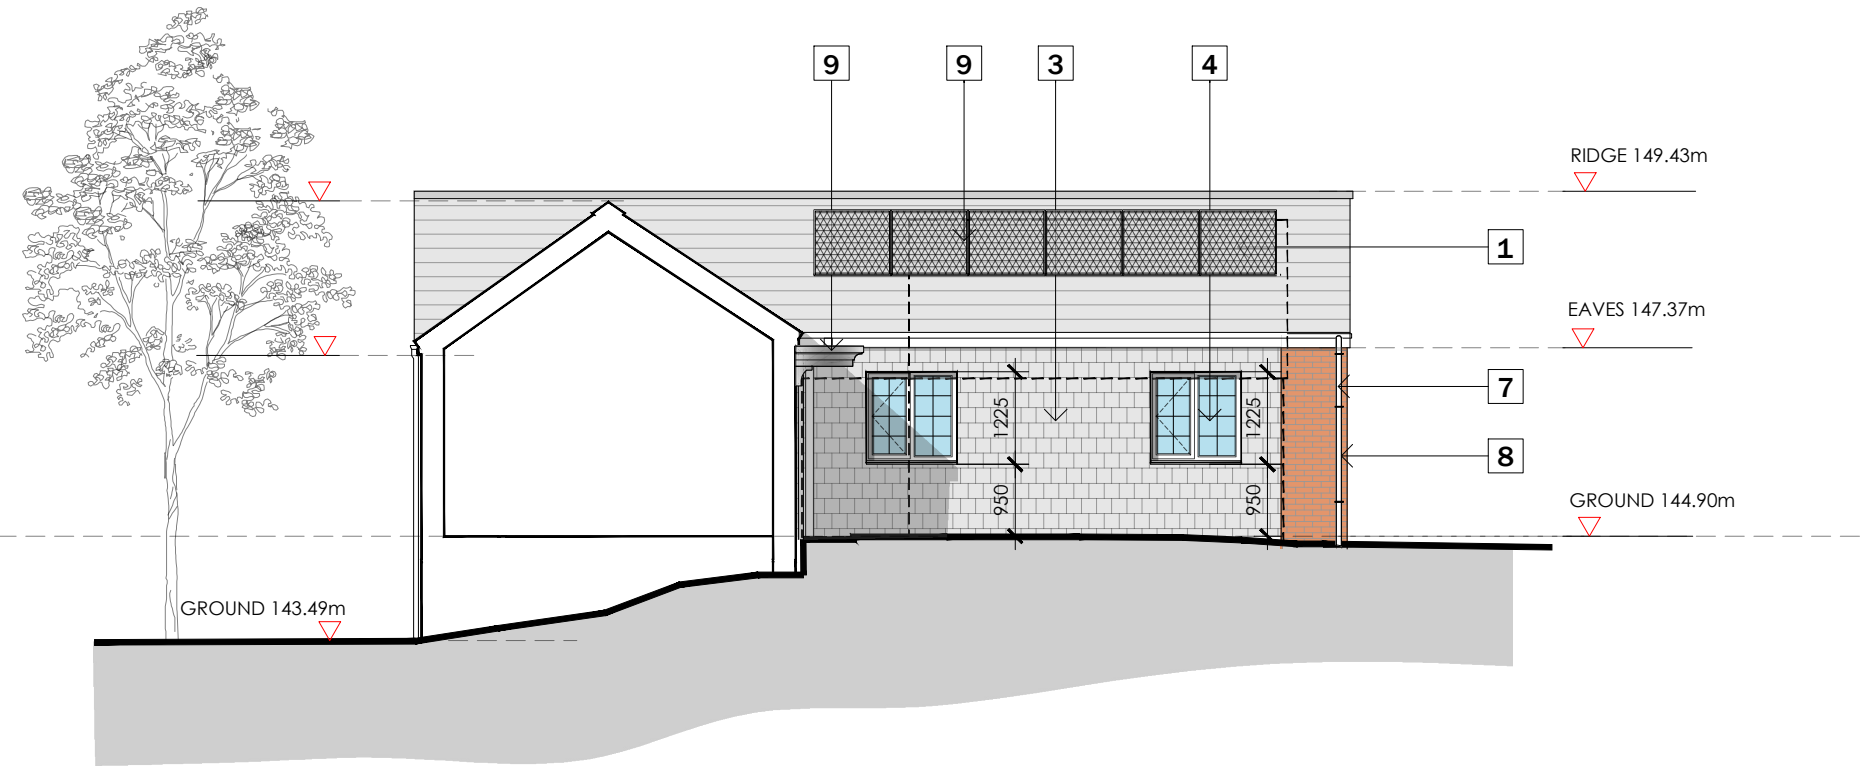


SOUTH ELEVATION

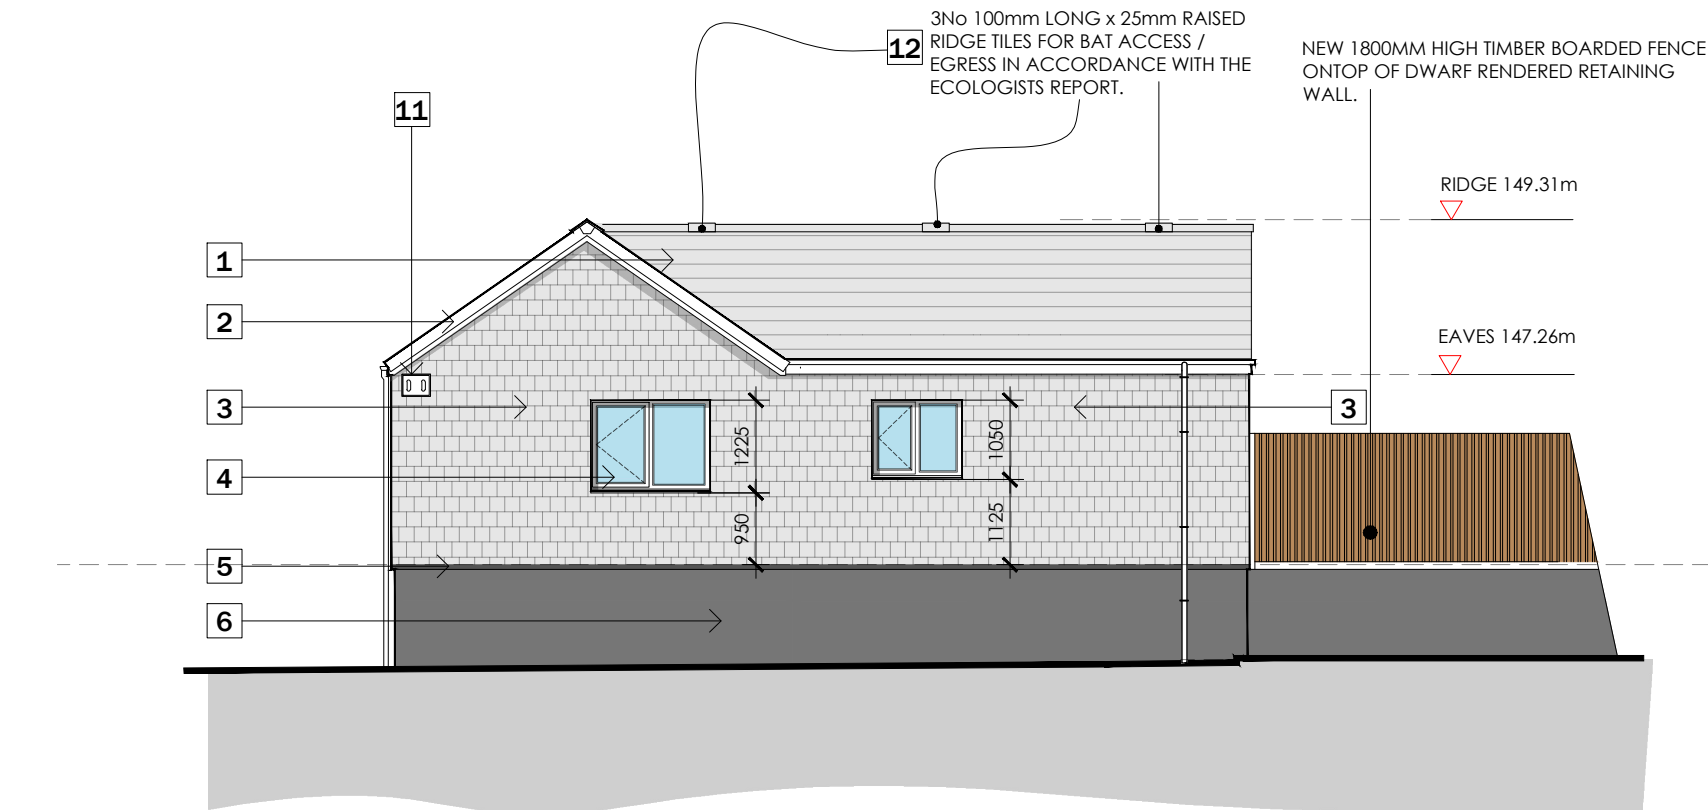

WEST ELEVATION

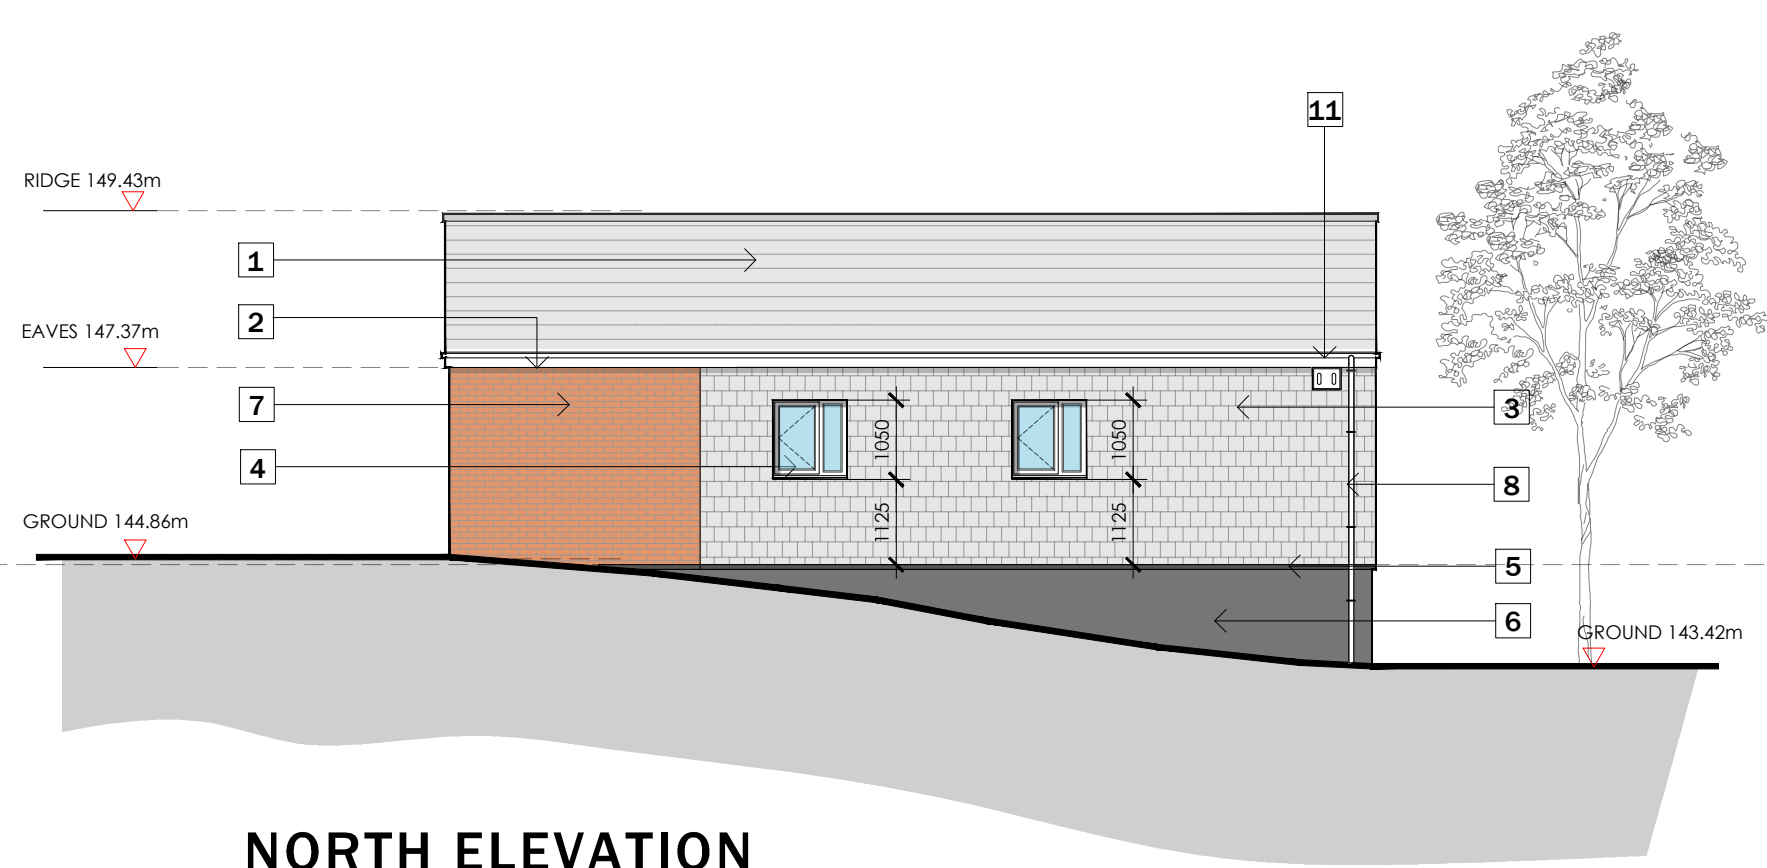

NORTH ELEVATION

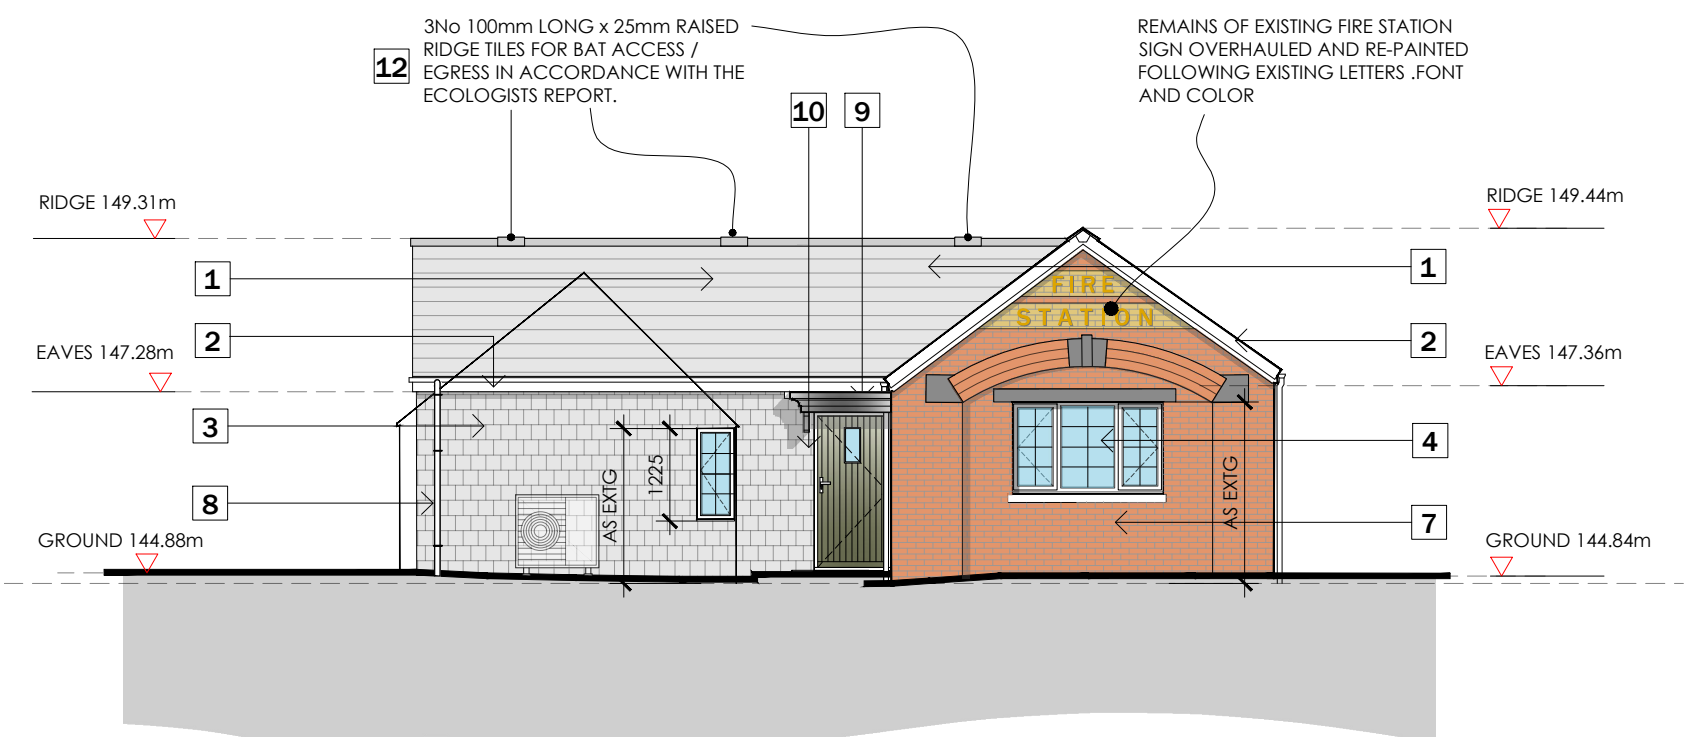

EAST ELEVATION

ELEVATION KEY

- EXISTING ROOF OVERHAULED AND RE-COVERED IN NEW RECONSTITUTED SLATE TILES WITH DARK GREY CLAY ROOFTILES.
- WHITE SWISH FASCIAS, SOFFITES AND BARGEBOARDS.
- EXISTING FACING BRICKWORK EXTERNAL WALLS CLAD IN RECONSTITUTED SLATE HANGING.
- WHITE UPVC DOUBLE GLAZED WINDOW UNITS WITH GEORGIAN BARS
- LEAD OR DARK GREY PRESSED METAL TRIMS / FLASHINGS BELOW SLATE CLADDING
- EXISTING STONE SUB BASE TO BE RENDERED IN FULL WATERPROOF RENDER SYSTEM - FINISH SMOOTH - DARK GREY.
- EXISTING FACING BRICKWORK TO REMAIN AND BE CLEANED / OVERHAULED / RE-POINTED.
- BLACK RAINWATER GOODS
- GRP ROOF/PORCH CANOPY
- GRP COMPOSITE SBD RATED ENTRANCE DOORS
- PROPOSED LOCATION OF VIVARA PRO WOODSTONE HOUSE SPARROW BOX
- PROPOSED RAISED RIDGE TILES FOR BAT ACCESS / EGRESS

Drawing No	Revision	Scale	Date	Checked
LT2204.04.04	B	1:100 @ A2	March 24	
Client	Drawing Title	Job Title	Proposed Elevations	
Merthyr Valleys Homes	Bontnewydd Terrace, Trelewis			