


THIS DRAWING IS PROTECTED BY COPYRIGHT AND MUST NOT BE COPIED OR REPRODUCED WITHOUT THE WRITTEN CONSENT OF R G PARTNERSHIP LIMITED. NO DIMENSIONS ARE TO BE SCALED FROM THIS DRAWING. ALL DIMENSIONS AND SIZES TO BE CHECKED ON SITE, NORTH POINTS SHOWN ARE INDICATIVE. ©

SITE SPECIFIC HAZARDS

IN ACCORDANCE WITH THE REQUIREMENTS OF THE CDM REGULATIONS 2015 THE FOLLOWING SIGNIFICANT RESIDUAL HAZARDS HAVE NOT BEEN DESIGNED OUT OF THIS PROJECT AND MUST BE TAKEN INTO CONSIDERATION BY CONTRACTORS PLANNING TO UNDERTAKE THE WORKS SHOWN ON THIS DRAWING:

SCALE 1:200

 

NOTES


PLANS BASED ON POWELL DOBSON ARCHITECTS DRAWINGS:

• G1843-(20) 321 E, UNITS 4-9B FRONT ELEVATIONS, DATED FEB 2004.


• G1843-(20) 324 F, UNITS 3-9B REAR ELEVATIONS, DATED FEB 2004.

KEY

- POLISHED BLOCK, COLOUR: WHITE WITH BLACK PLINTH COURSE.
- PPC METAL CURTAIN WALLING & ENTRANCE DOORS, COLOUR: BS 18 B 17, GULL GREY.
- GLAZED CANOPY WITH PPC METAL FRAMEWORK, COLOUR: BS 18 B 17, GULL GREY.
- HORIZONTALLY LAID MICORIB COMPOSITE CLADDING PANELS, COLOUR: METALLIC SILVER.
- PPC METAL BULLNOSE EAVES DETAIL, COLOUR: ALBATROSS GREY.
- PPC METAL STANDING SEAM ROOF CLADDING, COLOUR: ALBATROSS GREY.
- PPC METAL FEATURE ENTRANCE PORTICO, COLOUR: BS 18 B 17, GULL GREY.
- CANOPY, PPC METAL FRAMEWORK, COLOUR: BS 18 B 17, GULL GREY, WITH ROOF CLADDING, COLOUR: ALBATROSS GREY.
- PPC METAL GLAZING, COLOUR: BS 18 B 17, GULL GREY.
- PPC METAL SECURITY DOORS, COLOUR: BS 18 B 17, GULL GREY.
- PPC METAL SECTIONAL SHUTTERS, COLOUR: BS 18 B 17, GULL GREY.
- FAIRFACED BLOCKWORK.

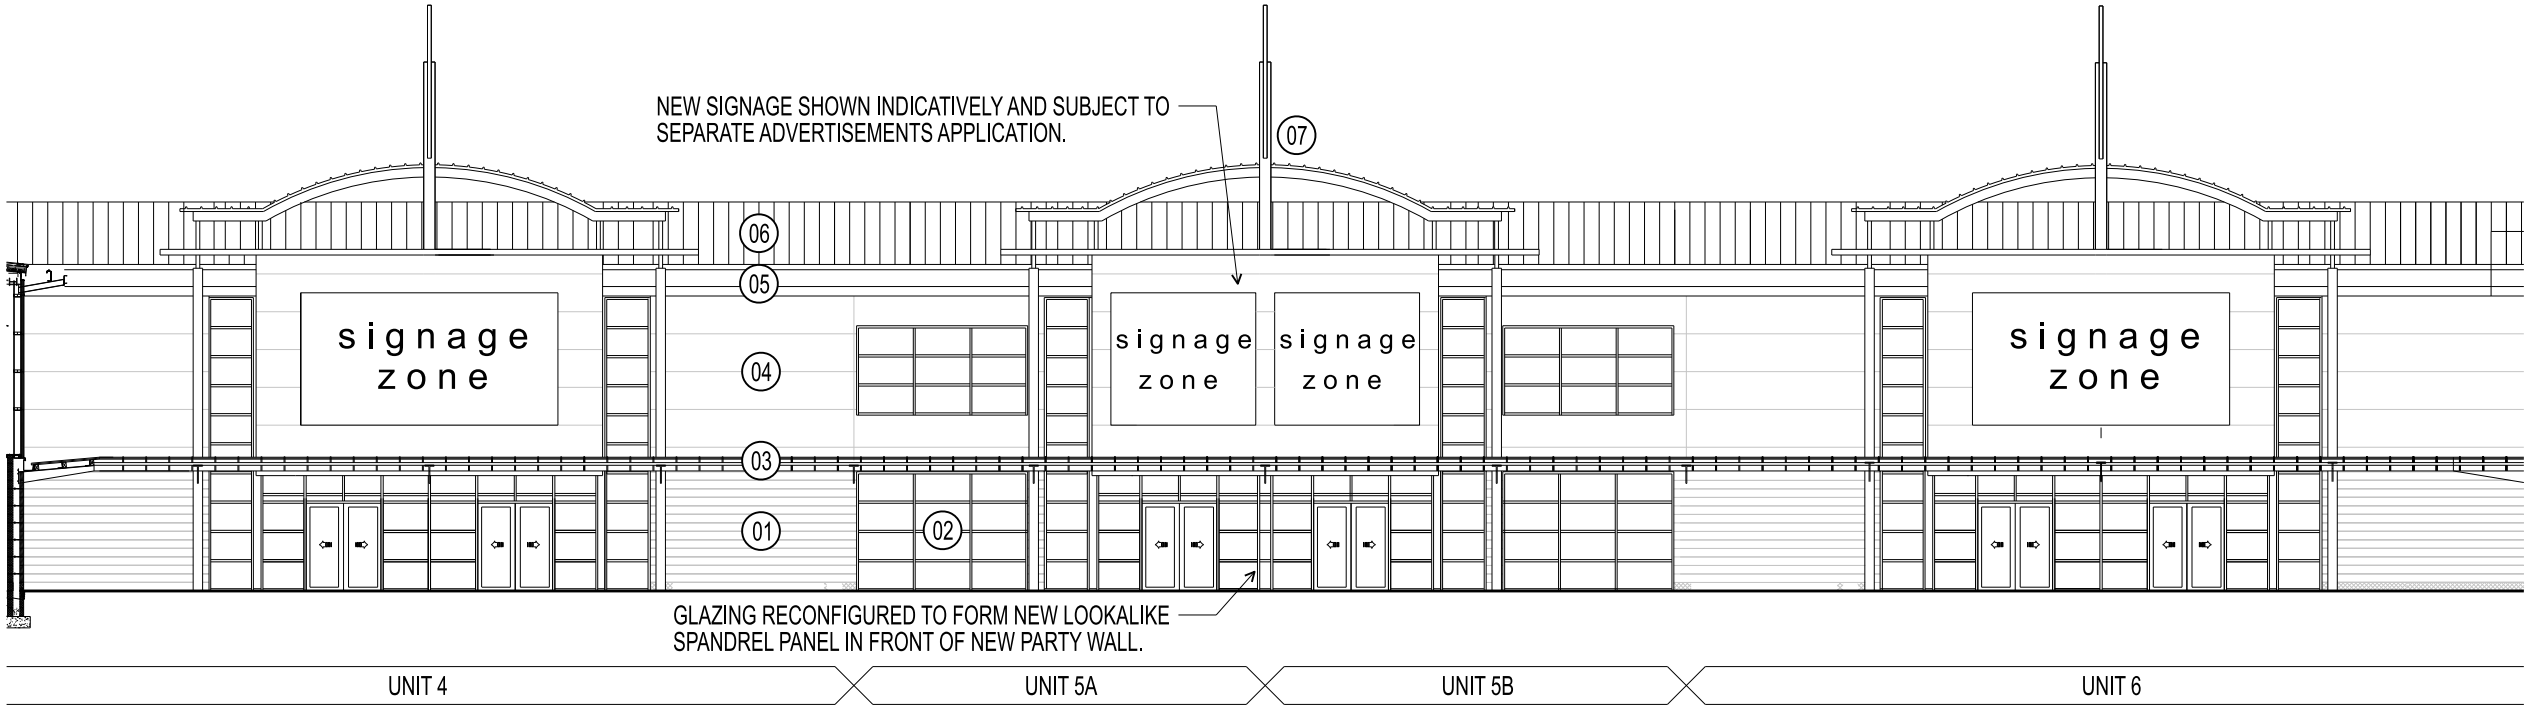

FRONT ELEVATION

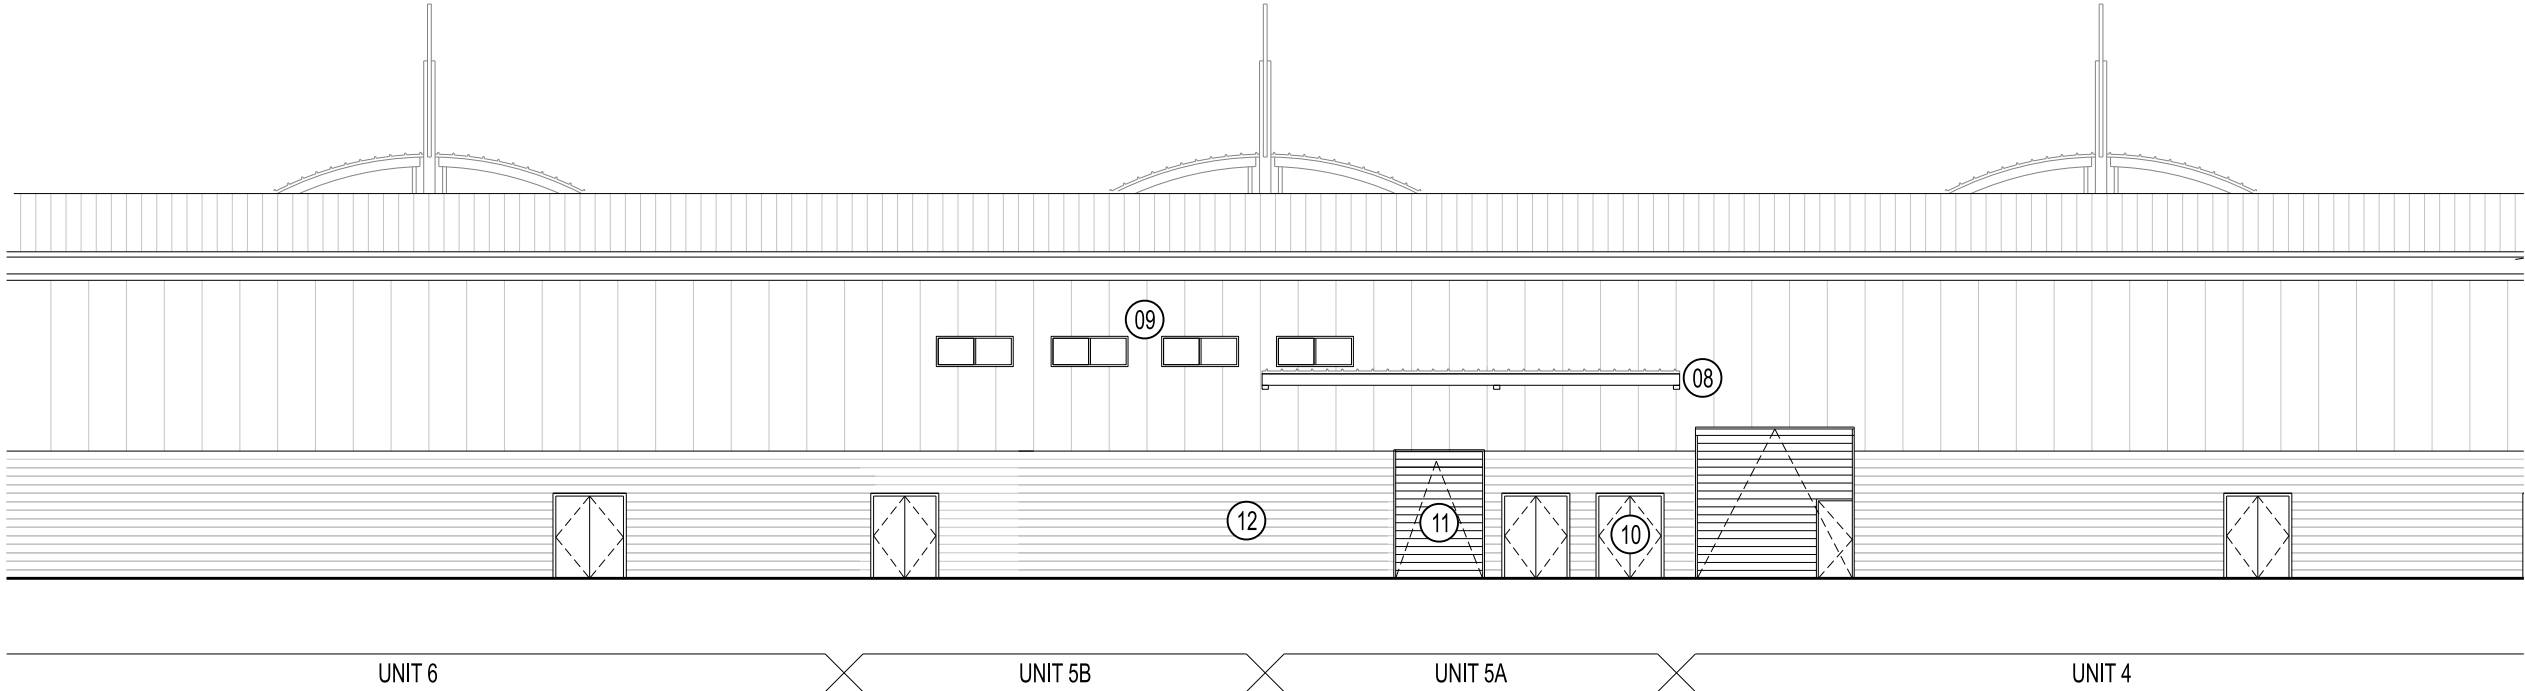

REAR ELEVATION

REV.	DATE	NOTES	INIT.
------	------	-------	-------

CLIENT / PROJECT
BROOKFIELD PROPERTIES
CORONA VULCAN MERTHYR LTD
MERTHYR TYDFIL

DRAWING TITLE
UNIT 5
PROPOSED ELEVATIONS

STATUS
PLANNING

DATE	DRAWN	SCALE @ A3
AUG 2023	CMP	1:200

PROJECT NUMBER	UNIT / BLOCK	CI / SFB CODE	TYPE & NUMBER	REVISION LETTER
----------------	--------------	---------------	---------------	-----------------

DRAWING NO.	11428	05	PL	E02	-
-------------	-------	----	----	-----	---

Site Location Plans	L	GA Plans	P	Elevations	E
Sections	S	Details	D	Prefix: Colour	C

THE RATCLIFFE GROVES PARTNERSHIP
MANCHESTER
105 MANCHESTER ROAD
BURY LANCASHIRE BL9 0TD
T. 0161 797 6000 E. manchester@rgp.uk.com
www.rgp.uk.com

LONDON
19 BEDFORD ROW
LONDON WC1R 4EB
T. 020 7600 6666 E. london@rgp.uk.com

