




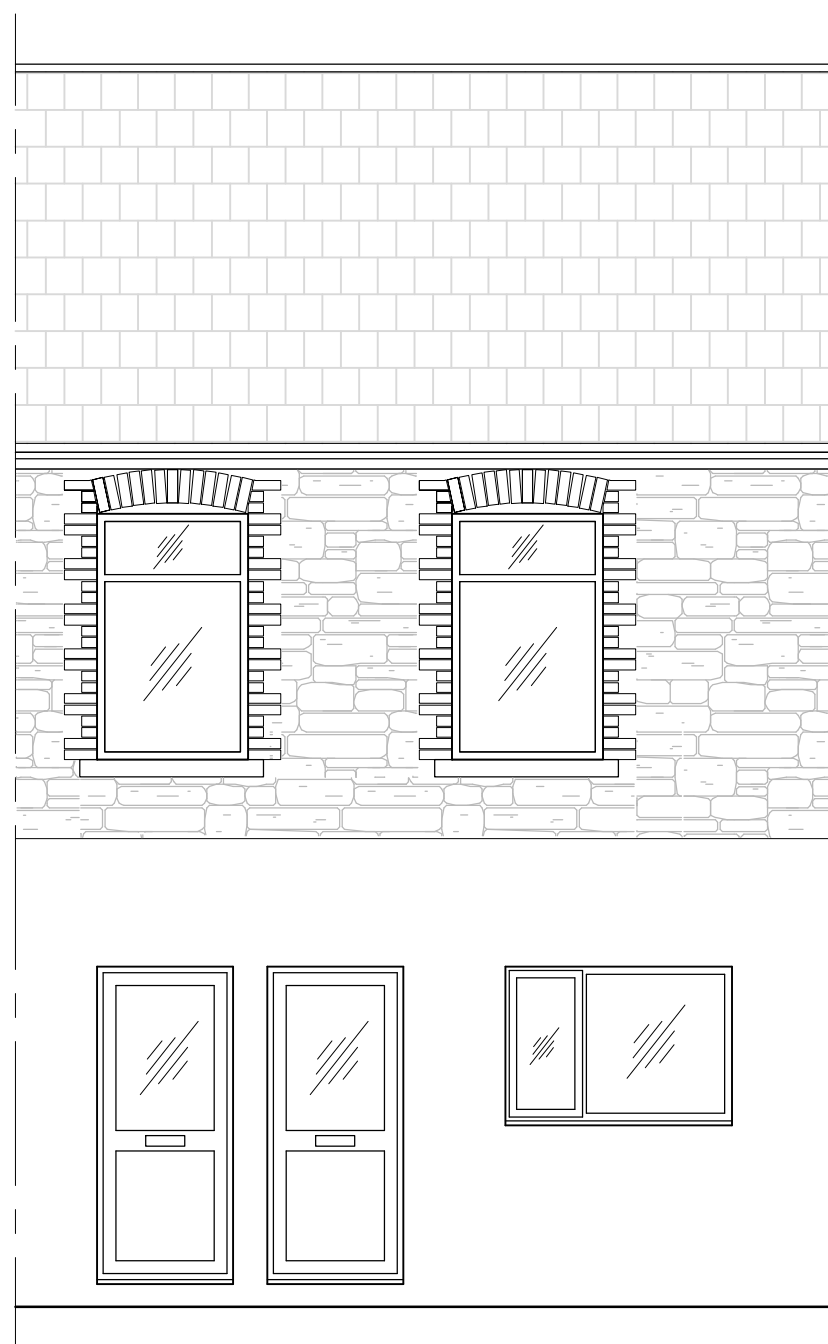


PROPOSED FRONT ELEVATION
(SCALE 1:50)

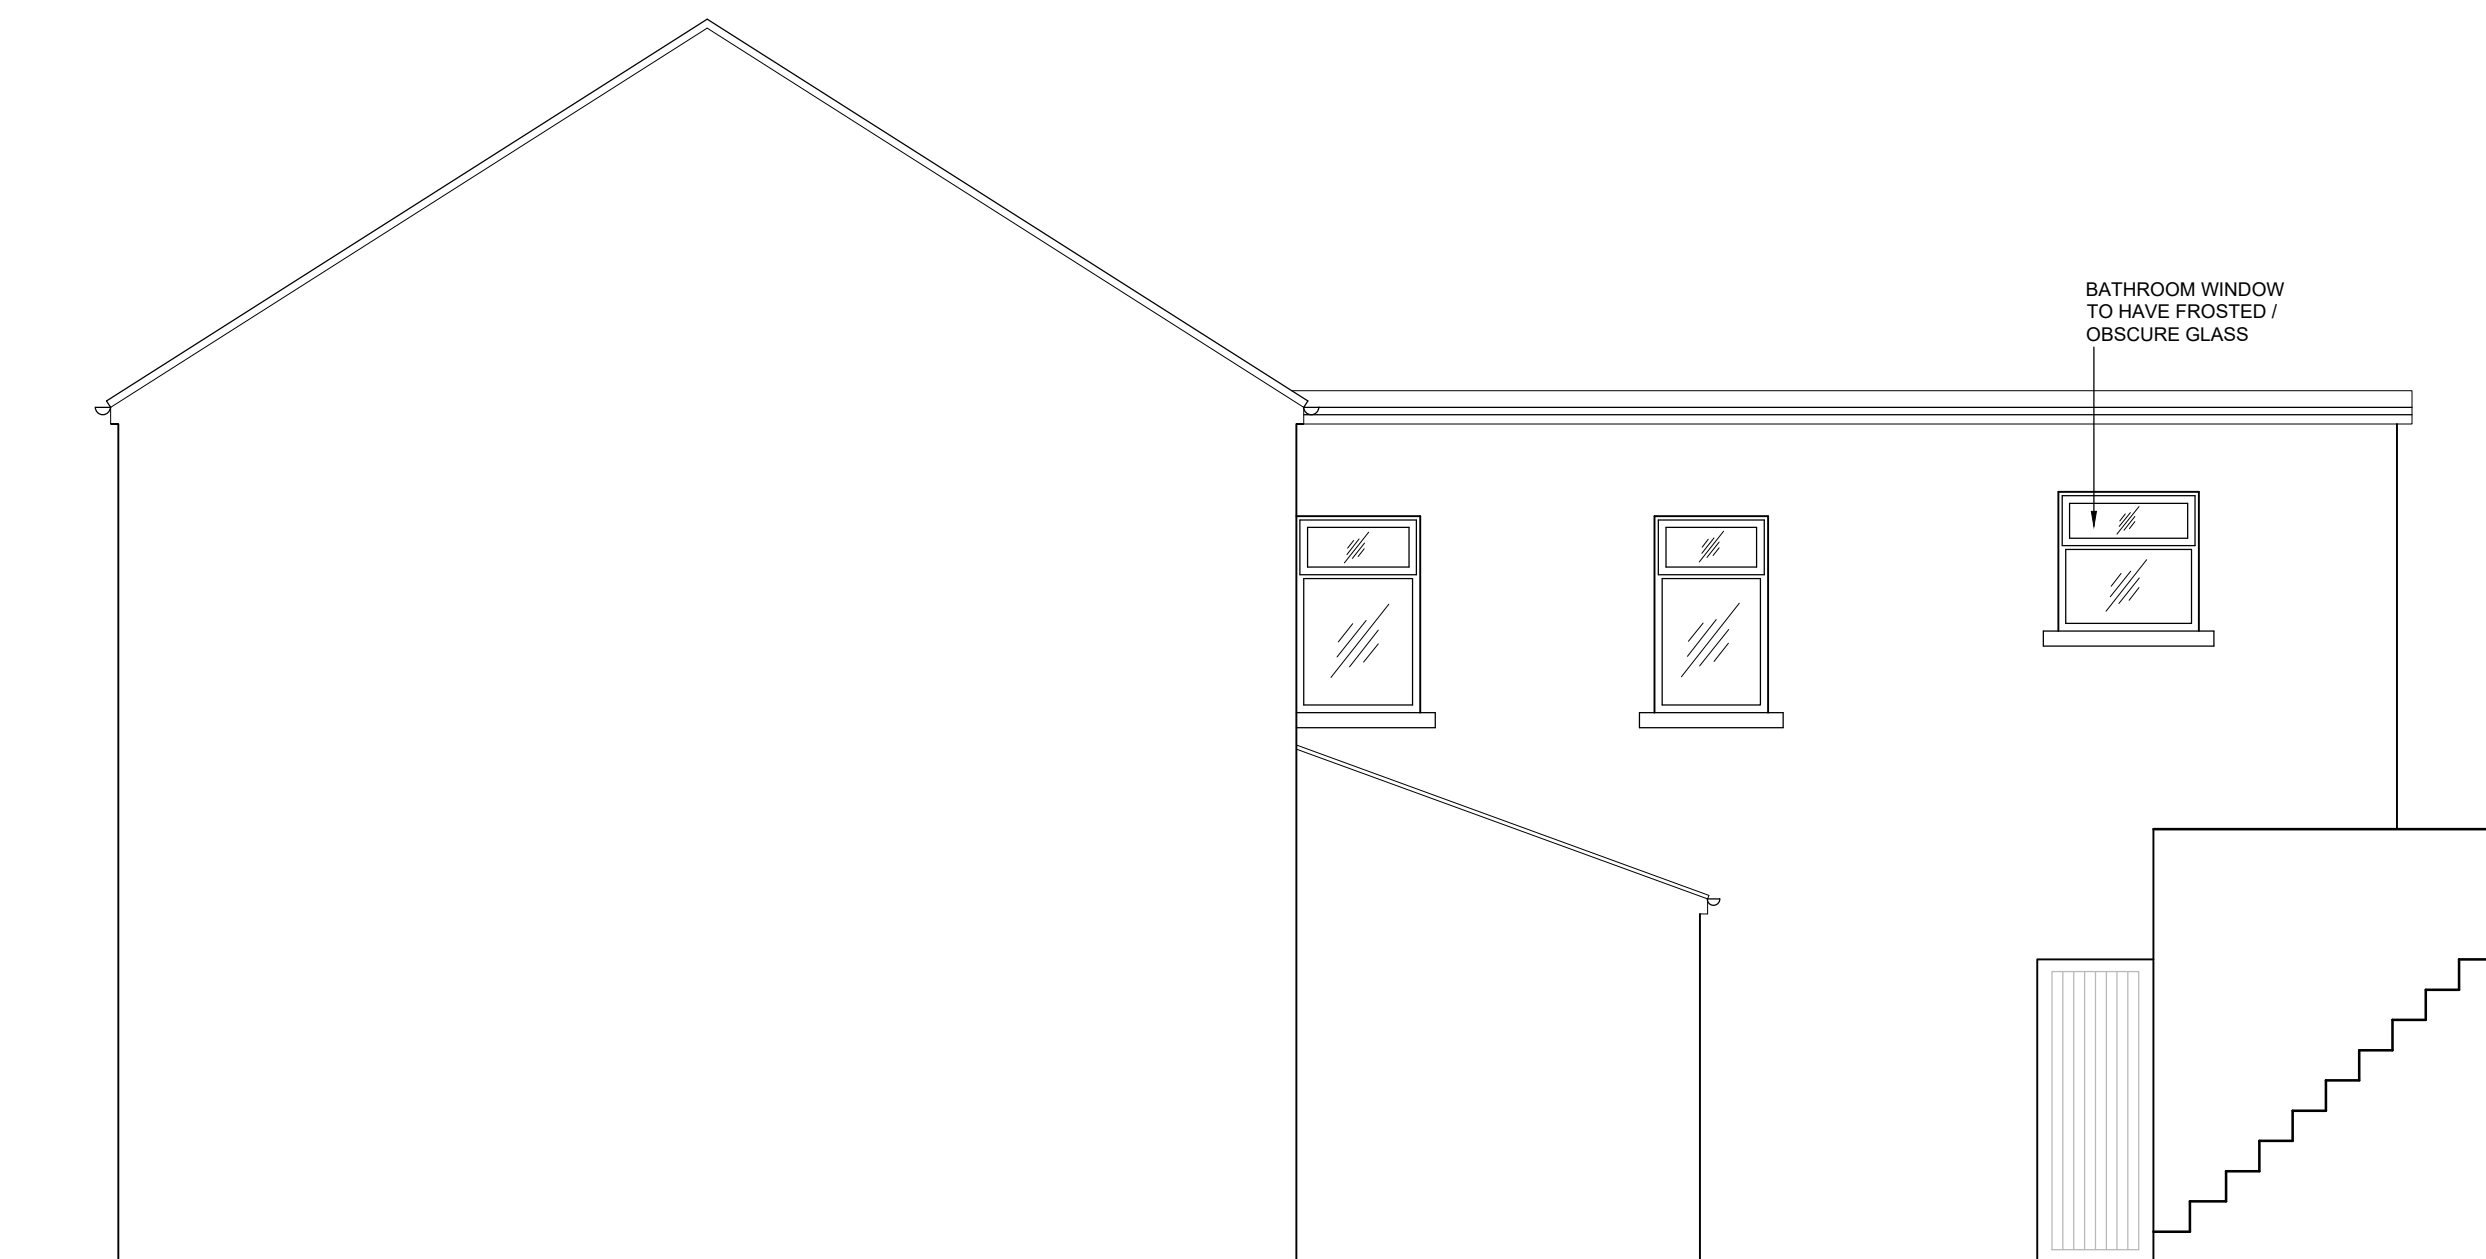

PROPOSED SIDE ELEVATION 1
(SCALE 1:50)

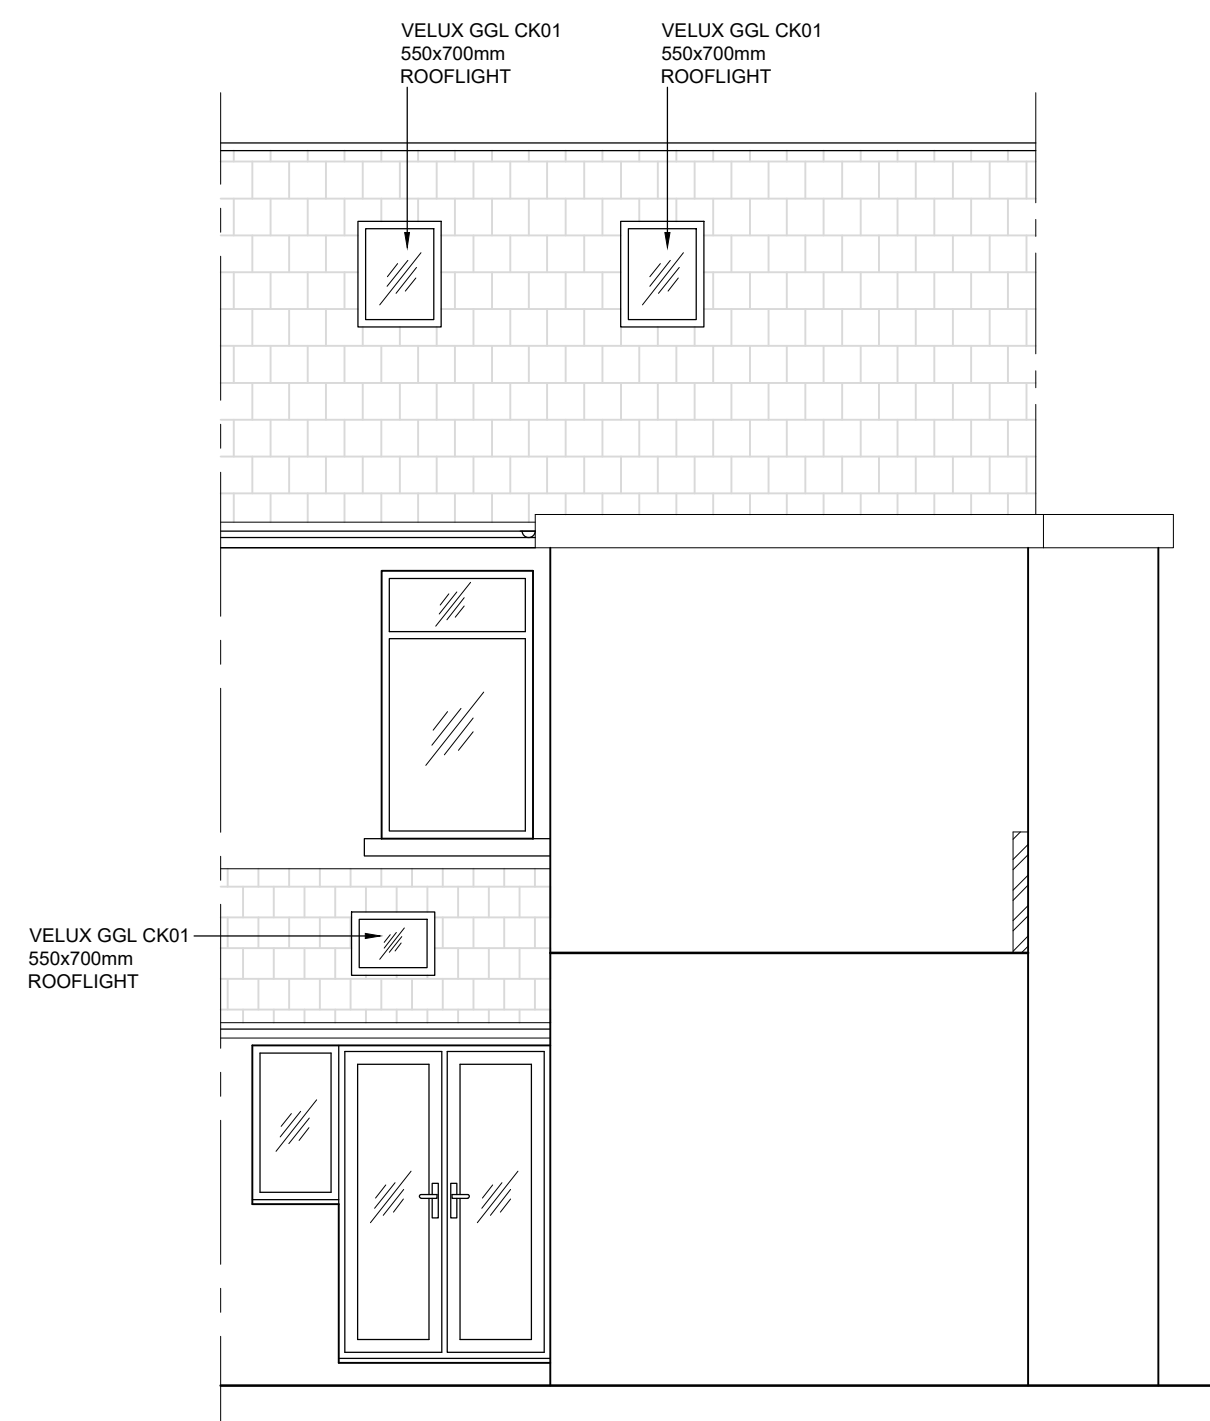


PROPOSED REAR ELEVATION
(SCALE 1:50)

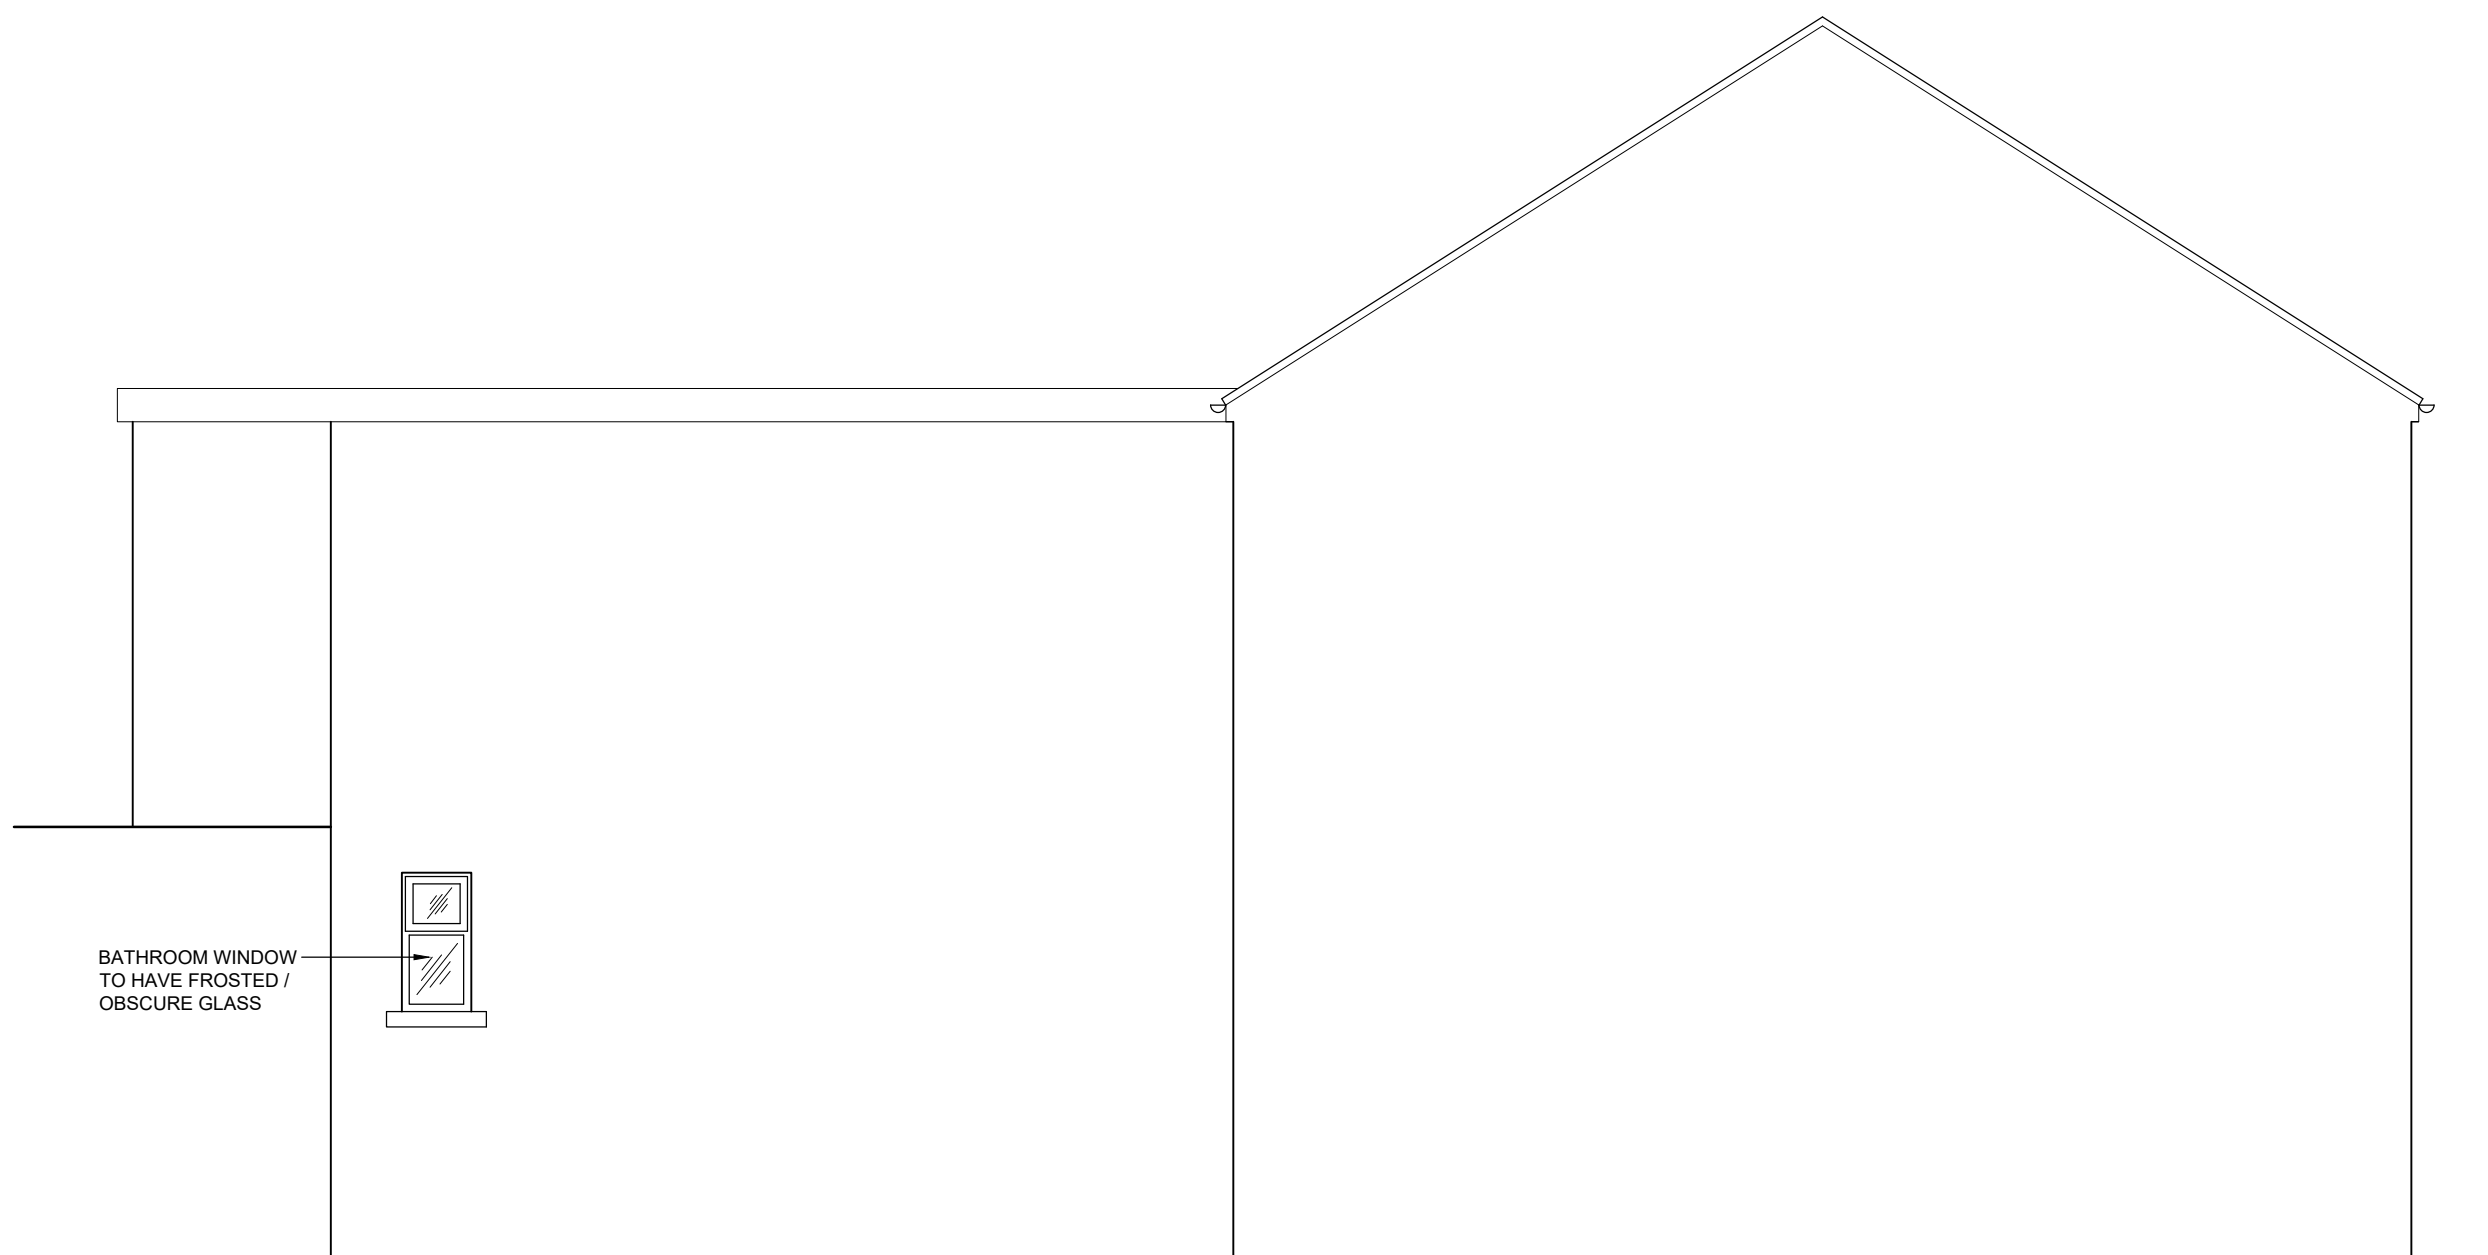

PROPOSED SIDE ELEVATION 2
(SCALE 1:50)

PROPOSED MATERIALS
WALLS - RENDER
ROOF - GRP FLAT ROOF
WINDOWS - PVCu
DOORS - PVCu
RAINWATER GOODS - PLASTIC

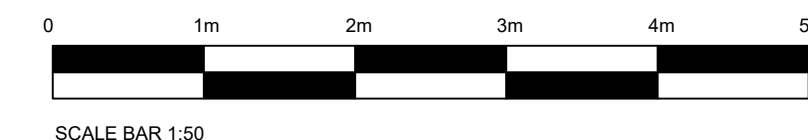**Notes**

- THIS DRAWING IS COPYRIGHT AND MAY NOT BE REPRODUCED WITHOUT PERMISSION.
- UNTIL TECHNICAL APPROVAL HAS BEEN OBTAINED FROM THE RELEVANT AUTHORITY, IT SHOULD BE UNDERSTOOD THAT ALL DRAWINGS & DETAILS ISSUED ARE PRELIMINARY AND NOT FOR CONSTRUCTION. SHOULD THE CONTRACTOR COMMENCE SITE WORK PRIOR TO APPROVAL BEING GIVEN, IT IS ENTIRELY AT HIS OWN RISK.
- ALL DIMENSIONS ARE IN MILLIMETERS UNLESS NOTED OTHERWISE.
- ANY AMBIGUITIES OR DISCREPANCIES BETWEEN THIS DRAWING AND ANY OTHER INFORMATION GIVEN ELSEWHERE MUST BE REPORTED TO THE ENGINEER FOR CLARIFICATION BEFORE WORK PROCEEDS.
- ALL WORKS TO BE IN ACCORDANCE WITH THE LATEST RELEVANT BRITISH STANDARDS, CODES OF PRACTICE, PROJECT SPECIFICATIONS AND SPECIALIST SUB-CONTRACTORS DETAILS

FOR PLANNING PERMISSION

Client

Mr. Ian Jones

Contract

Proposed Flats
6, Fox Street, Treharris,
CF46 5HE

Drawing Title

Proposed Elevations

Scales @ A1 1:50

Drawn Date OCTOBER 2022

Drawing No.

04