


NOTE THE PROPERTY OF THIS DRAWING AND DESIGN IS VESTED IN H. D. WILLIAMS Ltd. AND MUST NOT BE COPIED OR REPRODUCED IN ANY WAY WITHOUT THEIR WRITTEN CONSENT. Copyright © H. D. Williams Ltd. All Rights Reserved

EXISTING
scale 1:100




EXISTING FRONT ELEVATION

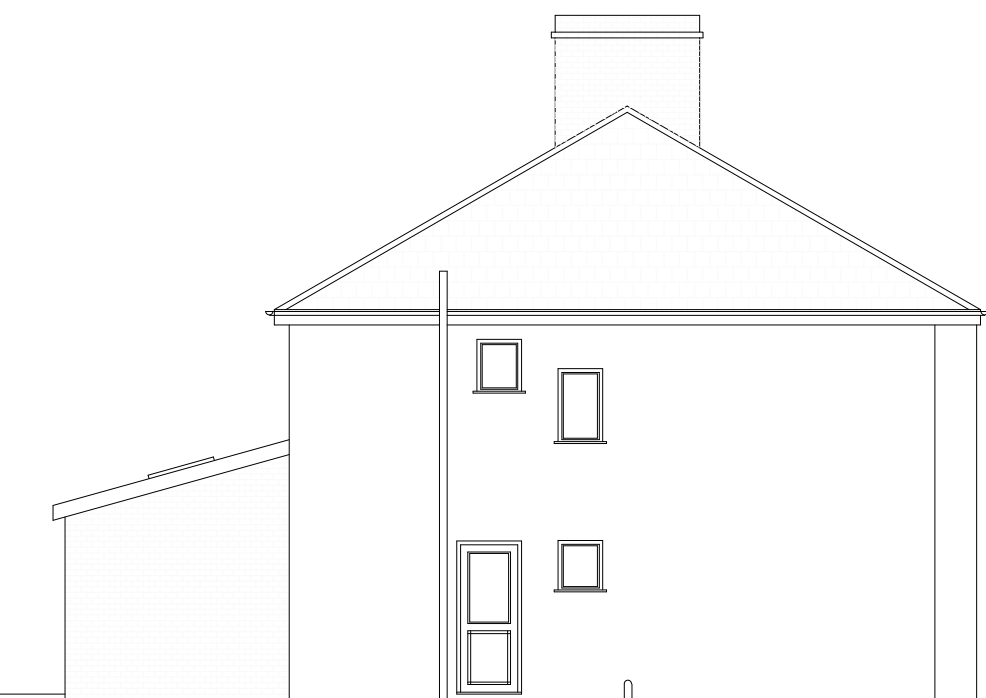

EXISTING SIDE ELEVATION




EXISTING REAR ELEVATION

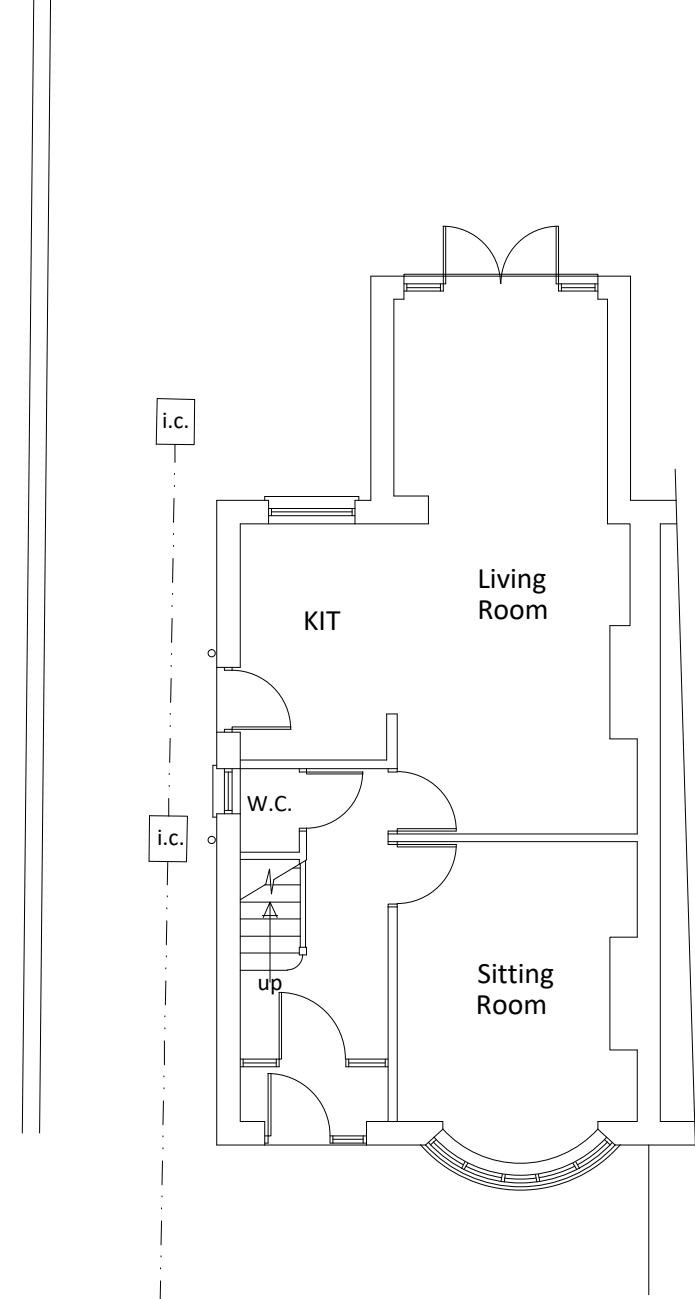

EXISTING GROUND FLOOR PLAN


PROPOSED

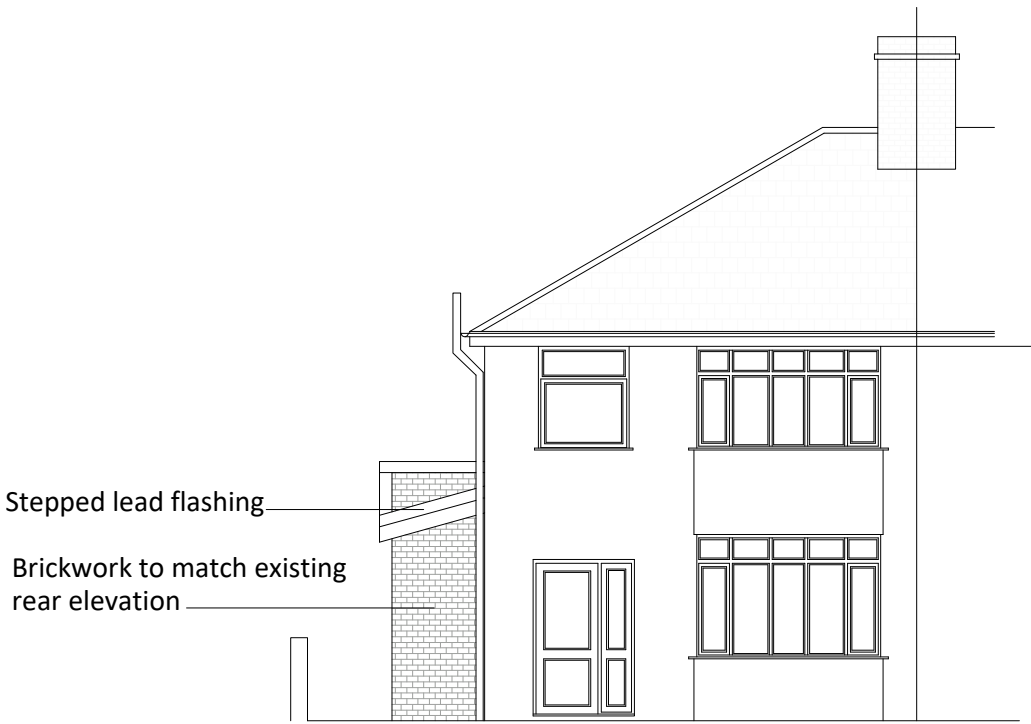


PROPOSED FRONT ELEVATION
scale 1:100




PROPOSED REAR ELEVATION
scale 1:100

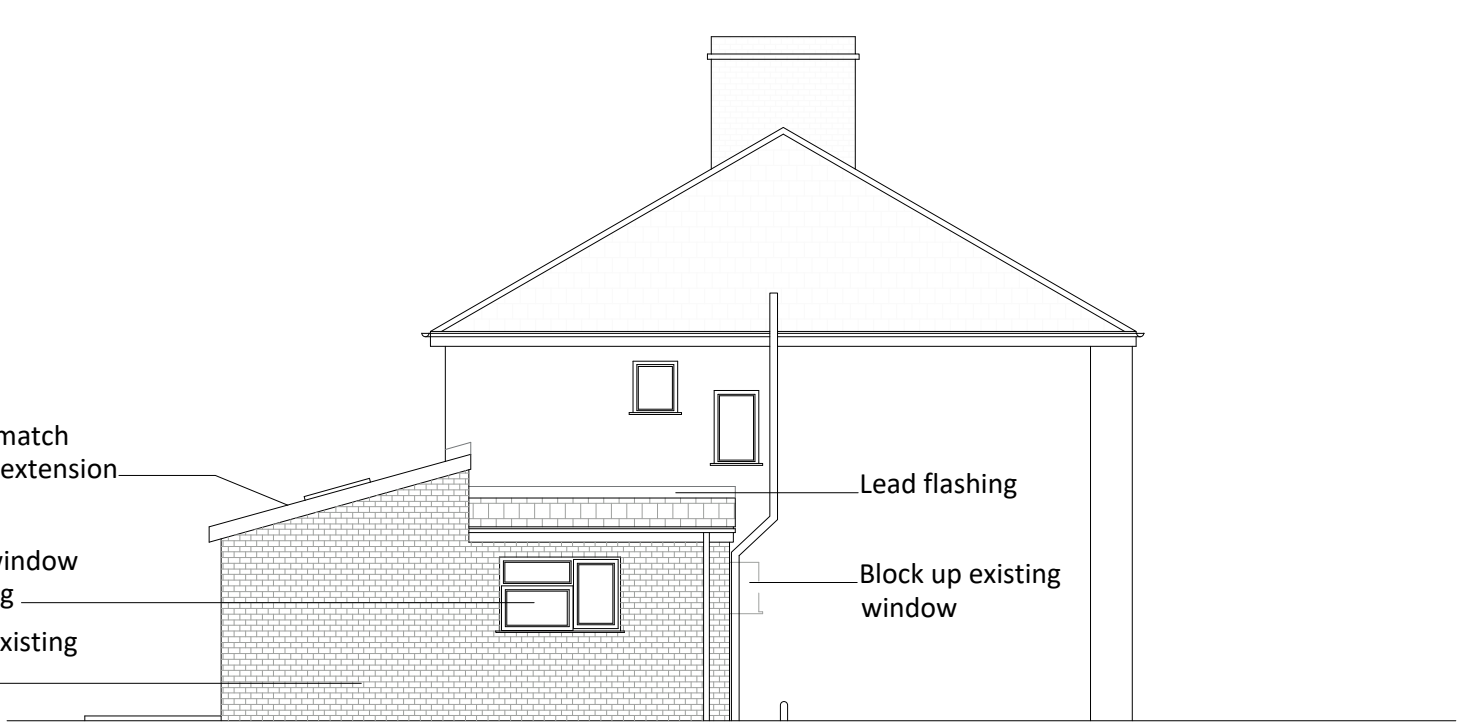

PROPOSED SIDE ELEVATION
scale 1:100

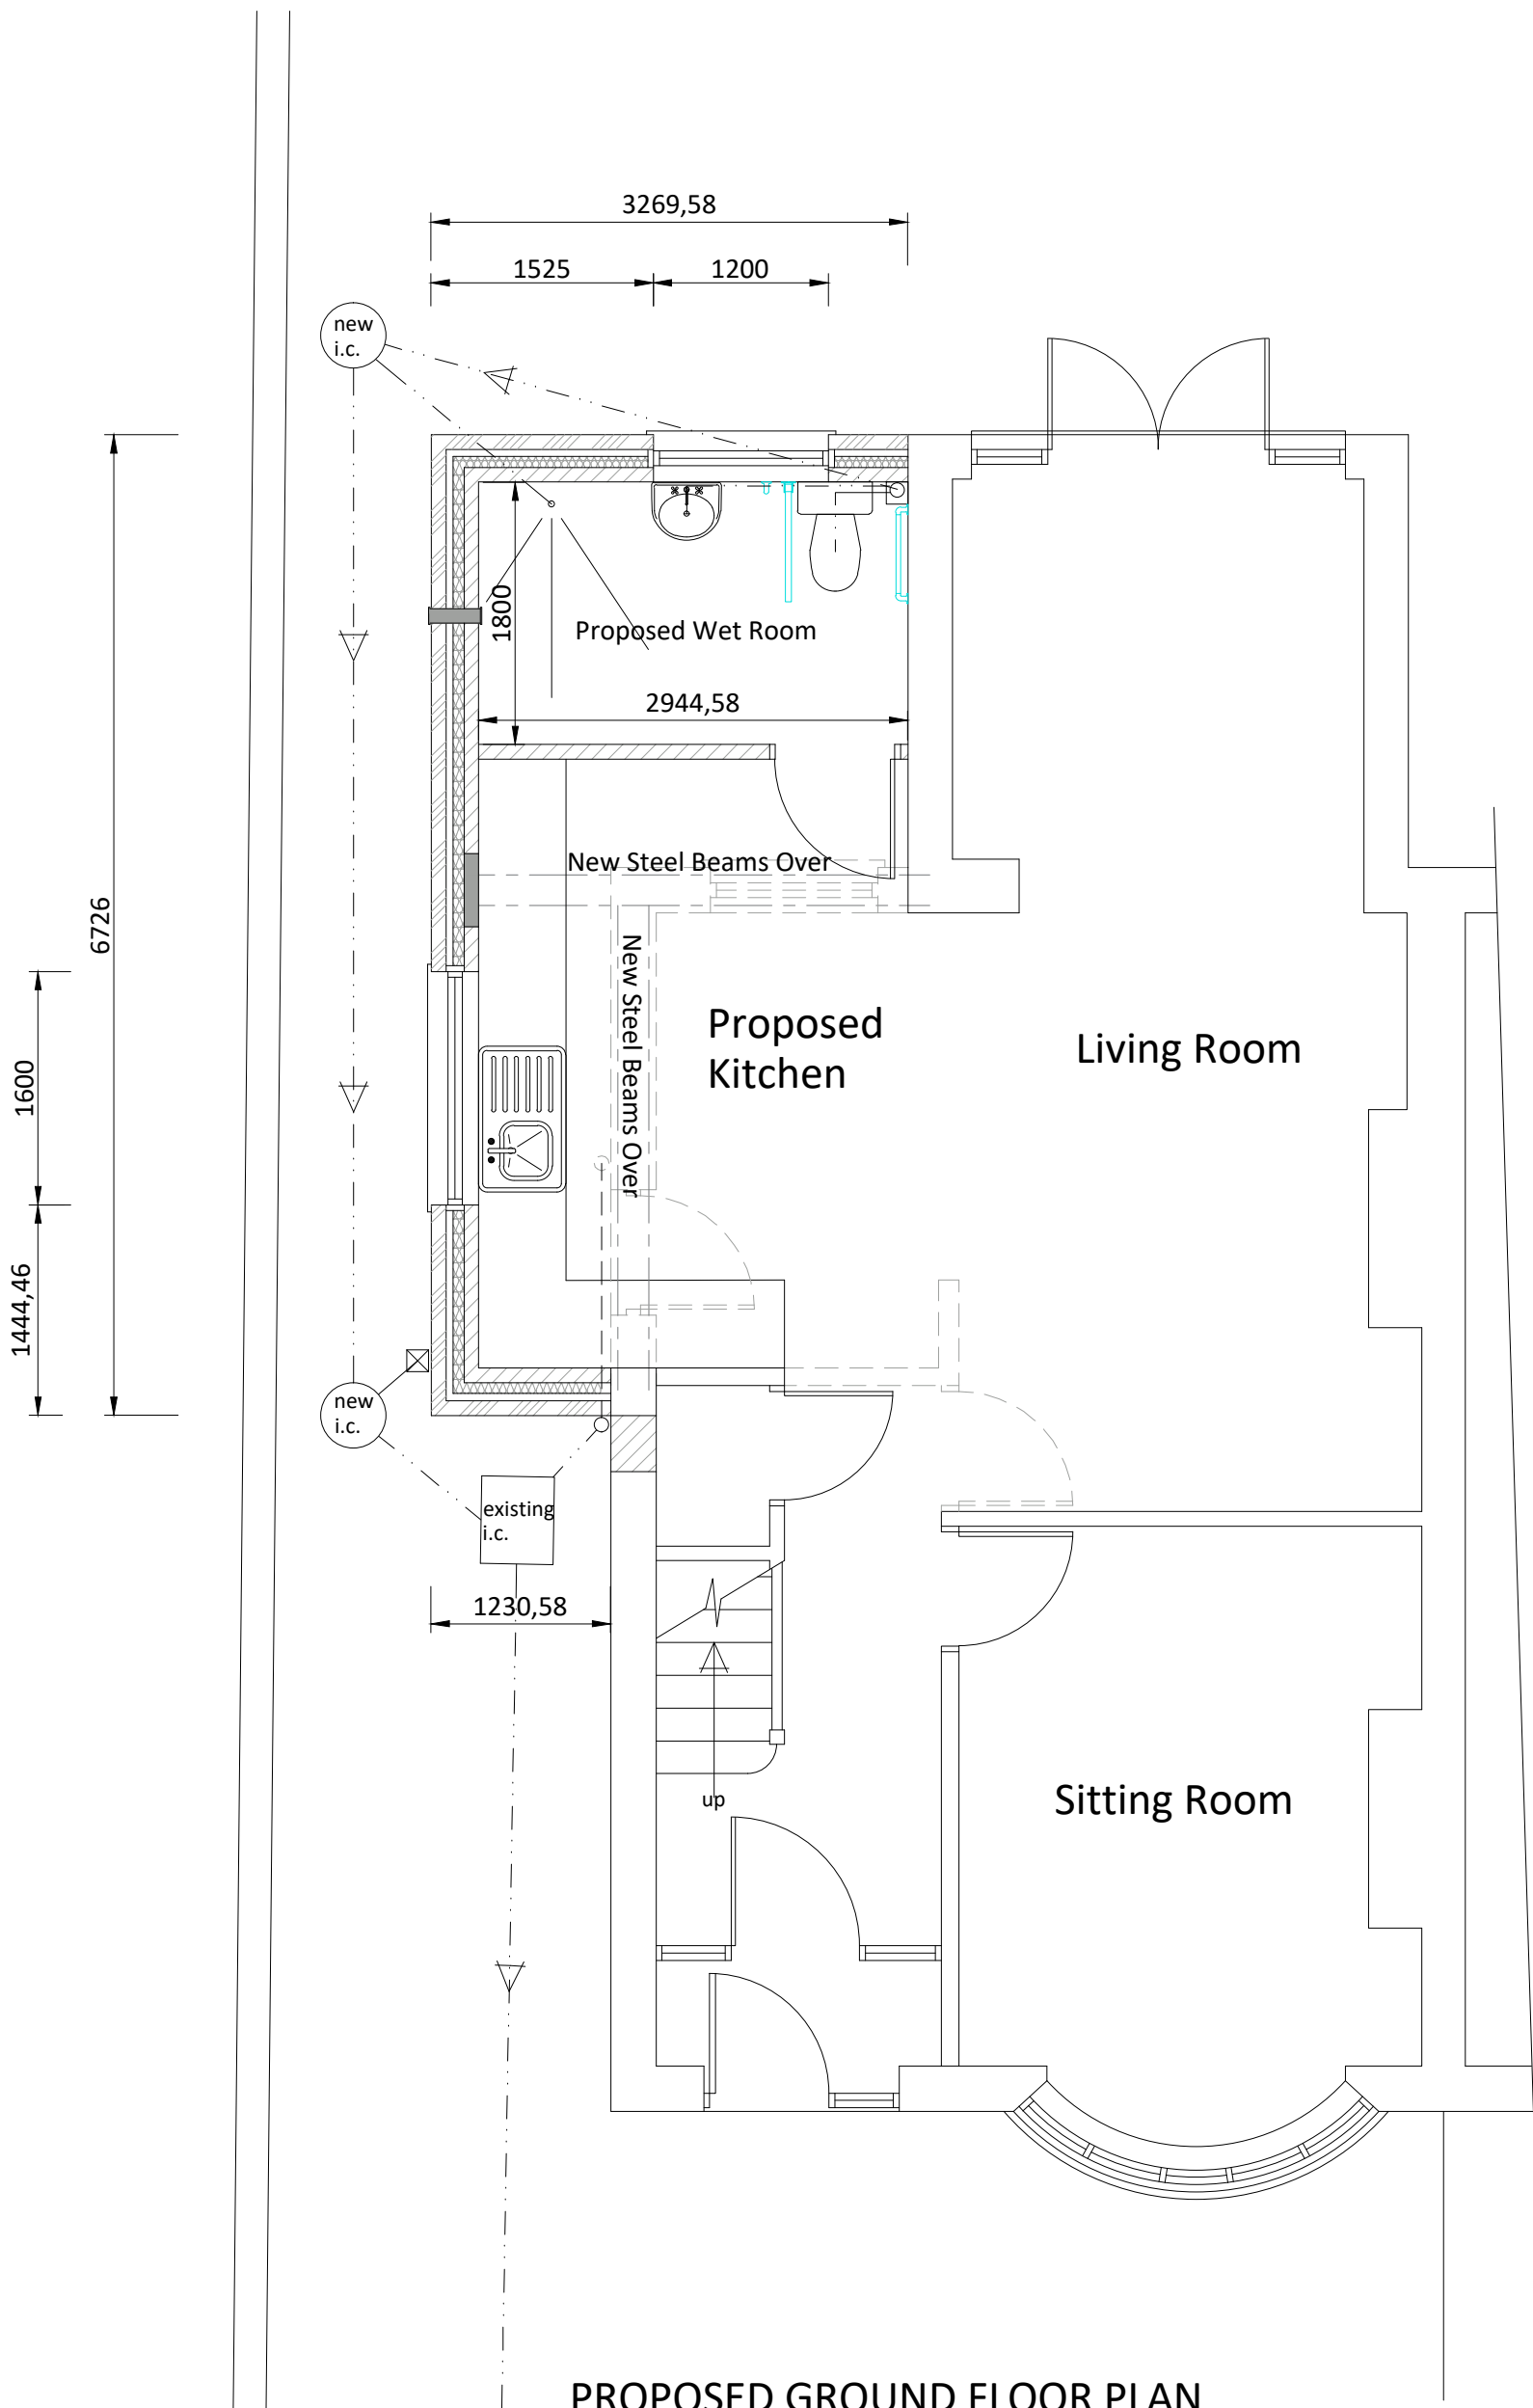

PROPOSED GROUND FLOOR PLAN
scale 1:50

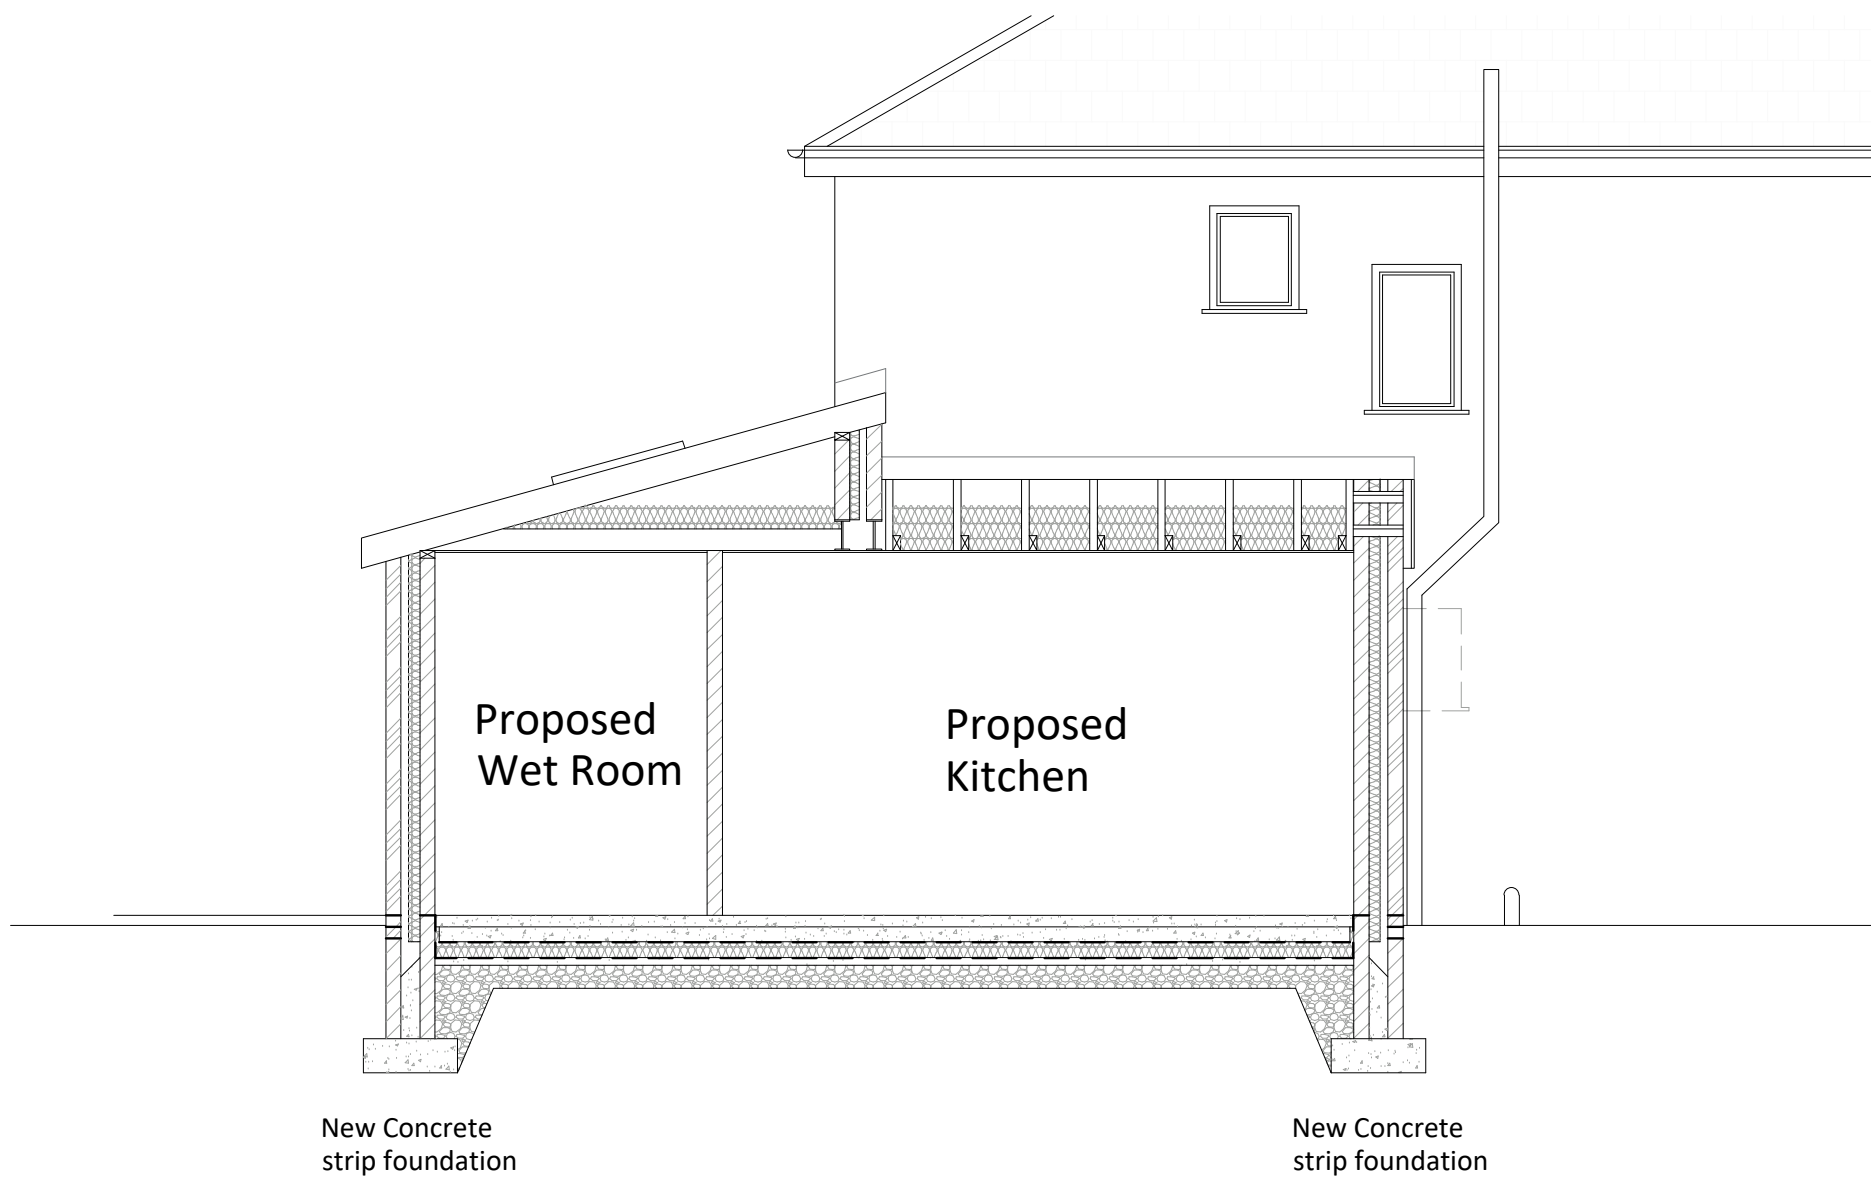

PROPOSED SECTION
scale 1:50



LOCATION PLAN
scale 1:1250

Revision	Date	Description
H. D. WILLIAMS Ltd. F.R.I.C.S. CHARTERED QUANTITY SURVEYOR MAINTFESURWR SIARTREDIG 123, Trealaw Road, Tonypandy, Mid Glam., CF40 2NP. Tel. (01443) 441078 Fax (01443) 434191 email: hdwilliams1@hotmail.co.uk		
Client Mrs R Whitefoot 10, Gelligaer Road, Trelewis Treharris. CF46 6DN		
Project Proposed Single Storey Wet Room/Kitchen Extension at 10, Gelligaer Road, Trelewis, Treharris. CF46 6DN		
Title Existing and Proposed Floor Plan and Elevations		
Date Dec. 2019	Scale As noted at A1	
Drawing Number hdw/ph/b.01	Job Ref.	Revision
		the mark of property professionalism worldwide