



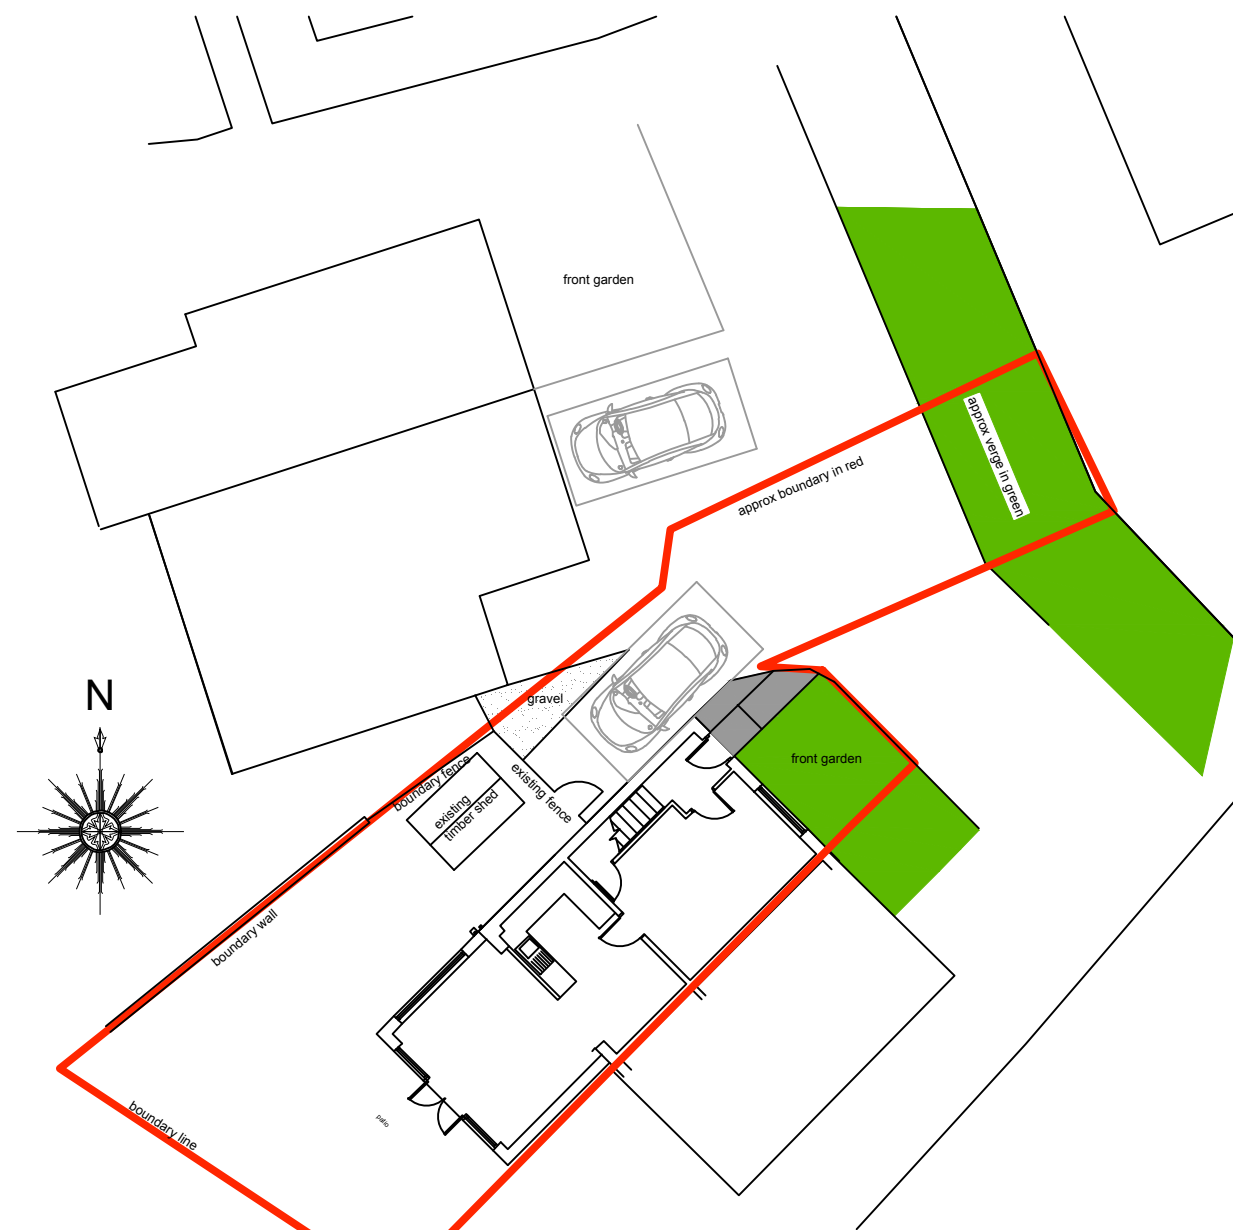

EXISTING SITE PLAN
SCALE 1:200

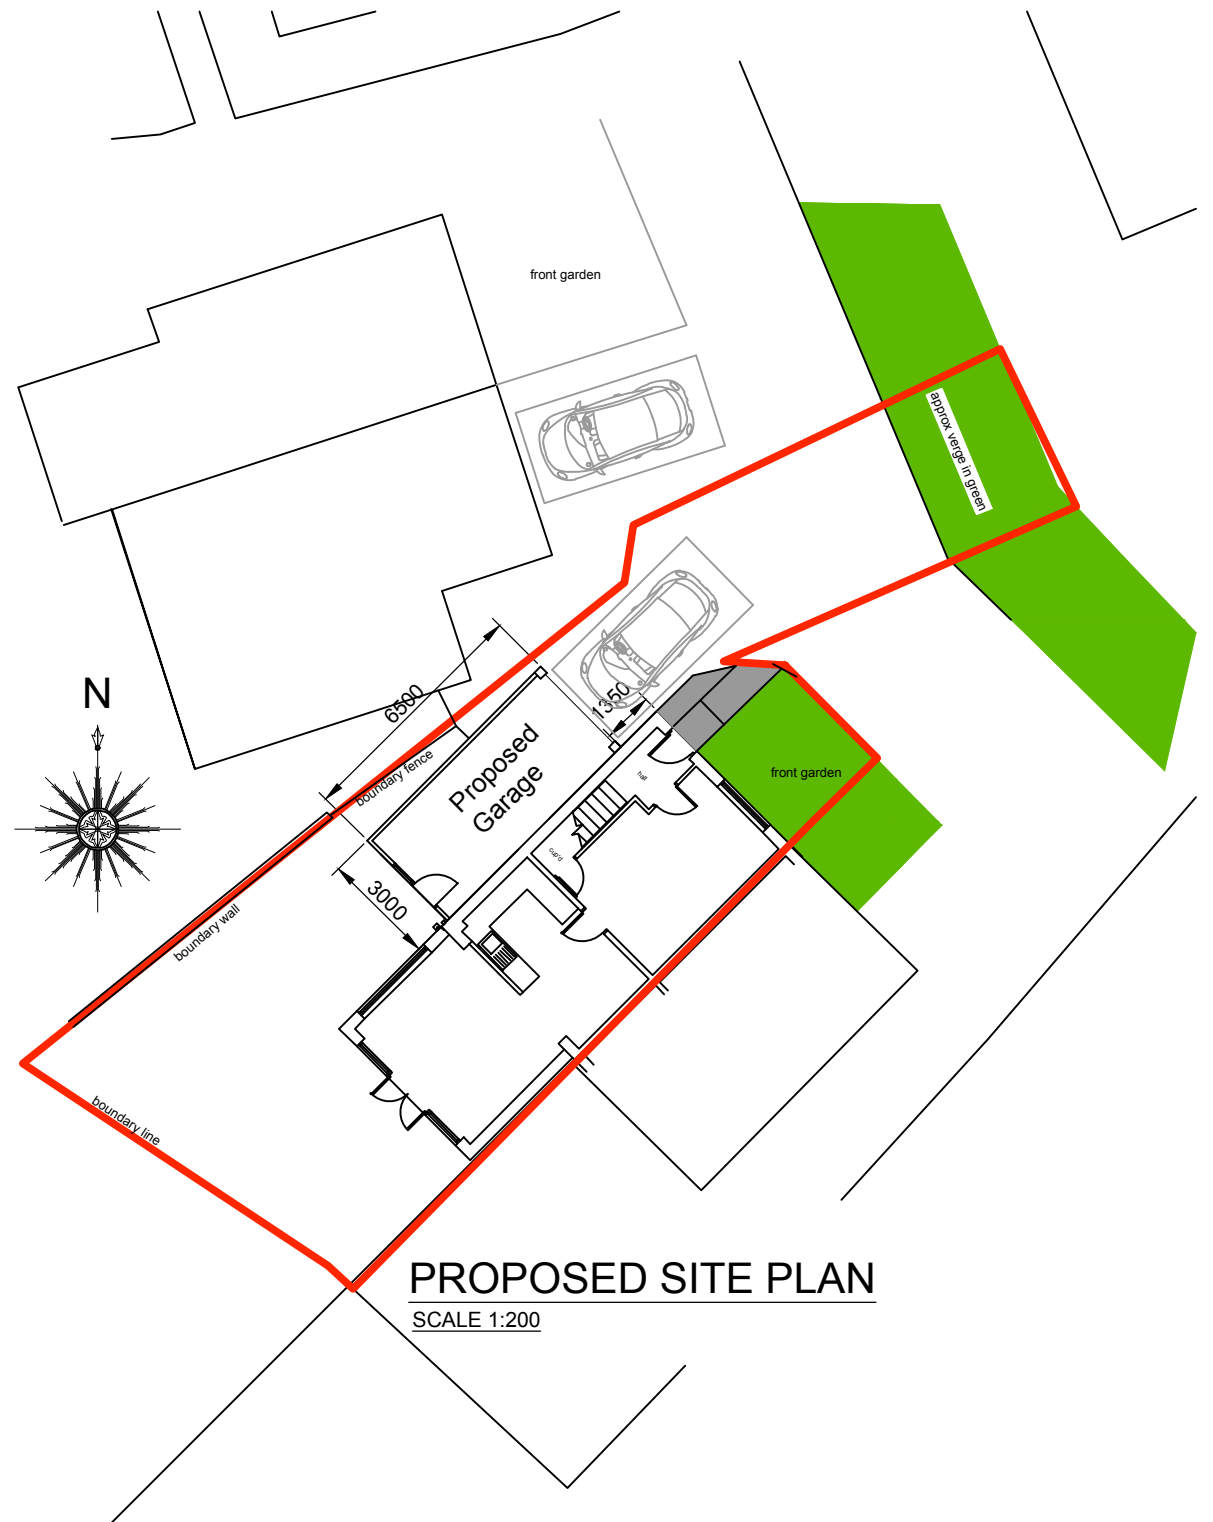

PROPOSED SITE PLAN
SCALE 1:200

Proposed Single Storey
Attached Garage

Rev	Description	Date

10 Bishops Grove
Merthyr Tydfil CF47 9LJ

SITE PLANS

Date	July '22
Drawn by	
Scale	1:200

A705-02 A