


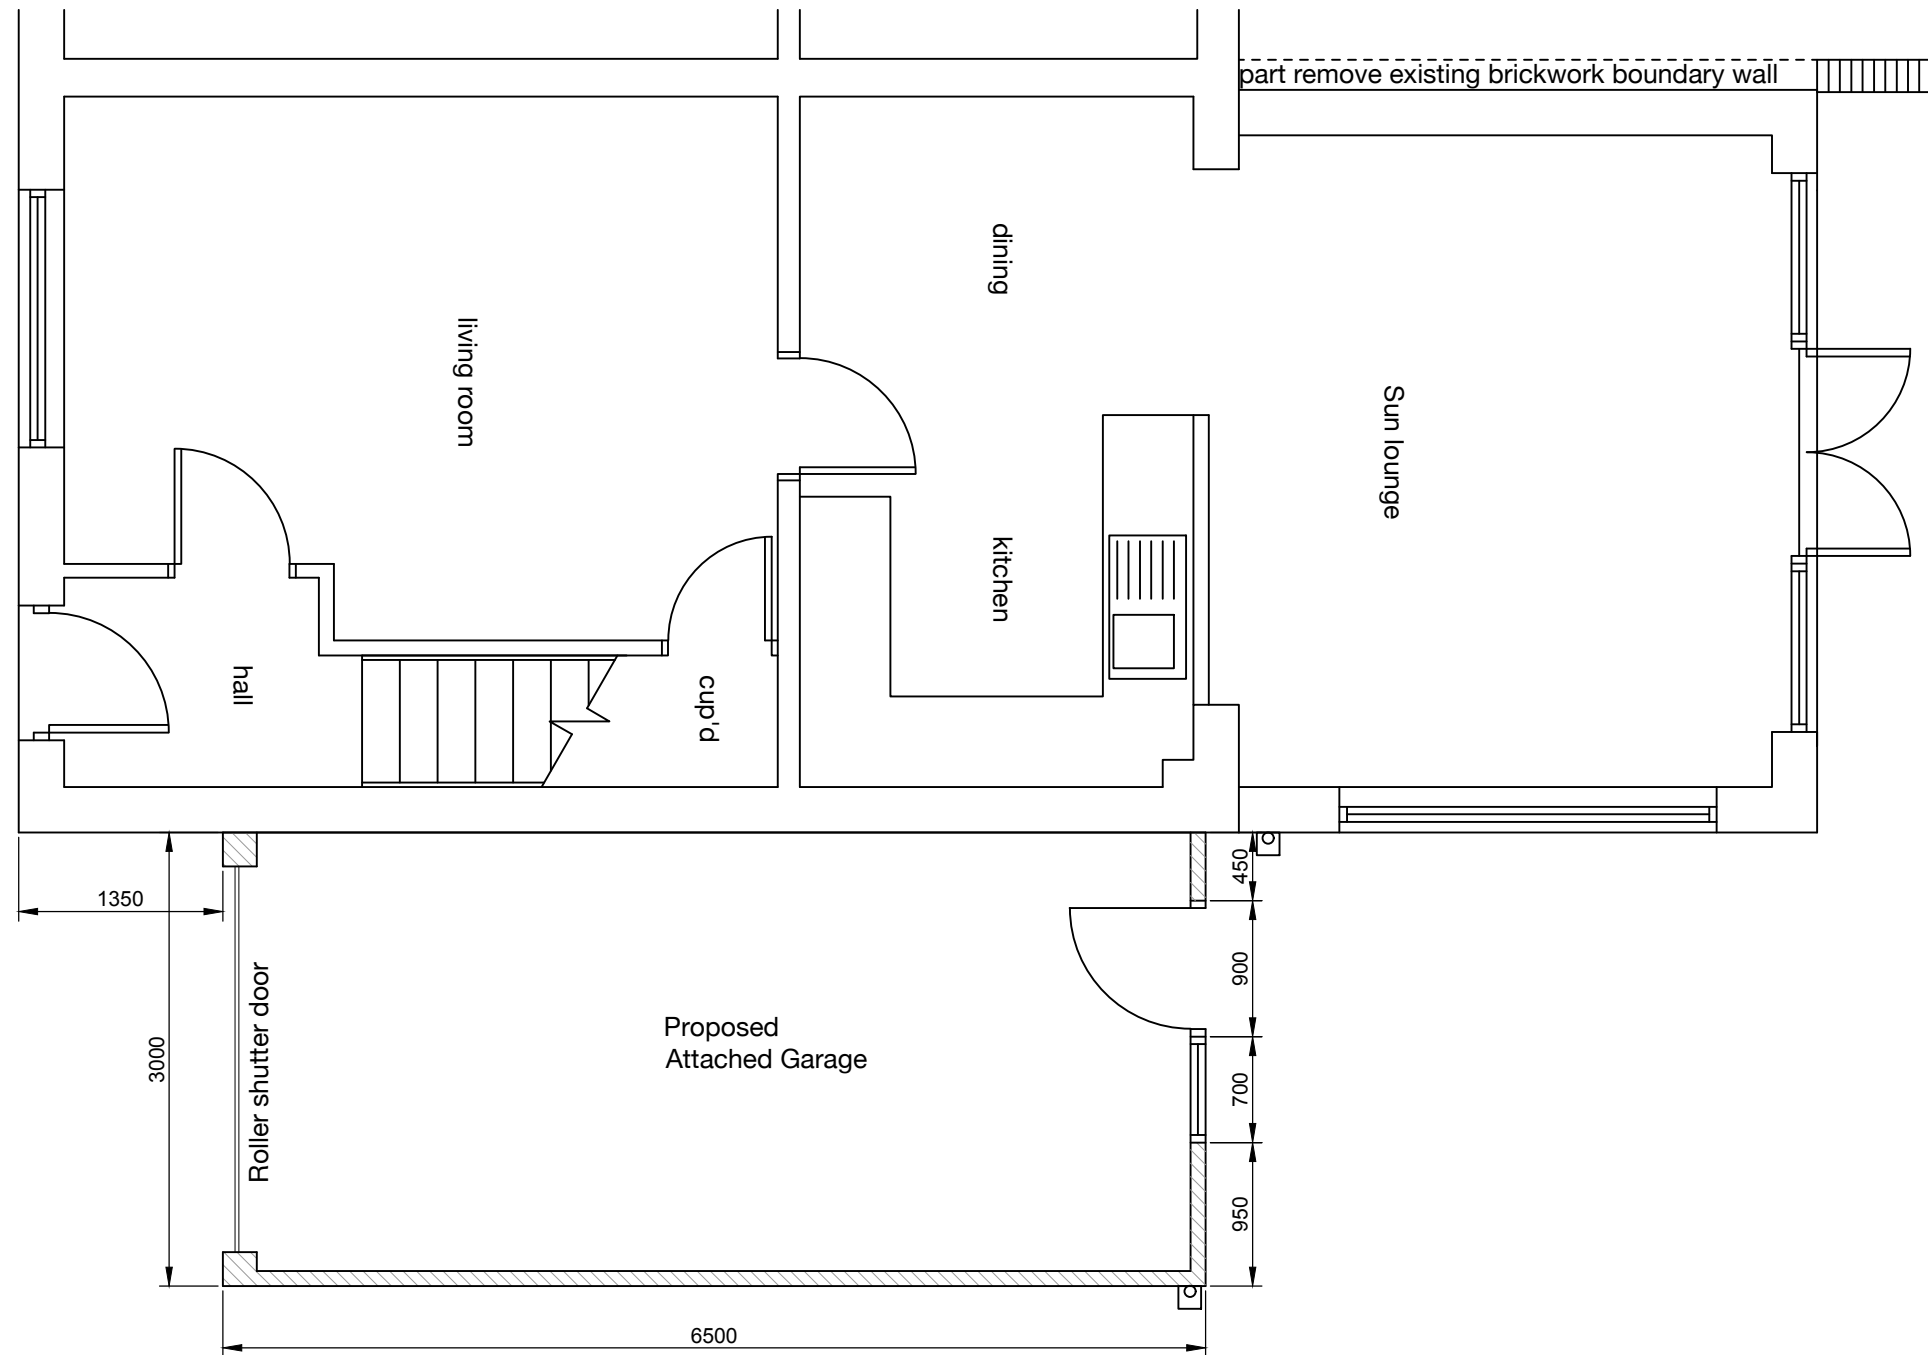

Proposed ground floor plan

Proposed Single Storey
Attached Garage

Rev	Description	Date

10 Bishops Grove
Merthyr Tydfil CF47 9LJ

PROPOSED GROUND FLOOR LAYOUT

Date	July '22
Drawn by	
Scale	1:50

A705-05 A