

PLOT 4

Note: This drawing is copyright ©

Monarch Architectural Services Ltd		project		Date: September 2023	
		Proposed Four Bedroom House and Detached Double Garage at Plot 4 Land off Upper Collier Row		Scale: 1 : 50, 1:100, @ A1	
		Heolgering Merthyr Tydfil Client Mr and Mrs Lambie		Drawn: W. S.	
		Proposed Detached House Plans and Elevations		Drawing No. 23 / 12 / 01	Rev.


Materials



1 Marley Fibre Cement slate



2 Bradstone Square dressed stonework

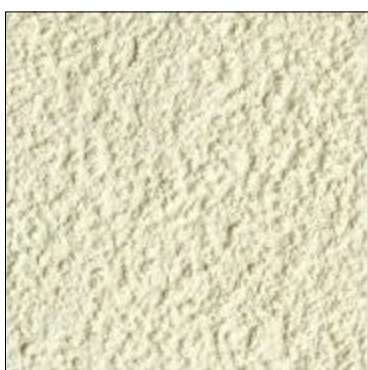

3 K Rend Colour - White




Front Elevation
Scale 1 : 100




Side Elevation




Rear Elevation

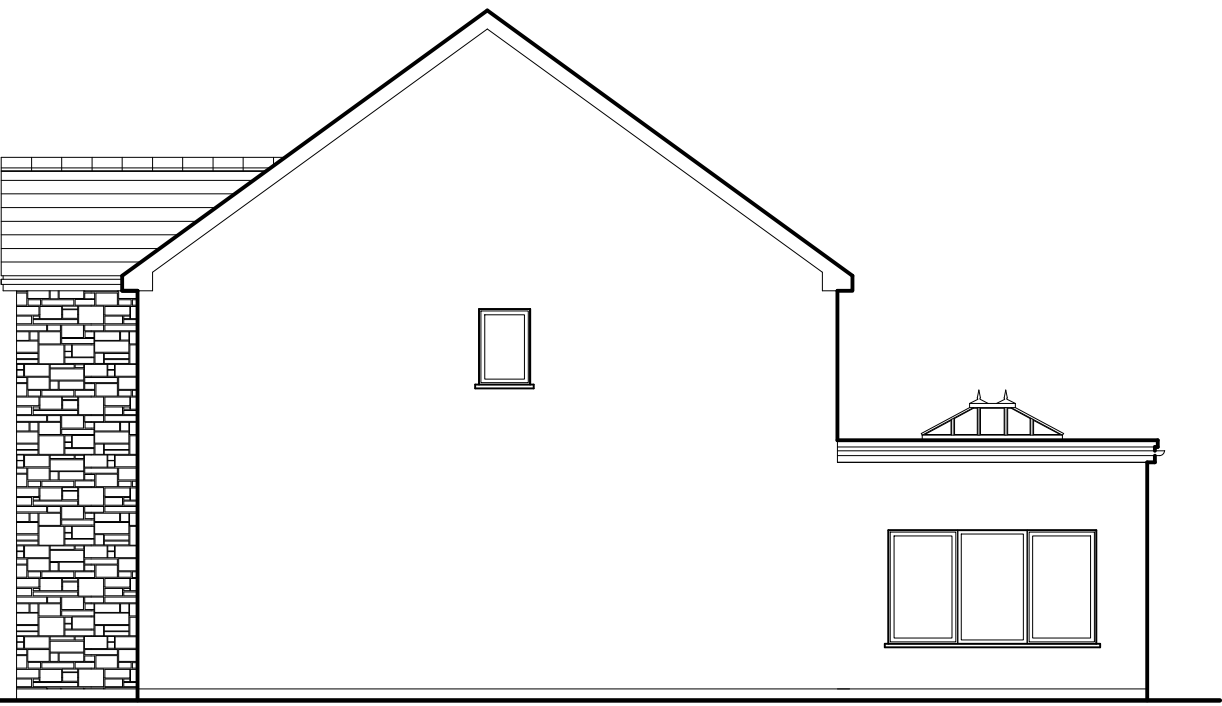


Side Elevation

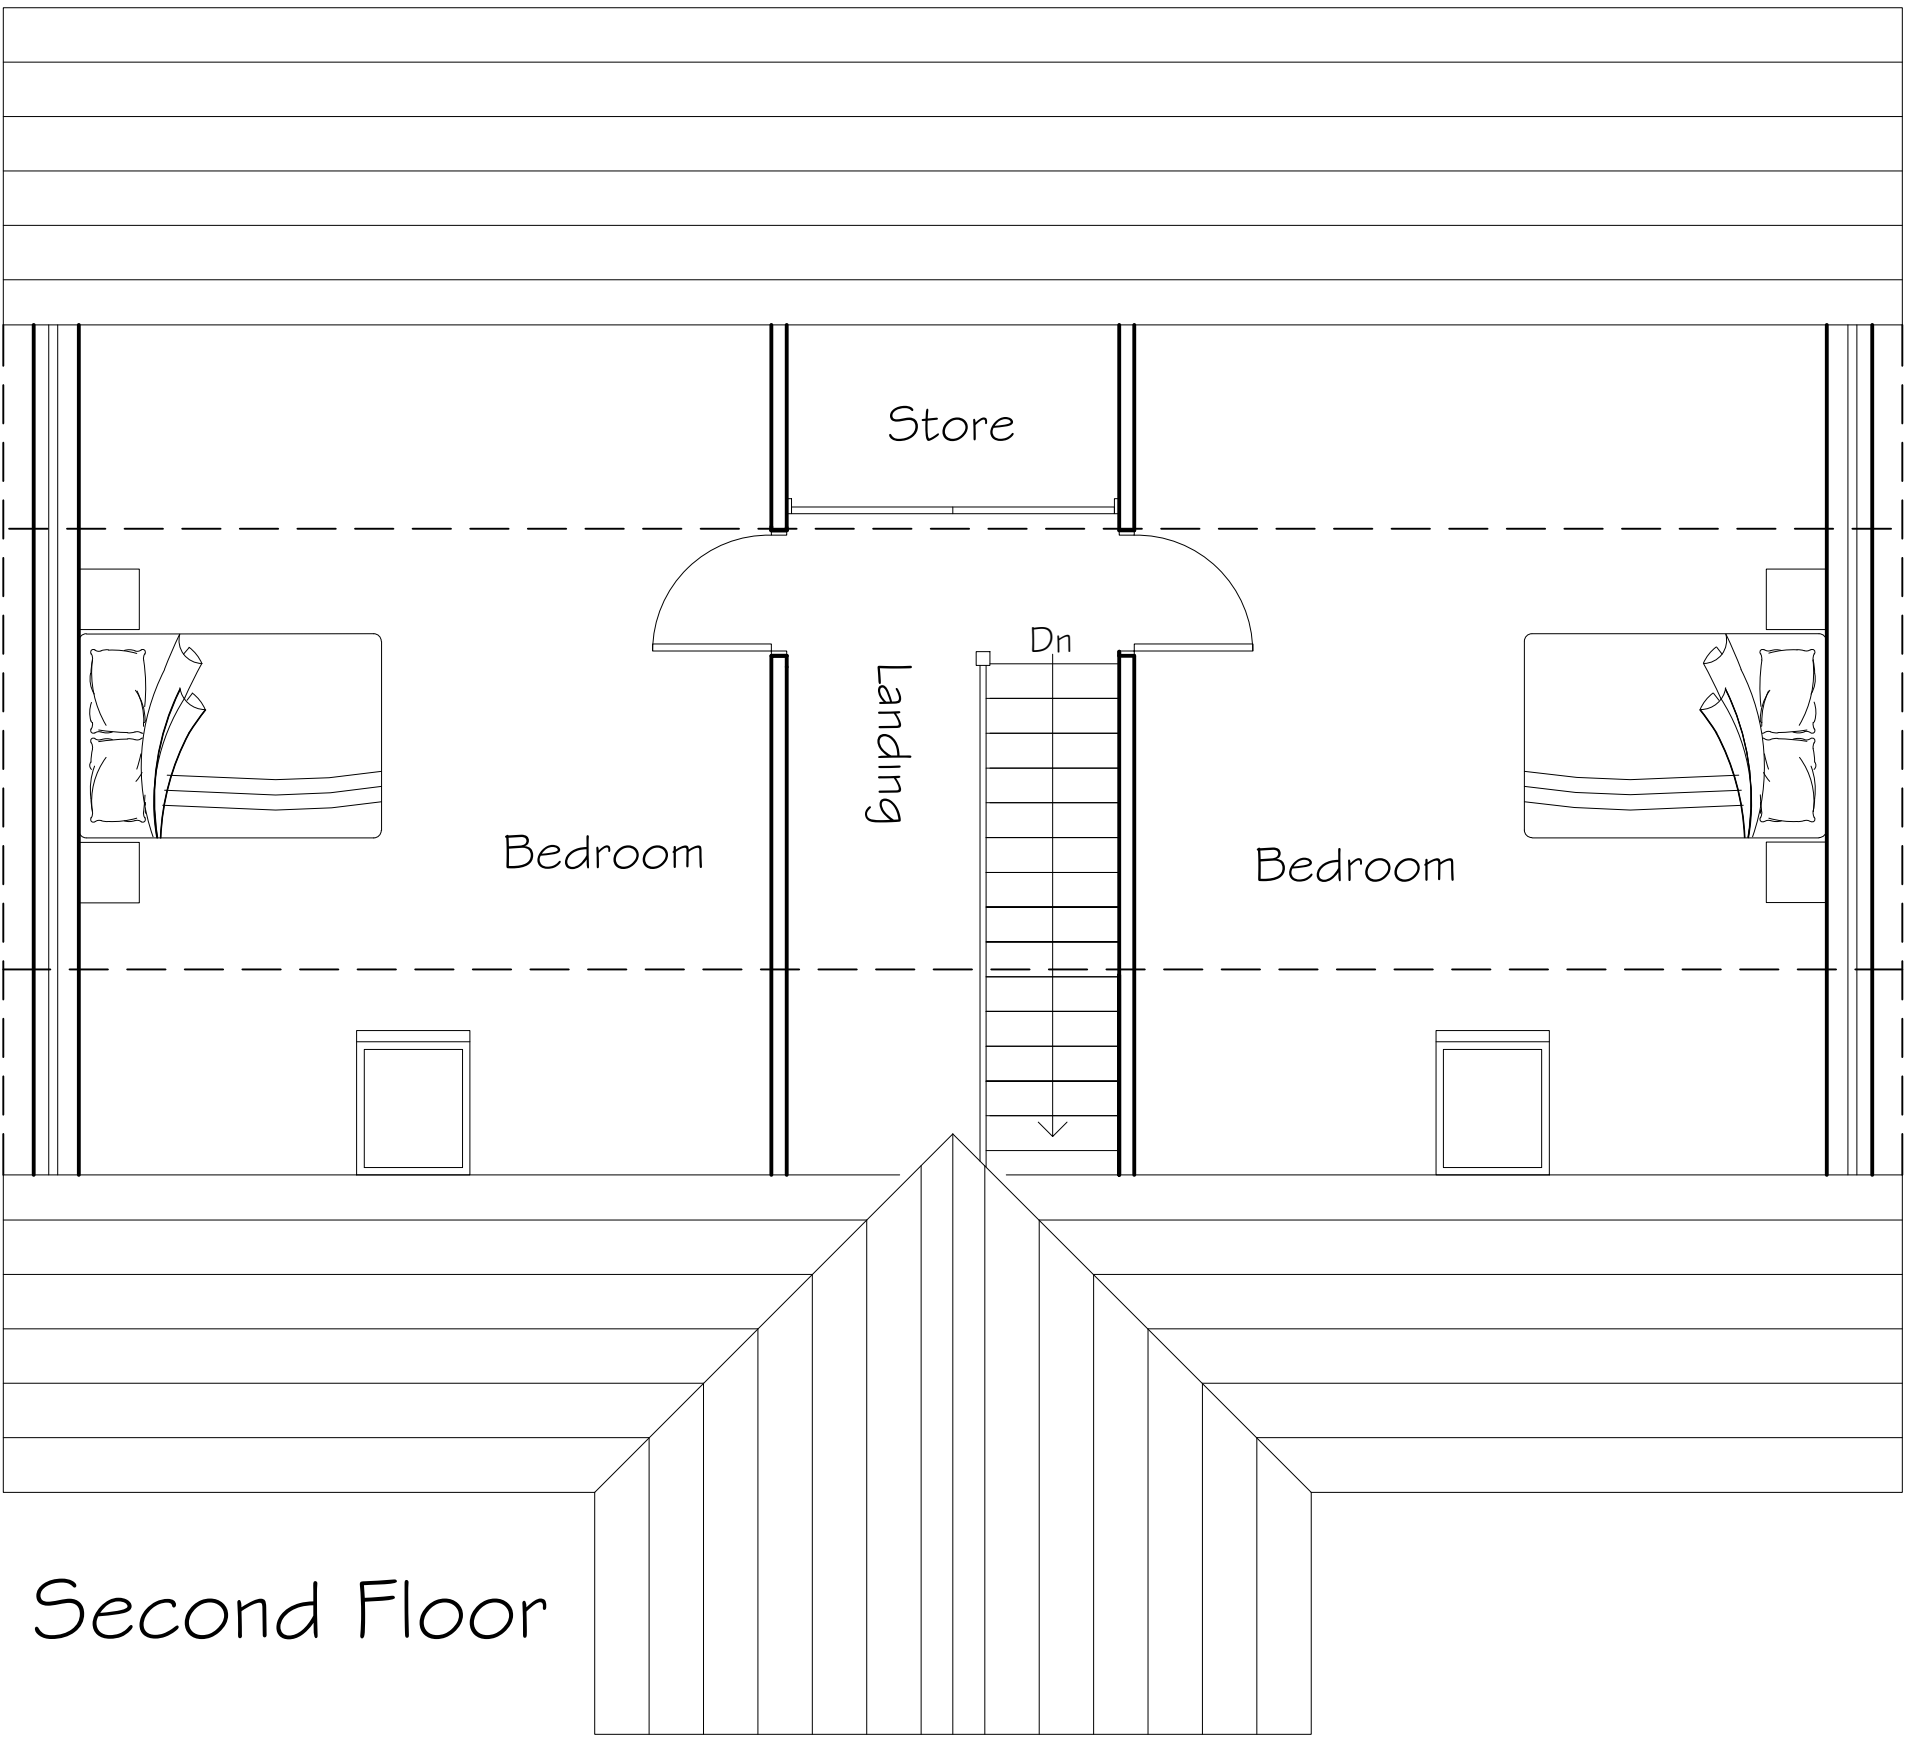


Second Floor

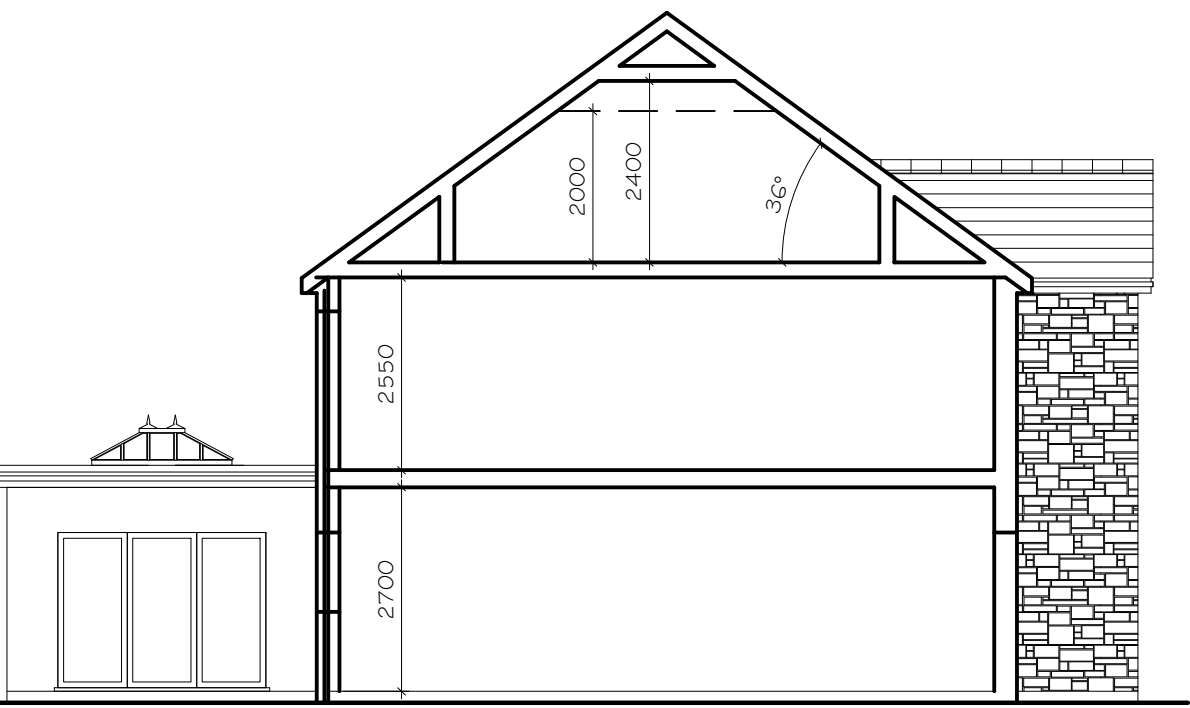

Section

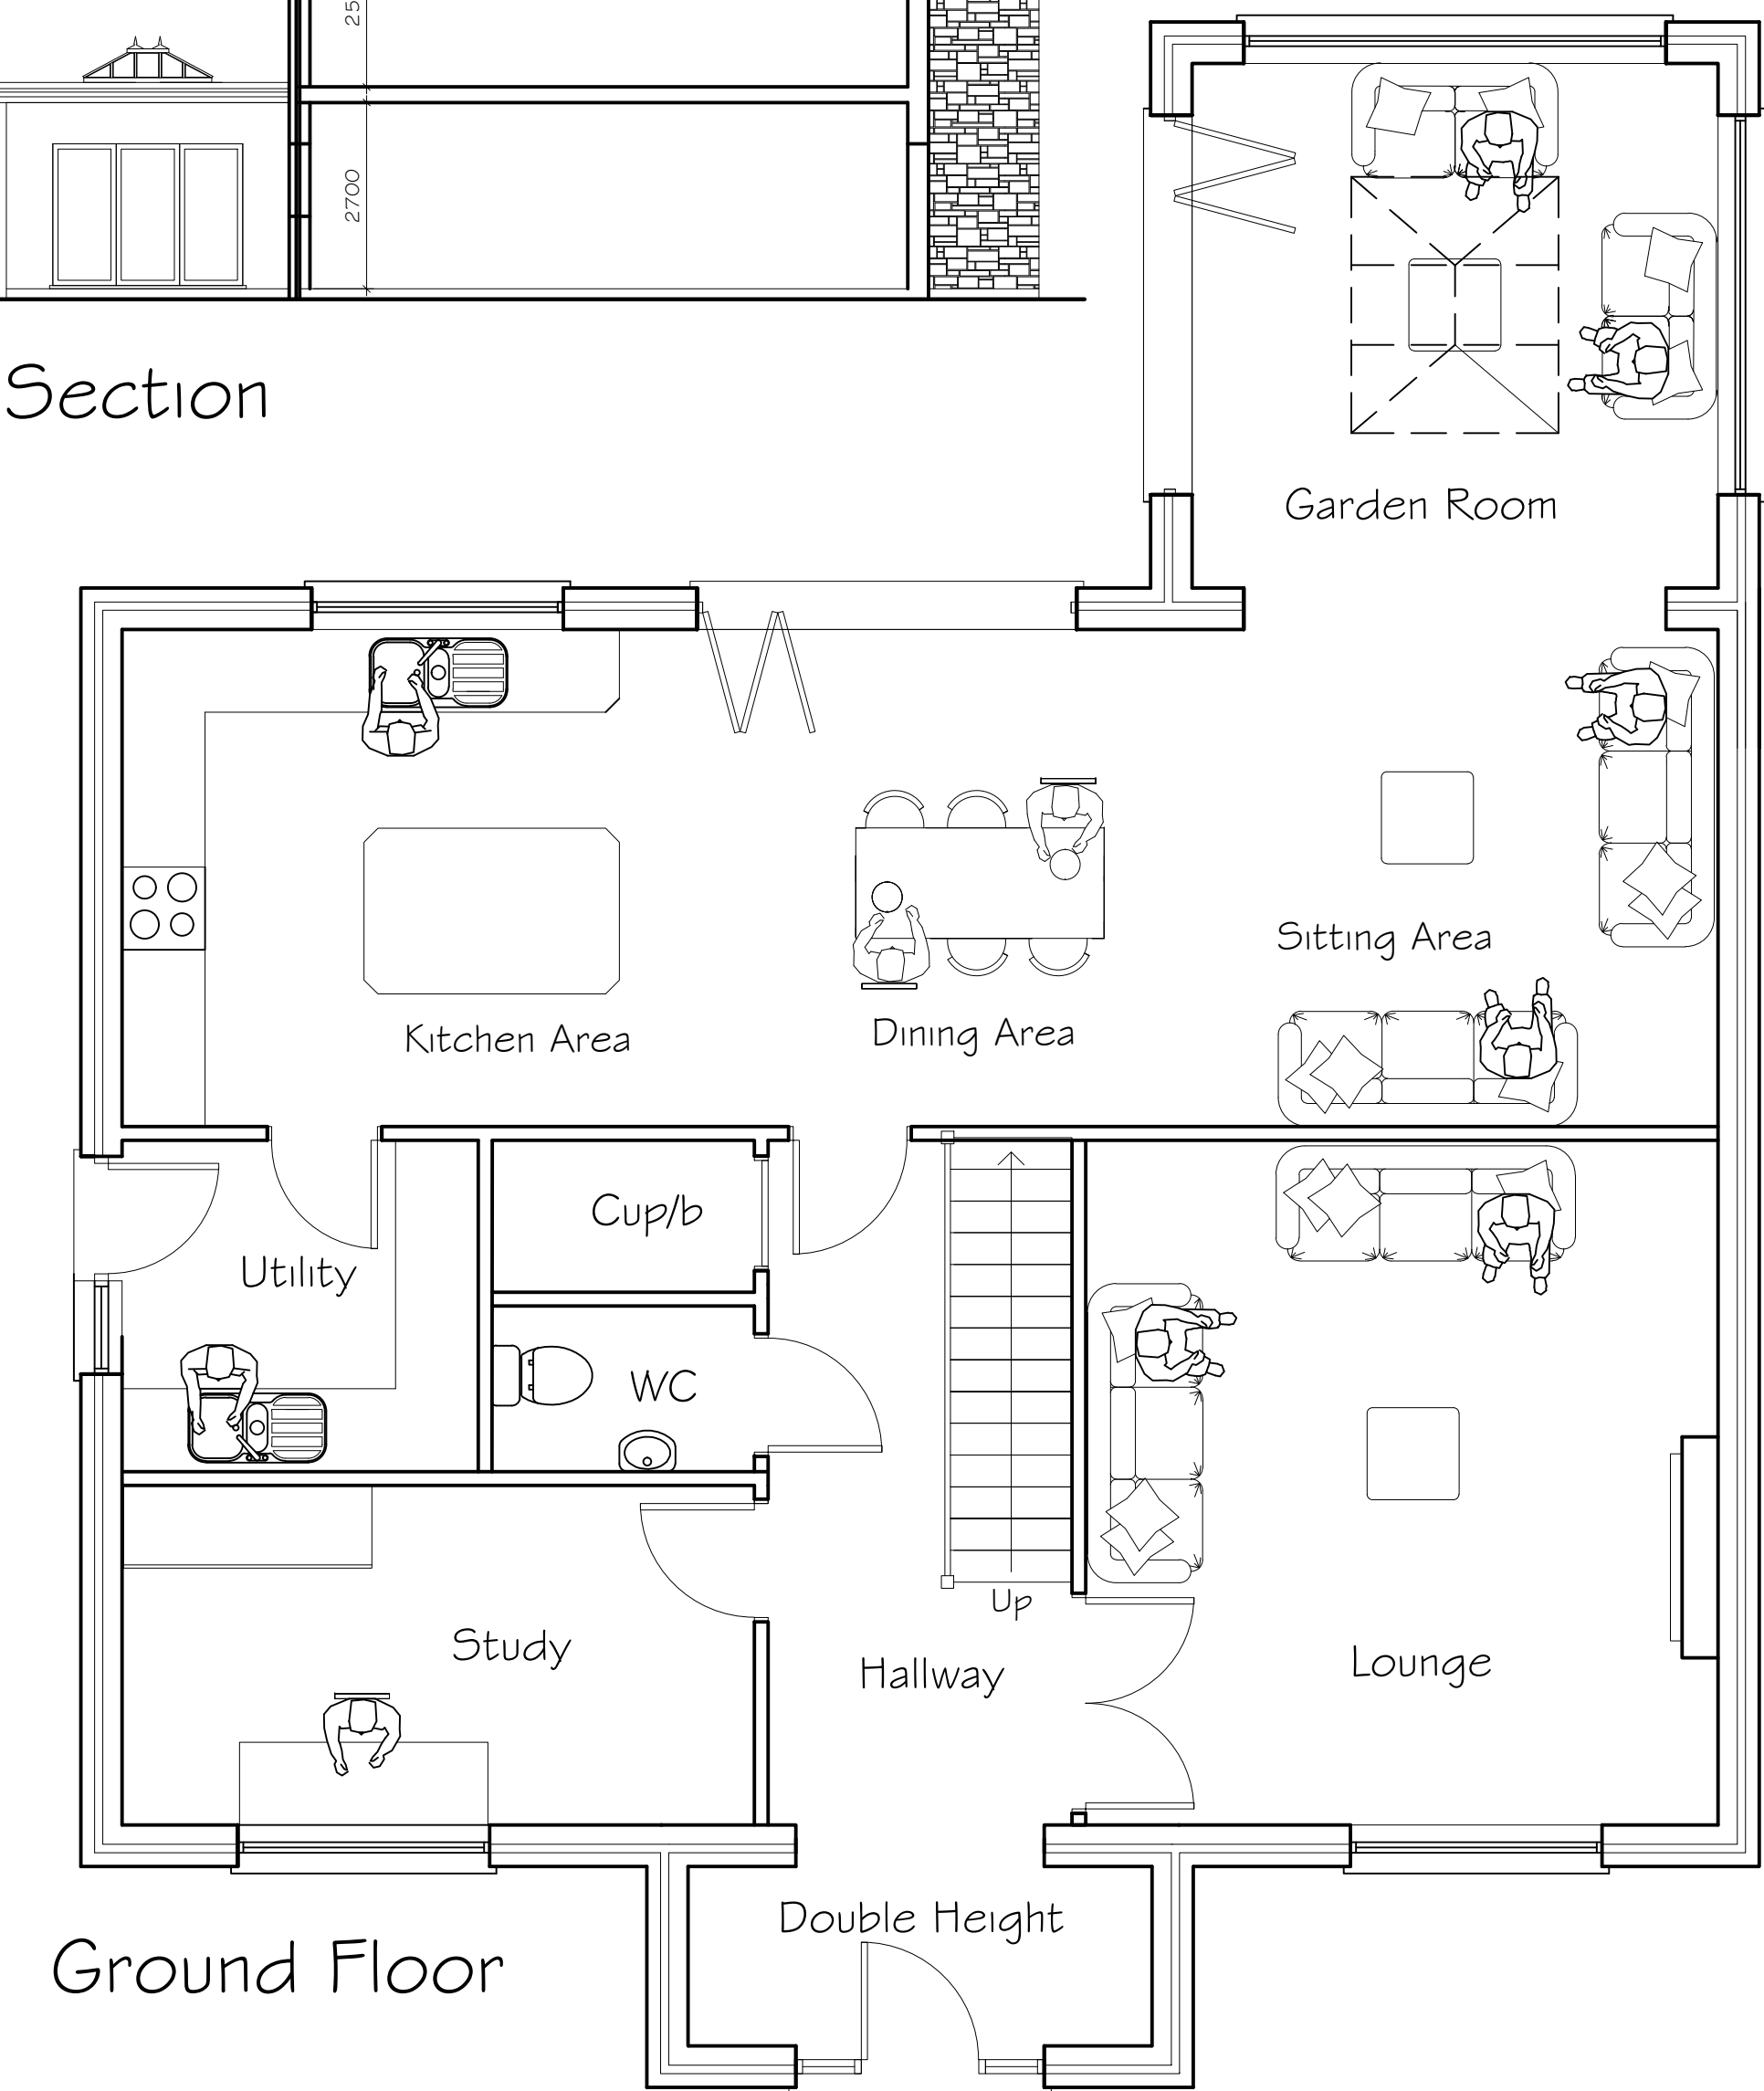

Ground Floor

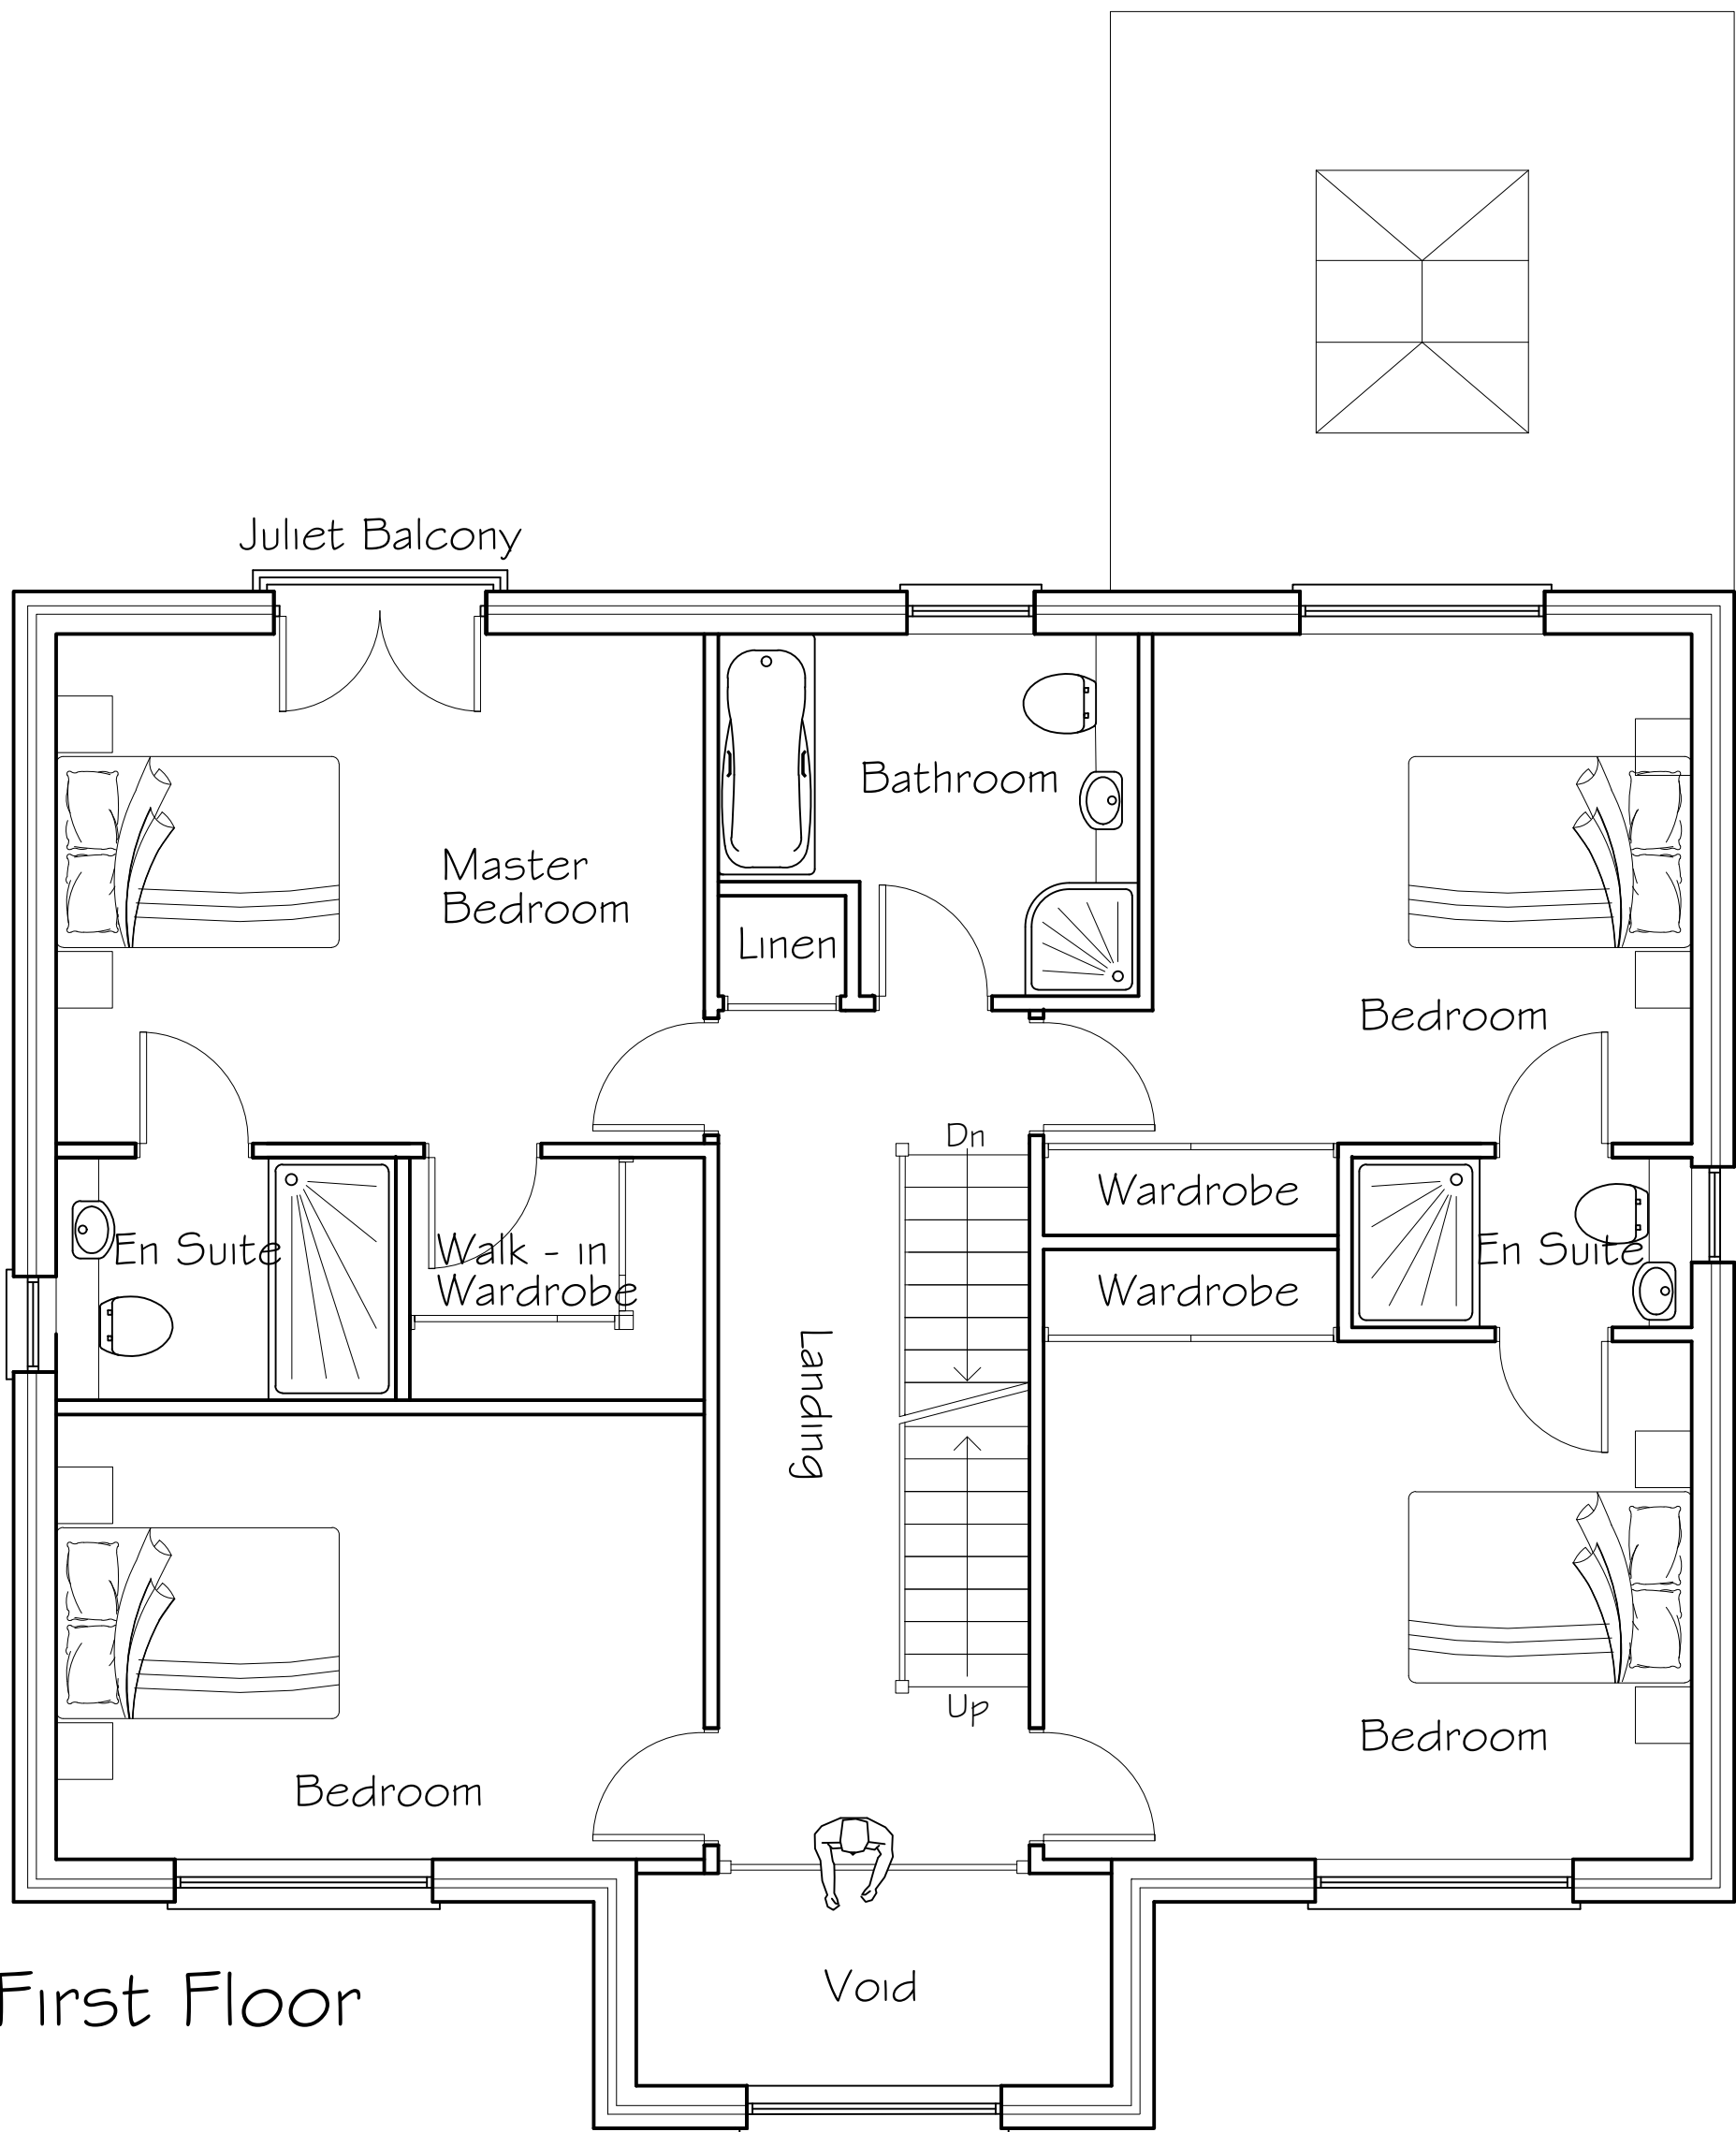

First Floor