




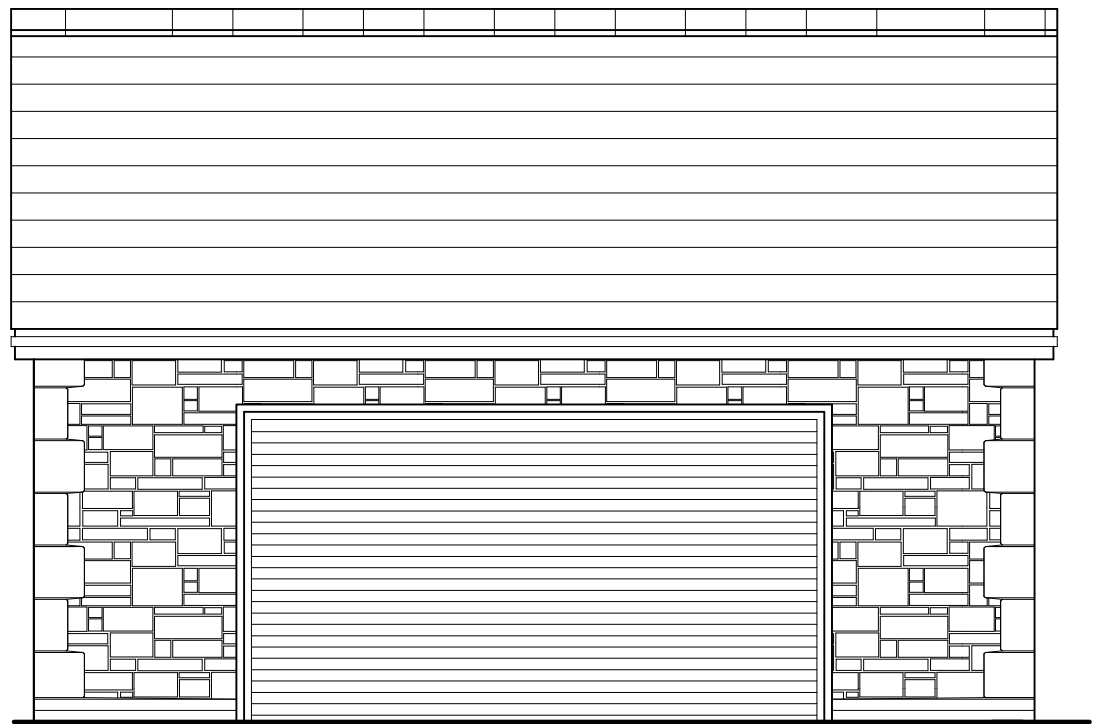

FRONT ELEVATION

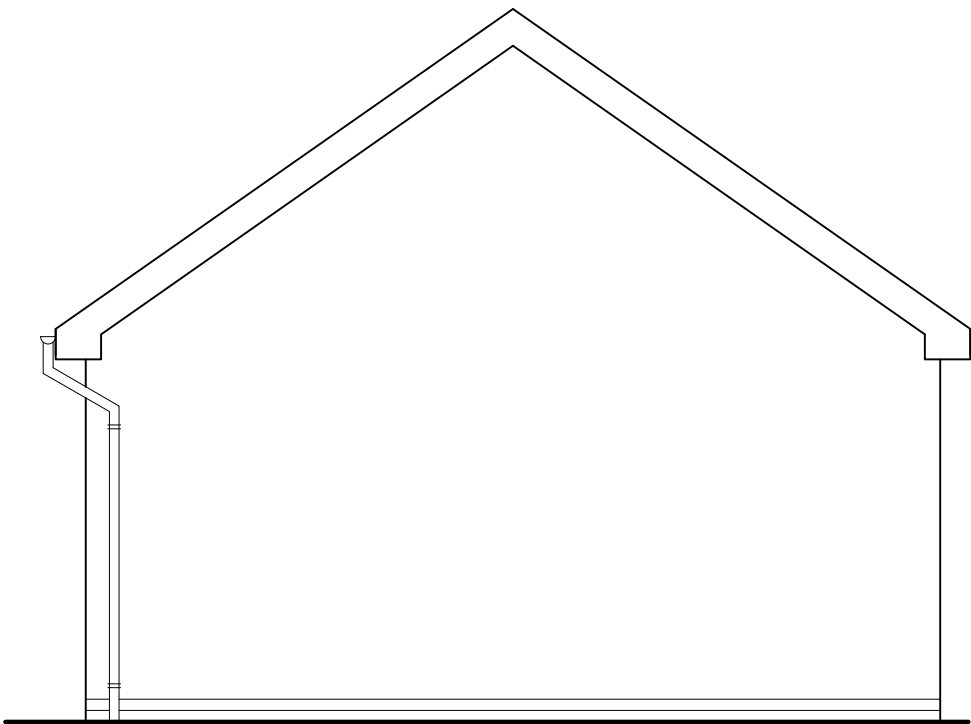

SIDE ELEVATION

 


REAR ELEVATION


Materials




1 Marley Fibre
Cement slate

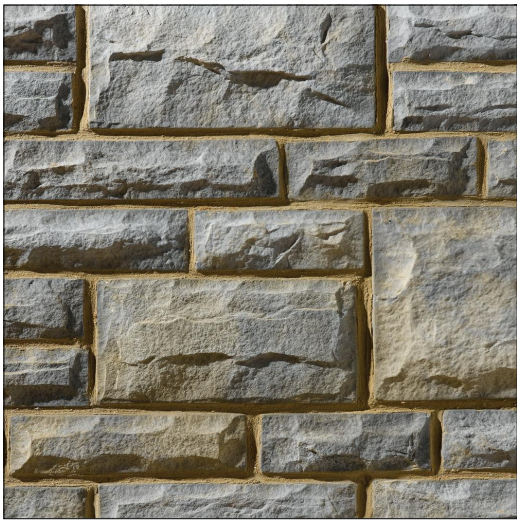


2 Bradstone Square
dressed stonework

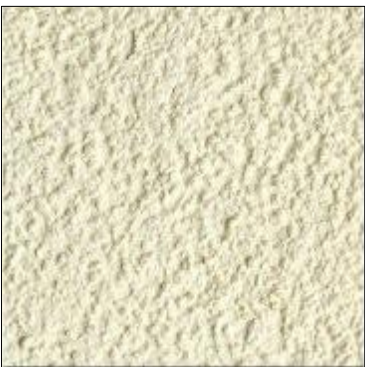

3 K Rend
Colour - White

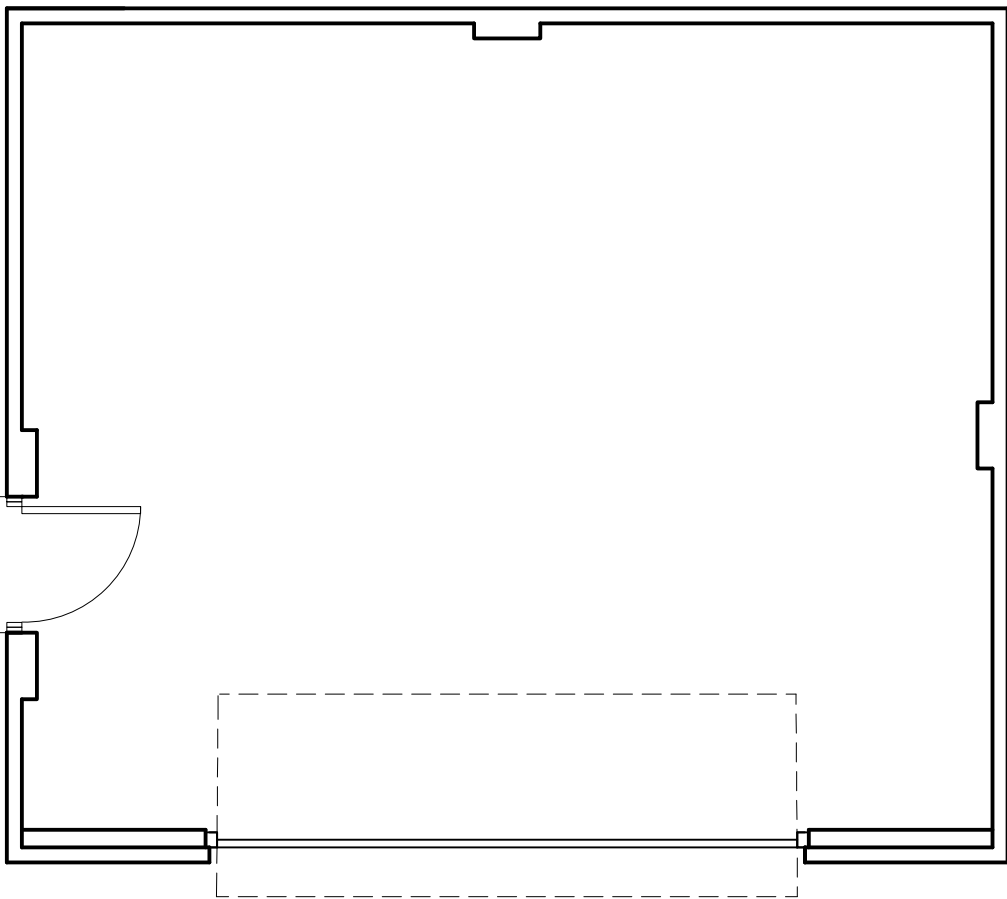

GARAGE FLOOR PLAN

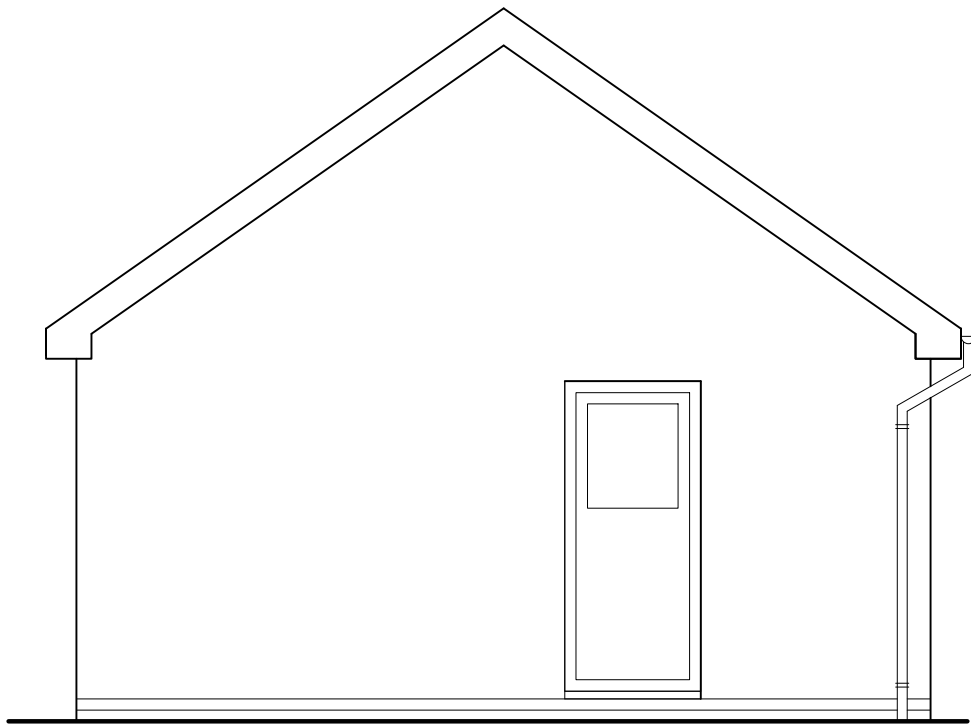

SIDE ELEVATION

FINISHES	
Walls: Bradstone Walling with Quoins to Front Elevation Krend Render to Sides and Rear Elevations	
Roof Covering: Fibre Cement Slates, Roof pitch 35°	
Rollershutter: Powder Coated - Colour: Grey	
Fascia & Guttering : Upvc - Colour: Black	

Note:This drawing is copyright ©

Monarch Architectural Services Ltd	Project Proposed Four Bedroom House and Detached Double Garage at Plot 4 Land off Upper Collier Row Heolgerng Merthyr Tydfil Client Mr and Mrs Lamb	Date: September 2023	Rev.
		Scale: 1 : 50, @ A2	
Title Proposed Detached Garage Plans and Elevations		Drawn: W. S.	
		Drawing No. 23 / 12 / 02	