
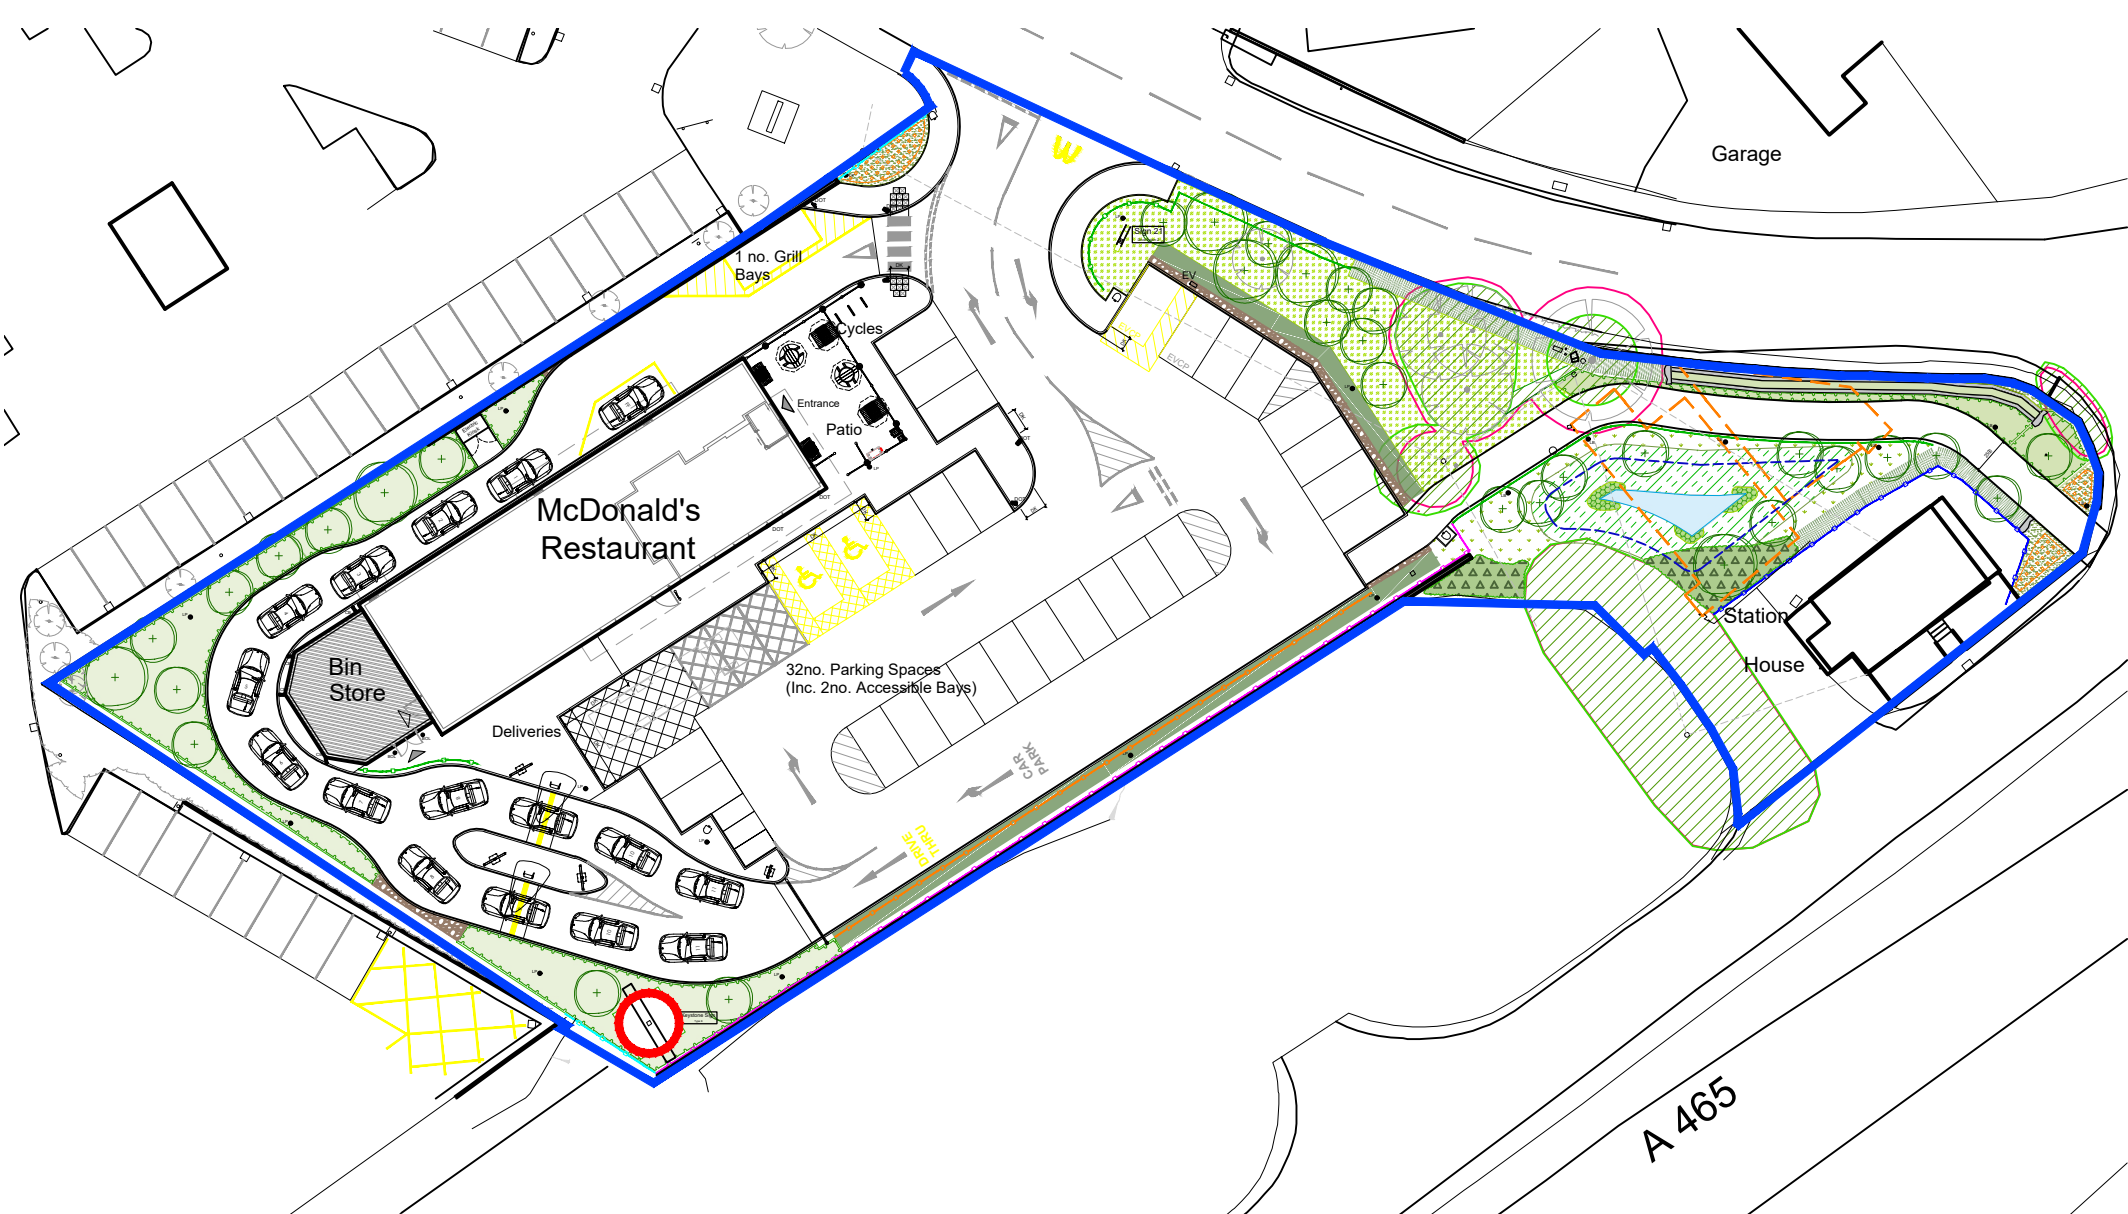


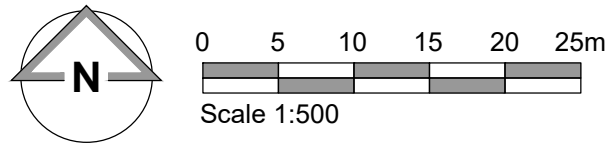

Site Plan
Scale 1:500

Signage Schedule									
Signage Reference	Product Code	Qty.	Size mm (WxDxH)	Materials	Colour	Height Above Ground	Extent of Projection (mm)	Height of Text (mm)	Illumination
Keystone Sign E	N/A	1	5672 x 680 x 13000	PPC Aluminium Totem Sign with yellow acrylic internally illuminated "Golden Arch" to both sides.	Dark Green, Yellow & Aluminium	13000	N/A	Varies	(Static - Max. 500cd/m²)

Block Plan
(Signage Application 2)

NOTES

- All dimensions and levels are to be checked on site.
- Any discrepancies are to be reported to the architect before any work commences.
- Whilst information on this sheet is issued to scale, scaling directly from this drawing may result in inaccuracies. For precise measurements, refer to the stated dimensions or contact the Architect.
- This drawing shall not be reproduced without express written permission from AEW.
- Title overlay drawings and ownership boundaries are produced using all reasonable endeavours. AEW cannot be responsible for the accuracy or scale discrepancy of base plans supplied to them.
- All works are to be undertaken in accordance with Building Regulations and the latest British Standards.
- All proprietary materials and products are to be used strictly in accordance with the manufacturers recommendations.

Project Notes

- All drawings to be read in conjunction with all other drawings as noted on issue sheet.
- Drawing based on:
 - Glanville's Survey drawing 4240241-4101A dated: 13/01/2025
 - OS Promap 100022432
 - edp9009_0012-C-Detailed Planting Plan

McDonald's Demise Boundary Indicated:

Application Boundary Indicated:

B	14/04/2026	AK	JJS
Height of Keystone Sign E reduced to 13000mm, boundary fencing updated			
A	12/09/2025	AK	TSS
Totems amended, cycleway and attenuation basin shown, application boundary amended, Glanvilles proposed retaining wall shown, landscape scheme and lighting plot shown			
-	26/03/2025	AK	TSS/LMD
Initial Issue			
REV	Date	Drawn by: -	Checked by: -

Purpose of Issue

For Information

drawing stage **Planning**

client

McDonald's Restaurants Ltd

project

**Merthyr Tydfil,
Heads of the Valleys Rd**

2685

drawing title

**Block Plan
(Signage Application 2)**

date **26/03/2025** drawn **AK**
scale@A3 **1:500** checked **TSS**

Planning

Rev

B

13888_AEW_2685_0401

Job No

aew architects
0161 214 4370
www.aewarchitects.com



AEW